


## CROSS-SECTION A-A'

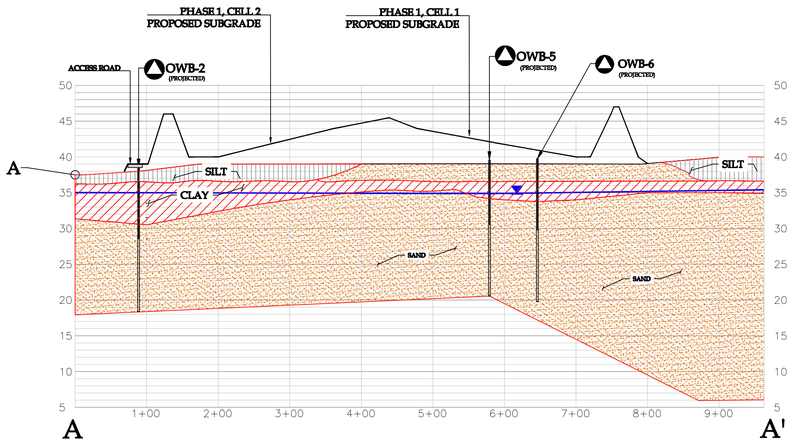


(10X VERTICAL EXAGGERATION)




## CROSS-SECTION B-B'

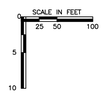


(10X VERTICAL EXAGGERATION)

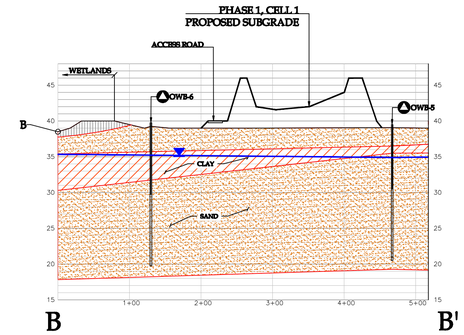


## CROSS-SECTION C-C'

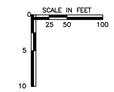


(10X VERTICAL EXAGGERATION)

THIS PLAN IS FOR PERMITTING PURPOSES ONLY IN ACCORDANCE WITH NC GENERAL STATUTES AND NCDENR DIVISION OF WASTE MANAGEMENT RULES. THIS PLAN IS NOT FOR CONSTRUCTION. .
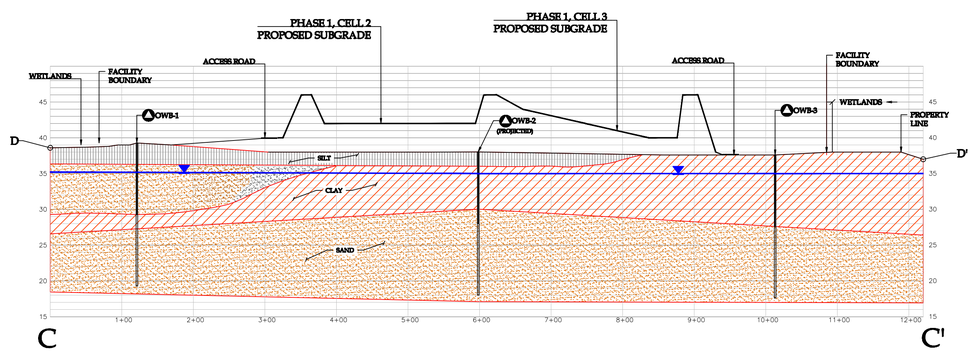
## NOTES:

1. WATER TABLE ELEVATION DATA RECORDED ON SEPTEMBER 9, 2011 REPRESENTS CURRENT ESTIMATE OF LONG-TERM SEASONAL HIGH GROUNDWATER TABLE.
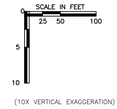
| NO. | DATE | APPR. | REVISION | NO. | DATE | APPR. | REVISION |
|---|---|---|---|---|---|---|---|
| | | | | | | | |

MAYSVILLE C&D LANDFILL
PHASE 1 PERMIT APPLICATION

GREEN RECYCLING SOLUTIONS LLC — MAYSVILLE, NC

| | |
|---|---|
| DRAWN BY: CJM | PROJECT ENGINEER: DWW |
| DESIGN ENGINEER: CJM | PROJECT MANAGER: DWW |

LICENSE #C-2205
ERM NC, INC.
8000 CORPORATE CENTER DRIVE, SUITE 200
CHARLOTTE, NORTH CAROLINA 28226
(704) 541-8345

NOT FOR CONSTRUCTION

CROSS SECTIONS

| | |
|---|---|
| SCALE: AS SHOWN | DATE: JUNE 2013 |
| PROJECT NO.: 0140408 | AutoCAD 2007: CROSS SECTIONS.DWG |

DRAWING NO. 5
REV. NO.
SHEET 5 OF 21