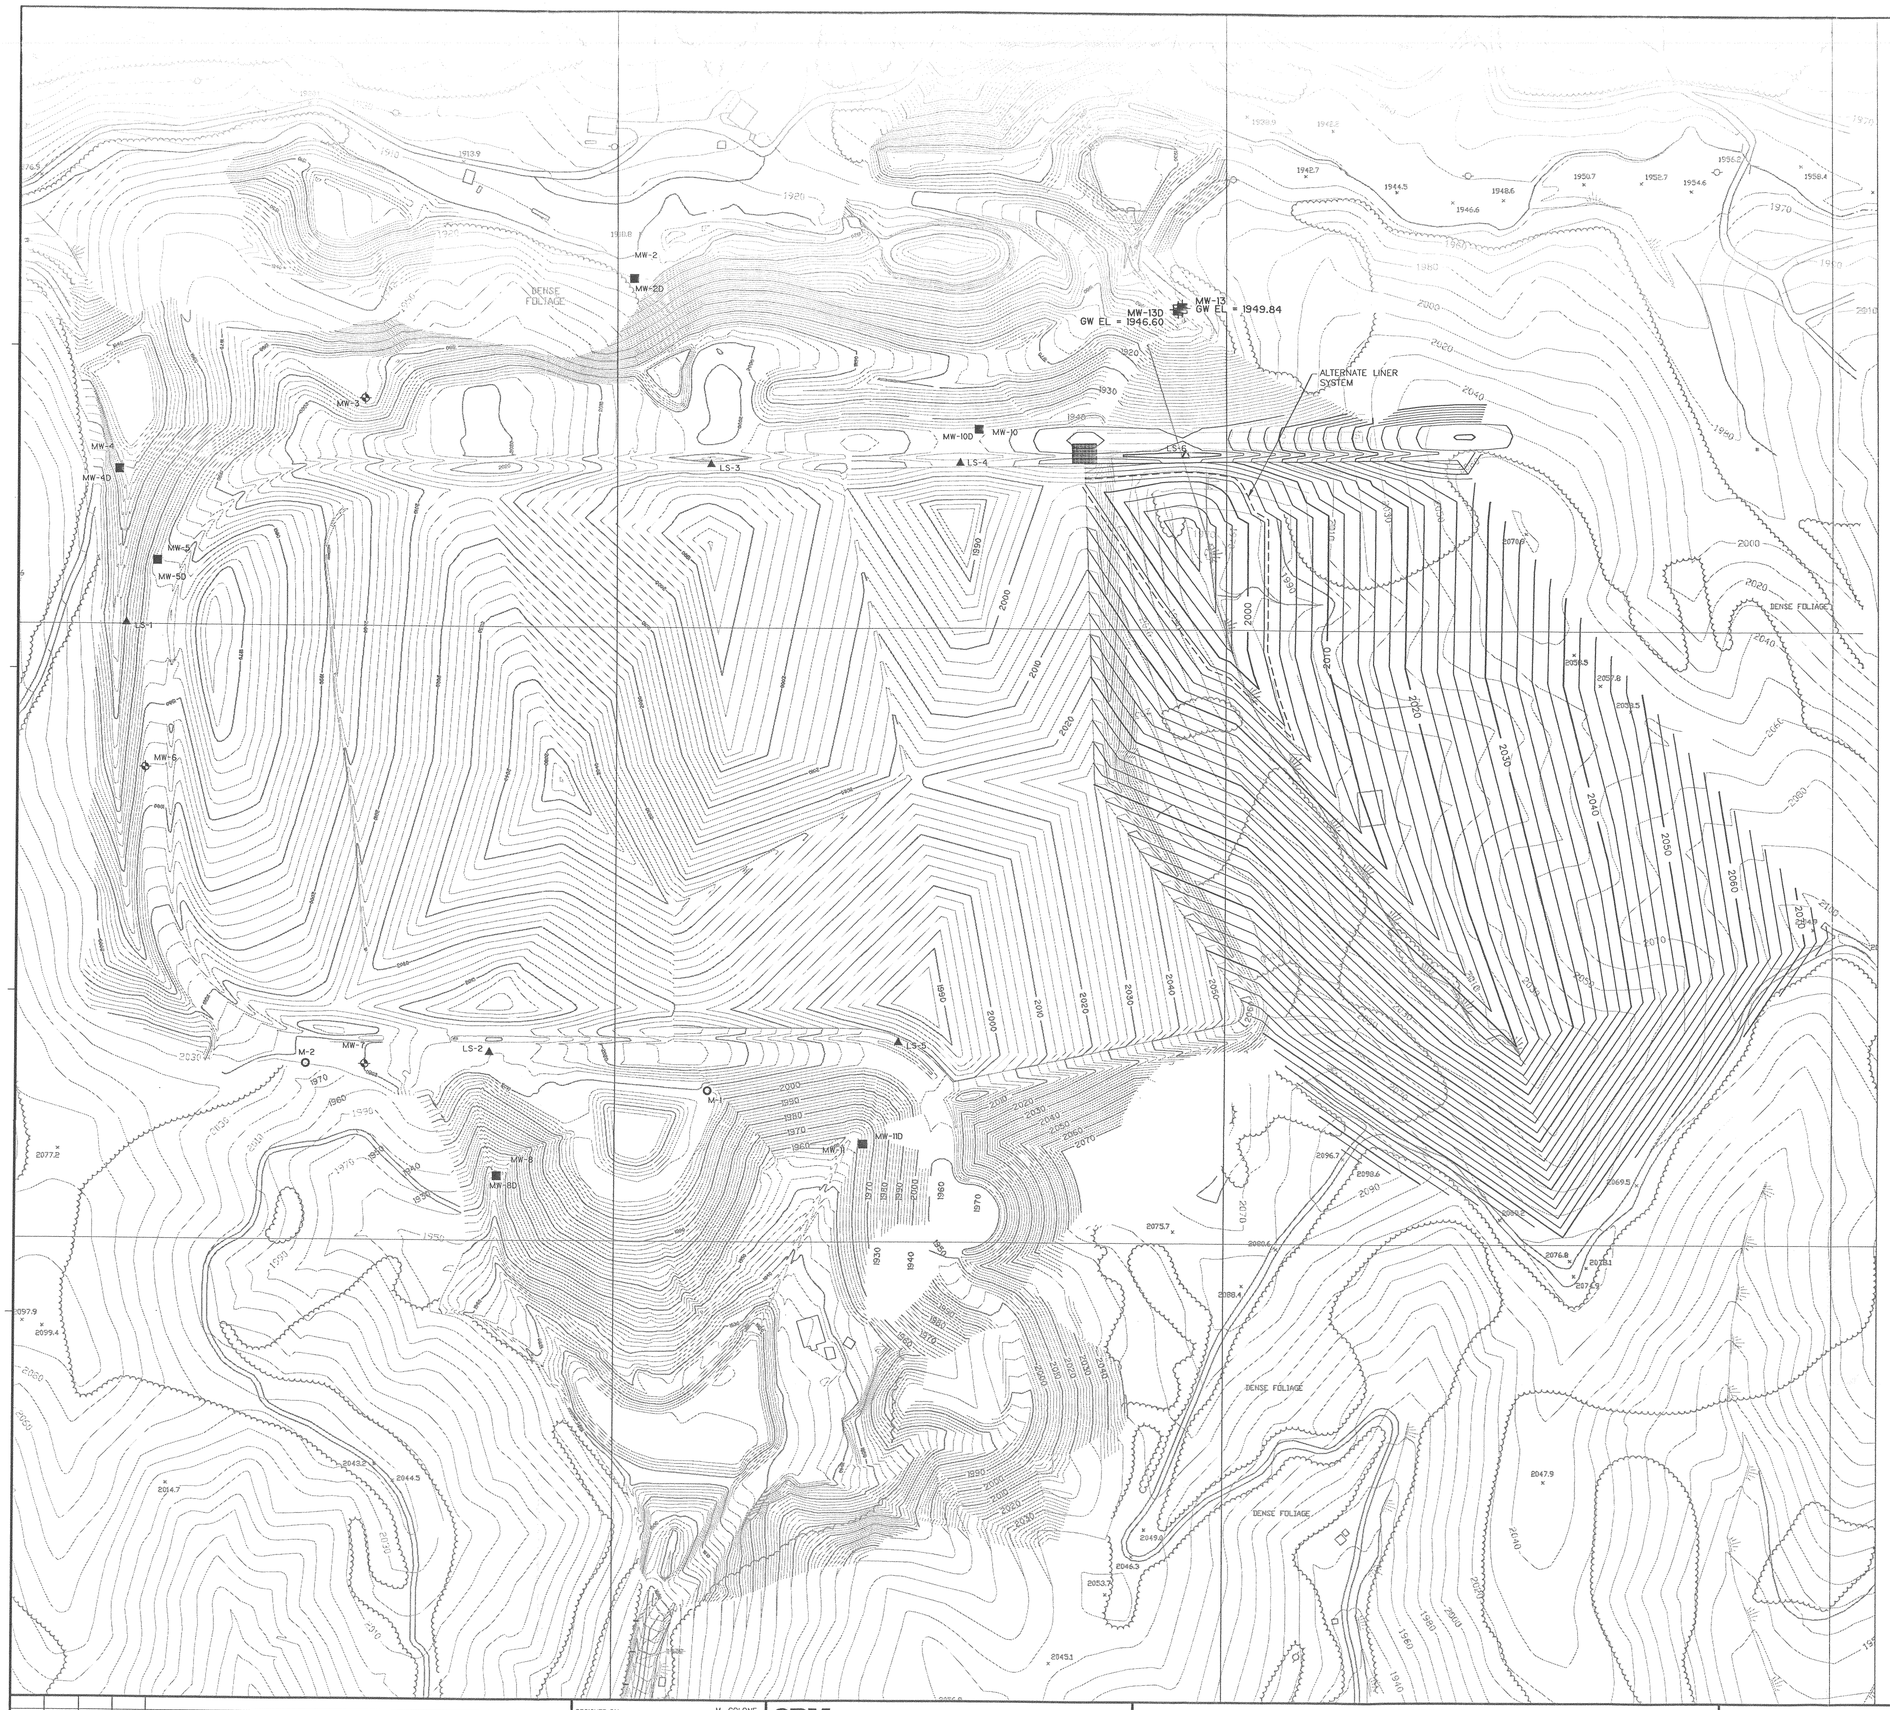

NOTE:
1. BACKGROUND WELLS MW-1/MW-1D LOCATED EAST OF SITE

REV. NO.	DATE	DRWN	CHKD	REMARKS
2	11/04	JSK	MC	ADDED PROPOSED MW-13/13D LOCATION
1	3/02	JSK	MC	ADDED MW-10/10D AND MW-11/11D LOCATIONS

DESIGNED BY: M. COLONE
DRAWN BY: J. KILLINGSWORTH
SHEET CHK'D BY: T. GRANT
CROSS CHK'D BY:
APPROVED BY:
DATE: NOVEMBER 2004

CDM Camp Dresser & McKee
consulting engineering construction operations
5400 Glenwood Avenue, Suite 300
Raleigh, North Carolina 27612
Tel: 919-787-5600 Fax: 919-781-5730

BUNCOMBE COUNTY
NORTH CAROLINA

CELL 6 AREA
BUNCOMBE COUNTY SOLID WASTE MANAGEMENT FACILITY

MONITORING WELL LOCATION

Received
Jan 2005

PROJECT NO. 6447-42379
FILE NAME: MON-WELL-LOCA.dwg

FIGURE NO.
1