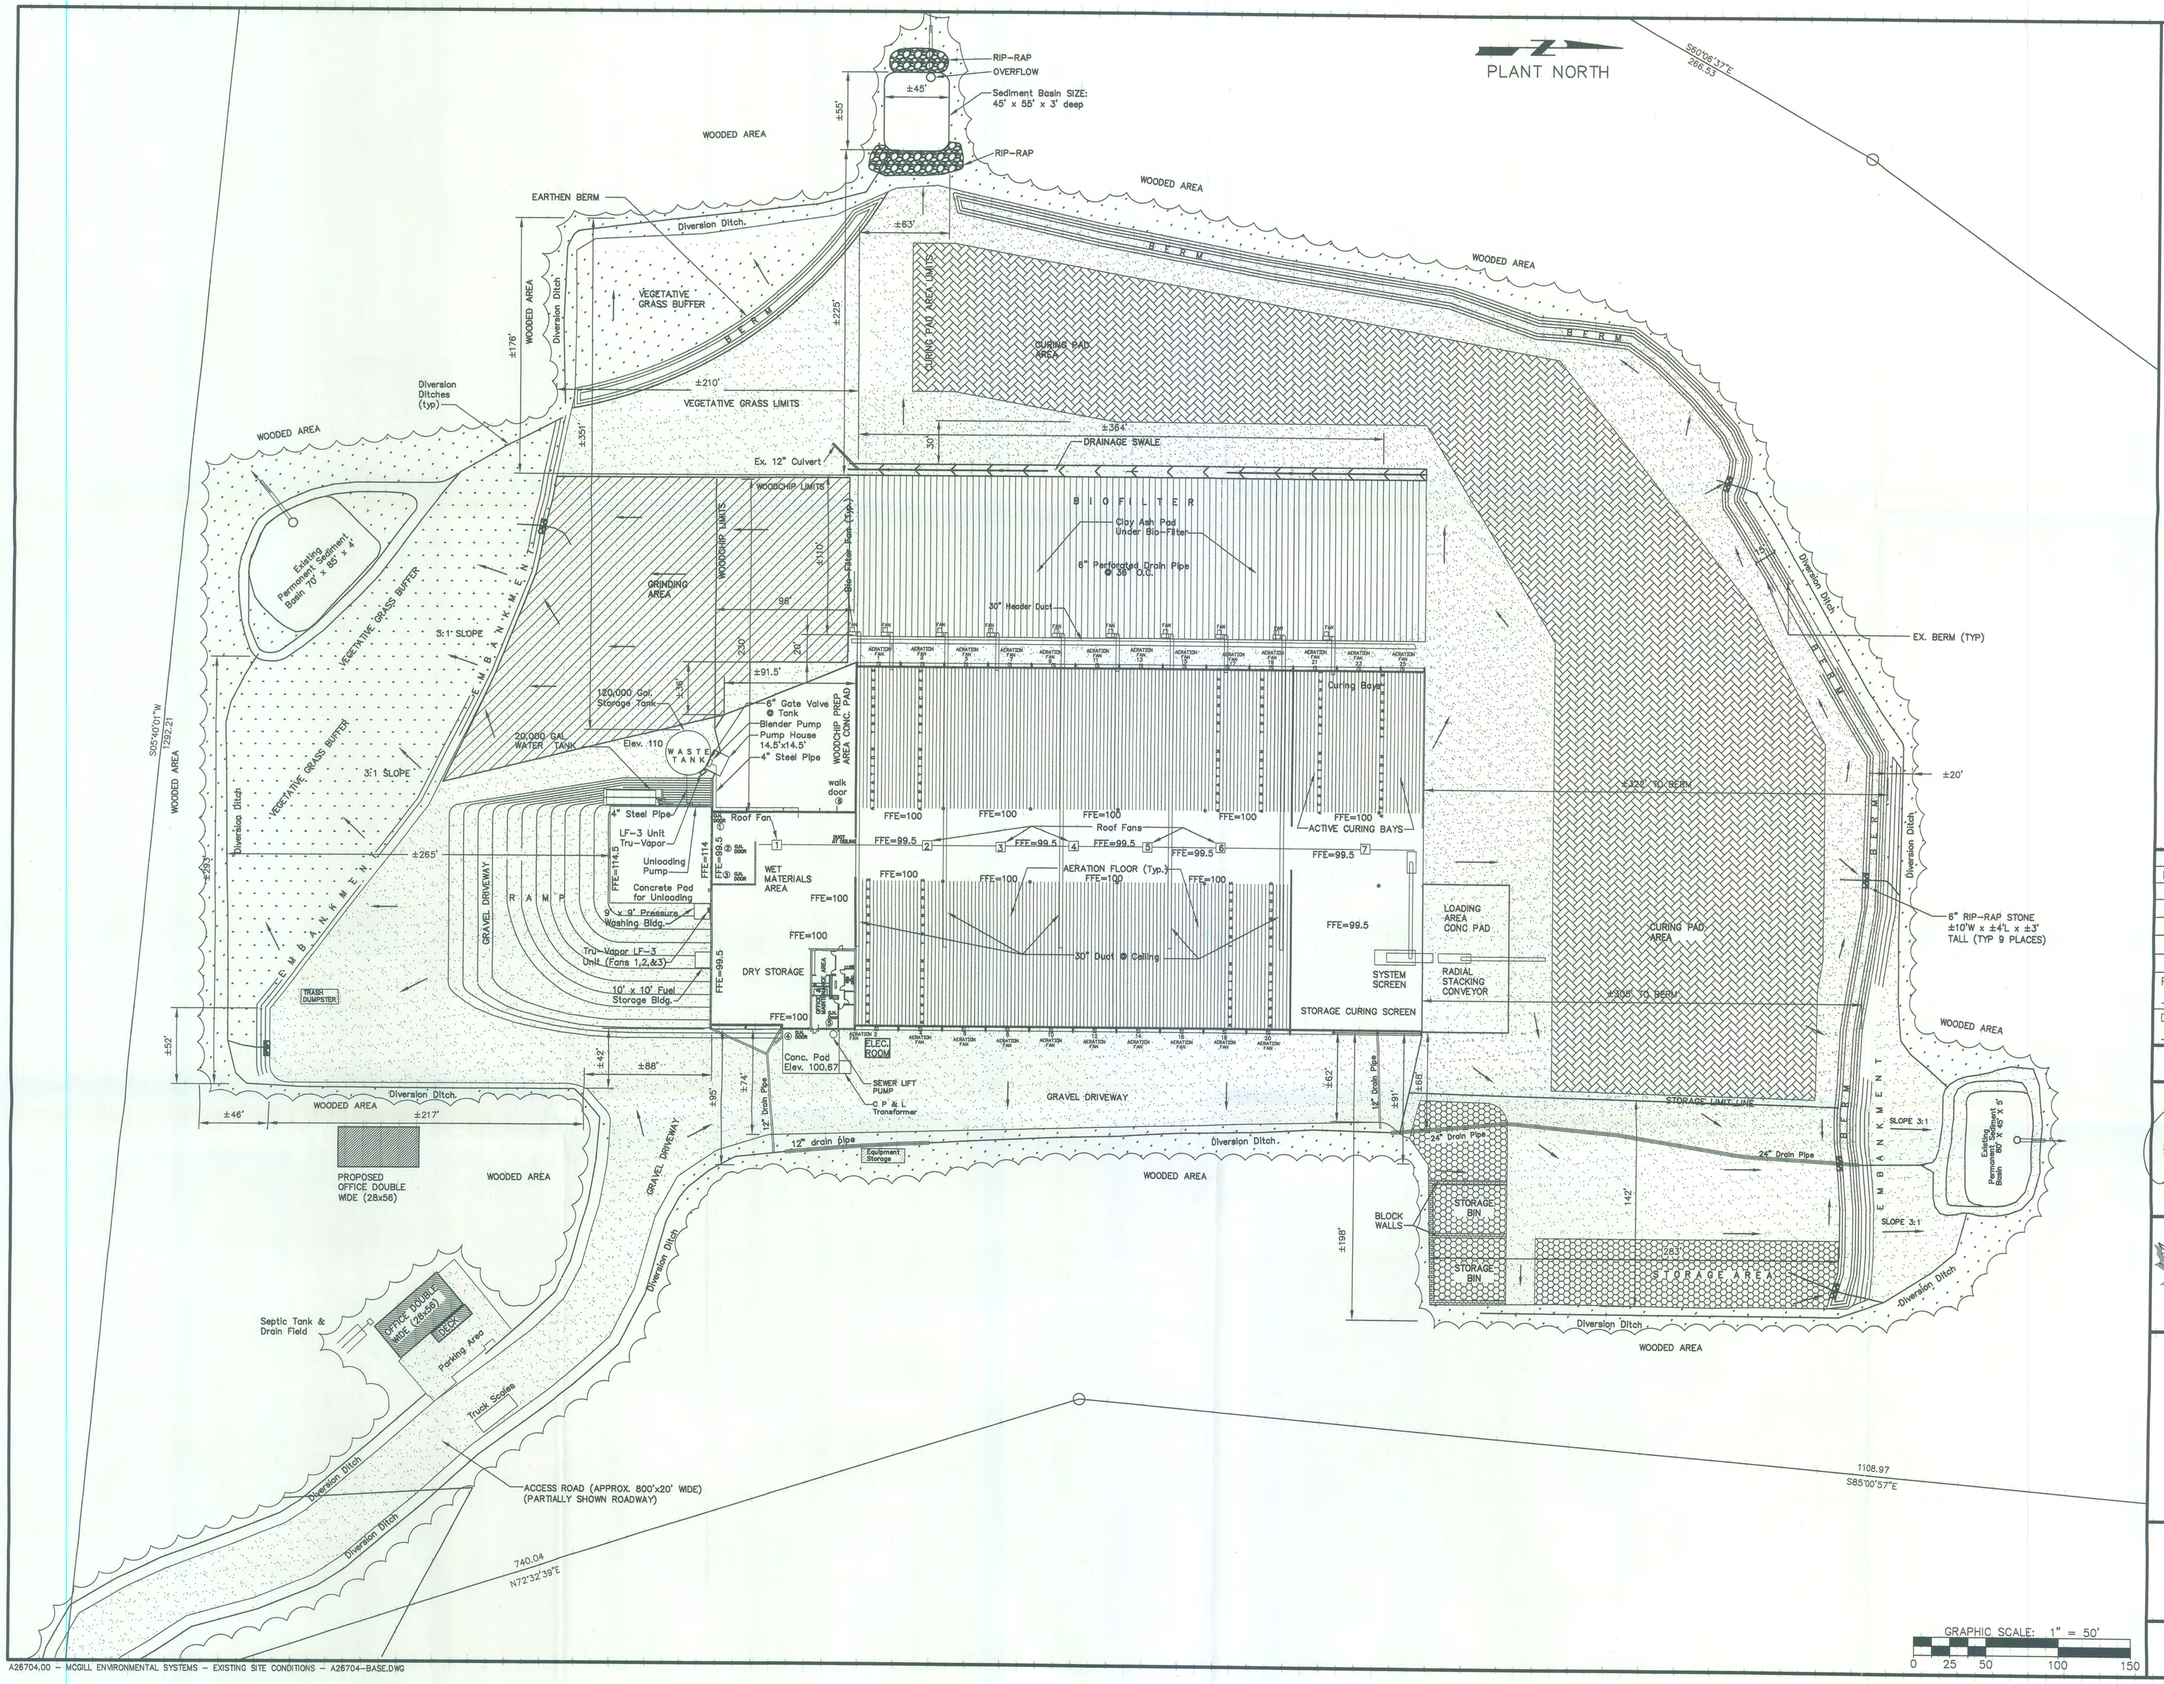

NOTES

1. SEE C-101 FOR ALL GENERAL NOTES.

LEGEND

- EXISTING TREE LINE
- DIVERSION DITCH
- (FLOW) SLOPE DIRECTION
- ALL AREA CLASSIFIED AS IMPERVIOUS, INCLUDING STRUCTURES, BUILDINGS, ROADWAYS, PARKING, AND PRODUCT STORAGE. SEE CHART BELOW FOR TOTAL
- RIP-RAP EROSION CONTROL PROTECTION
- CURING PAD
- STORAGE WINDROWS
- AREA SEPARATION LIMITS LINE
- VEGETATIVE GRASS BUFFER AREA
- GRINDING AREA
- DRAINAGE SWALE (FLOW)
- ADJACENT PROPERTY

REVISIONS		
NO.	DATE	DESCRIPTION
1	3/30/06	REVISED PER NCDENR REVIEW
2	5/18/06	FINAL REVIEW
3	5/31/06	FINAL SUBMITTAL
4	2/16/09	REVISED PER CLIENT
5	7/12/10	REVISED PER CLIENT

PROJECT MANAGER: GSM	PROJECT ENGINEER: ZLF
DRAWN BY: MAE	CHECKED BY: GSM

DATE: DECEMBER 08, 2005

NORTH CAROLINA PROFESSIONAL SEAL 17069 ENGINEER GARY S. MacCONNELL 7/12/10

MacCONNELL & Associates, P. C.
1903 NORTH HARRISON AVE., SUITE 102
CARY, NORTH CAROLINA 27513
P. O. BOX 129
MORRISVILLE, NORTH CAROLINA 27560
TEL: (919) 467-1239 FAX: (919) 319-6510

MCGILL ENVIRONMENTAL SYSTEMS

CHATHAM COUNTY FACILITY
CHATHAM COUNTY, NC

COMPOSTING FACILITY SITE PLAN

PROJECT NUMBER	DRAWING NUMBER
A26704.00	C-102

COPYRIGHT © 2009

A26704.00 – MCGILL ENVIRONMENTAL SYSTEMS – EXISTING SITE CONDITIONS – A26704-BASE.DWG

SWC - 19-06