Book 34 Pg 275-276

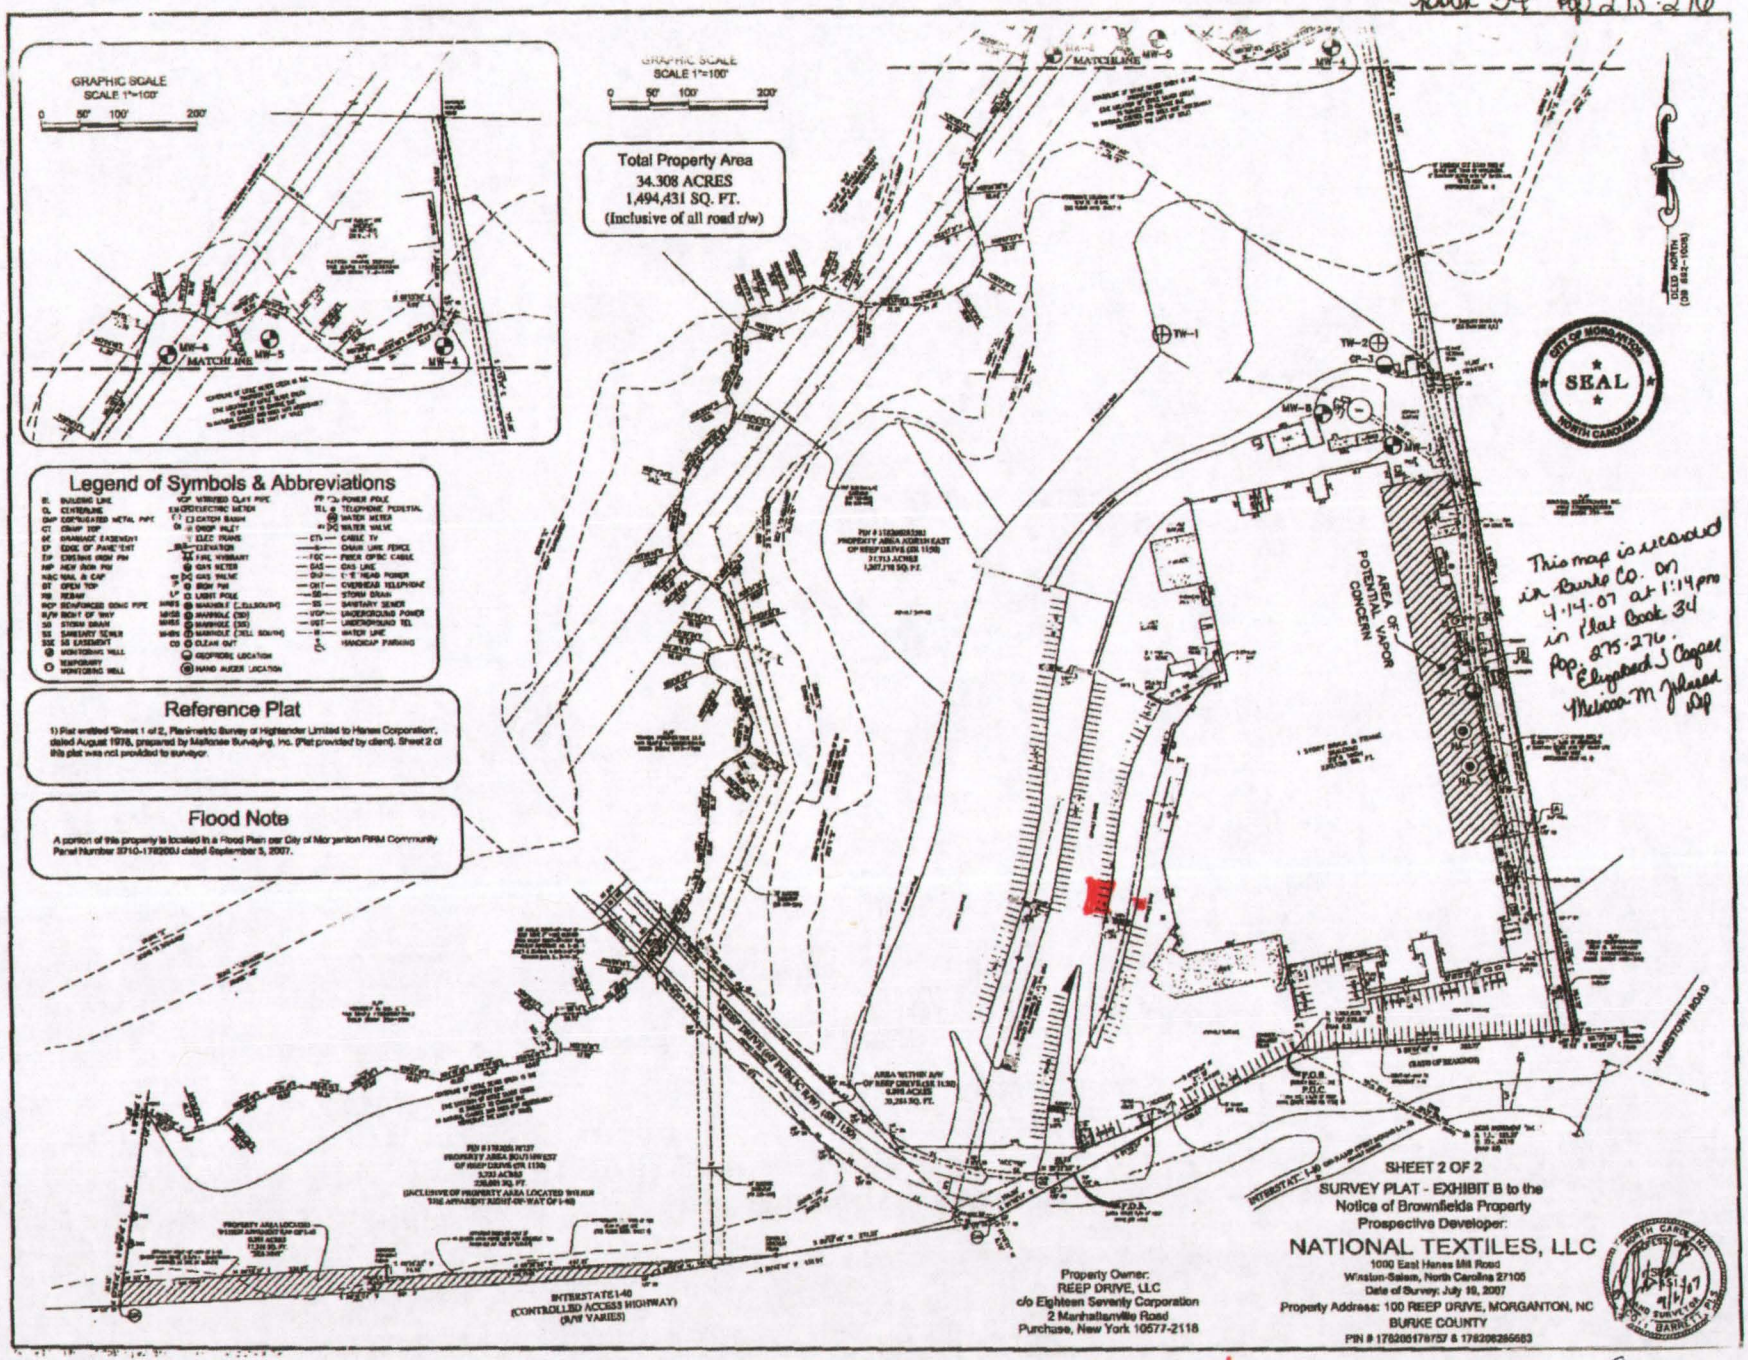

Depth 34'

625 feet from Vapor Area = area of new concrete pad with footers for new equipment - approved 12-12-12 LMT