LF Gas 2

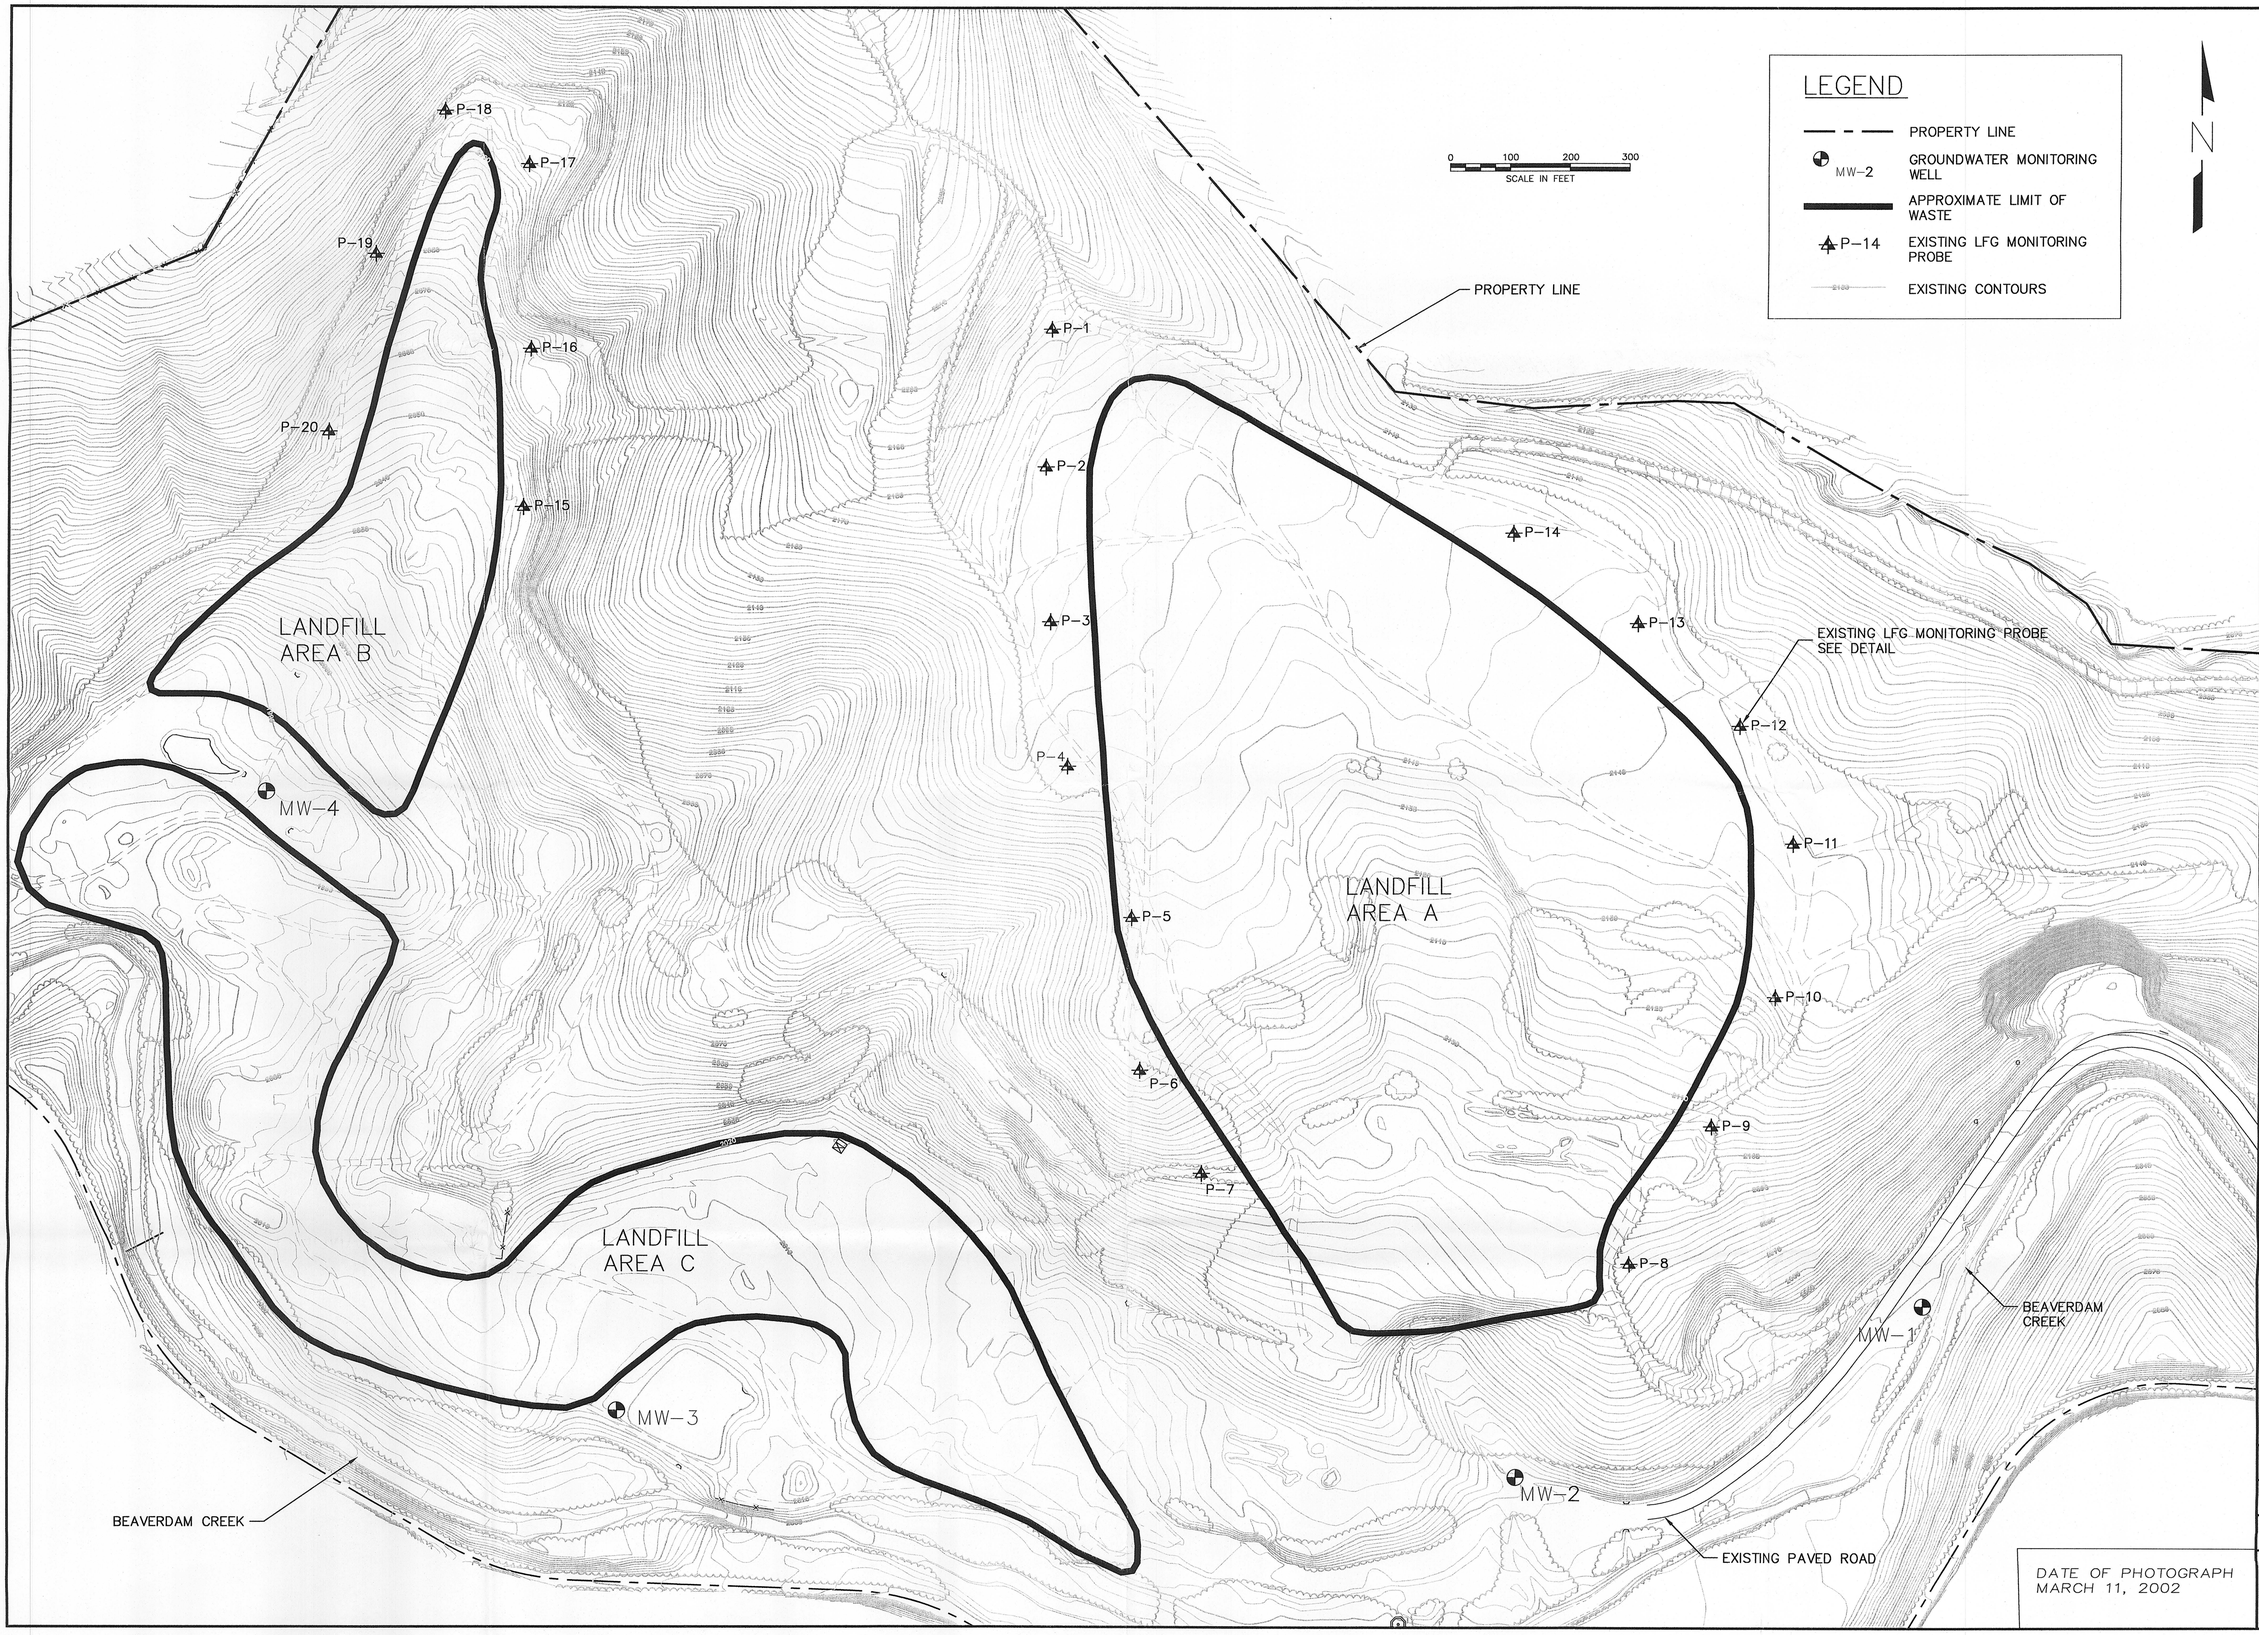

NO. | REVISION | DATE

SHEET TITLE: EXISTING SITE CONDITIONS

PROJECT TITLE: LANDFILL GAS CONTROL PLAN
ELK MOUNTAIN LANDFILL BROWNFIELDS PROJECT

CLIENT: TOWN OF WOODFIN
90 ELK MOUNTAIN ROAD
WOODFIN, NC 28804

SCS ENGINEERS, PC
2320 WHITEHALL PARK DRIVE, SUITE 450
CHARLOTTE, NORTH CAROLINA 28273
PHONE: (704) 504-3107 FAX: (704) 504-3174

PROJ. NO. 02204303.02 | DWN. BY: JLM | D/A RVW. BY: | APP. BY: SCL
DSN. BY: N/A | CHK. BY: SCL

CADD FILE: SITEPLAN

DATE: OCT. 2006

SCALE: 1"=100

DRAWING NO. 2 of 6

M:\CADD PROJECT DRAWINGS\02204303.02 Woodfin - EPA Grant\DRAWINGS\Existing Conditions.dwg, 10/9/2006 1:52:49 PM