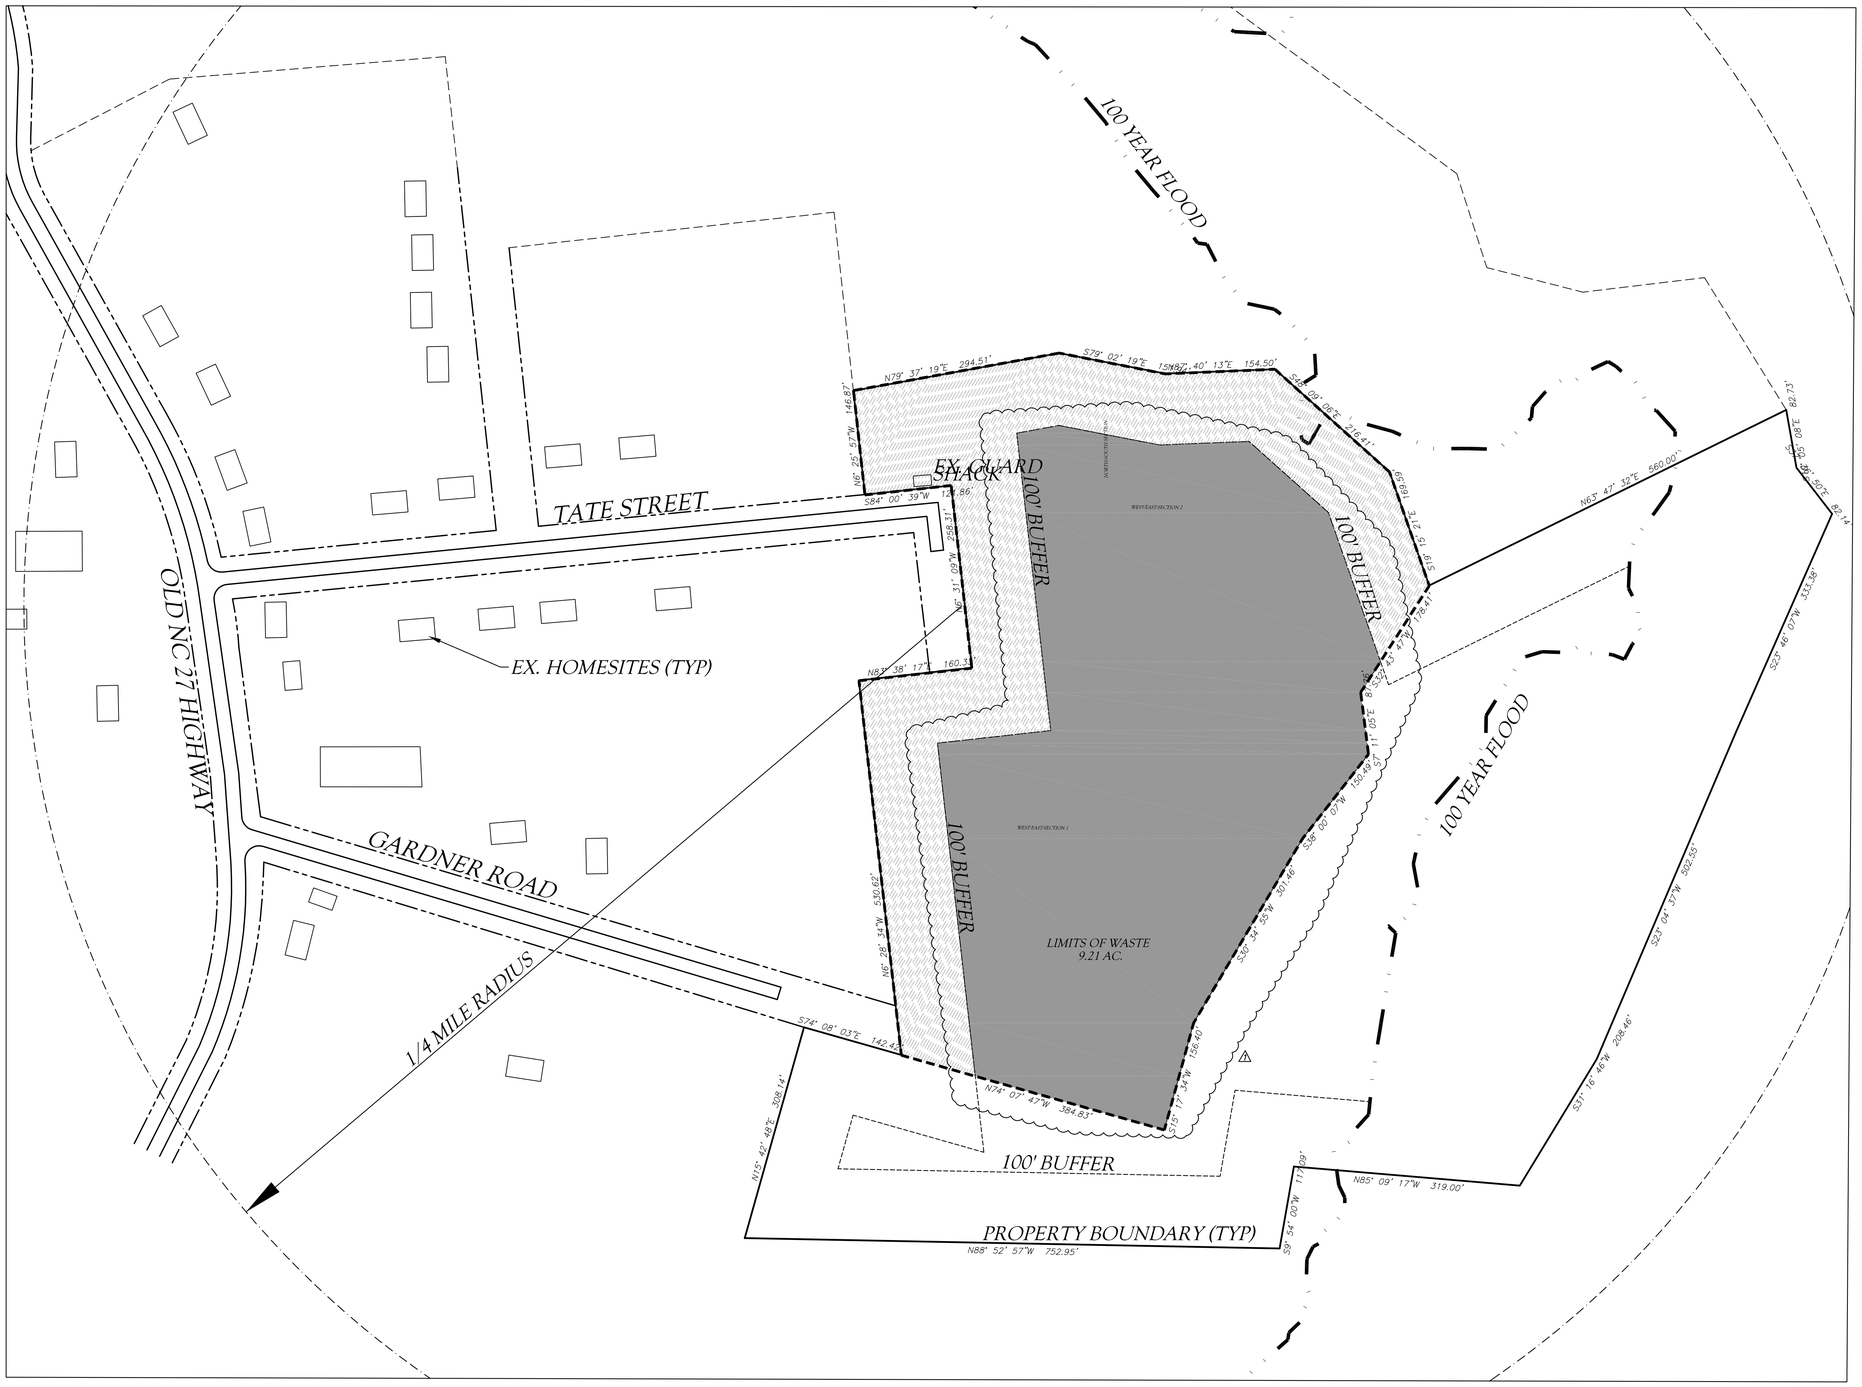

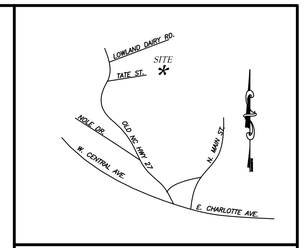

VICINITY MAP
N.T.S.

PERMITTED LCID AREA, 13.92± ACRES

SITE NOTES:
1. OWNER: DWAYNE E. McCORKLE
1204 OLD NC 27
MT. HOLLY, NC 28120
SITE ADDRESS: 130 TATE ROAD
MT. HOLLY, NC 28120
2. SITE ACREAGE: 28.66 ACRES
PERMITTED LCID AREA: 13.92± ACRES
3. PARCEL ID: 3597-59-9197
4. DB. 4518, PG 697
4. CURRENT ZONING: R-1
5. CURRENT USE: LCID LANDFILL
6. BOUNDARY SURVEY INFORMATION PROVIDED FROM SURVEY PREPARED BY LARRY R. RITTER, INC. DATED 9/6/94
7. TOPO FROM NCDOT LIDAR TOPO

NC SOLID WASTE MANAGEMENT NOTES:

- HOMES SHOWN W/IN 1/4 MILE OF LCID SITE TAKEN FROM AERIAL PHOTO.
- ALL HOMES ARE SERVED BY INDIVIDUAL WELLS
- 100 YEAR FLOOD PLAIN FROM SURVEY
- THERE ARE NO WETLANDS WITHIN THE LCID BOUNDARY
- SINCE THIS IS AN EXISTING LCID THERE ARE NO HISTORICAL OR ARCHAEOLOGICAL SITES W/IN THE LCID BOUNDARY

LIMITS OF WASTE

CALL ULOCO BEFORE YOU DIG
1-800-632-4949
AVOID UTILITY DAMAGE

1). CONTRACTOR IS FULLY RESPONSIBLE FOR CONTACTING APPROPRIATE PARTIES AND ASSURING THAT EXISTING UTILITIES ARE LOCATED PRIOR TO BEGINNING CONSTRUCTION.

2). CONTRACTOR IS RESPONSIBLE FOR PLACING BARRICADES USING FLAGMEN, ETC., AS NECESSARY TO INSURE SAFETY TO THE PUBLIC.

3). ALL PAVEMENT CUTS, CONCRETE OR ASPHALT, ARE TO BE REPLACED ACCORDING TO STANDARDS OF THE NORTH CAROLINA DEPARTMENT OF TRANSPORTATION.

4). SHORING WILL BE ACCORDING TO OSHA TRENCHING STANDARDS PART 1926 SUBPART P, OR AS AMMENDED.

REV. NO.	REVISIONS	DATE
1	LIMITS OF WASTE ADDED TO PLANS	7-25-16

LWE
LATHAM-WALTERS ENGINEERING, INC.
N.C. CORP. LIC. C-1815
16507-A NORTHCROSS DRIVE
HUNTERSVILLE, NORTH CAROLINA 28078
(704) 895-8484 FAX (704) 237-4362

NORTH CAROLINA PROFESSIONAL SEAL 18584 ENGINEER JAMES L. WALTERS 2/11/16

OWNER:
DWAYNE E. McCORKLE
1204 OLD NC 27
MT. HOLLY, NC 28120
704-718-6386
old27landfill@carolina.rr.com

OLD 27 LCID LANDFILL
130 TATE ROAD, MT. HOLY, NC

SITE PLAN

DATE: JULY 2015
SCALE: 1" =100'
DRAWN BY: JLW
CHECKED BY: MSL
PROJECT NO: 2015.39
SHEET C1.1

1539-SP.dwg