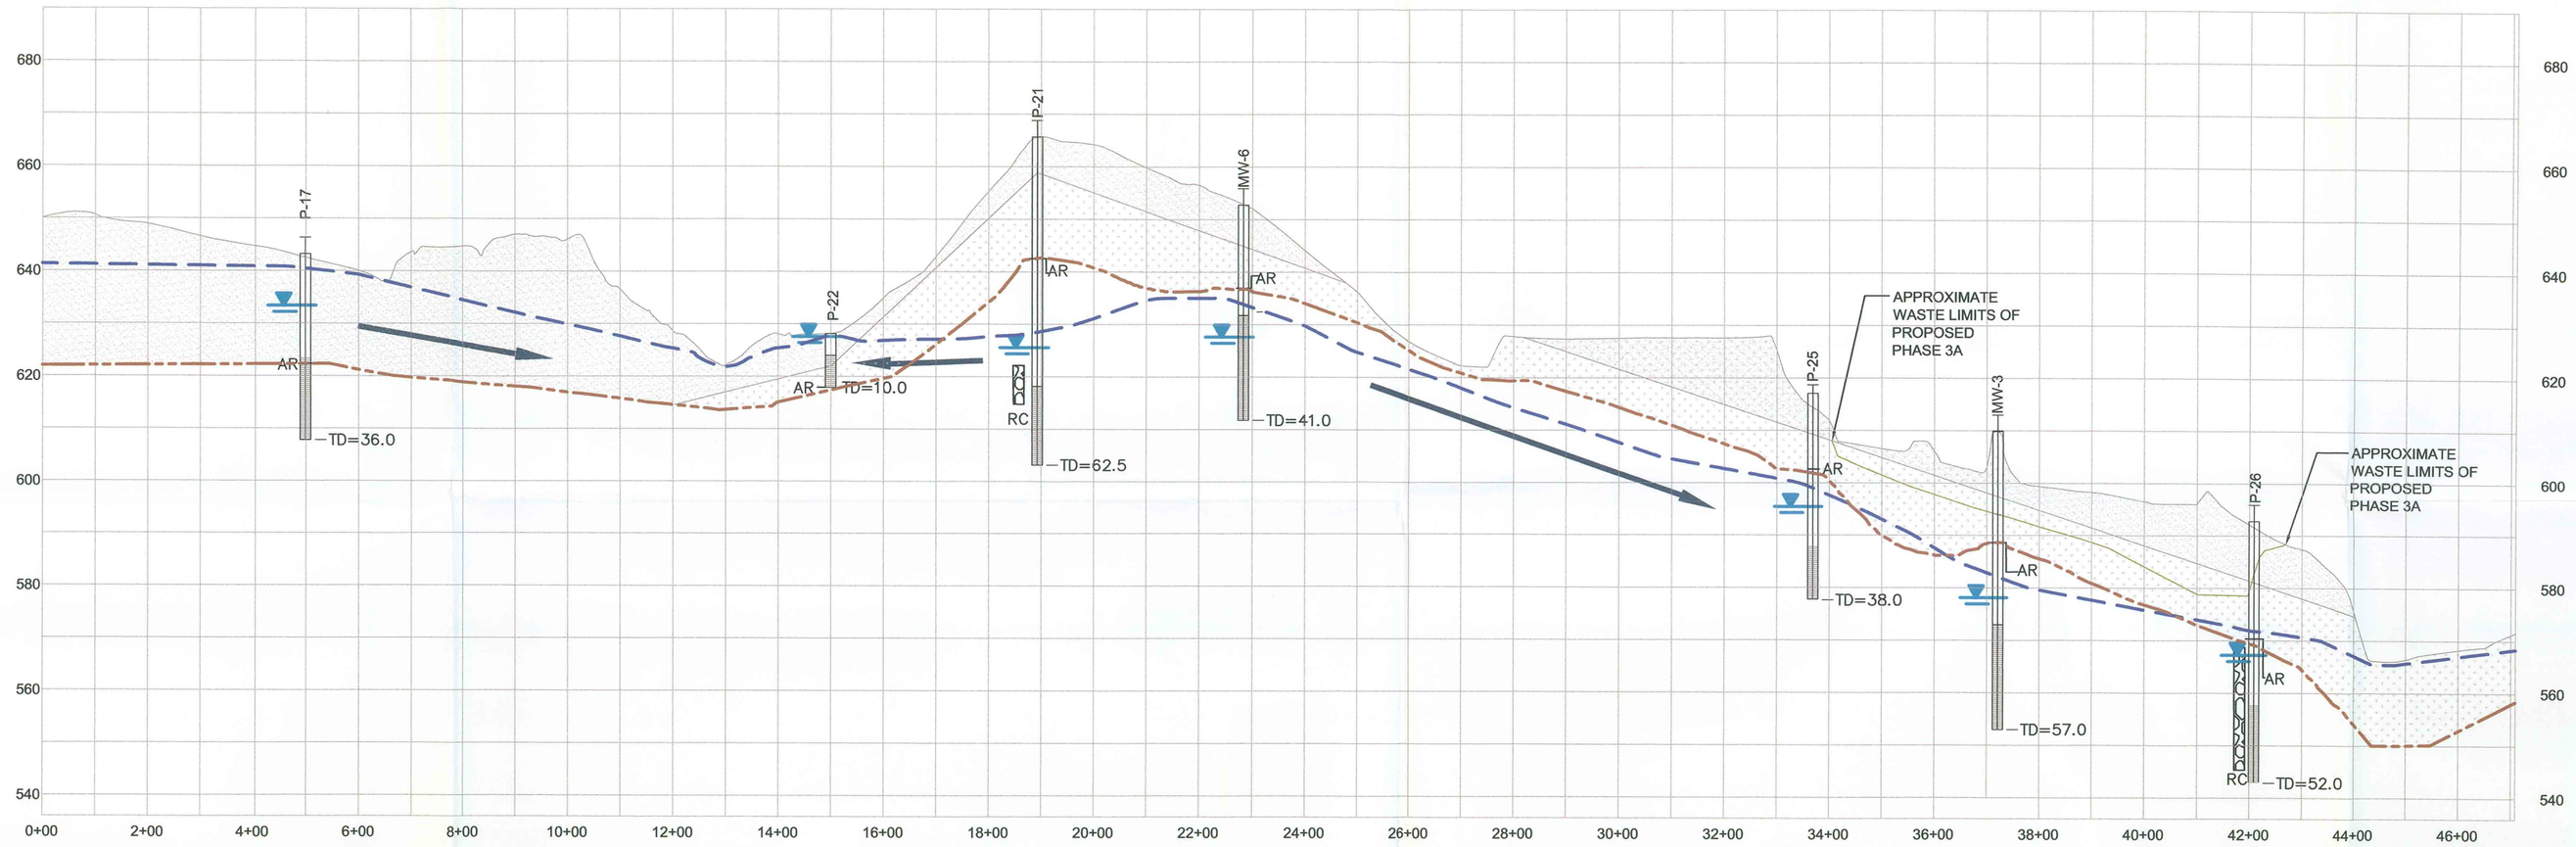

SECTION A-A'

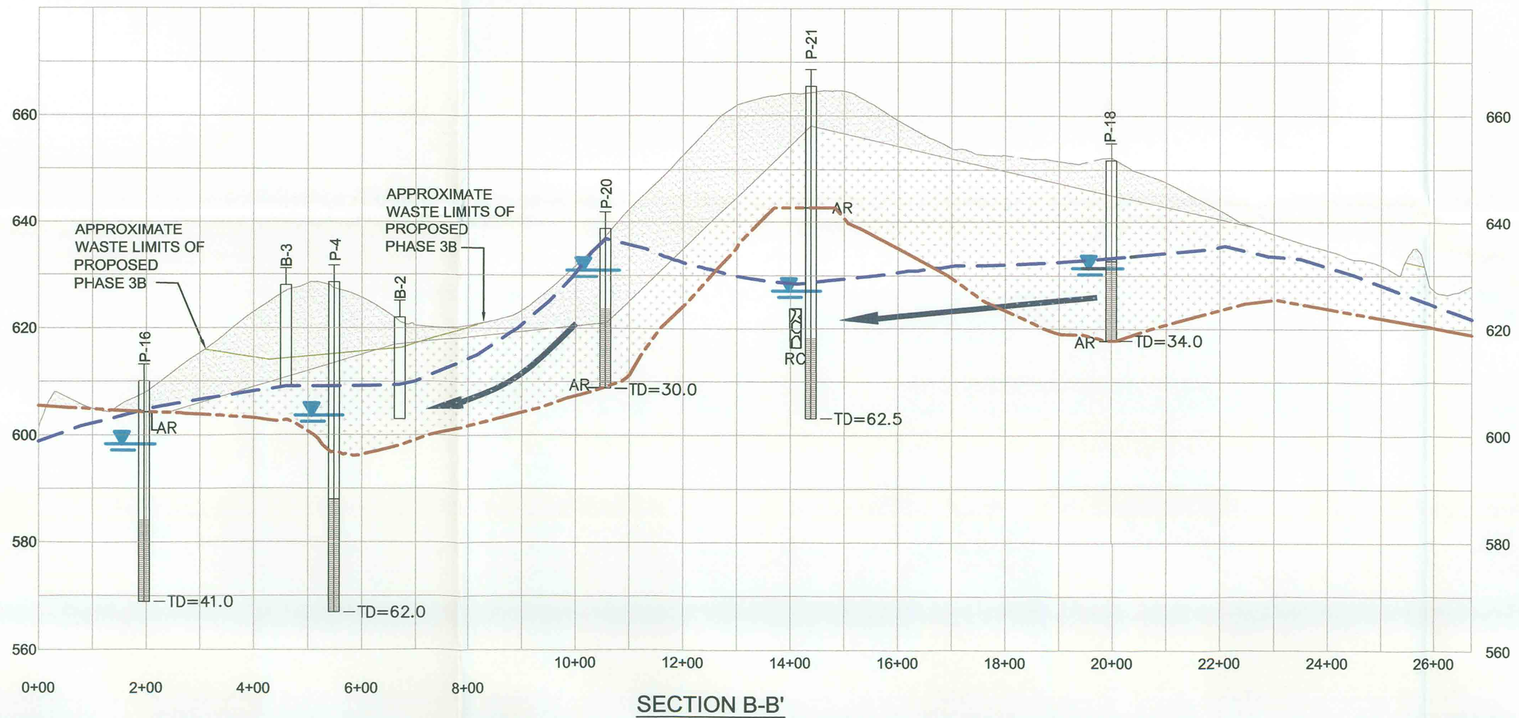

SECTION B-B'

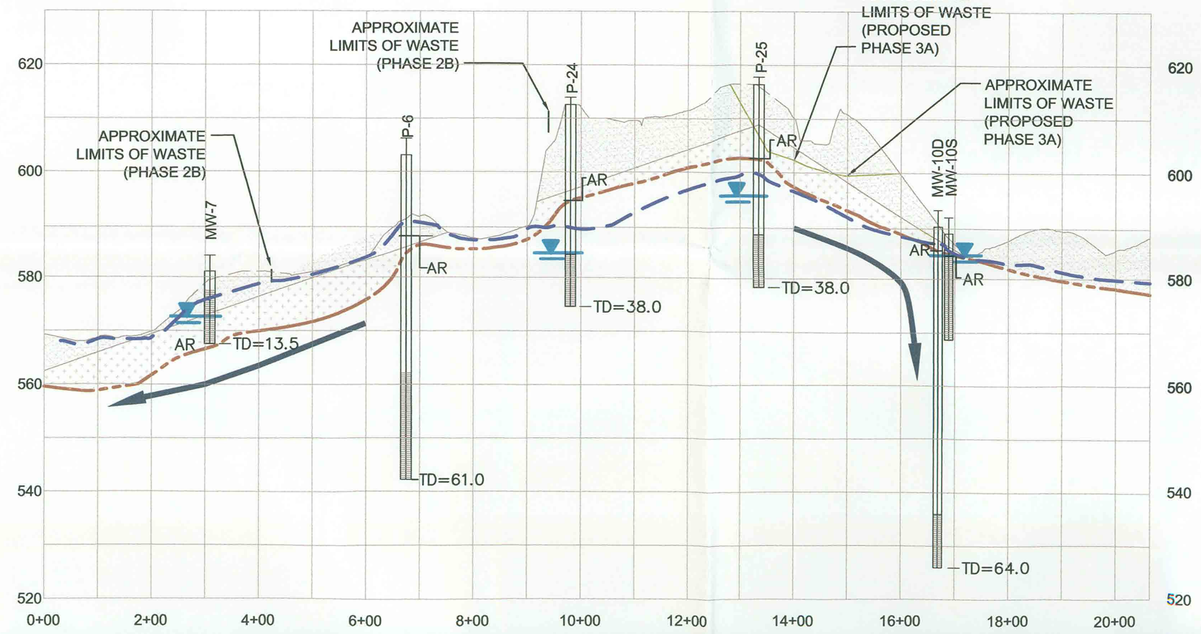

SECTION C-C'

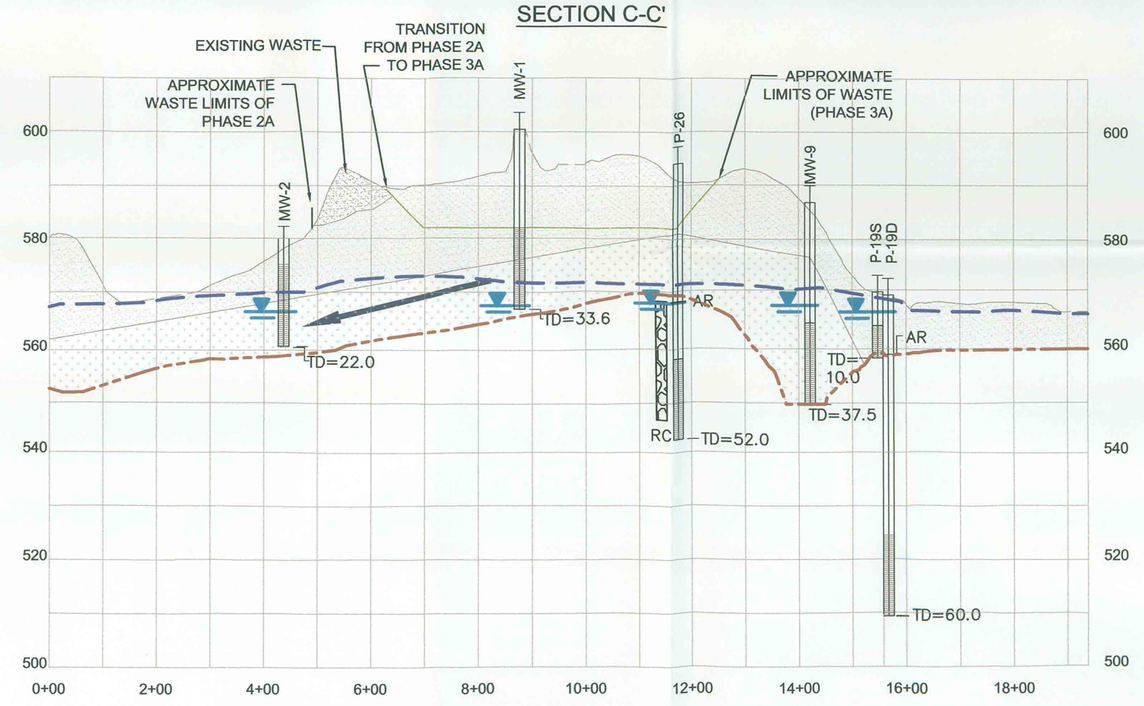

SECTION D-D'

SCALE

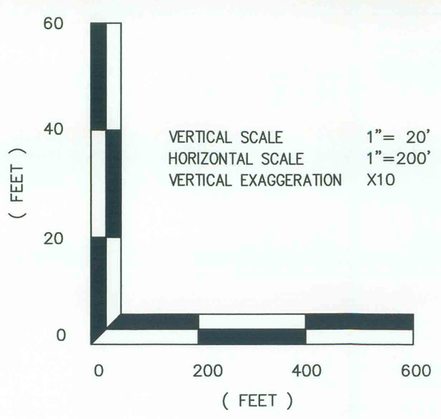

PROPOSED BASE GRADES

SEASONAL HIGH WATER LEVEL

BEDROCK

WATER LEVEL ON 08/02/05

TOP OF GROUND

FLOW ARROW

MONITORING WELL MW-6

BORING B-10

PIEZOMETER P-10

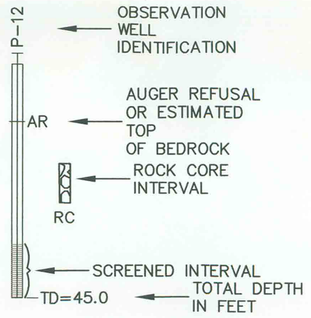

LITHOLOGIC UNITS

SAPROLITE

PARTIALLY WEATHERED ROCK

BEDROCK

NO	BY	CK	APP	DATE	REVISIONS AND RECORD OF ISSUE

DESIGNED DR
DRAWN CADD/RFB
CHECKED DR
APPROVED VB
DATE 03/30/06

© 2005 Joyce Engineering, Inc. All rights reserved.

JOYCE ENGINEERING, INC.
2301 WEST MEADOWVIEW ROAD
GREENSBORO, NC 27407
PHONE: (336) 323-0092

COBLE'S SANDROCK, INC.
KIMESVILLE, NORTH CAROLINA

HYDROGEOLOGIC CROSS SECTIONS
A'-A, B'-B, C'-C, AND D'-D

PROJECT NO.
419.19

SCALE
H: 1"=200'
V: 1"=20'

DRAWING NO.
DH-6

L:\Coble Sandrock\dwg\Task 19 Hydrogeo Report\FINAL PLOTS\DH-6 SECTIONS.dwg Layout=Layout1