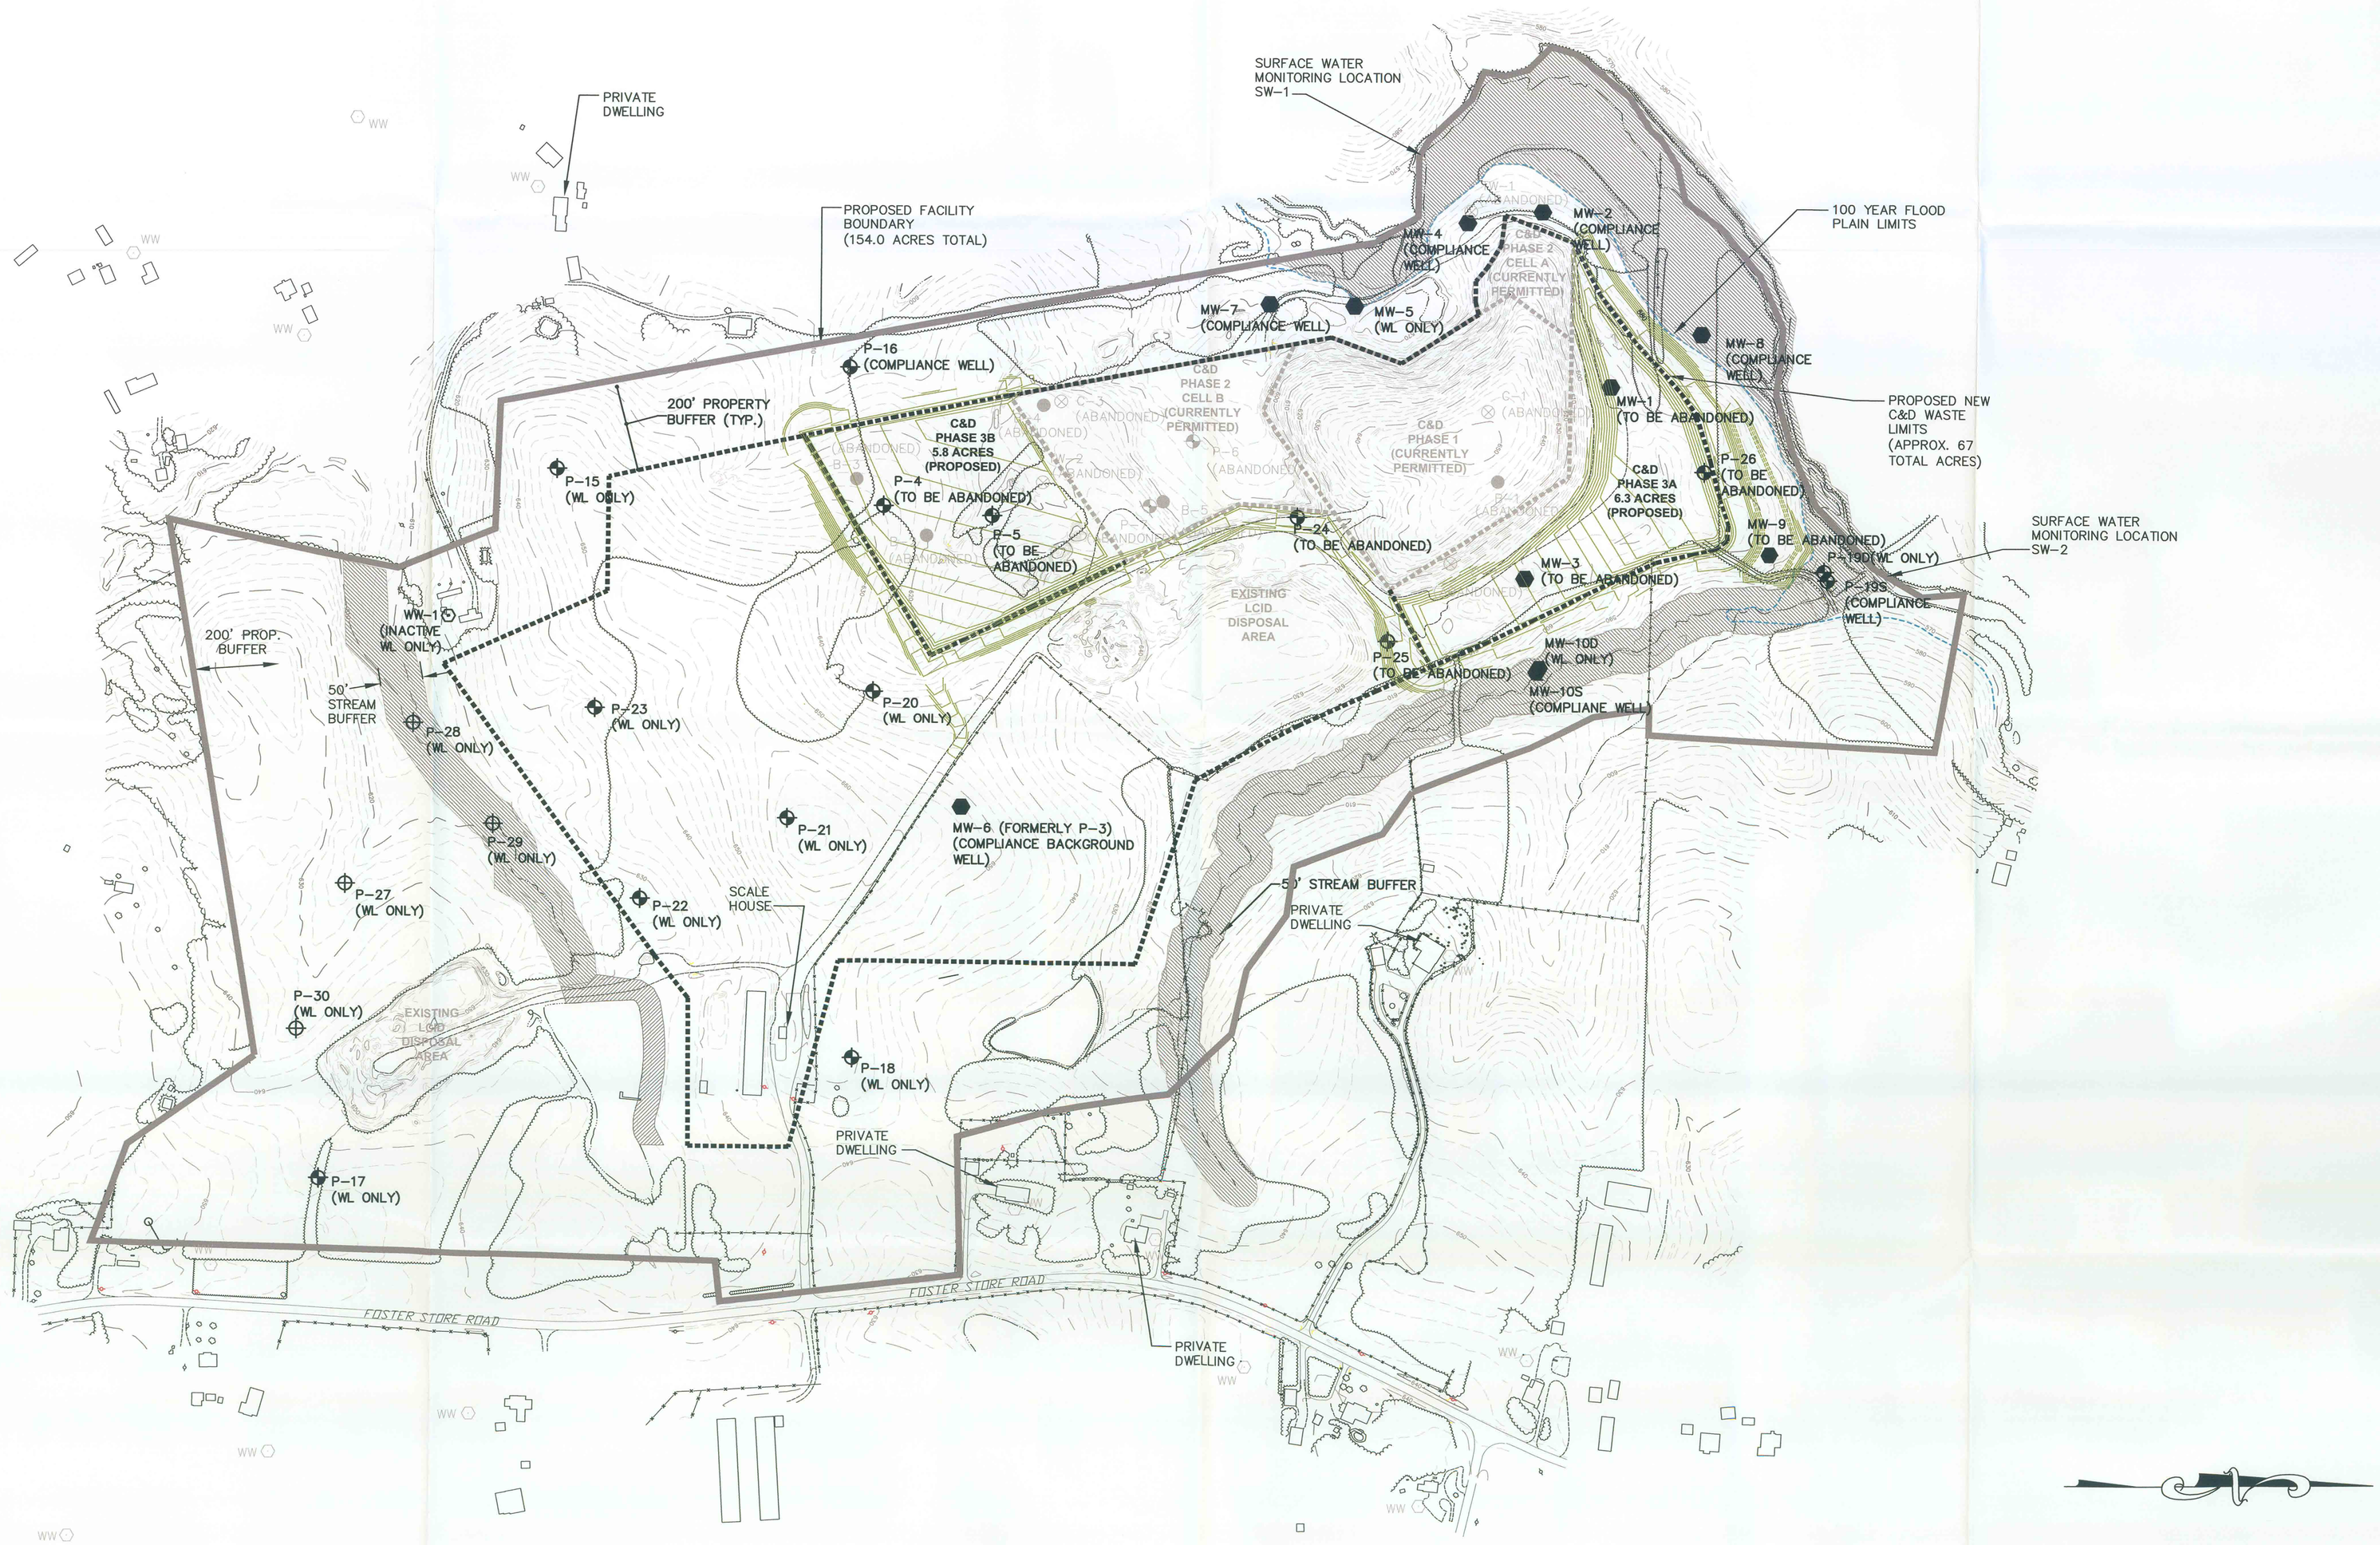

DATE	REVISIONS AND RECORD OF ISSUE	NO	BY	CK	APP

DESIGNED DYR
DRAWN CADD/RB
CHECKED SC
APPROVED VB
DATE 03/30/06

© 2005 Joyce Engineering, Inc.
All rights reserved.

JOYCE ENGINEERING, INC.
2301 WEST MEADOWVIEW ROAD
GREENSBORO, NC 27407
PHONE: (336) 323-0092

COBLE'S SANDROCK, INC.
KIMESVILLE, NORTH CAROLINA

PROPOSED MONITORING PLAN

PROJECT NO.
419.19

SCALE
1"=200'

DRAWING NO.
DH-8

L:\Coble Sandrock\dwg\Task 19 Hydrogeo Report\FINAL PLOTS\DH-8 PROPOSED MONITORING PLAN.dwg