L:\Coble Sandrock\dwg\Task 19 Hydrogeo Report\FINAL PLOTS\DH-3 GROUNDWATER SPOT DATA.dwg

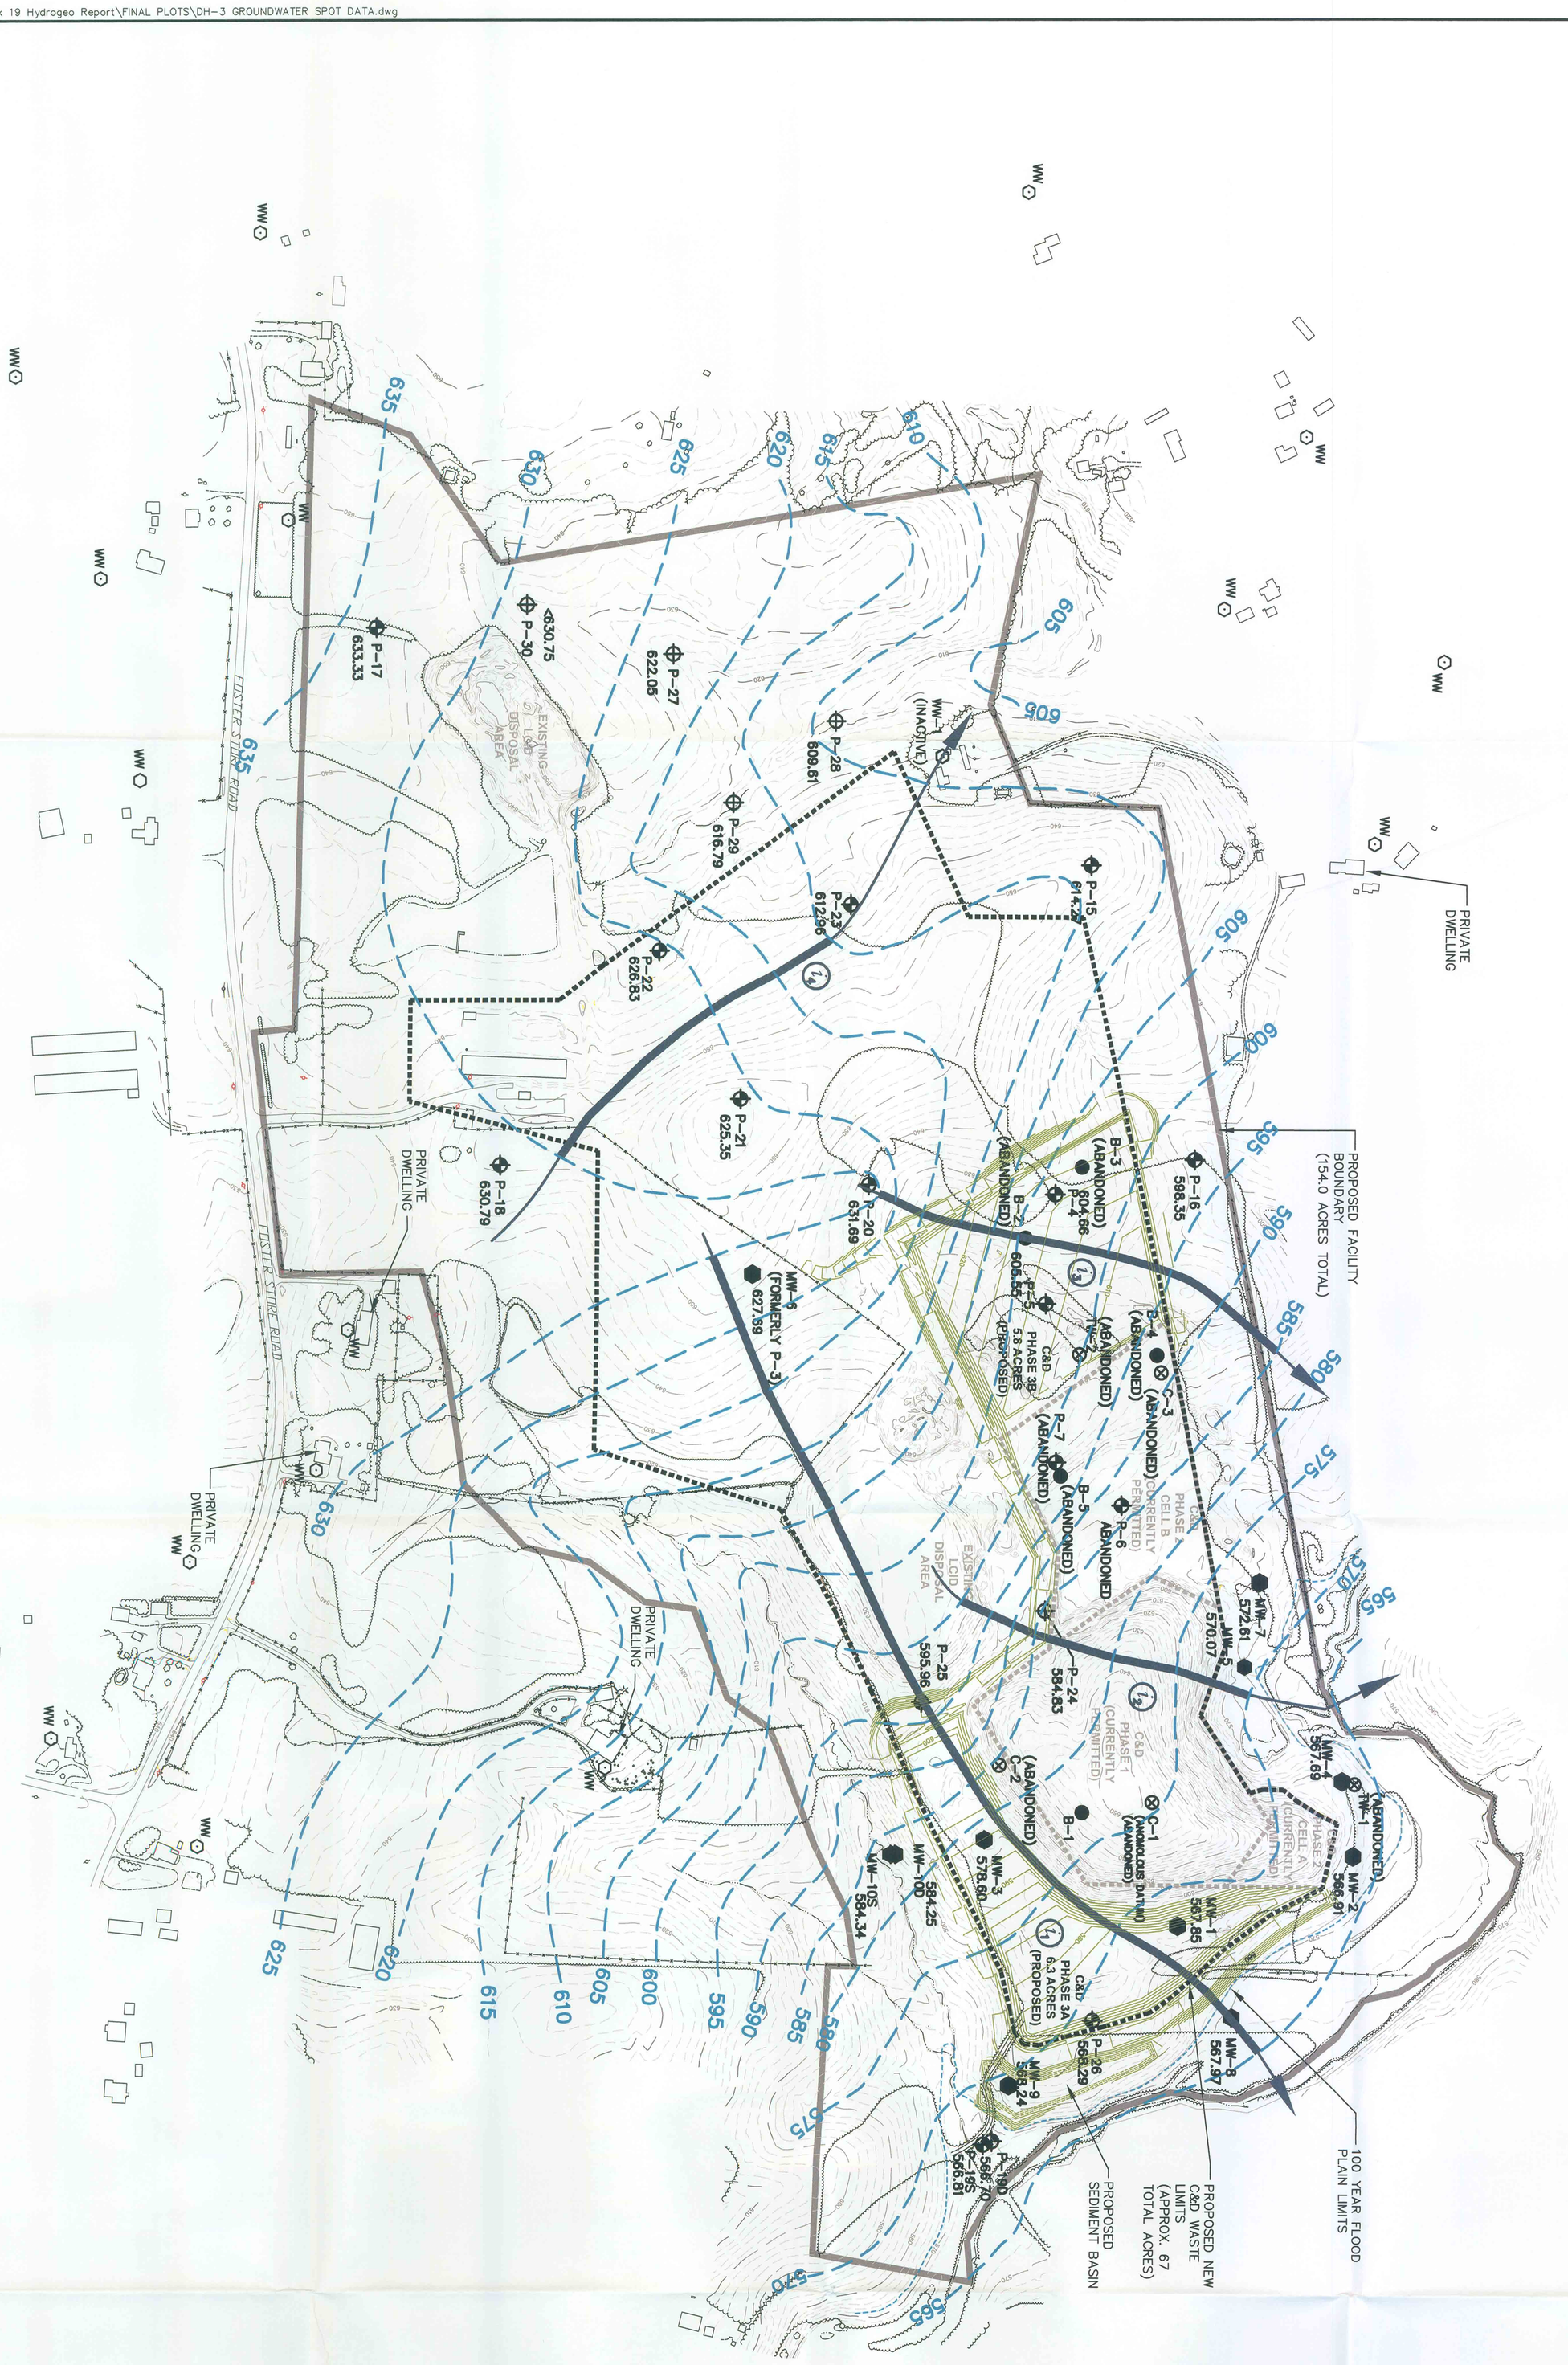

DRAWING NO. DH-3	SCALE 1"=200'	PROJECT NO. 419.19	COBLE'S SANDROCK, INC. KIMESVILLE, NORTH CAROLINA GROUNDWATER SURFACE CONTOUR MAP AUGUST 2, 2005

JOYCE ENGINEERING, INC.
2301 WEST MEADOWVIEW ROAD
GREENSBORO, NC 27407
PHONE: (336) 323-0092

DESIGNED DYR
DRAWN CADD/RB
CHECKED SC
APPROVED VB
DATE 03/30/06

© 2005 Joyce Engineering, Inc. All rights reserved.

DATE	REVISIONS AND RECORD OF ISSUE	NO	BY	CK	APP