/usr7/civil/46755c/123102.gra
et 8-13-97

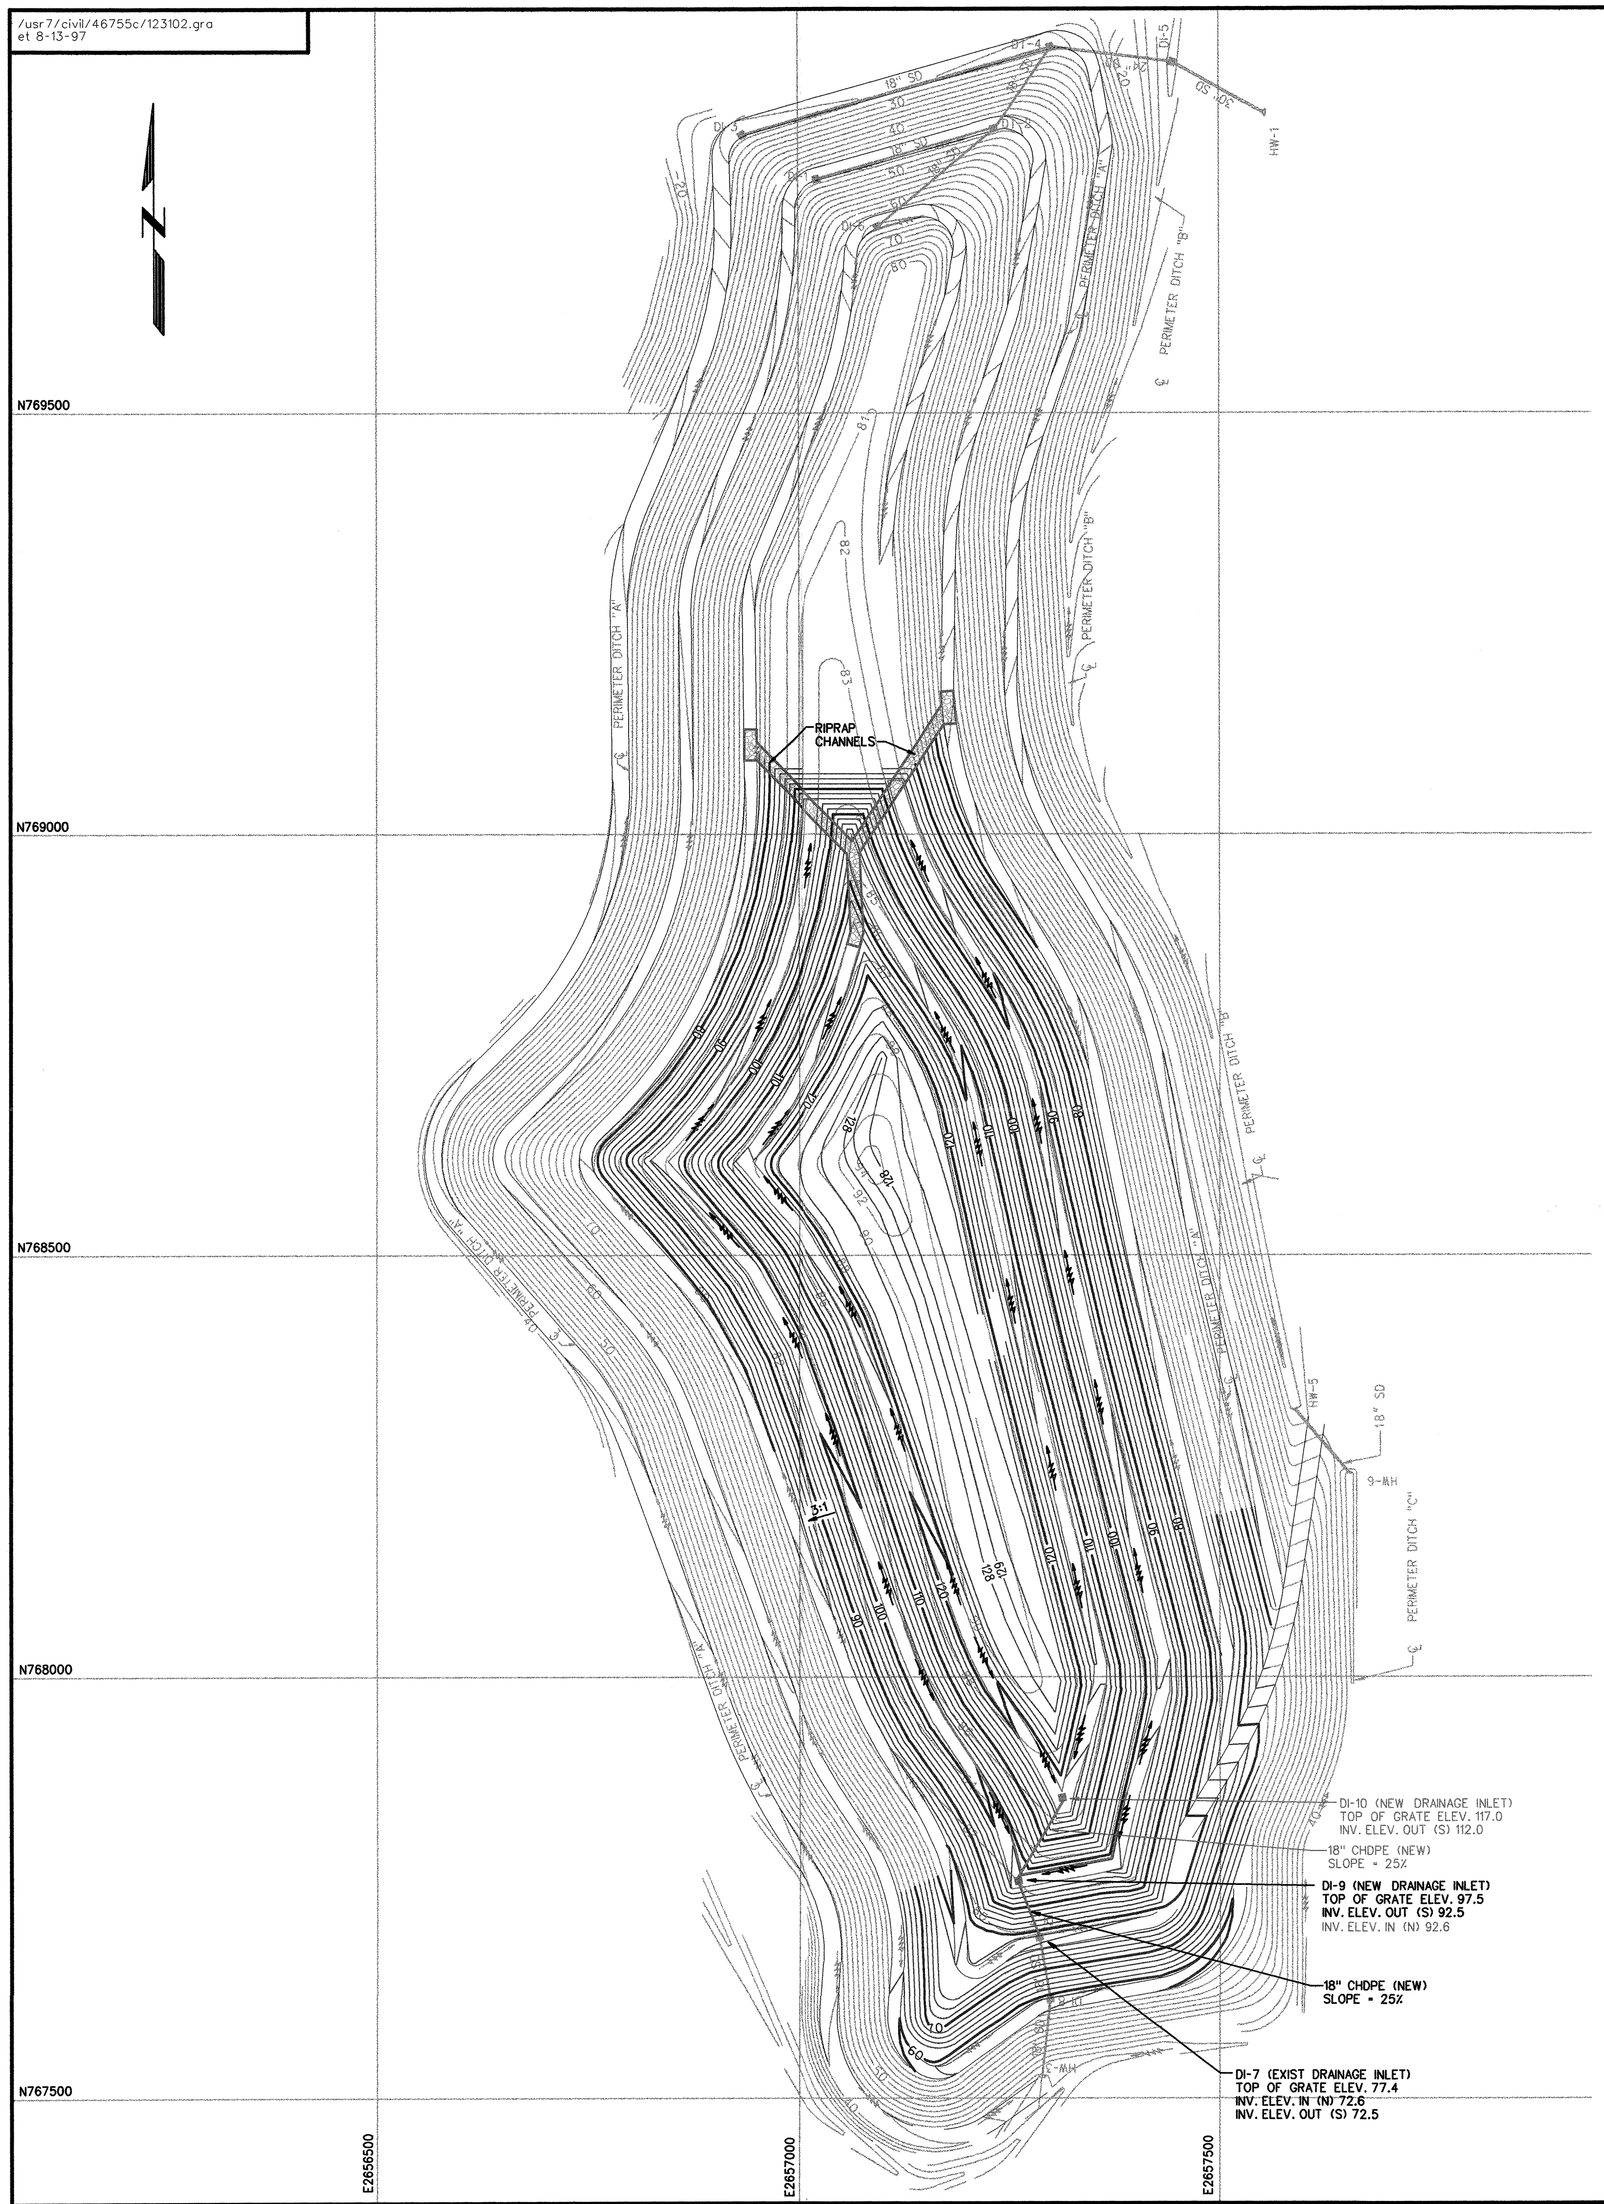

NOTES

1. SCREENED CONTOURS SHOWN ON THIS DRAWING INDICATE THE ORIGINAL VERTICAL EXPANSION CONTOURS PER RMT'S DESIGN DRAWINGS ISSUED 1-9-90.
2. REFER TO RMT'S ORIGINAL VERTICAL EXPANSION / CLOSURE PLAN DRAWINGS FOR DETAILS OF ACCESS ROAD, PERIMETER DITCHES, AND STORM DRAINAGE STRUCTURE DETAILS.
3. CONTOURS SHOWN INDICATE THE FINAL GRADE ON TOP OF LANDFILL CAP.
4. CONSTRUCT NEW DRAINAGE INLETS (DI-9 AND DI-10) WITH 18" CHDPE PIPE TO CONVEY TERRACE DRAINAGE TO EXISTING DRAINAGE INLET (DI-7).

0 100' 200' 300' 400'
SCALE: 1" = 100'

NO.	DATE		BY	CK.	APVD.
B	8-13-97	ISSUED FOR REGULATORY AGENCY APPROVAL			
A	7-11-97	ISSUED FOR CLIENT REVIEW			

NO. DATE BY CK. APVD. NO. DATE BY CK. APVD.

NORTH CAROLINA PROFESSIONAL ENGINEER SEAL No. 17542 R. KENT NILSSON
11/21/97

Weyerhaeuser
PLYMOUTH, NORTH CAROLINA

PROJECT MGR: RKN
DESIGNED BY: MMK/ET
DRAWN BY: ET
CHECKED BY:
APPROVED BY: RKN
APPROVED BY:
APPROVED BY:
DATE: JULY 1997
JOB NO: 467.56

RMT
100 Verdae Boulevard
P.O. Box 16778
Greenville, SC 29606
(864) 281-0030

DECEMBER 31, 2002 CLOSURE PLAN - LANDFILL NO. 2

SCALE 1"=100' | DRAWING NO. 46756-C06 | REV. B

/usr7/civil/46755c/010102.gra
et 8-13-97

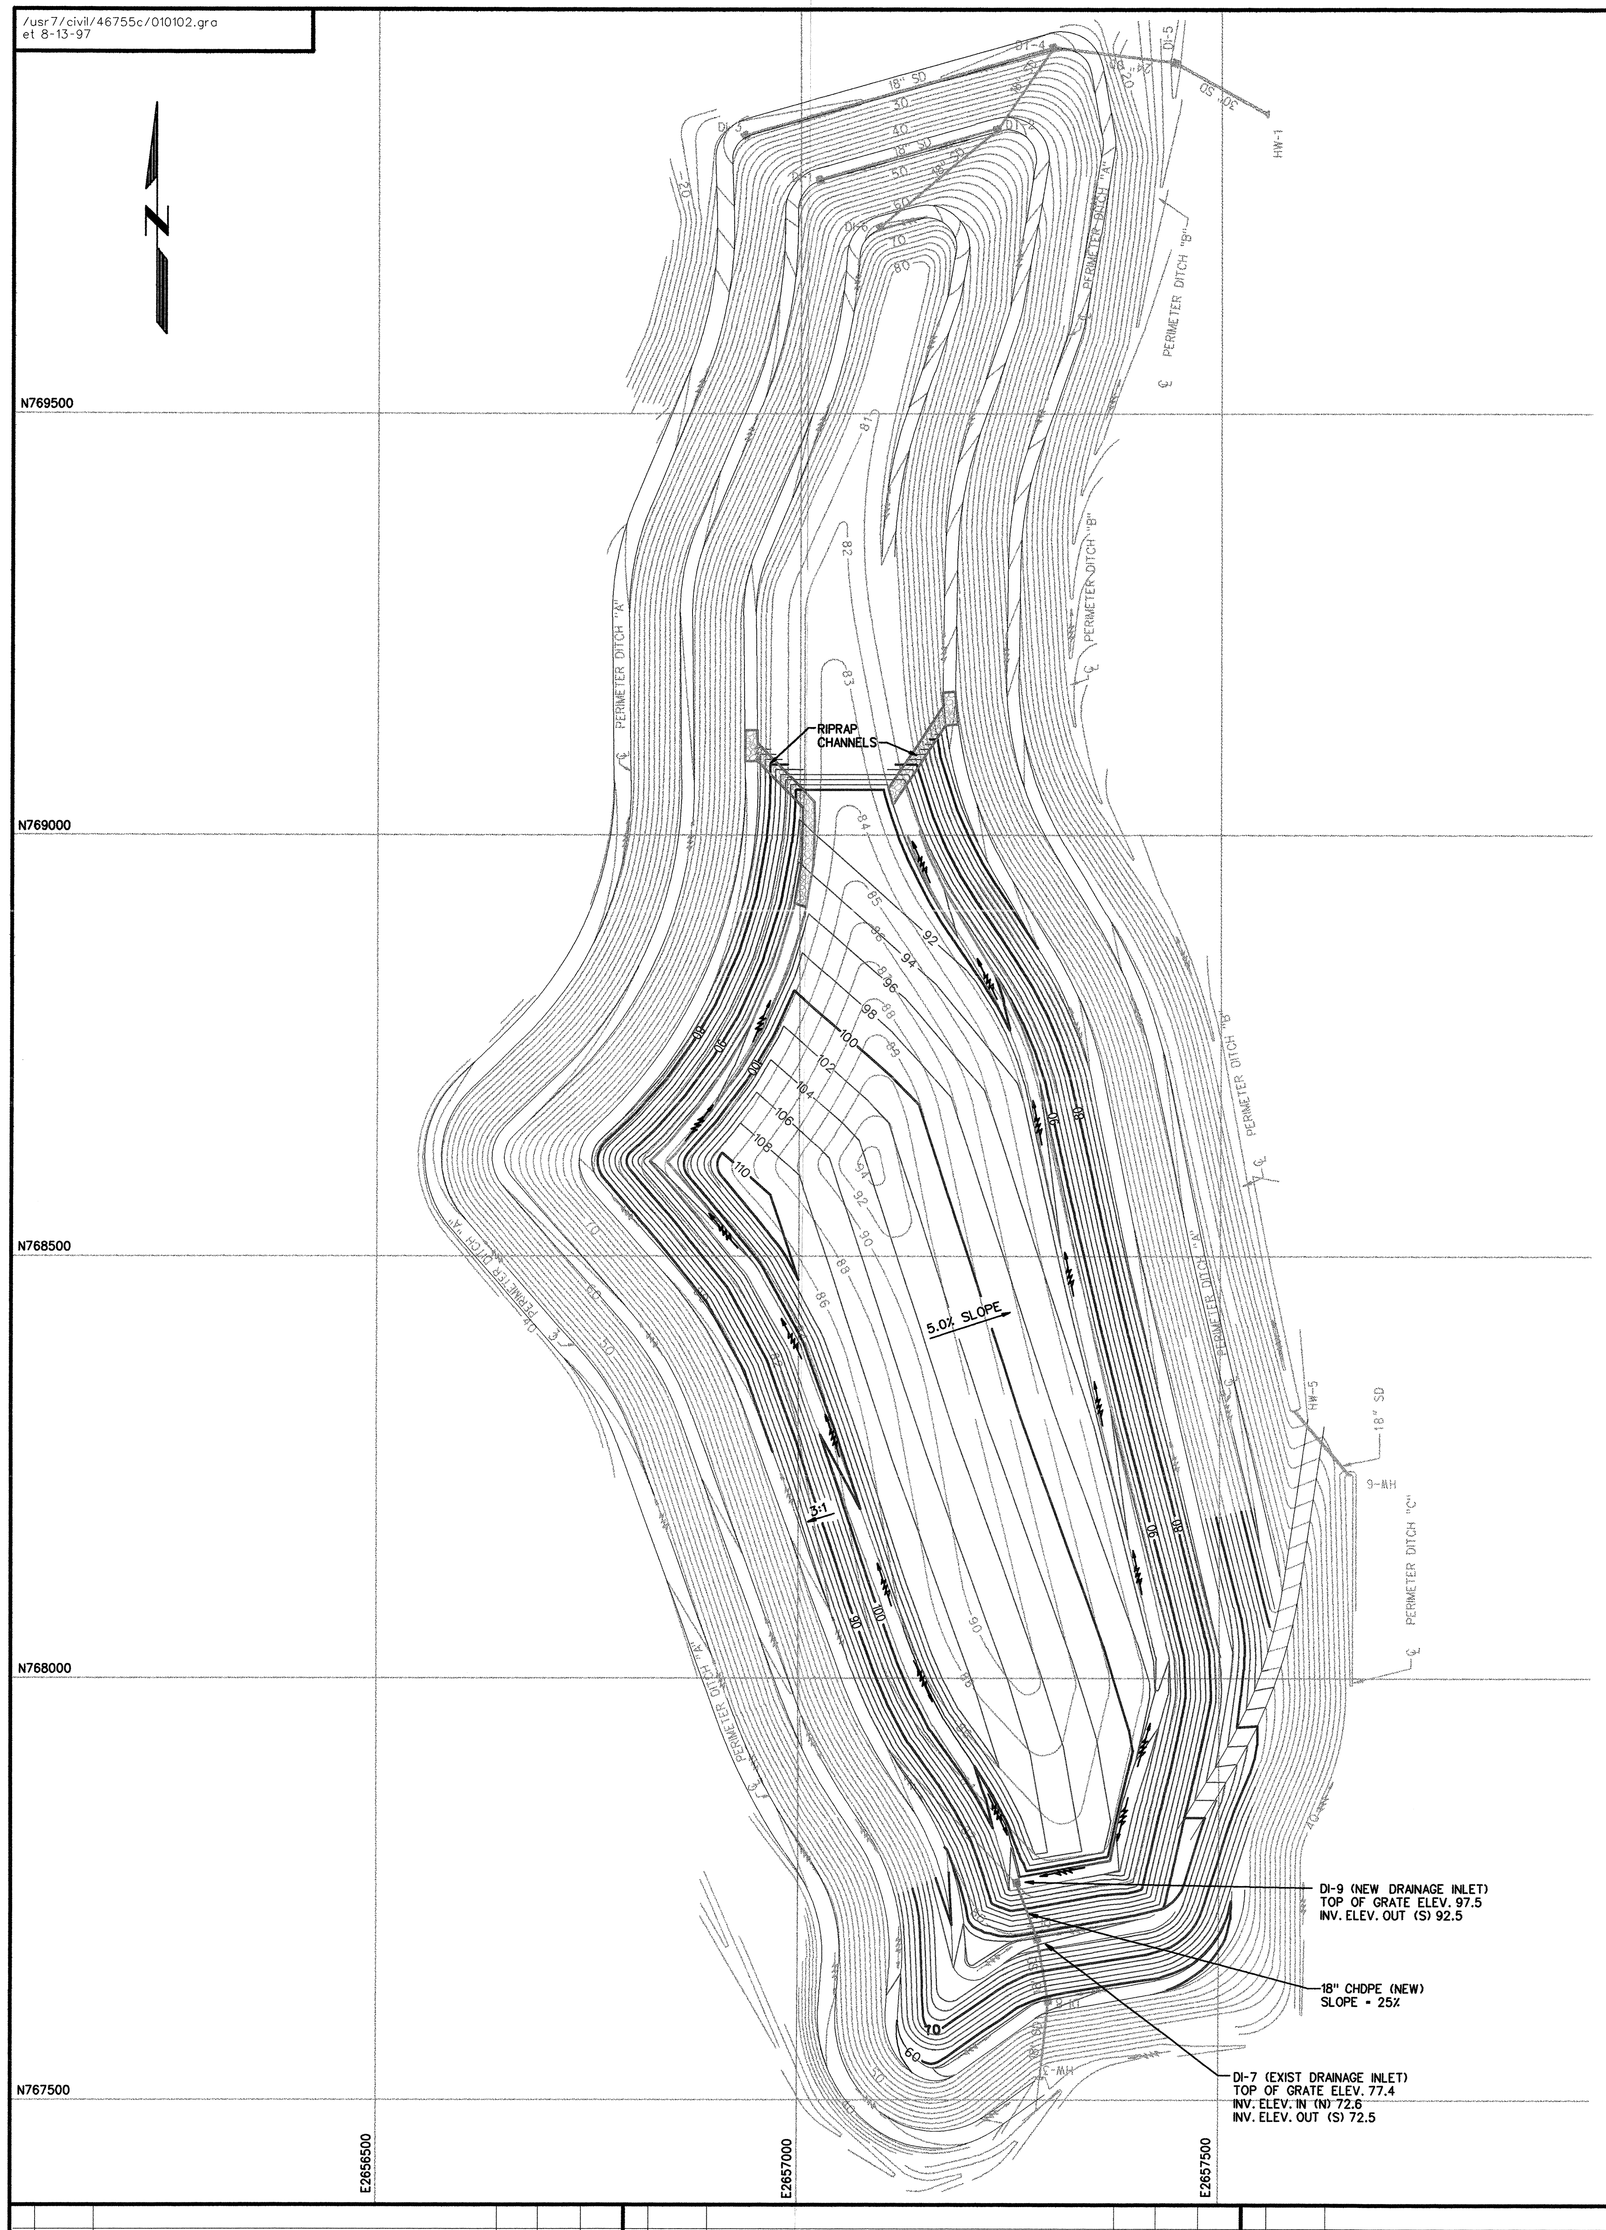

NOTES

1. SCREENED CONTOURS SHOWN ON THIS DRAWING INDICATE THE ORIGINAL VERTICAL EXPANSION CONTOURS PER RMT'S DESIGN DRAWINGS ISSUED 1-9-90.
2. REFER TO RMT'S ORIGINAL VERTICAL EXPANSION / CLOSURE PLAN DRAWINGS FOR DETAILS OF ACCESS ROAD, PERIMETER DITCHES, AND STORM DRAINAGE STRUCTURE DETAILS.
3. CONTOURS SHOWN INDICATE THE FINAL GRADE ON TOP OF LANDFILL CAP.
4. CONSTRUCT A NEW DRAINAGE INLET (DI-9) WITH 18" CHDPE PIPE TO CONVEY TERRACE DRAINAGE TO EXISTING DRAINAGE INLET (DI-7).

0 100' 200' 300' 400'
SCALE: 1" = 100'

NO.	DATE		BY	CK.	APVD.
B	8-13-97	ISSUED FOR REGULATORY AGENCY APPROVAL			
A	7-11-97	ISSUED FOR CLIENT REVIEW			

NO. DATE BY CK. APVD. NO. DATE BY CK. APVD.

NORTH CAROLINA PROFESSIONAL SEAL No. 17273 ENGINEER R. KENT NILSSON
11/21/97

Weyerhaeuser
PLYMOUTH, NORTH CAROLINA

PROJECT MGR: RKN
DESIGNED BY: MMK/ET
DRAWN BY: ET
CHECKED BY:
APPROVED BY: RKN
APPROVED BY:
APPROVED BY:
DATE: JULY 1997
JOB NO: 467.56

RMT INC.
100 Verdae Boulevard
P.O. Box 16778
Greenville, SC 29606
(864) 281-0030

JANUARY 1, 2002 CLOSURE PLAN - LANDFILL NO. 2

SCALE 1"=100' | DRAWING NO. 46756-C05 | REV. B

/usr7/civil/46755c/010101.gra
et 8-13-97

NOTES

1. SCREENED CONTOURS SHOWN ON THIS DRAWING INDICATE THE ORIGINAL VERTICAL EXPANSION CONTOURS PER RMT'S DESIGN DRAWINGS ISSUED 1-9-90.
2. REFER TO RMT'S ORIGINAL VERTICAL EXPANSION / CLOSURE PLAN DRAWINGS FOR DETAILS OF ACCESS ROAD, PERIMETER DITCHES, AND STORM DRAINAGE STRUCTURE DETAILS.
3. CONTOURS SHOWN INDICATE THE FINAL GRADE ON TOP OF LANDFILL CAP.
4. CONSTRUCT A NEW DRAINAGE INLET (DI-9) WITH 18" CHDPE PIPE TO CONVEY TERRACE DRAINAGE TO EXISTING DRAINAGE INLET (DI-7).

0 100' 200' 300' 400'
SCALE: 1" = 100'

NO.	DATE		BY	CK.	APVD.
B	8-13-97	ISSUED FOR REGULATORY AGENCY APPROVAL			
A	7-11-97	ISSUED FOR CLIENT REVIEW			

NORTH CAROLINA PROFESSIONAL SEAL No. 17643 ENGINEER R. KENT NILSSON 11/21/97

Weyerhaeuser
PLYMOUTH, NORTH CAROLINA

PROJECT MGR:	RKN
DESIGNED BY:	MMK/ET
DRAWN BY:	ET
CHECKED BY:	
APPROVED BY:	RKN
APPROVED BY:	
APPROVED BY:	
DATE:	JULY 1997
JOB NO:	467.56

RMT INC.
100 Verdae Boulevard
P.O. Box 16778
Greenville, SC 29606
(864) 281-0030

JANUARY 1, 2001 CLOSURE PLAN - LANDFILL NO. 2

SCALE	DRAWING NO.	REV.
1"=100'	46756-C04	B

/usr7/civil/46755c/010100.gra
et 8-13-97

NOTES

1. SCREENED CONTOURS SHOWN ON THIS DRAWING INDICATE THE ORIGINAL VERTICAL EXPANSION CONTOURS PER RMT'S DESIGN DRAWINGS ISSUED 1-9-90.
2. REFER TO RMT'S ORIGINAL VERTICAL EXPANSION / CLOSURE PLAN DRAWINGS FOR DETAILS OF ACCESS ROAD, PERIMETER DITCHES, AND STORM DRAINAGE STRUCTURE DETAILS.
3. CONTOURS SHOWN INDICATE THE FINAL GRADE ON TOP OF LANDFILL CAP.

0 100' 200' 300' 400'
SCALE: 1" = 100'

NO.	DATE		BY	CK.	APVD.
B	8-13-97	ISSUED FOR REGULATORY AGENCY APPROVAL			
A	7-11-97	ISSUED FOR CLIENT REVIEW			

NORTH CAROLINA PROFESSIONAL ENGINEER R. KENT WILSON 11/21/97

Weyerhaeuser
PLYMOUTH, NORTH CAROLINA

PROJECT MGR:	RKN
DESIGNED BY:	MMK/ET
DRAWN BY:	ET
CHECKED BY:	
APPROVED BY:	RKN
APPROVED BY:	
APPROVED BY:	
DATE:	JULY 1997
JOB NO:	467.56

RMT, INC.
100 Verdae Boulevard
P.O. Box 16778
Greenville, SC 29606
(864) 281-0030

JANUARY 1, 2000 CLOSURE PLAN - LANDFILL NO. 2

SCALE		DRAWING NO.	REV.
1"=100'		46756-C03	B

/usr7/civil/46755c/010198.gro
et 8-13-97

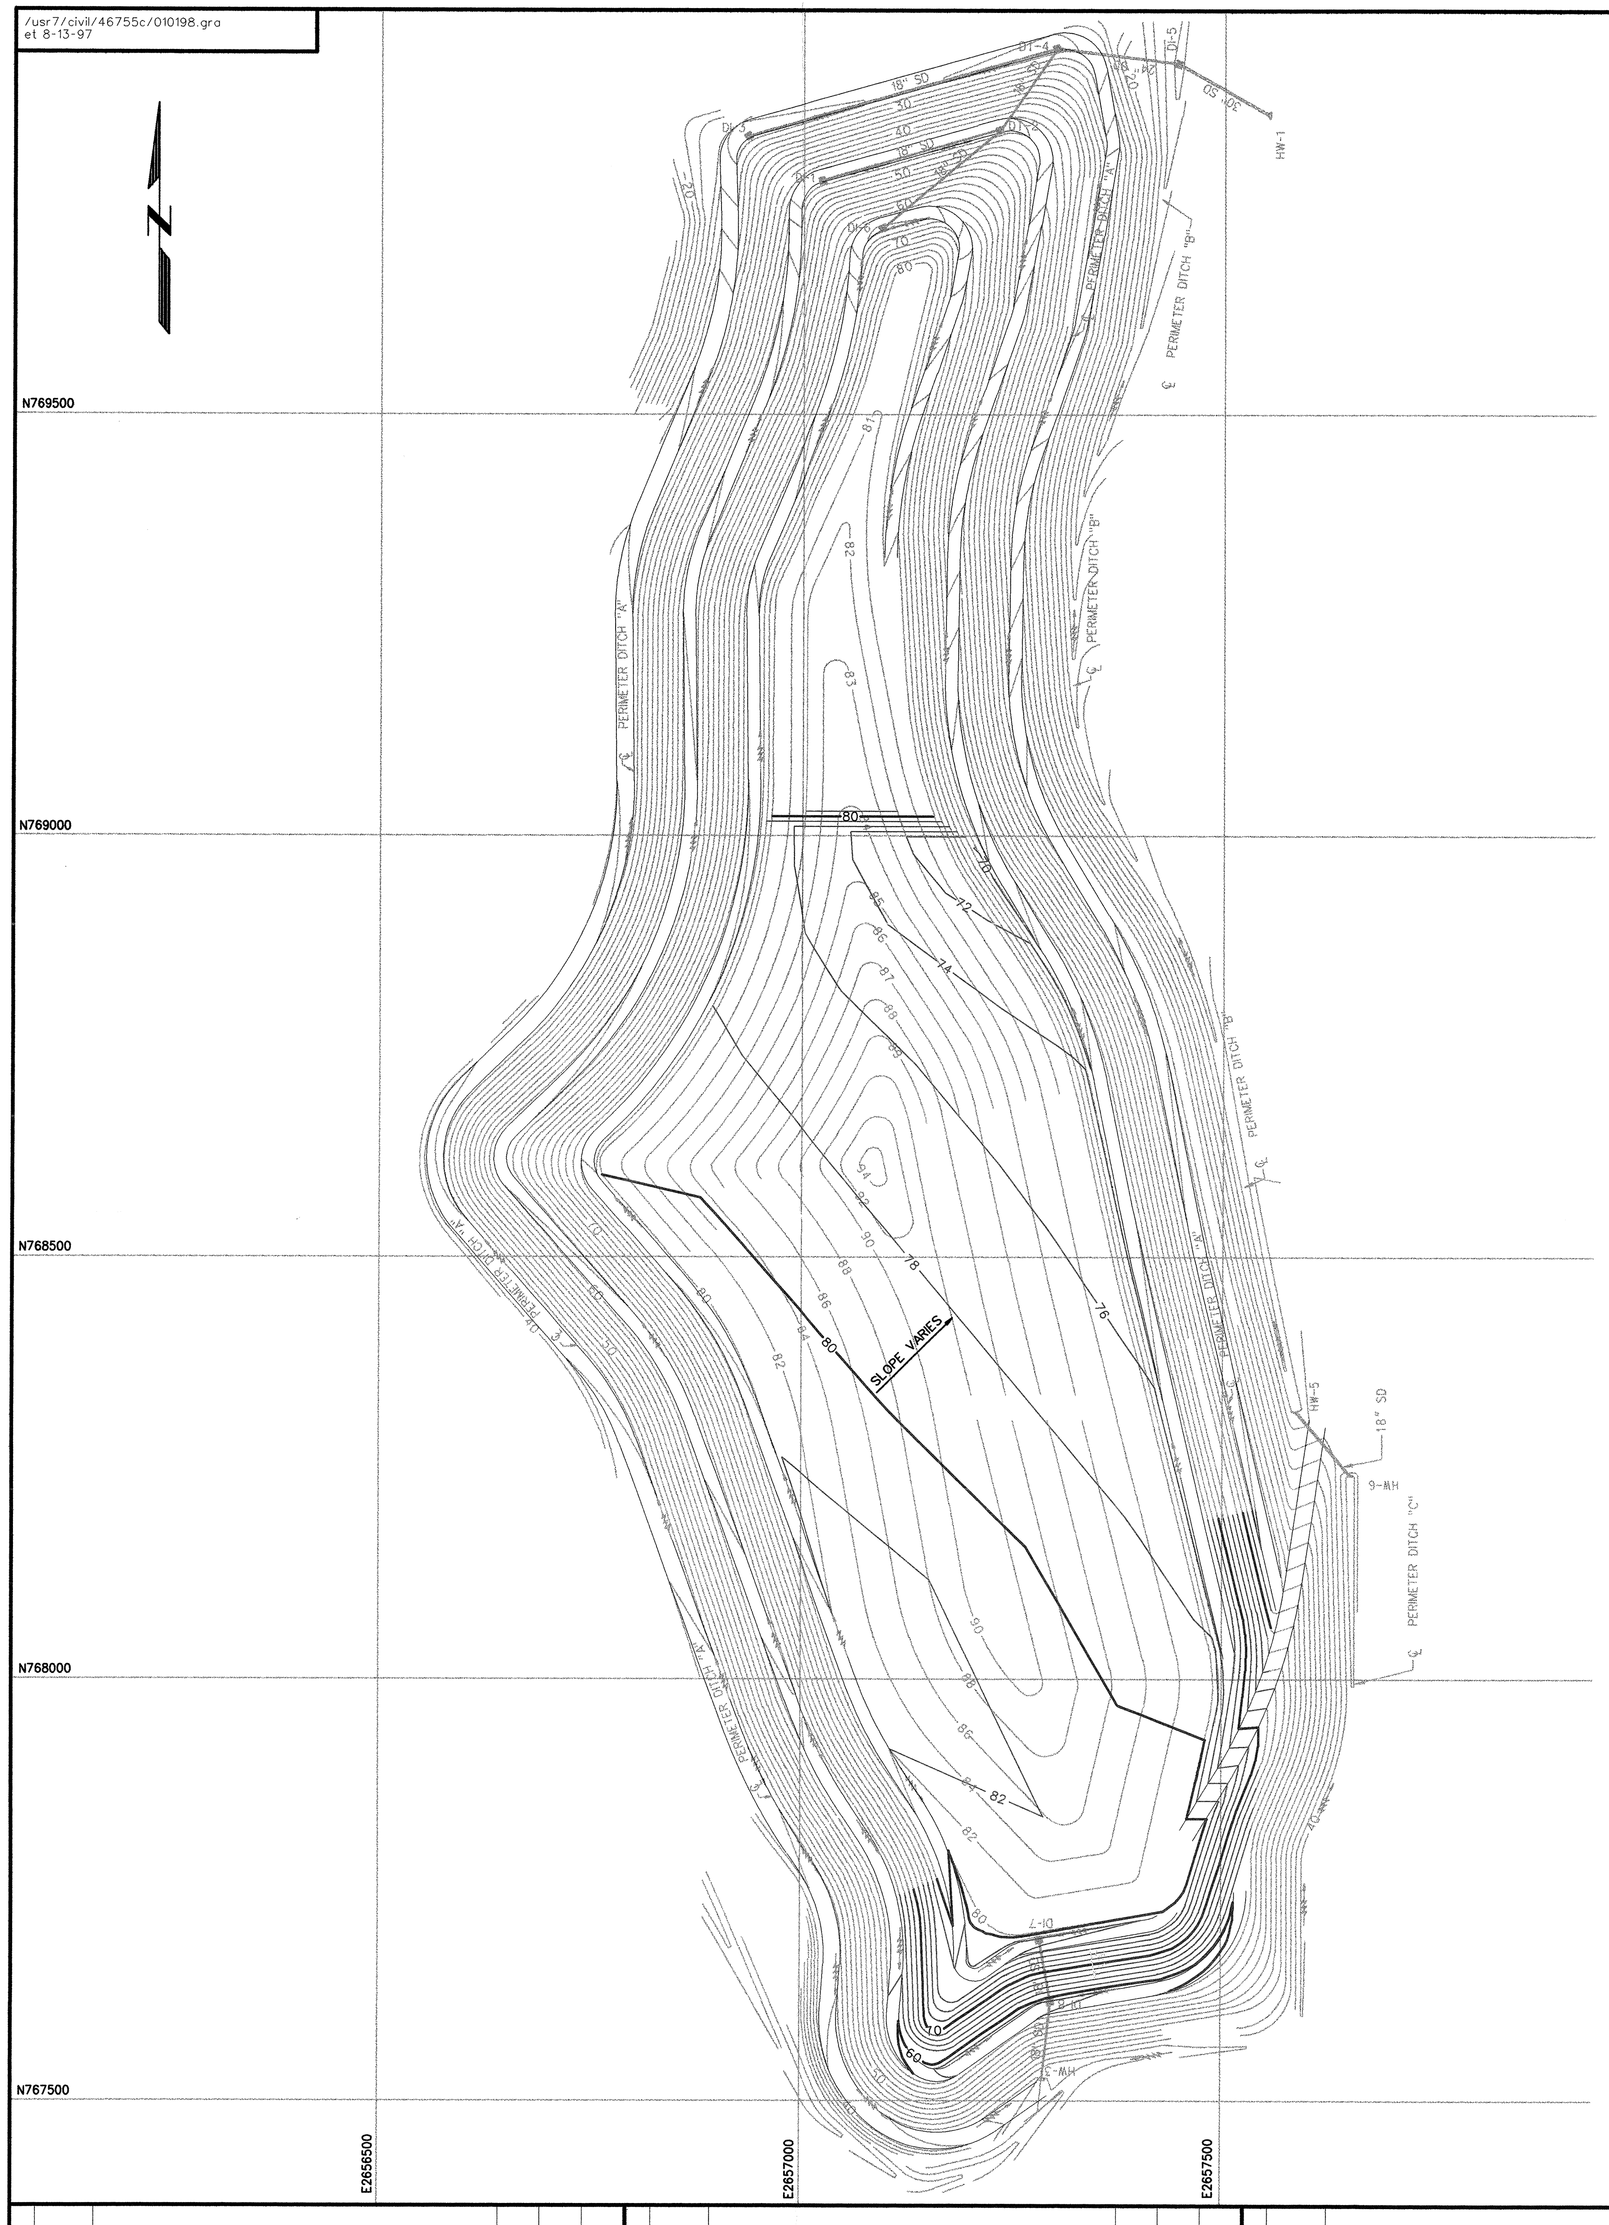

NOTES

1. SCREENED CONTOURS SHOWN ON THIS DRAWING INDICATE THE ORIGINAL VERTICAL EXPANSION CONTOURS PER RMT'S DESIGN DRAWINGS ISSUED 1-9-90.
2. REFER TO RMT'S ORIGINAL VERTICAL EXPANSION / CLOSURE PLAN DRAWINGS FOR DETAILS OF ACCESS ROAD, PERIMETER DITCHES, AND STORM DRAINAGE STRUCTURE DETAILS.
3. CONTOURS SHOWN INDICATE THE FINAL GRADE ON TOP OF LANDFILL CAP.

0 100' 200' 300' 400'
SCALE: 1" = 100'

NO.	DATE		BY	CK.	APVD.
B	8-13-97	ISSUED FOR REGULATORY AGENCY APPROVAL			
A	7-11-97	ISSUED FOR CLIENT REVIEW			

NORTH CAROLINA PROFESSIONAL SEAL No. 17543 ENGINEER R. KENT NILSSON
11/21/97

Weyerhaeuser
PLYMOUTH, NORTH CAROLINA

PROJECT MGR:	RKN
DESIGNED BY:	MMK/ET
DRAWN BY:	ET
CHECKED BY:	
APPROVED BY:	RKN
APPROVED BY:	
APPROVED BY:	
DATE:	JULY 1997
JOB NO:	467.56

RMT INC.
100 Verdae Boulevard
P.O. Box 16778
Greenville, SC 29606
(864) 281-0030

JANUARY 1, 1998 CLOSURE PLAN - LANDFILL NO. 2

SCALE	DRAWING NO.	REV.
1"=100'	46756-C01	B

/usr7/civil/46755c/010199.gra
et 8-13-97

NOTES

1. SCREENED CONTOURS SHOWN ON THIS DRAWING INDICATE THE ORIGINAL VERTICAL EXPANSION CONTOURS PER RMT'S DESIGN DRAWINGS ISSUED 1-9-90.
2. REFER TO RMT'S ORIGINAL VERTICAL EXPANSION / CLOSURE PLAN DRAWINGS FOR DETAILS OF ACCESS ROAD, PERIMETER DITCHES, AND STORM DRAINAGE STRUCTURE DETAILS.
3. CONTOURS SHOWN INDICATE THE FINAL GRADE ON TOP OF LANDFILL CAP.

0 100' 200' 300' 400'
SCALE: 1" = 100'

NO.	DATE		BY	CK.	APVD.
B	8-13-97	ISSUED FOR REGULATORY AGENCY APPROVAL			
A	7-11-97	ISSUED FOR CLIENT REVIEW			

NORTH CAROLINA PROFESSIONAL SEAL No. 11515 ENGINEER R. KENT NILSSON
11/21/97

Weyerhaeuser
PLYMOUTH, NORTH CAROLINA

PROJECT MGR:	RKN
DESIGNED BY:	MMK/ET
DRAWN BY:	ET
CHECKED BY:	
APPROVED BY:	RKN
APPROVED BY:	
APPROVED BY:	
DATE:	JULY 1997
JOB NO:	467.56

RMT INC.
100 Verdae Boulevard
P.O. Box 16778
Greenville, SC 29606
(864) 281-0030

JANUARY 1, 1999 CLOSURE PLAN - LANDFILL NO. 2

SCALE		DRAWING NO.	REV.
1"=100'		46756-C02	B