DIN 11283 7/30/2010 jm

NOTE: ALL TEST HOLES VERIFY A DEPTH OF COVER EQUAL TO 2 FEET DEEP.

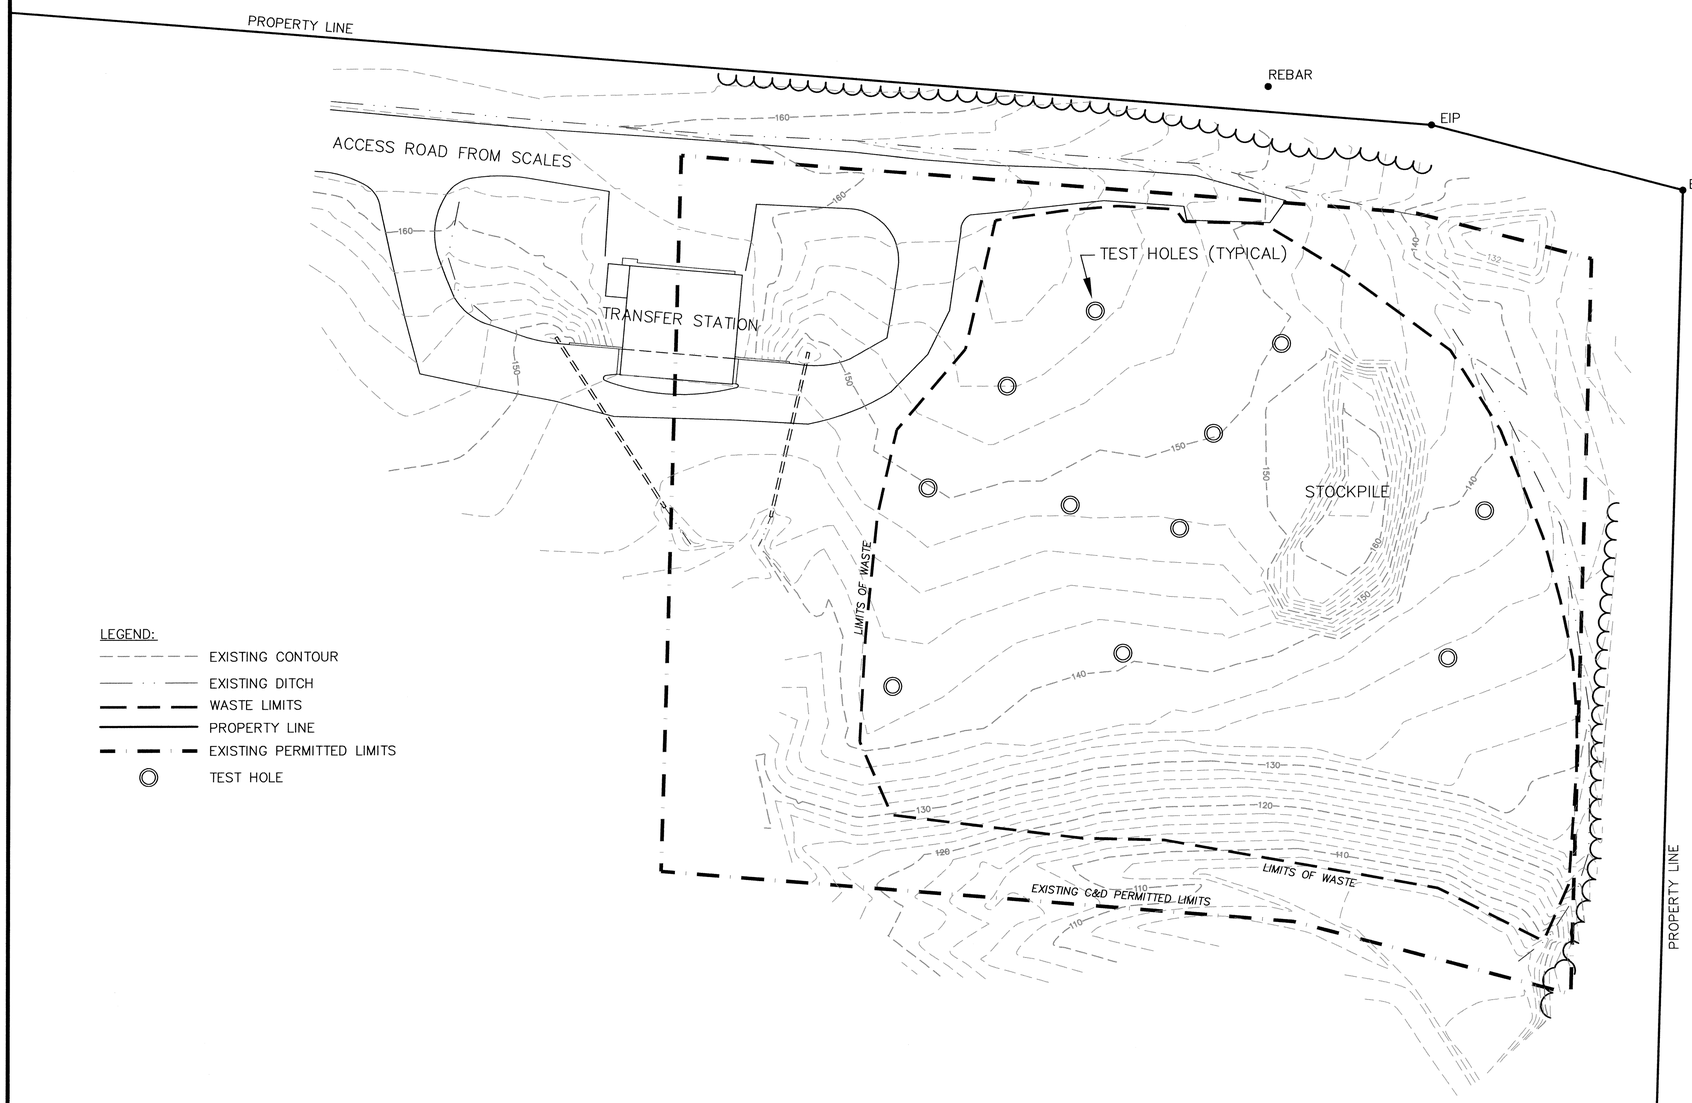

LEGEND:

- EXISTING CONTOUR
- EXISTING DITCH
- WASTE LIMITS
- PROPERTY LINE
- EXISTING PERMITTED LIMITS
- TEST HOLE

Municipal Services Engineering Company, P.A.
P.O. BOX 97 GARNER, N.C. 27529 (919) 772-5393
P.O. BOX 349 BOONE, N.C. 28607 (828) 262-1767
P.O. BOX 828 MOREHEAD CITY, N.C. 28557 (252) 726-9481

CONSTRUCTION AND DEMOLITION LANDFILL FACILITY
YADKIN COUNTY NORTH CAROLINA

DATE	BY	REV.	DESCRIPTION

CAP CLOSURE PLAN
VARIFICATION OF COVER DEPTH

SCALE:	1" = 40'
DATE:	10/24/08
DRWN. BY:	L. HAMPTON
CHKD. BY:	J. WOODIE
PROJECT NUMBER	G08114
DRAWING NO.	C1
SHEET NO.	1 OF 1

NORTH CAROLINA PROFESSIONAL SEAL 6282 ENGINEER TIMMY D. WOODIE 1/13/2009

P:\SolidWaste\G08114-Yadkin County C&D Cap Closure\dwg\G08114-01.dwg, 1/13/2009 5:11:36 PM, lch