Fac/Perm/Co ID #	Date	Doc ID#
2613	2/22/11	12998

Frost, Larry

From: Aaa Hauling of NC Nc [aaahaulingofnc@yahoo.com]
Sent: Monday, February 14, 2011 8:45 AM
To: Frost, Larry
Cc: Hammonds, Andrew
Subject: Proposal for Additions
Attachments: Proposal for Additions.pdf

Good morning Mr. Frost,

Attached is a letter from Mr. Hardin proposing certain additions along with a drawing of the proposed additions. Please let me know if there is anything else you may need.

Regards,

Sherri Barbour
Office Administrator
AAA Hauling of North Carolina, Inc.
1171 S Eastern Blvd
Fayetteville, NC 28306
910.868.5800 Office
910.868.3643 Fax
www.aaahaulingdemo.com

Now that's room service! Choose from over 150,000 hotels in 45,000 destinations on Yahoo! Travel to find your fit.

A A A Hauling of North Carolina
1171 S. Eastern Blvd.
Fayetteville, NC 28306
(910)321-6037 * Fax (910)868-3643
www.aaahaulingdemo.com

Mr. Larry Frost
NCDENR
Division of Waste Management
2090 US Highway 70
Swannanoa, North Carolina 28778

Subject: Proposal for additions to the Transfer, Recycle, Resource Recovery and Processing Facility of AAA Hauling of NC, Inc.- Permit No. 26-13

Dear Mr. Frost,

We are requesting at this time to install a picking station at our location to increase the percentage of recyclables from going to the landfill. Presently we estimate 30-50%. With the Picking Station, we estimate 70-85% after installation. Our operation plan shall remain the same with no changes needed.

We will be installing a picking station and screener at first and at a later date possibly erect a building to enclose the tipping pad and picking station. The drawing is an estimated size that we would like to install. Upon approval of these additions we will purchase the equipment and install them. The size may vary a little due to the manufacture that they are purchased from.

We would like to stockpile concrete, brick, asphalt for purposes of grinding to use as a renewable source. All paint, rebar and waste will be removed prior to stockpiling of materials. We would also like to stockpile land clearing debris and clean wood for the purpose of grinding to use as a renewable source. All waste will be removed prior to stockpiling of materials. With the stockpiling of these materials, we are minimizing the waste that would otherwise be dumped into the landfill. We can re-introduce these products back into the market place. This process will also give us the ability to hire more personnel and help the community as a whole.

The Leach aid tank that has been installed is not in use. The weight of the dirt that covers it keeps collapsing the tank. We have the pipe valve shut off so no water drains in it. We are using speedy dry at the present time to absorb any liquids that are on the tipping pad and will continue to do this in the future. We will remove it from present location fill the drainpipe and return the tank to the supplier.

Thank you,

Kenneth Hardin
AAA Hauling of North Carolina, Inc.
1171 S Eastern Blvd
Fayetteville, NC 28306
910.868.5800 Office
910.868.3643 Fax

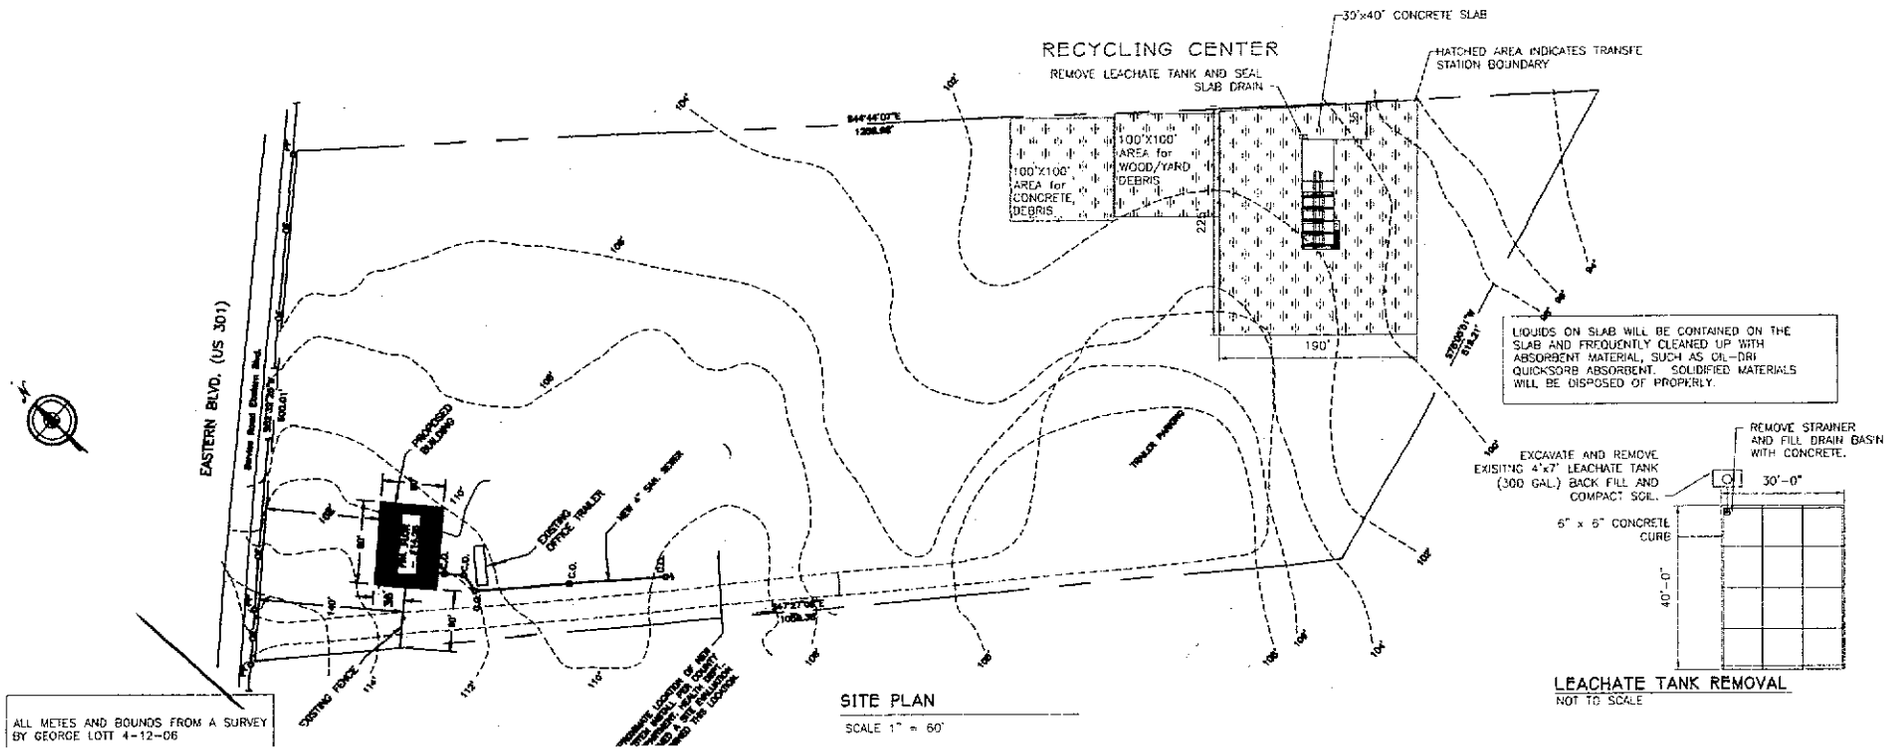

SITE PLAN
SCALE 1" = 60'

LEACHATE TANK REMOVAL
NOT TO SCALE

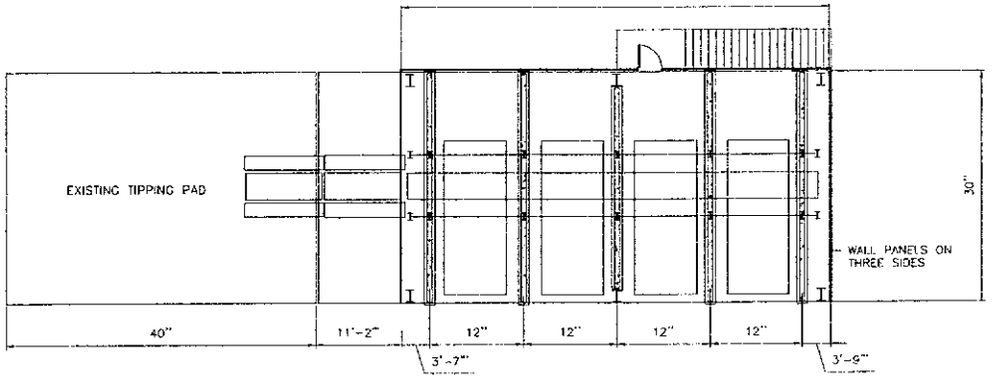

PLAN LAYOUT
SCALE 1/8" = 1'-0"

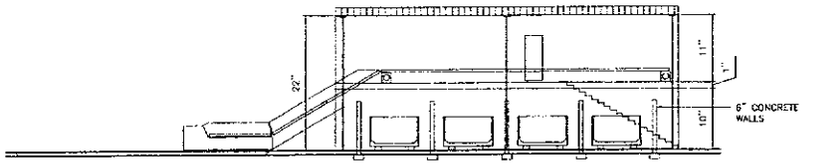

FRONT ELEVATION
SCALE 1/8" = 1'-0"

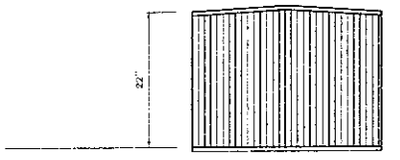

END ELEVATION
SCALE 1/8" = 1'-0"

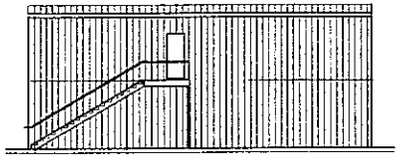

BACK ELEVATION
SCALE 1/8" = 1'-0"

JENKINS CONSULTING ENGINEERS, PA
DOUGLAS L. "BUDDY" JENKINS, PE 7740 McARTHUR ROAD LINDEN NC 28356
910.822.1724 FAX: 910.822.4645 buddy@jenkins@embarqmail.com

DRAWN BY: B. J.
CHECKED BY: B. JENKINS
DATE: 18 JAN 2011
SCALE:

PROJECT: AAA HAULING RECYCLING CENTER
1171 S. EASTERN BLVD. FAYETTEVILLE N.C.
SHEET: EQUIPMENT SLAB

CS