A A A Hauling of North Carolina
1171 S. Eastern Blvd.
Fayetteville, NC 28306
(910)321-6037 * Fax (910)868-3643
www.aaahaulingdemo.com

Permit No.	Scan Date	DIN
2613	**March 4, 2011**	**13138**

February 24, 2011

NC DENR, Division of Waste Management
Solid Waste Section Permitting
1646 Mail Service Center
Raleigh, NC 27699-1646

RECEIVED
February 28, 2011
Solid Waste Section
Asheville Regional Office

To whom it may concern:

We are submitting this application for an amendment to our permit so our company can process the C&D debris more efficiently and in a timely matter at our Transfer Facility located at 1171 S Eastern Blvd. Fayetteville, NC 28306.

Respectfully,

Kenneth Hardin
AAA Hauling of North Carolina

February 24, 2011

Revised Operating Procedures

Permit # 26-13
Hours Mon-Fri 7:30-5:00

Record Keeping

1. Record weight entering
2. Record weight leaving
3. Record inspected loads and take pictures if needed
4. Complete reports as needed

Trucks Entering

1. Once the truck enters the property they are to be weighed
2. Trucks are to proceed to the dumping area
3. Loads are to be spot checked for illegal contents
4. Back trucks onto dump pad
5. Trucks are to return to scales to be reweighed
6. Driver to stop at weigh master for paperwork

Trucks after dumping

1. Inspect load once it has been dumped
2. Notify driver of any banned items and have them remove them
3. Let office know company name and driver and item that was turned away
4. Sort and dispose in the proper containers

Sorting and Picking Line

1. Items will be fed via conveyor belt to picking station
2. Remove the various recyclables and place into the appropriate containers
3. Full containers will be removed and replaced with empty containers
4. Full containers are to be hauled to appropriate disposal sites

Leachate Collection

1. Use Speedy Dry material to absorb any liquids that collect on concrete pad.
2. Sweep up and dispose of material at Landfill

Concrete, Brick and Asphalt

1. All waste material, painted concrete and concrete with exposed rebar must be removed prior to stockpiling this material.
2. Painted and exposed rebar shall be placed in a container to be disposed of at the landfill.

Land Clearing Debris and Clean Wood

1. All waste, painted and treated lumber shall be removed prior to stockpiling this material
2. All waste, painted and treated lumber shall be placed in a container to be disposed of at the landfill.

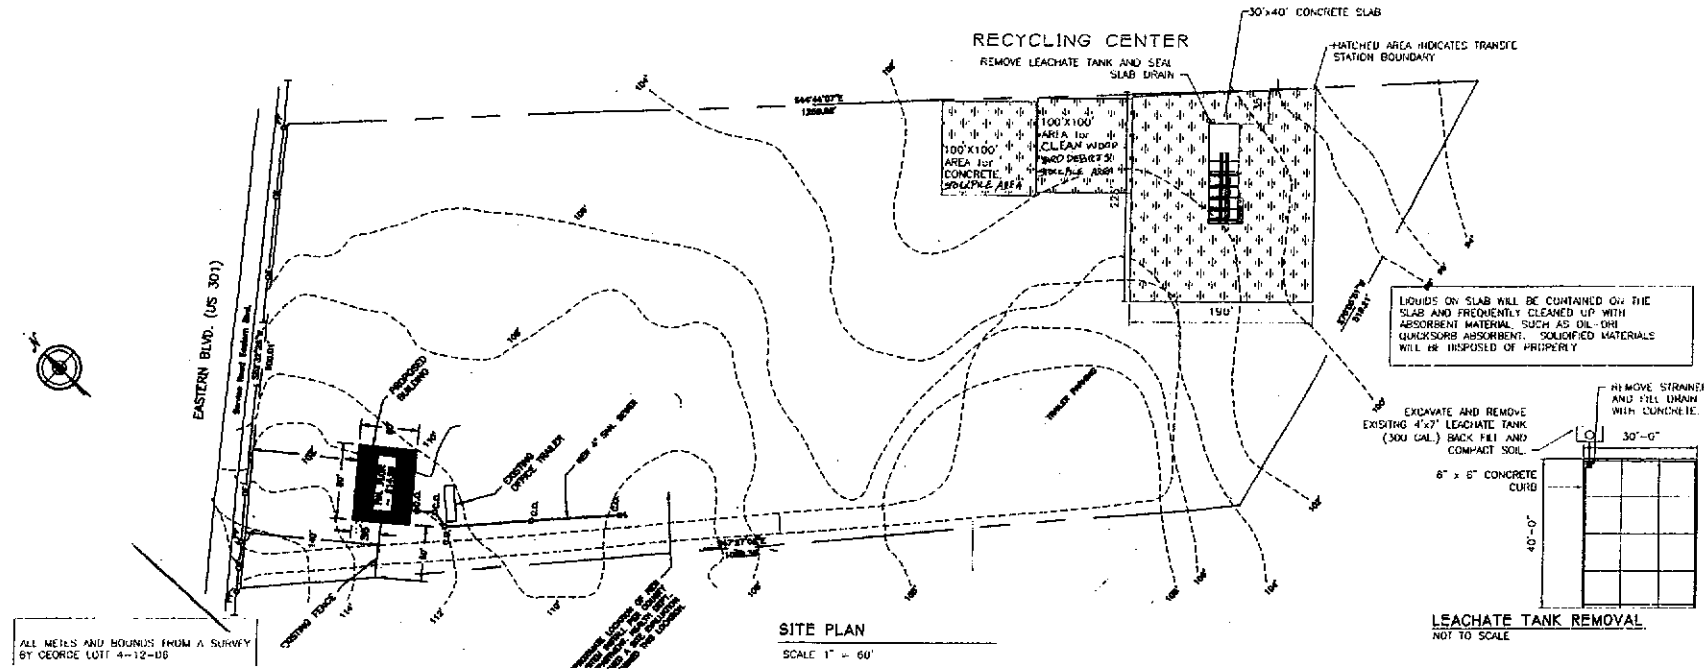

SITE PLAN
SCALE 1" = 60'

LEACHATE TANK REMOVAL
NOT TO SCALE

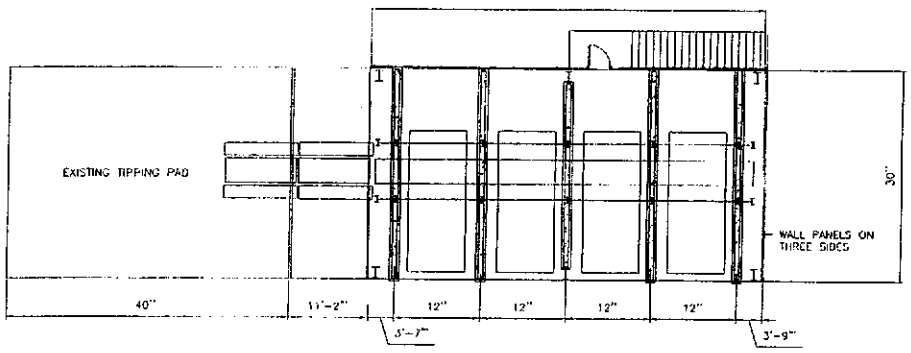

PLAN LAYOUT
SCALE 1/8" = 1'-0"

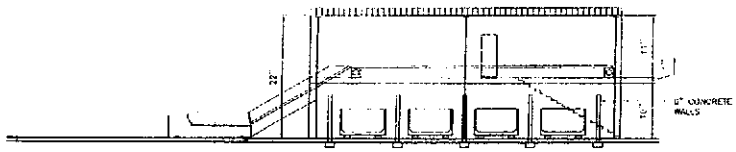

FRONT ELEVATION
SCALE 1/8" = 1'-0"

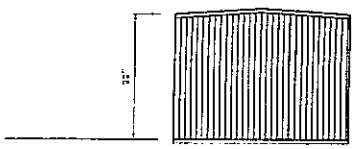

END ELEVATION
SCALE 1/8" = 1'-0"

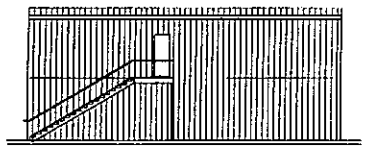

BACK ELEVATION
SCALE 1/8" = 1'-0"

JENKINS CONSULTING ENGINEERS, PA
DOUGLAS L. "BUDDY" JENKINS, PE 7743 MARTAMIE ROAD LINDEN, NC 28356
PH.# 910.822.4948 buddy.jenkins@embarqmail.com
910.321.1734

DRAWN BY: B. J.
CHECKED BY: B. JENKINS
DATE: 18 JAN 2011
SCALE:

PROJECT: AAA HAULING RECYCLING CENTER
1171 S. EASTERN BLVD. FAYETTEVILLE, N.C.

SHEET: EQUIPMENT SLAB

CS