Barbee, Zinith

From: Dave Pasko [dpasko@mcgillengineers.com]
Sent: Friday, April 30, 2010 10:58 AM
To: 'Zinith Barbee'
Subject: MW's 3 & 3d at the White Oak MSW LF.
Attachments: MW-3-3D.pdf

Scanned by	Date	Doc ID #
Zinith Barbee	4/30/10	10501

Zinith,

Attached is a sketch showing the location of Monitoring Wells 3 & 3D along with LFG-4. It was the intent to raise these wells during the course of construction of MSW Phase 3; however, because of the late change in the project to raise the nearby leachate lagoon, the location of the access road to the adjacent sediment pond (and its associated grading) impacted MW's 3 & 3D and LFG 4. The Contractor compacted clay materials over the existing wells. The County would like to re-install the MW's and LFG as shown on the attached sketch. Please note the proximity of the proposed wells (in light blue) compared to the location of the existing wells.
I would like to speak with you at your earliest convenience regarding this matter.
Thank you for your assistance with this project.

Dave Pasko
McGill Associates
828/252-0575

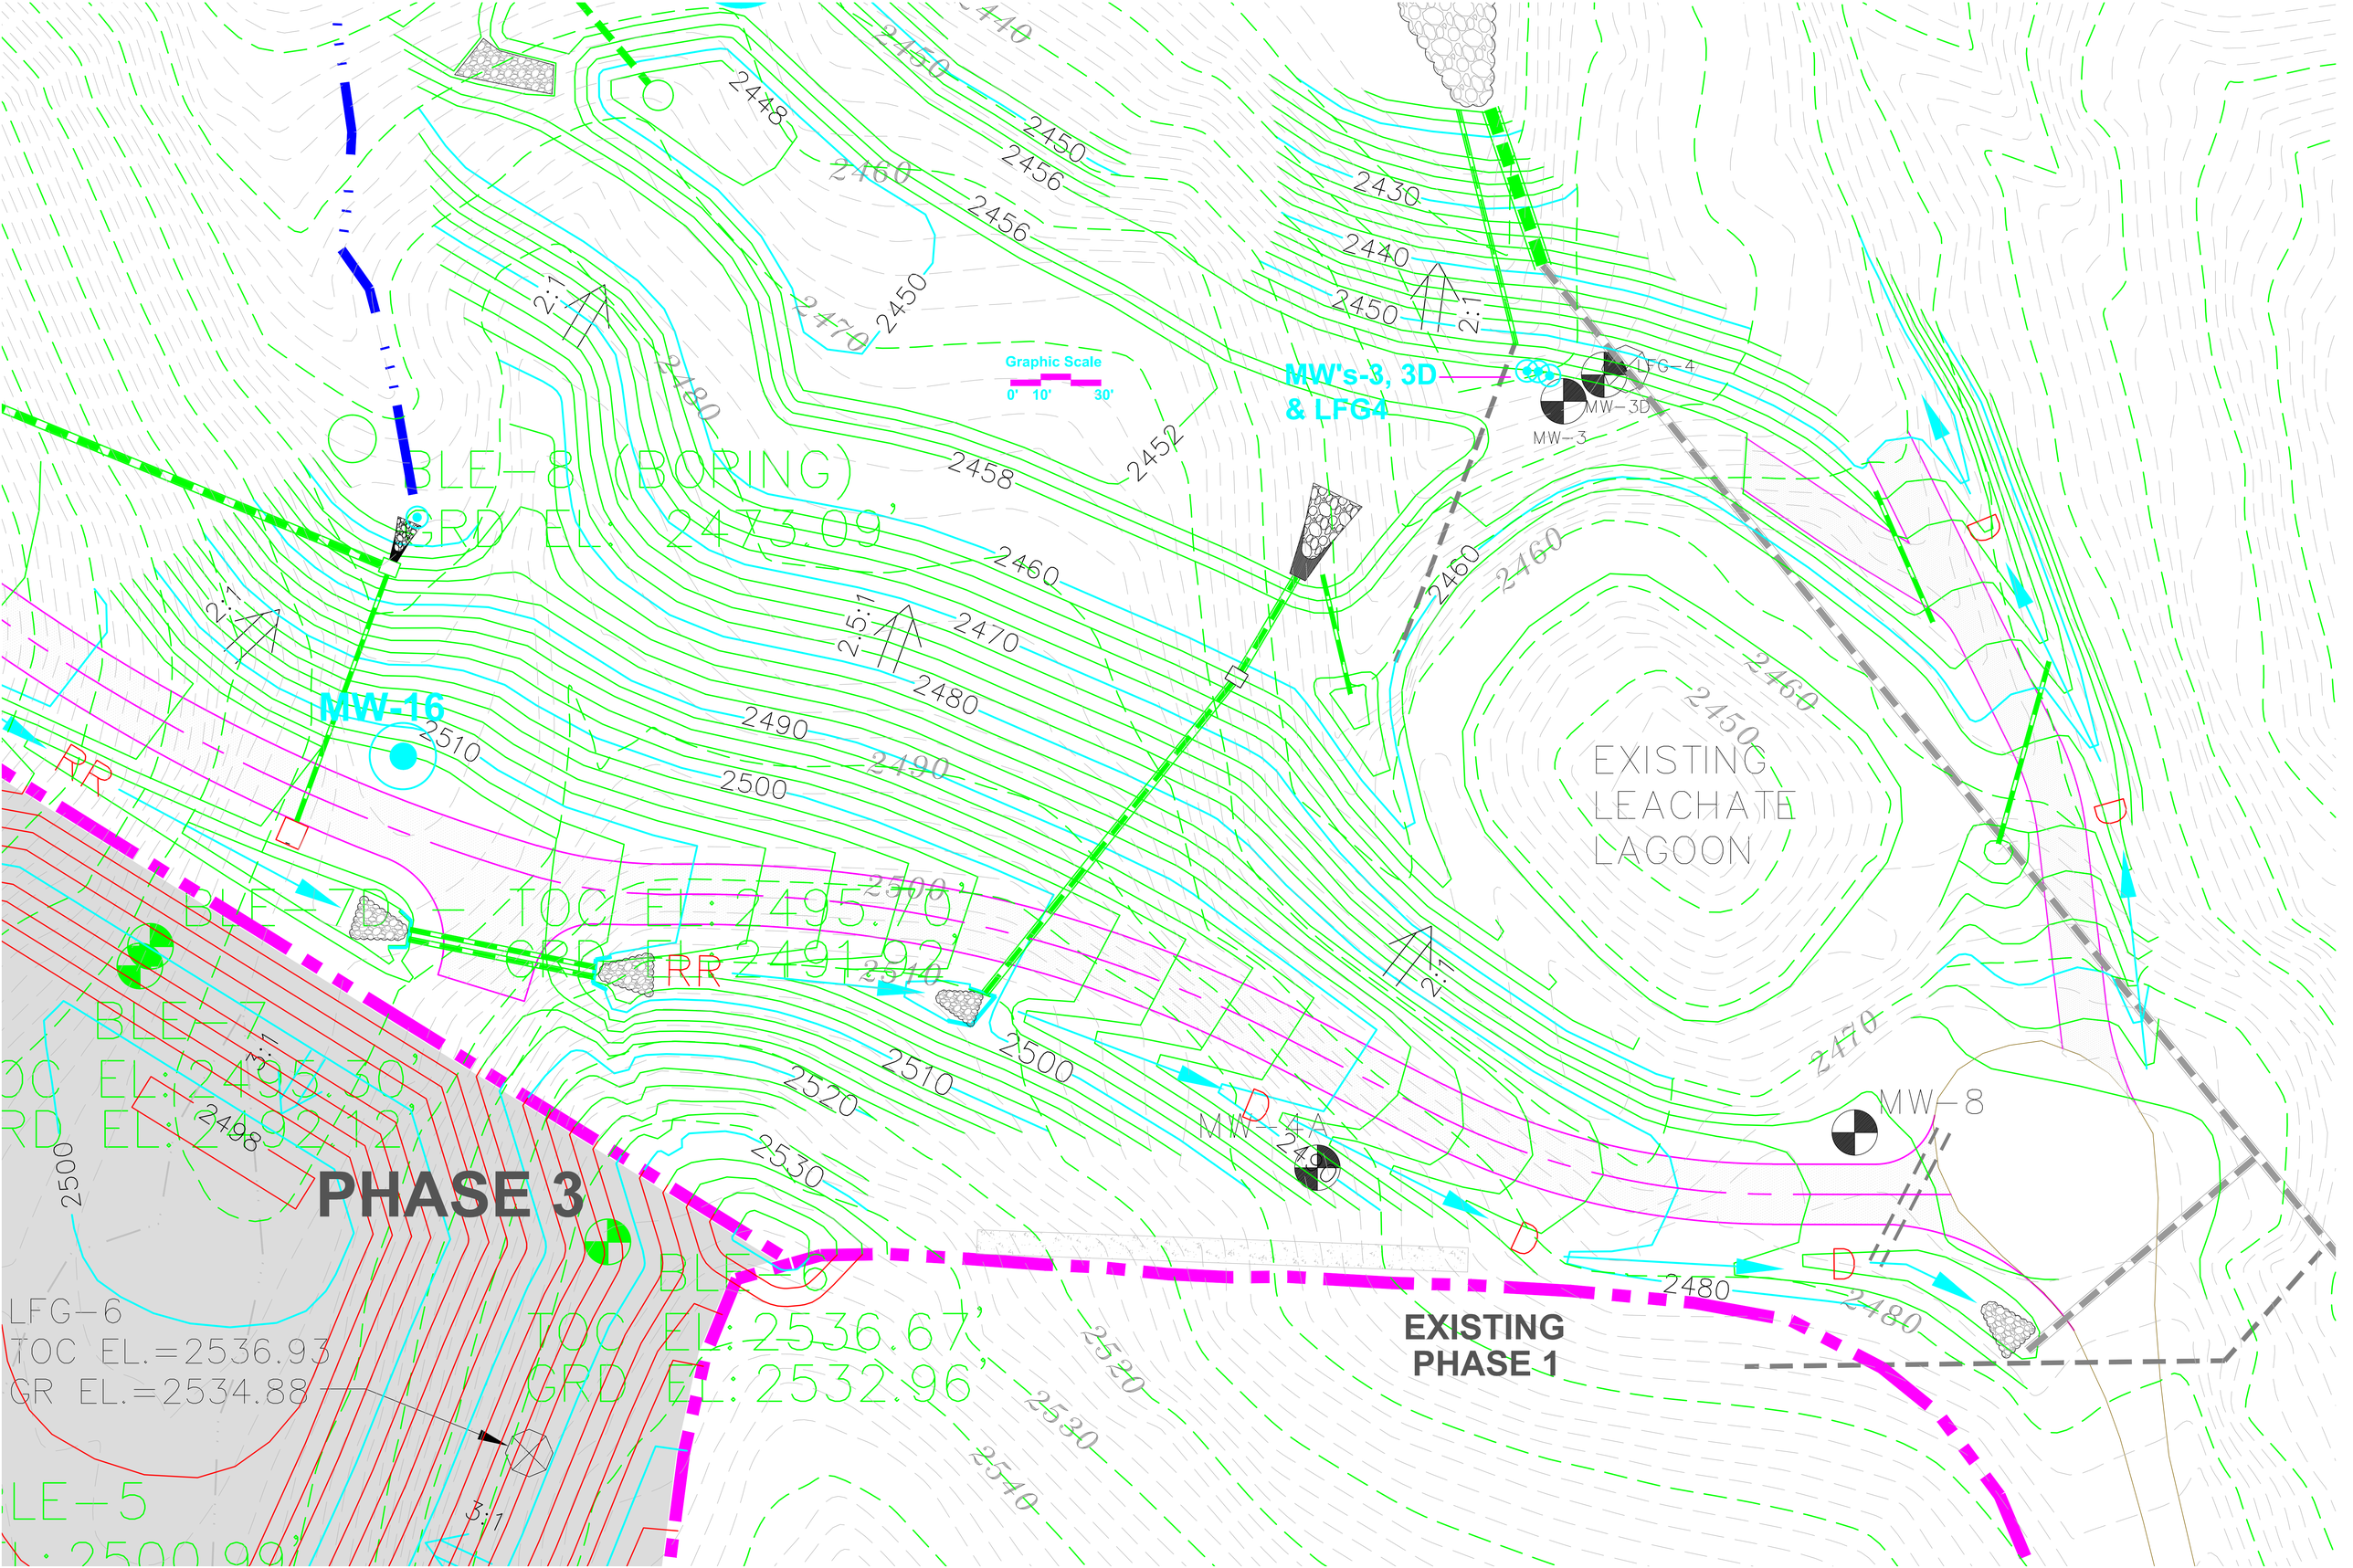
Graphic Scale
0' 10' 30'
MW's-3, 3D
& LFG4
LFG-4
MW-3D
MW-3
EXISTING
LEACHATE
LAGOON
MW-16
MW-8
MW-4A
PHASE 3
EXISTING
PHASE 1
LFG-6
TOC EL.=2536.93
GR EL.=2534.88
BLE-8 (BORING)
GRD EL: 2473.09'
BLE-7
TOC EL:2495.70'
GRD EL:2492.12'
BLE-6
TOC EL:2536.67'
GRD EL:2532.96'
TOC EL:2495.70'
GRD EL:2491.92'
RR
2:1
2.5:1
3:1