Permit No.	Date	Document ID No.
50-03	**December 29, 2010**	**12588**

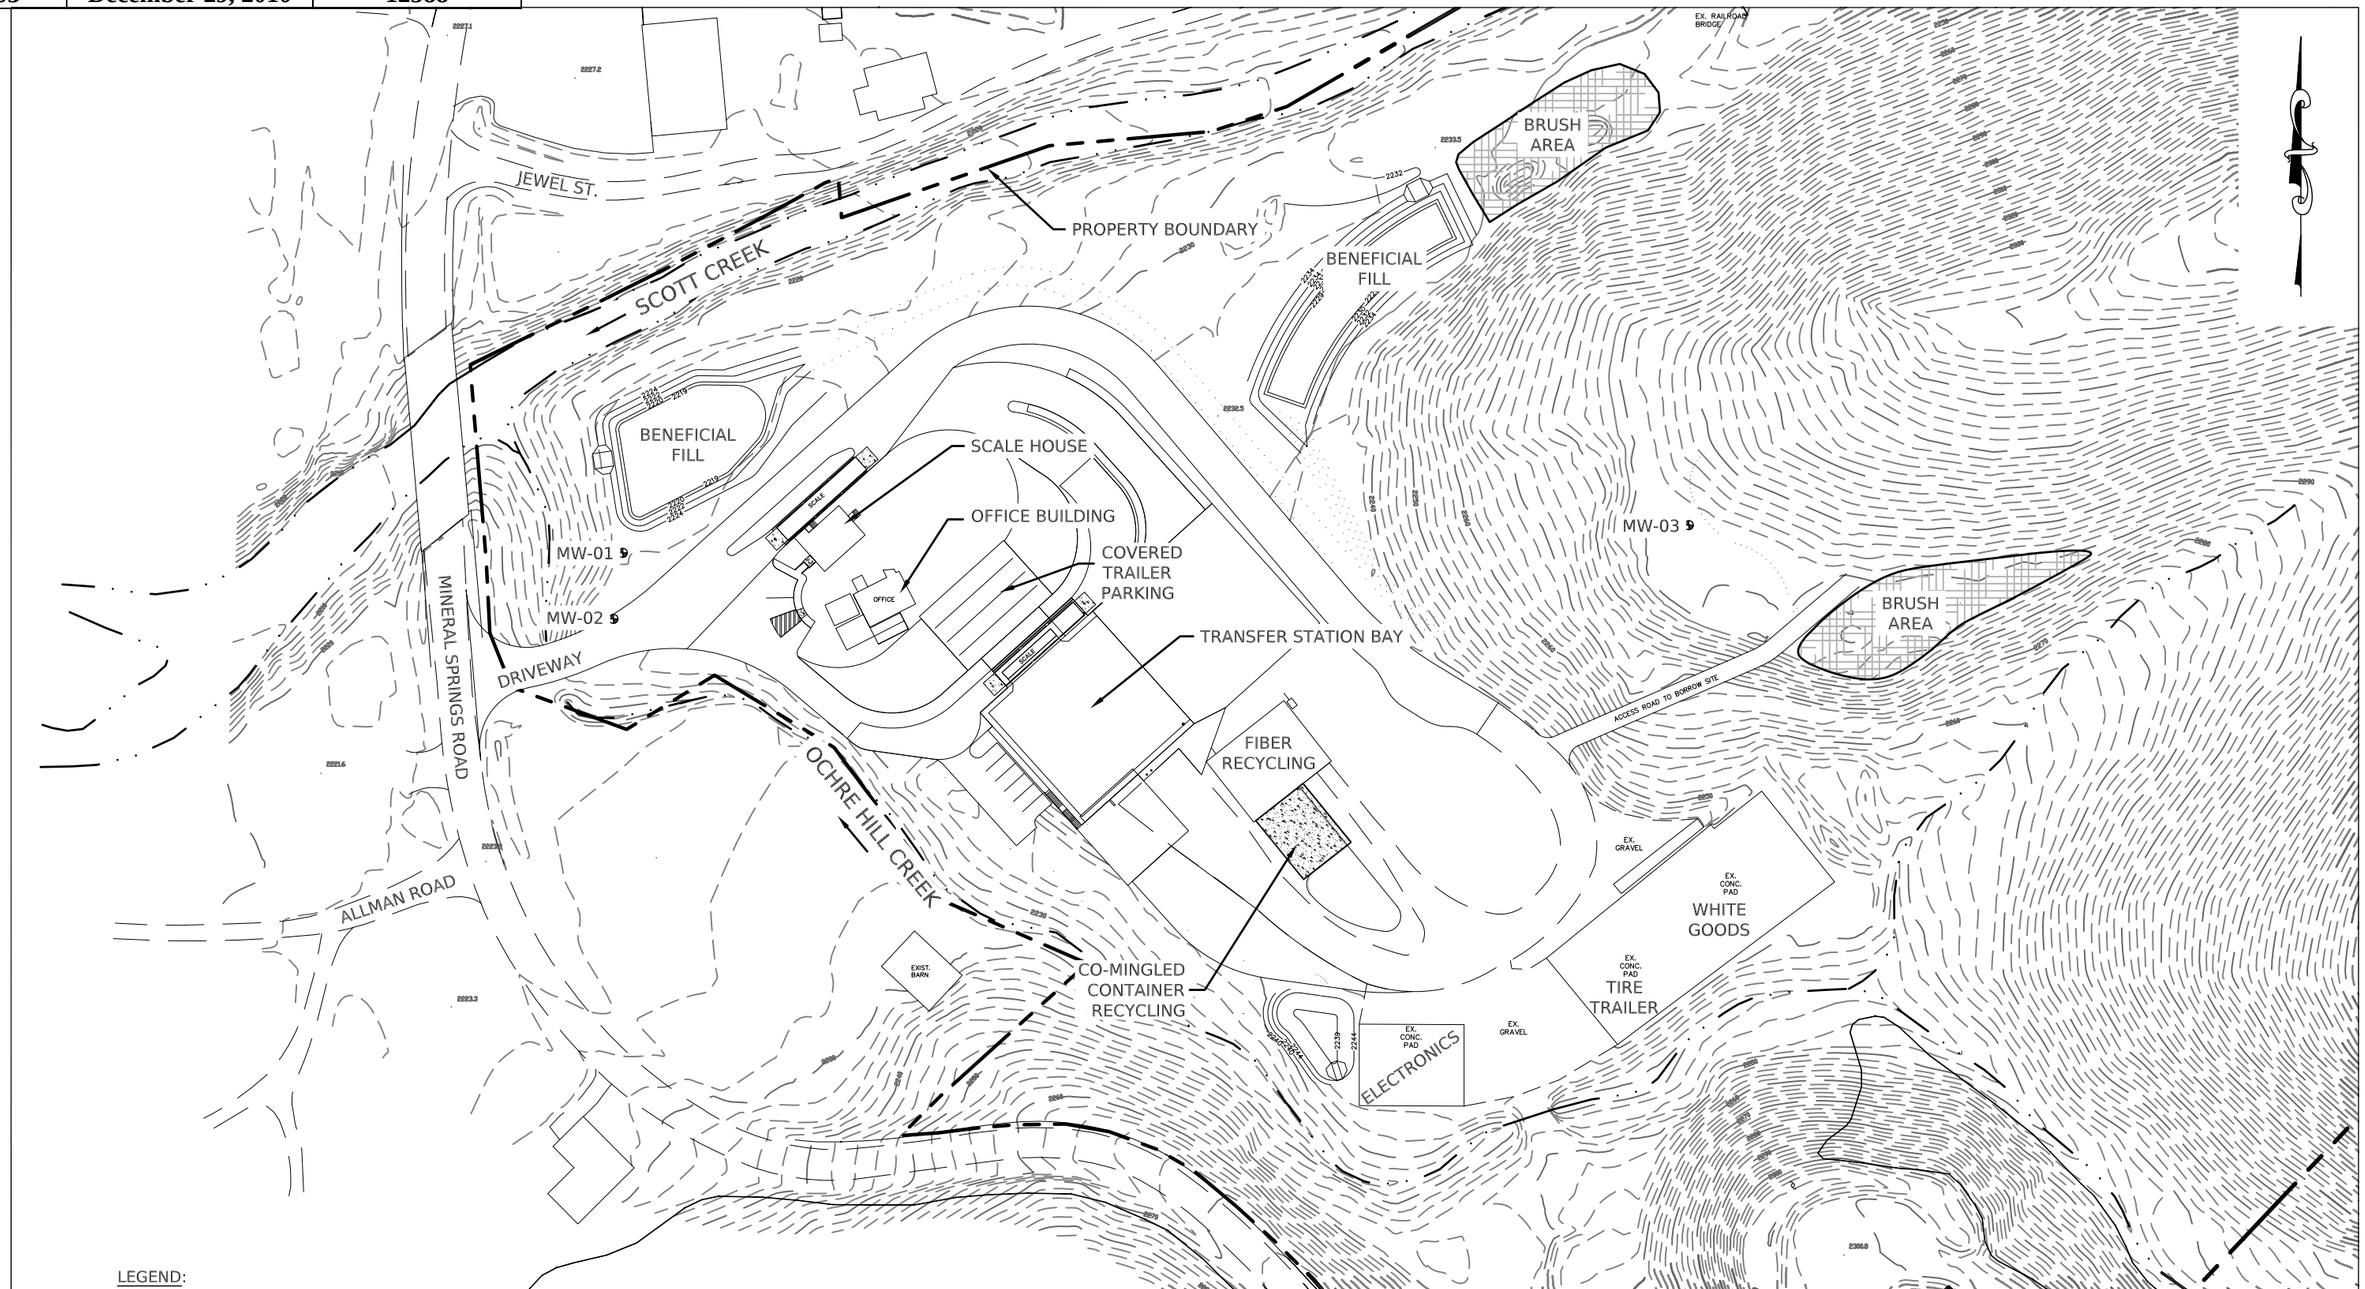

LEGEND:

- SURVEYED MONITORING WELLS
- CREEK / SURFACE WATER BODY
- PROPERTY BOUNDARY LINE
- CONTOUR LINES (2-FT INTERVAL)

SOURCE:

CAD DRAWING PROVIDED BY CHAD PARKER WITH JACKSON COUNTY.

REV.	DATE	DESCRIPTION	BY	CHK	APV

ALTAMONT ENVIRONMENTAL, INC.
ENGINEERING & HYDROGEOLOGY
231 HAYWOOD STREET, ASHEVILLE, NC 28801
TEL.828.281.3350 FAC.828.281.3351
WWW.ALTAMONTENVIRONMENTAL.COM

DRAWN BY: CHAD HEARN
PROJECT MANAGER: ALEC MACBETH
CLIENT: JACKSON COUNTY
DATE: 09/28/2010

SCALE (FEET)
50' 0 50' 100'
1" = 100'

SURVEYED MONITORING WELL LOCATIONS

SCOTT CREEK TRANSFER STATION
JACKSON COUNTY, NORTH CAROLINA

FIGURE 2

FILE PATH: P:\Jackson County\Scotts Creek\2010 Assessment\