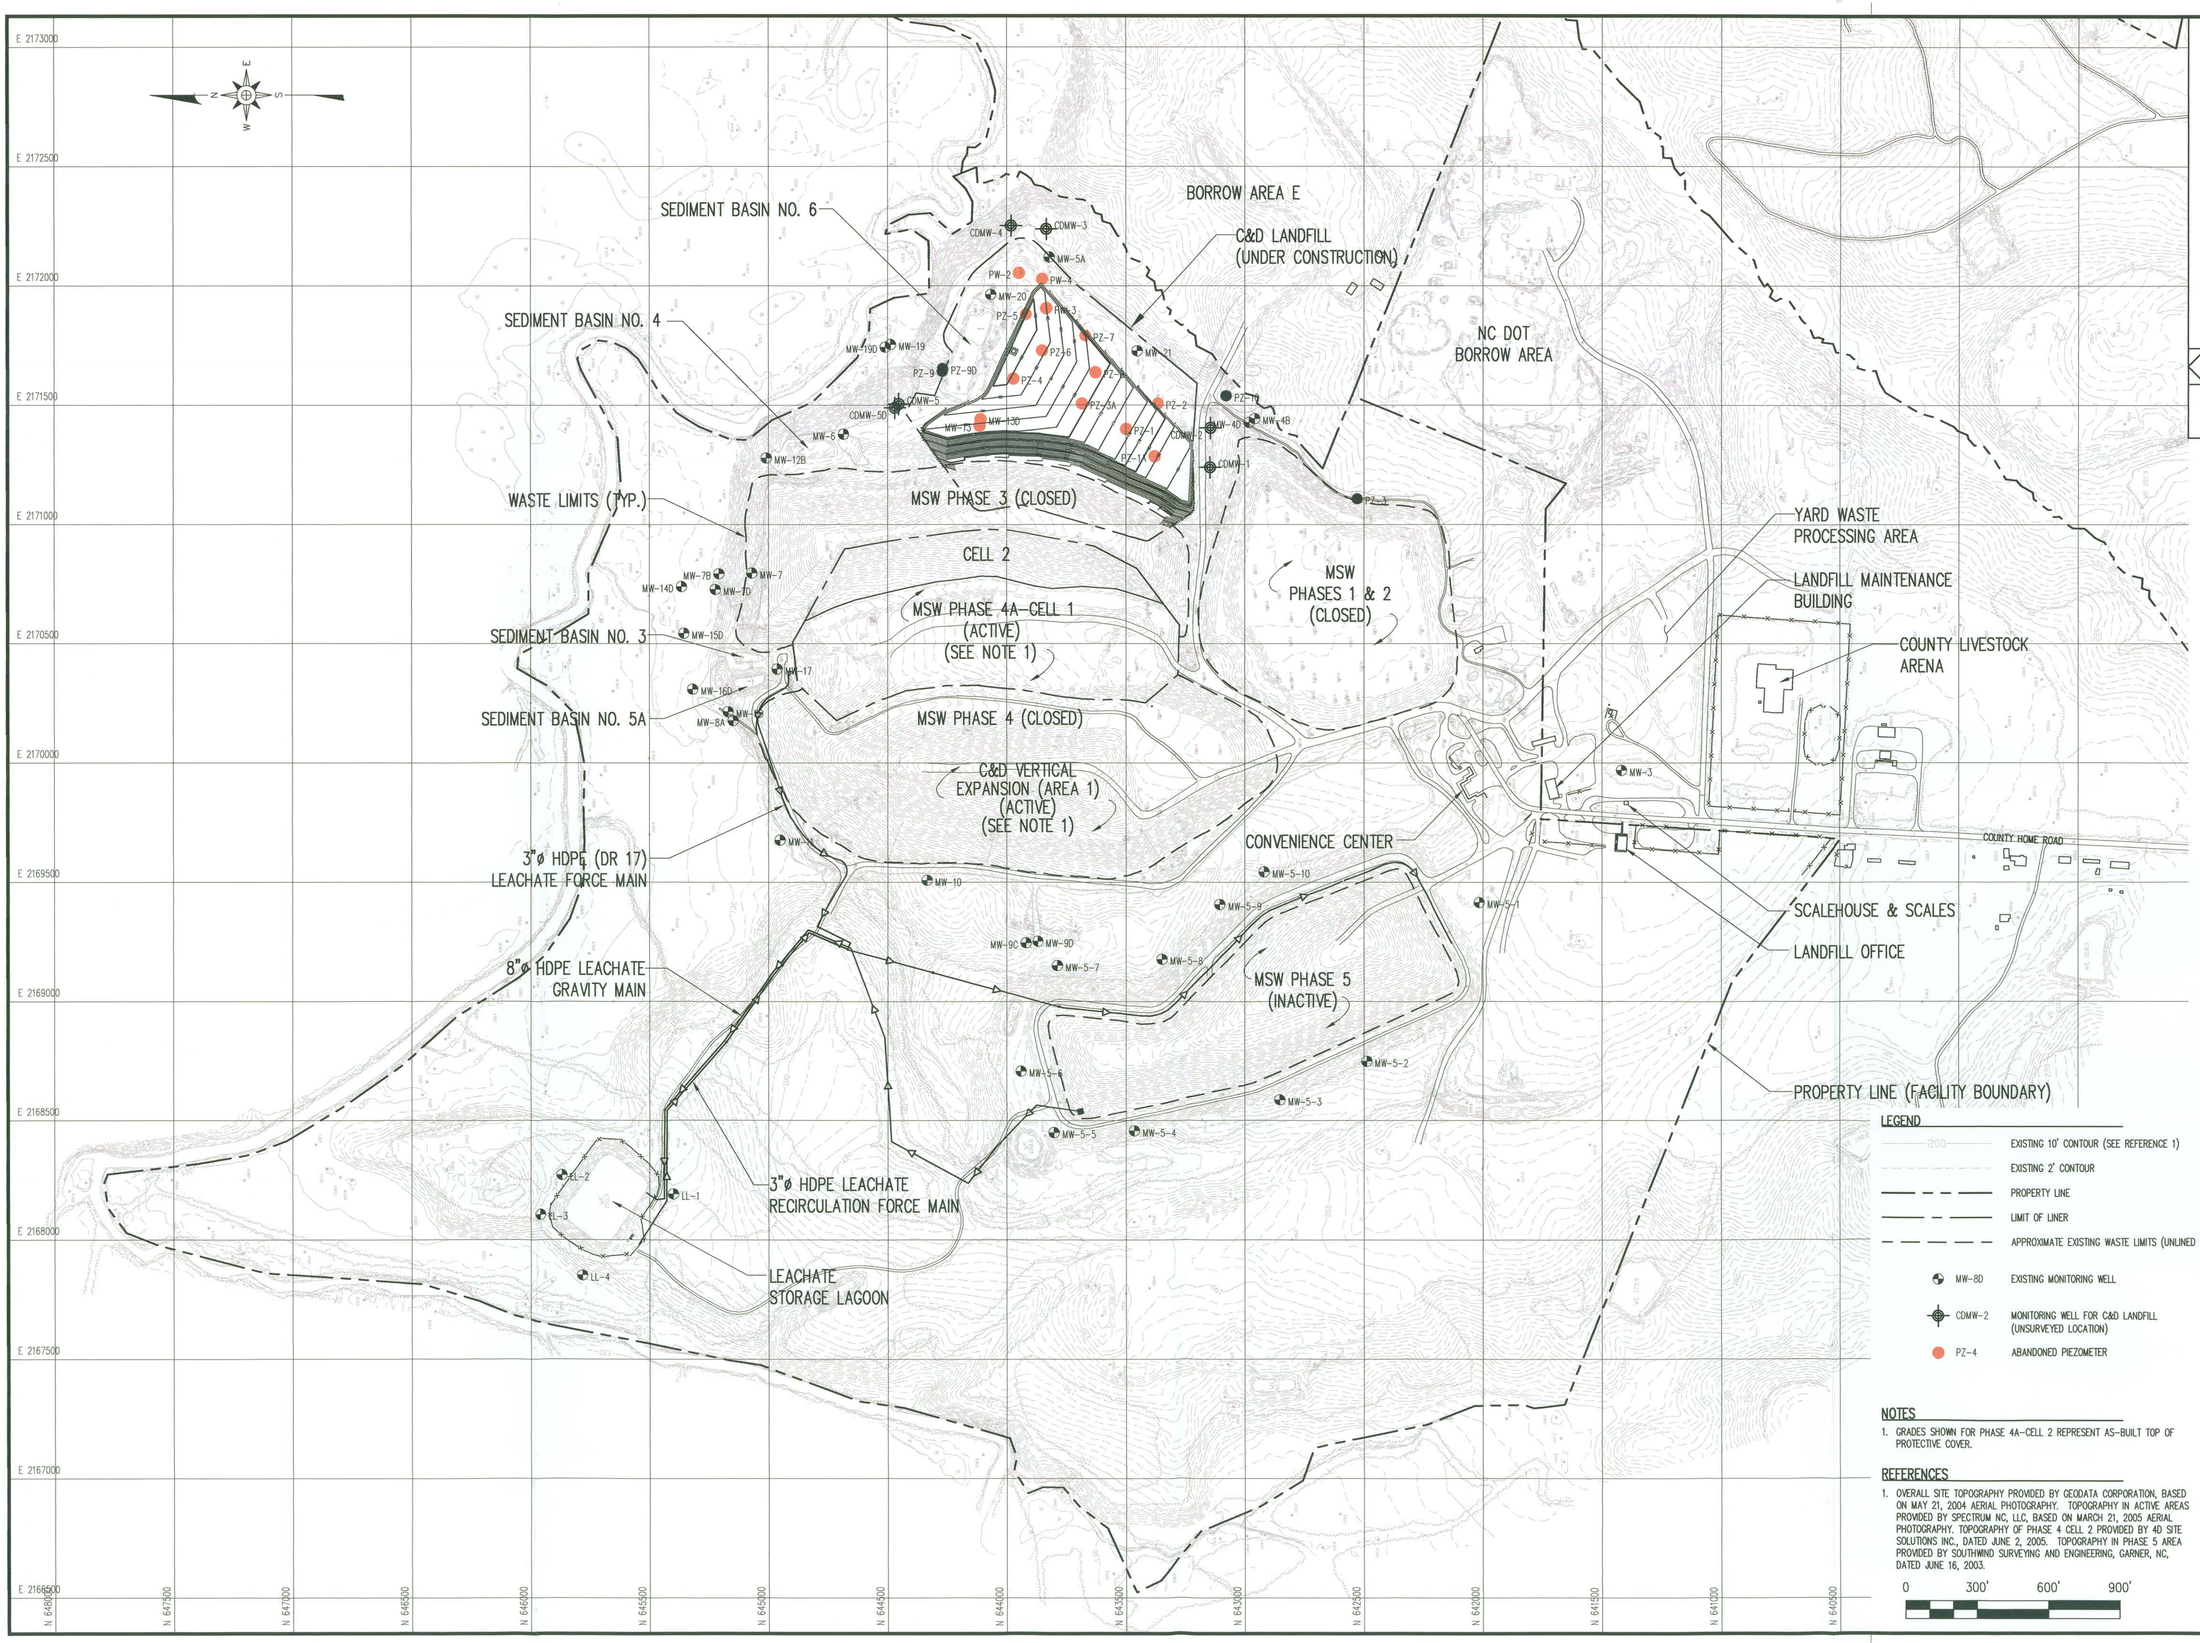

Permit No. 51-03

G. N. RICHARDSON & ASSOCIATES, INC.
Engineering and Geological Services
14 N. Boylan Ave. Raleigh, N.C. 27603
ph: 919-828-0577
fax: 919-828-3899
www.gnra.com

REVISION | NO. | DATE

SEAL

SEAL

PROJECT TITLE: JOHNSTON COUNTY C&D LANDFILL AREA 2 - CELL 1

DRAWING TITLE: EXISTING SITE CONDITIONS WITH ABANDONED & INSTALLED WELLS AUGUST 2006

DESIGNED BY: J.A.S.	DRAWN BY: J.A.L.
CHECKED BY:	PROJECT NO.: JOHN-31
SCALE: AS SHOWN	DATE: OCT. 2006
FILE NAME: JOHN-D0464	
SHEET NO.	DRAWING NO. 1