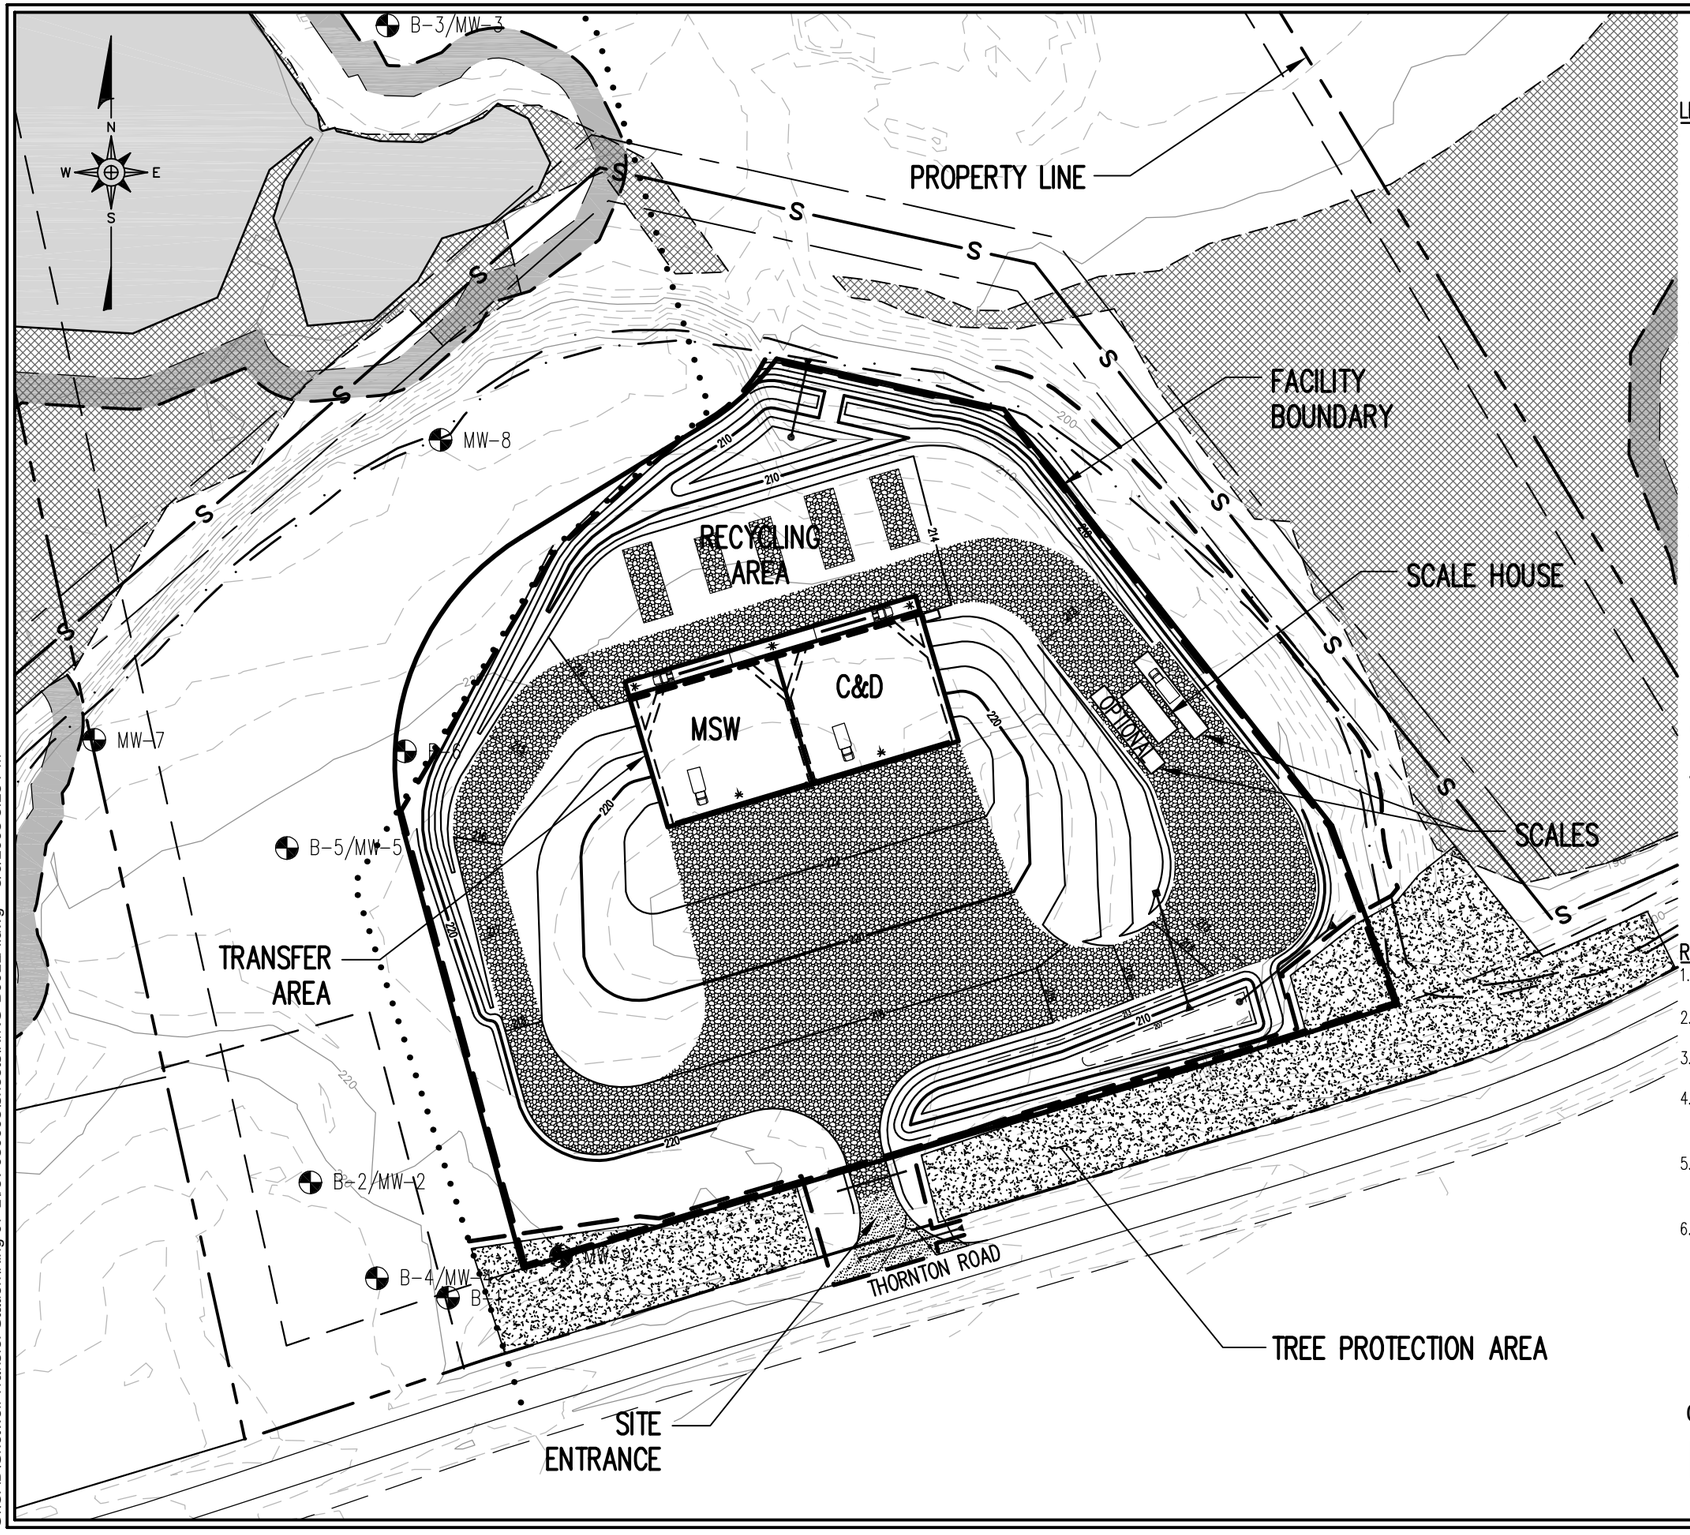

LEGEND

- 800 — EXISTING 10' CONTOUR (SEE REFERENCE 1)
- EXISTING 2' CONTOUR
- PROPOSED 10' CONTOUR
- PROPOSED 2' CONTOUR
- PROPERTY LINE (SEE REFERENCE 6)
- FEMA FLOOD ZONE "X" (SEE REFERENCE 2)
- FEMA FLOOD ZONE "AE" (SEE REFERENCE 2)
- NEUSE RIVER BUFFER
- NEUSE RIVER BUFFER (DISTURBABLE LIMITS)
- SURVEYED WETLANDS (SEE REFERENCE 5)
- ZONING LINE
- FACILITY BOUNDARY
- MONITORING WELL

REFERENCES

1. EXISTING TOPOGRAPHY PROVIDED BY STOCKS ENGINEERING, P.A., DATED OCTOBER 2007.
2. FLOOD ZONE LIMITS FROM FLOOD INSURANCE RATE MAP (FIRM) NUMBER 3720173800J, PANEL 1738, EFFECTIVE DATE MAY 2, 2006.
3. CITY OF RALEIGH SINITARY SEWER LOCATIONS PROVIDED BY STOCKS ENGINEERING, P.A., DATED OCTOBER 2007.
4. ZONING LINES FROM SURVEY BY MURPHY GEOMATICS, PRESENTED IN DRAWING ENTITLED "RECOMBINATION PLAT FOR THORNTON II" DATED AUGUST 2006.
5. WETLAND DELINEATION FROM DRAWING ENTITLED "WEBTHOR PRELIMARY WETLAND DELINEATION", PREPARED BY MURPHY GEOMATICS, DATED OCTOBER 29, 2007.
6. SITE PROPERTY LINE FROM DRAWING ENTITLED "RECOMBINATION PLAT FOR DYNASTY HOLDINGS, LLC" PREPARED BY MURPHY GEOMATICS, DATED NOVEMBER 2007.

0 100' 200' 300'

RICHARDSON SMITH GARDNER & ASSOCIATES
14 N. Boylan Ave. Raleigh, N.C. 27603
ph: 919-828-0577 fax: 919-828-3899
www.rsgengineers.com

FIGURE NO. 2
FILE NAME KING-B0011A
SCALE: AS SHOWN
CHECKED BY:
PROJECT NO. KING 07-1
DRAWN BY: J.A.L.
DATE: Aug. 2008

TITLE:
THORNTON ROAD MIXED WASTE TRANSFER & RECYCLING CENTER
SHOTWELL TRANSFER STATION, INC.
FIGURE 2

G:\CAD\Shotwell Transfer Station\King 07-1\rev 080608\sheets\KING-B0011A.dwg - 8/6/2008 5:25 PM