9231Map2003 - Batch No.___

1 2

WAKE Co

9231 2003 map

PROPERTY BOUNDARY

SCC-10

CELL A (PHASE 1)

PROPOSED FUTURE PERIMETER ROAD

FUTURE CELL B (PHASE 1)

TEMPORARY STOCKPILE AREA FOR PHASE 1

FUTURE CELL C (PHASE 1)

NORTHERN CELL

PROPOSED FUTURE MAINTENANCE BUILDING

PROPOSED FUTURE RECLAMATION AREA

FACILITY ENTRANCE

PARKING

SCALE HOUSE CAROLINA POWER & LIGHT EASEMENT 90' R/W

AND OFFICE

APPROXIMATE LOCATION TEMPORARY CONSTRUCTION ENTRANCE

FACILITY PROPERTY BOUNDARY

FUTURE SOUTHERN CELL

BROWNFIELD ROAD (60' PUBLIC R.O.W.)

SR 2542 - OLD BAUCOM ROAD (60' PUBLIC R.O.W.)

WE 228.1

LEGEND

- EXISTING 25' TOPOGRAPHIC CONTOUR
- EXISTING 5' TOPOGRAPHIC CONTOUR
- SOIL TYPE
- PROPOSED 5' TOPOGRAPHIC CONTOUR
- EXISTING ROAD
- PROPOSED ROAD
- PHASE 1 LIMITS
- FUTURE EXPANSION OF WASTE DISPOSAL AREA
- EXISTING TREELINE
- PROPOSED TREELINE
- CENTERLINE OF STREAM
- PARCEL/LOT LINE
- PROPOSED POTABLE WATER LINE
- UNDERGROUND POWER LINE
- PRE-DEVELOPMENT DRAINAGE AREA
- EXISTING POND
- STREAM BUFFER

GRAPHIC SCALE

200 0 100 200 400 800

(IN FEET)
1 inch = 200 ft.

Received
SEP 2012
Waste Management
DIVISION

Permit No. 92-31

L:\Material Recovery Facility LLC\dwg\Wake County Special Use Permit Application\SUP 03\shortlessmap.dwg

DATE	REVISIONS AND RECORD OF ISSUE	NO	BY	CK	APP
DATE	REVISIONS AND RECORD OF ISSUE	NO	BY	CK	APP

DESIGNED
DRAWN CADD/
CHECKED
APPROVED
DATE

JOYCE ENGINEERING, INC.

2301 WEST MEADOWVIEW ROAD
GREENSBORO, NC 27407
PHONE: (336) 323-0092

© 2001 Joyce Engineering, Inc.
All rights reserved.

SCALE: 1"=200'

PROJECT NO.: 430.04

MATERIAL RECOVERY, LLC.
WAKE COUNTY, NORTH CAROLINA

SITE PLAN
EXISTING CONDITIONS

DRAWING NO. 1

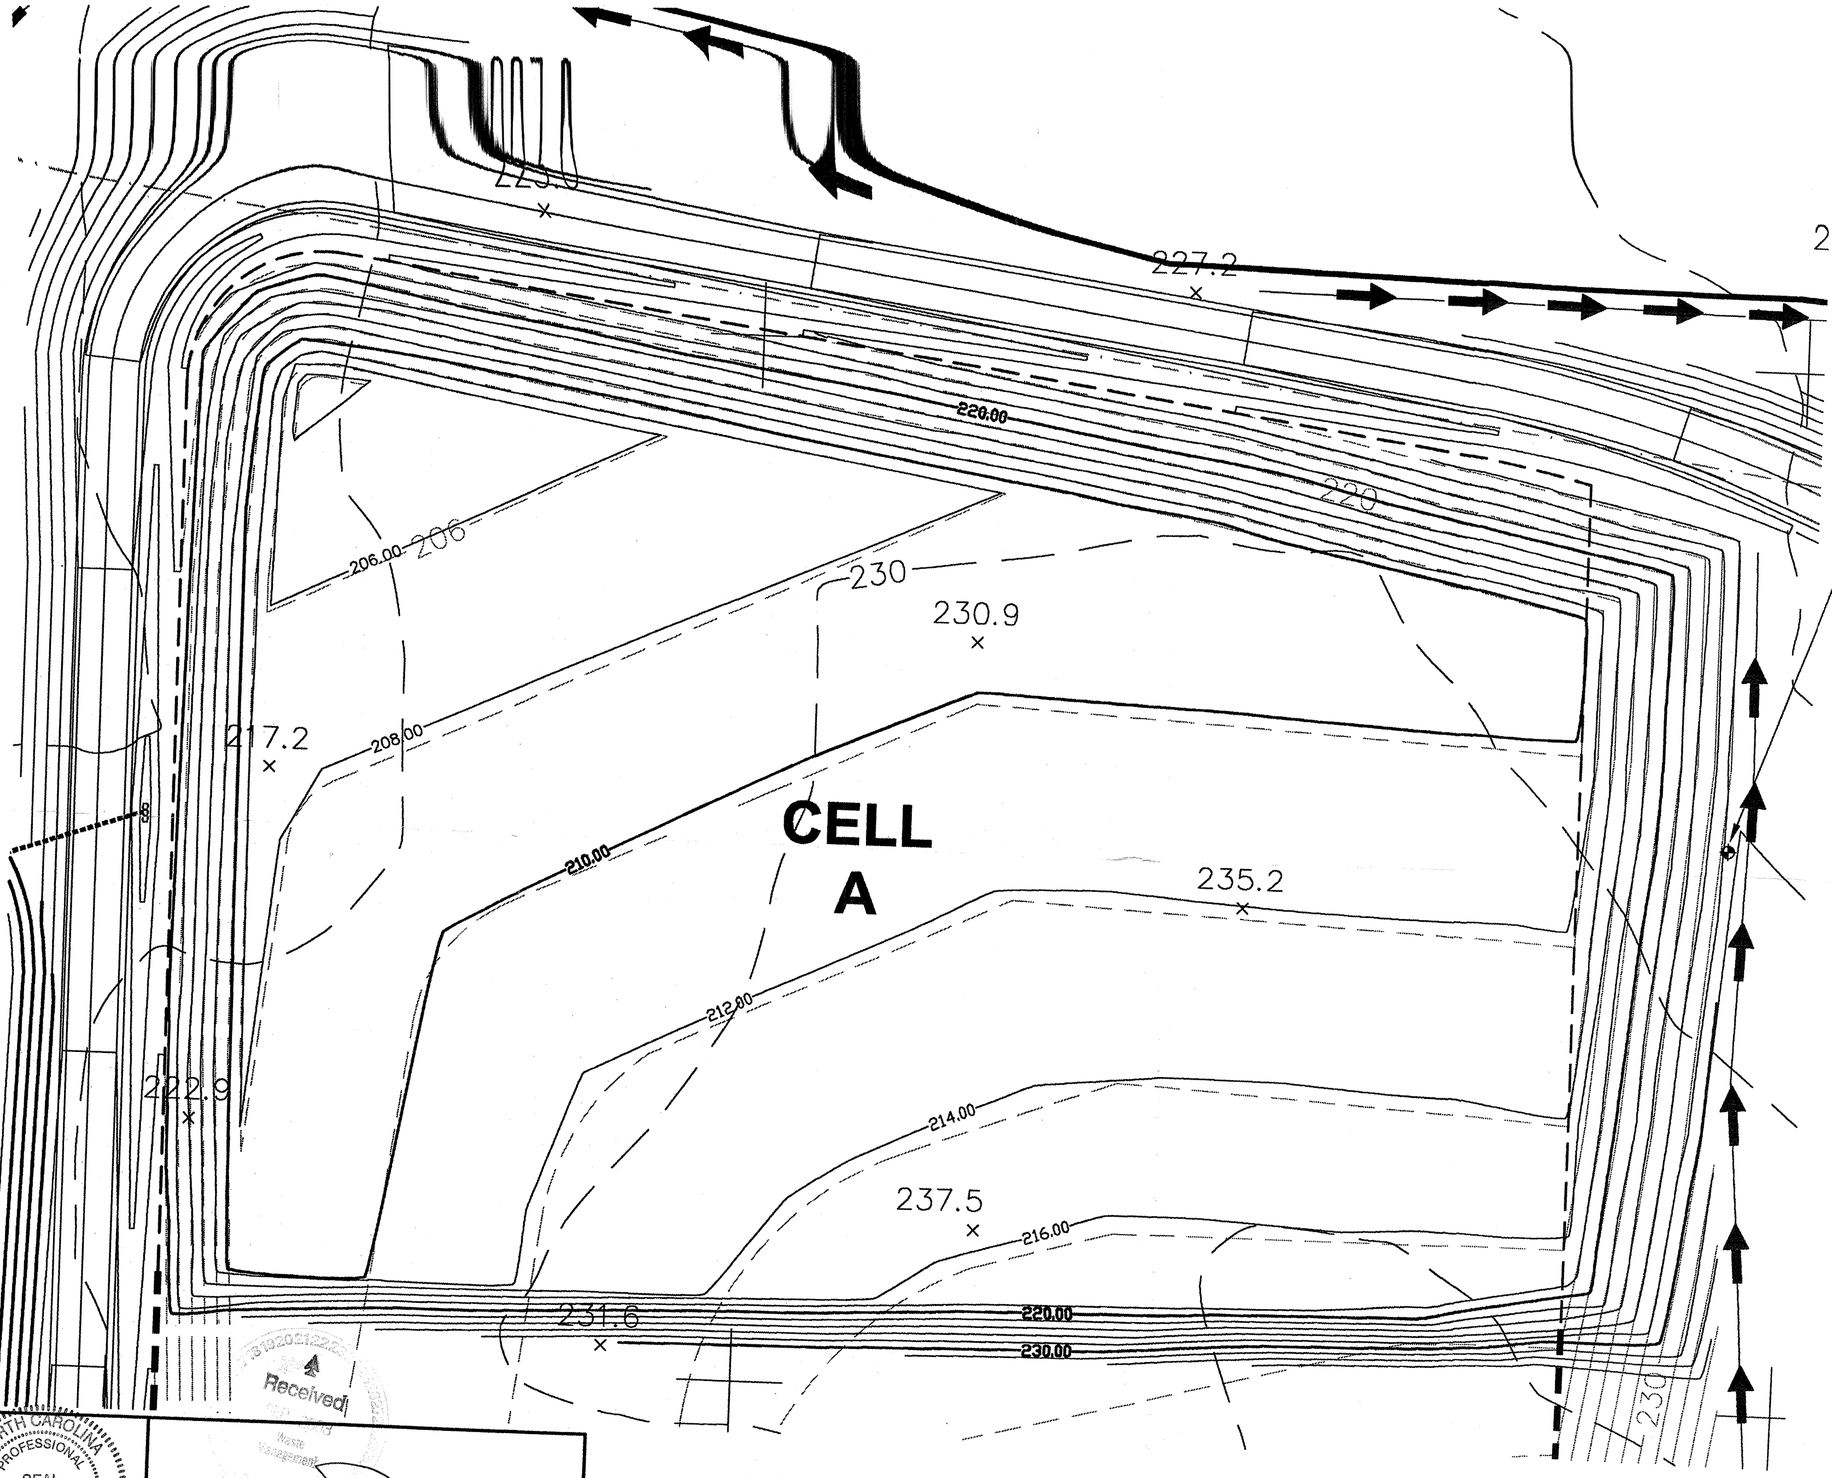

NORTH CAROLINA PROFESSIONAL SEAL L-1320 LAND SURVEYOR WALTER M. REYNOLDS, III

Received
Waste Management

8/28/03
DATE

TRC Triangle 500 GLENWOOD AVE. RALEIGH, N.C. 27603 (919)828-3150

MATERIAL RECOVERY, LLC
WAKE COUNTY, NORTH CAROLINA

BROWN FIELD ROAD C,D LANDFILL
CELL "A" VERIFICATION

DATE: 08-28-03
TEI PROJ # 3570G-0010-00000
DWG FILE NAME: VARIFYCELLA

SCALE
HORIZONTAL: 1"=50'
VERTICAL: N/A

SHEET NO. 1
OF: 1

Permit No. 92-31