9601Map2001 - Batch No.___

9601 2001 maps

17 WAYNE Co.

2001 maps

P:\SolidWaste\G01076 - WAYNE CO. C & D EXPANSION\dwg\lh-08-13-01-ph2.dwg Wed Aug 15 10:20:05 2001 LCH

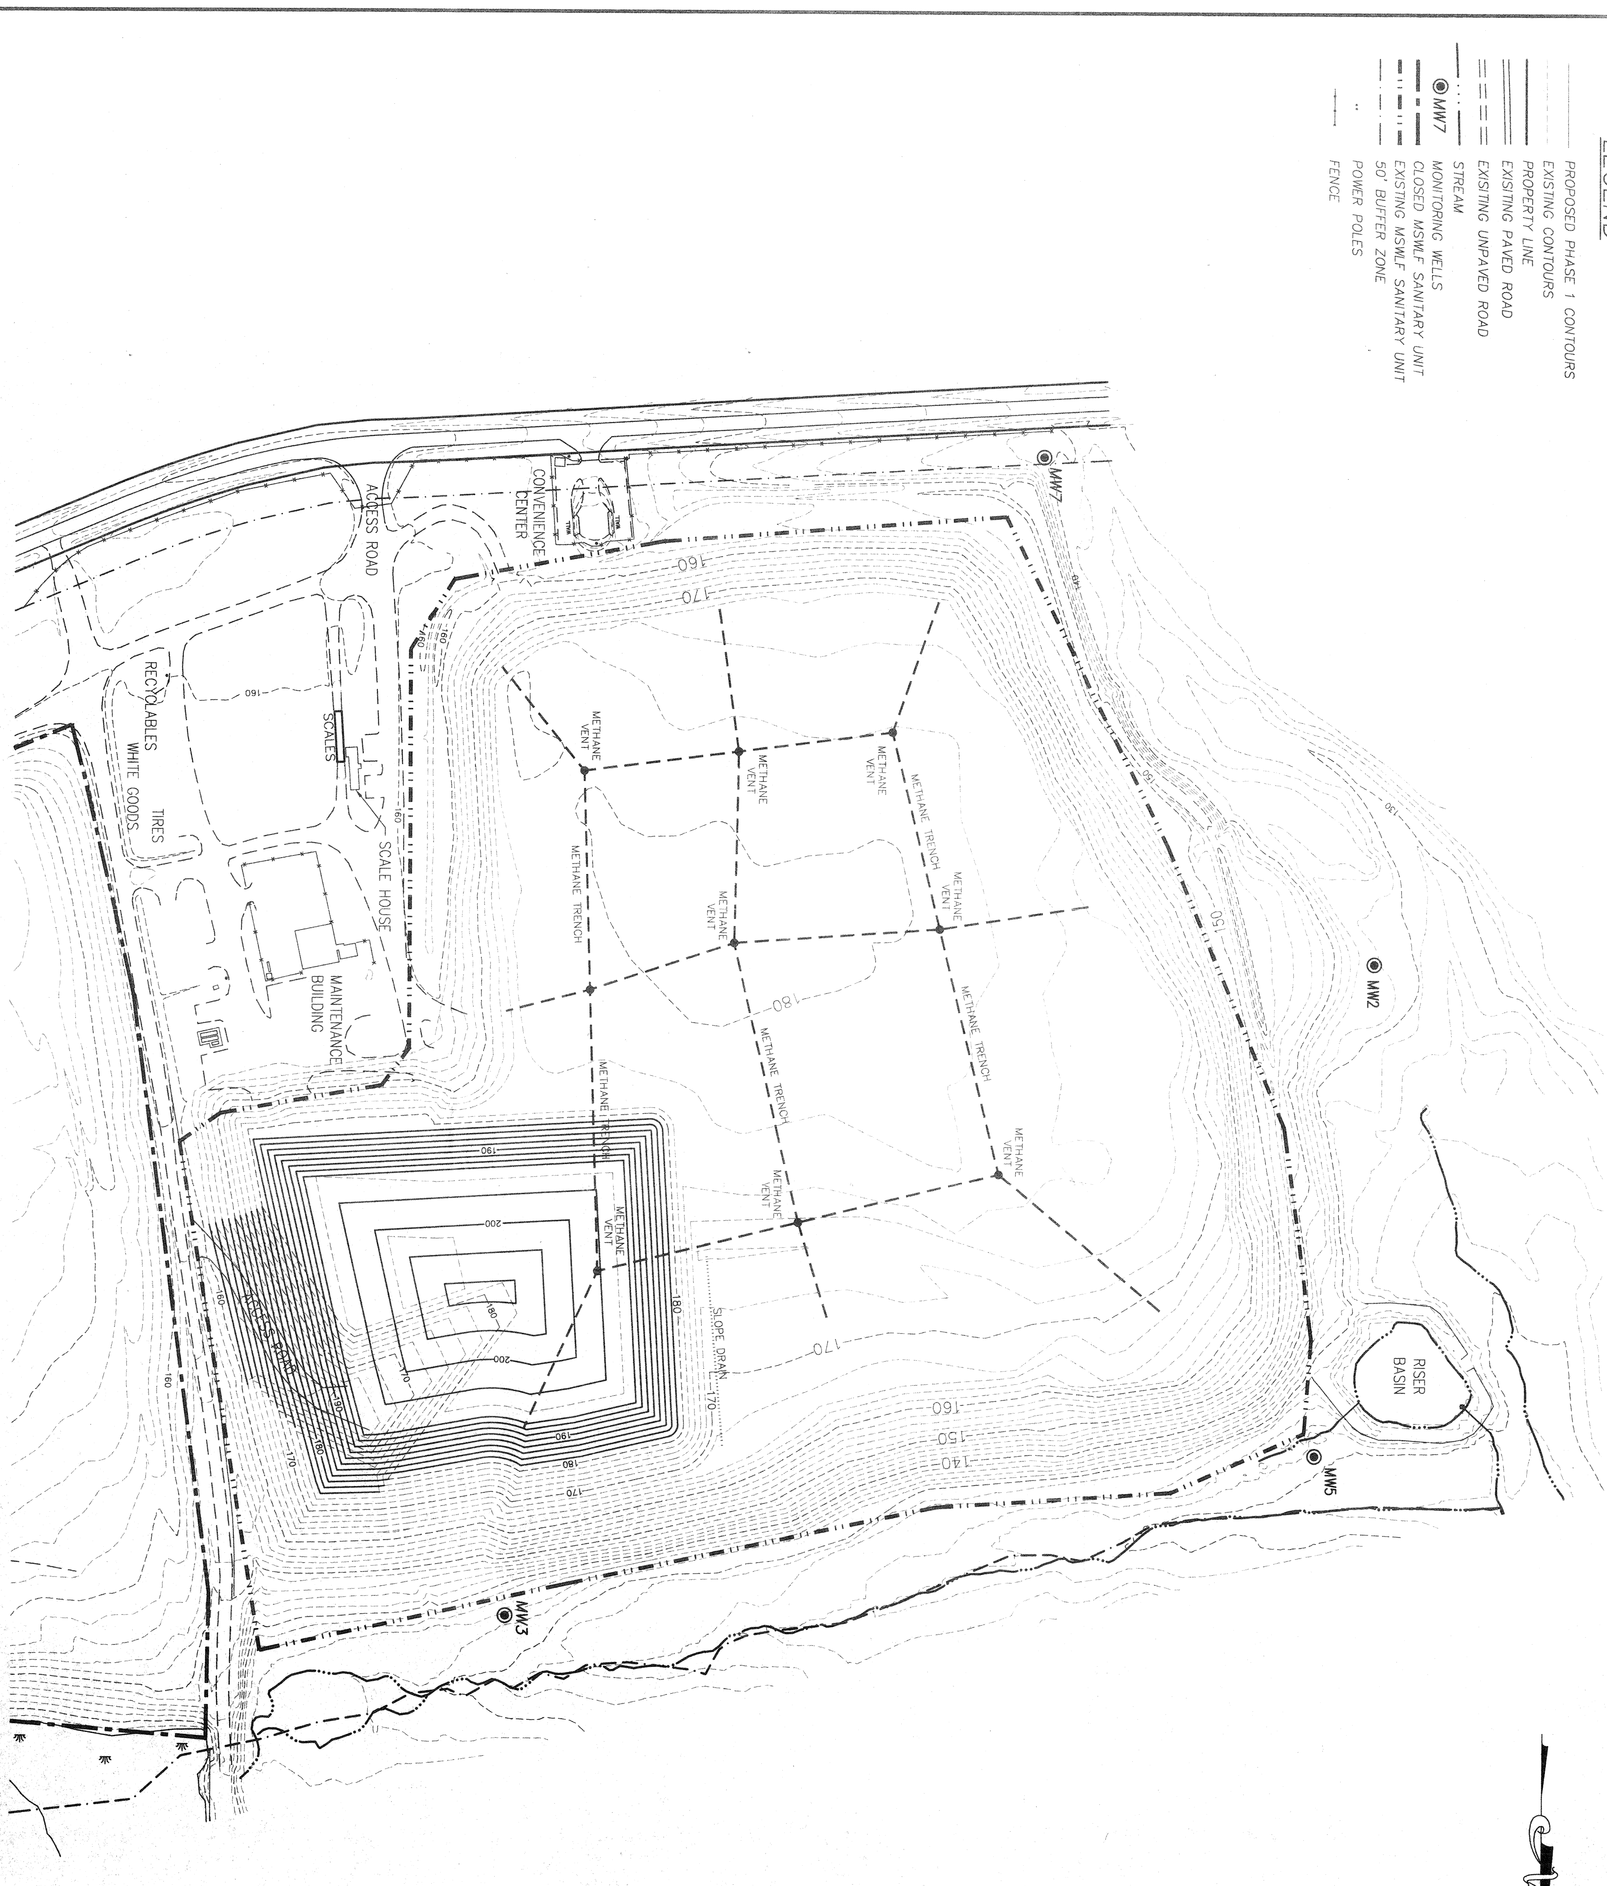

DRAWING NO.	SHEET NO.
E1	2 OF 2

PROJECT NUMBER	G01076
DRWN. BY:	L. HAMPTON
CHKD. BY:	W. SULLIVAN
DATE:	8/15/01
SCALE:	1" = 100'

DATE	BY	REV.	DESCRIPTION

PHASE 2
OPERATION PLAN

CONSTRUCTION & DEMOLITION LANDFILL EXPANSION
WAYNE COUNTY
NORTH CAROLINA

Municipal Services Engineering Company, P.A.
P.O. BOX 97 GARNER, N.C. 27529 (919) 772-5393
P.O. BOX 349 BOONE, N.C. 28607 (828) 262-1767

LEGEND

- PROPOSED PHASE 1 CONTOURS
- EXISTING CONTOURS
- PROPERTY LINE
- EXISITING PAVED ROAD
- EXISITING UNPAVED ROAD
- STREAM
- MW7 MONITORING WELLS
- CLOSED MSWLF SANITARY UNIT
- EXISTING MSWLF SANITARY UNIT
- 50' BUFFER ZONE
- POWER POLES
- FENCE

APPROVED
DIVISION OF SOLID WASTE MANAGEMENT
DATE 10/30/01 BY JB
MOD. #5: ADDITIONAL CAPACITY UNTIL 30 DEC. 2002 FOR PHASE 1
CENTRAL FILE COPY

AUG 2001 Received Solid Waste Section

NORTH CAROLINA PROFESSIONAL SEAL 6782 ENGINEER JIMMY D. WOODIE
8/23/2001

Municipal Engineering Services Company, P.A.
P.O. BOX 97, GARNER, N.C. 27529 (919) 772-5393
P.O. BOX 949 BOONE, N.C. 28607 (828) 262-1707

CONSTRUCTION & DEMOLITION LANDFILL EXPANSION
WAYNE COUNTY NORTH CAROLINA

NO.	DESCRIPTION	REV.	BY	DATE

PHASE 1 OPERATION PLAN

SCALE:	1" = 100'
DATE:	1 OF 2
DRWN. BY:	L. HAMPTON
CHKD. BY:	M. SULLIVAN
PROJECT NUMBER	G01076
DRAWING NO.	E1
SHEET NO.	1 OF 2

P:\SolidWaste\G01076 - WAYNE CO. C & D EXPANSION\dwg\Ln-08-13-01.dwg Wed Aug 15 10:19:19 2001 LCH

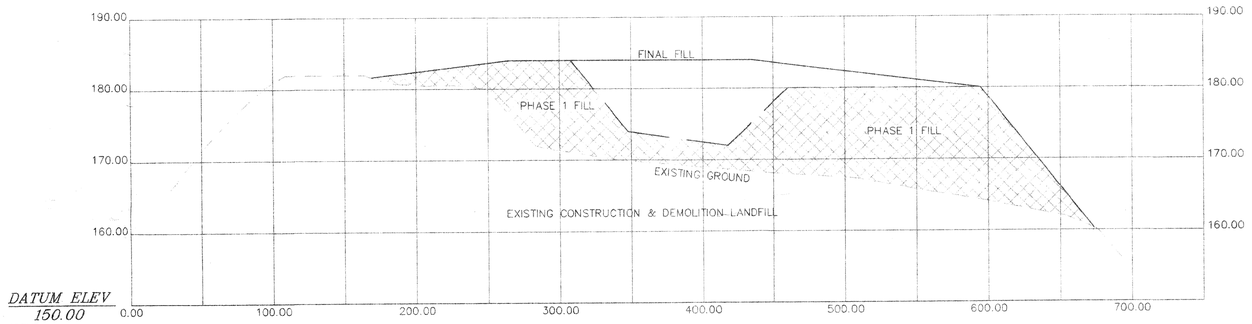

SECTION A-A'

HORIZONTAL SCALE 1"= 50'
VERTICAL SCALE 1"= 5'

Municipal Services Engineering Company, P.A.
P.O. BOX 97 GARNER, N.C. 27529 (919) 772-5393
P.O. BOX 349 BOONE, N.C. 28607 (828) 262-1767

CONSTRUCTION & DEMOLITION
LANDFILL REVISION II
WAYNE COUNTY
NORTH CAROLINA

DATE	BY	REV.	DESCRIPTION

CROSS SECTION
OPERATION PLAN

SCALE: 1"= 50'
DATE: 9/13/00
DRWN. BY: B. BADEY
CHKD. BY: W. SULLIVAN
PROJECT NUMBER
G00071
DRAWING NO. E4
SHEET NO. 6 OF 6

NORTH CAROLINA PROFESSIONAL SEAL 6282 ENGINEER JIMMY D. WOODIE
10/31/2000

P:\solidwaste\Wayne Cd. CSD Rev\dwg\00071-06.dwg Wed Sep 13 14:12:35 2000 BMB

LEGEND

- PROPOSED PHASE 2 CONTOURS
- EXISTING CONTOURS
- PROPERTY LINE
- EXISITING PAVED ROAD
- EXISITING UNPAVED ROAD
- STREAM
- MW7 MONITORING WELLS
- CLOSED MSWLF SANITARY UNIT
- EXISTING MSWLF SANITARY UNIT
- 50' BUFFER ZONE
- POWER POLES
- FENCE

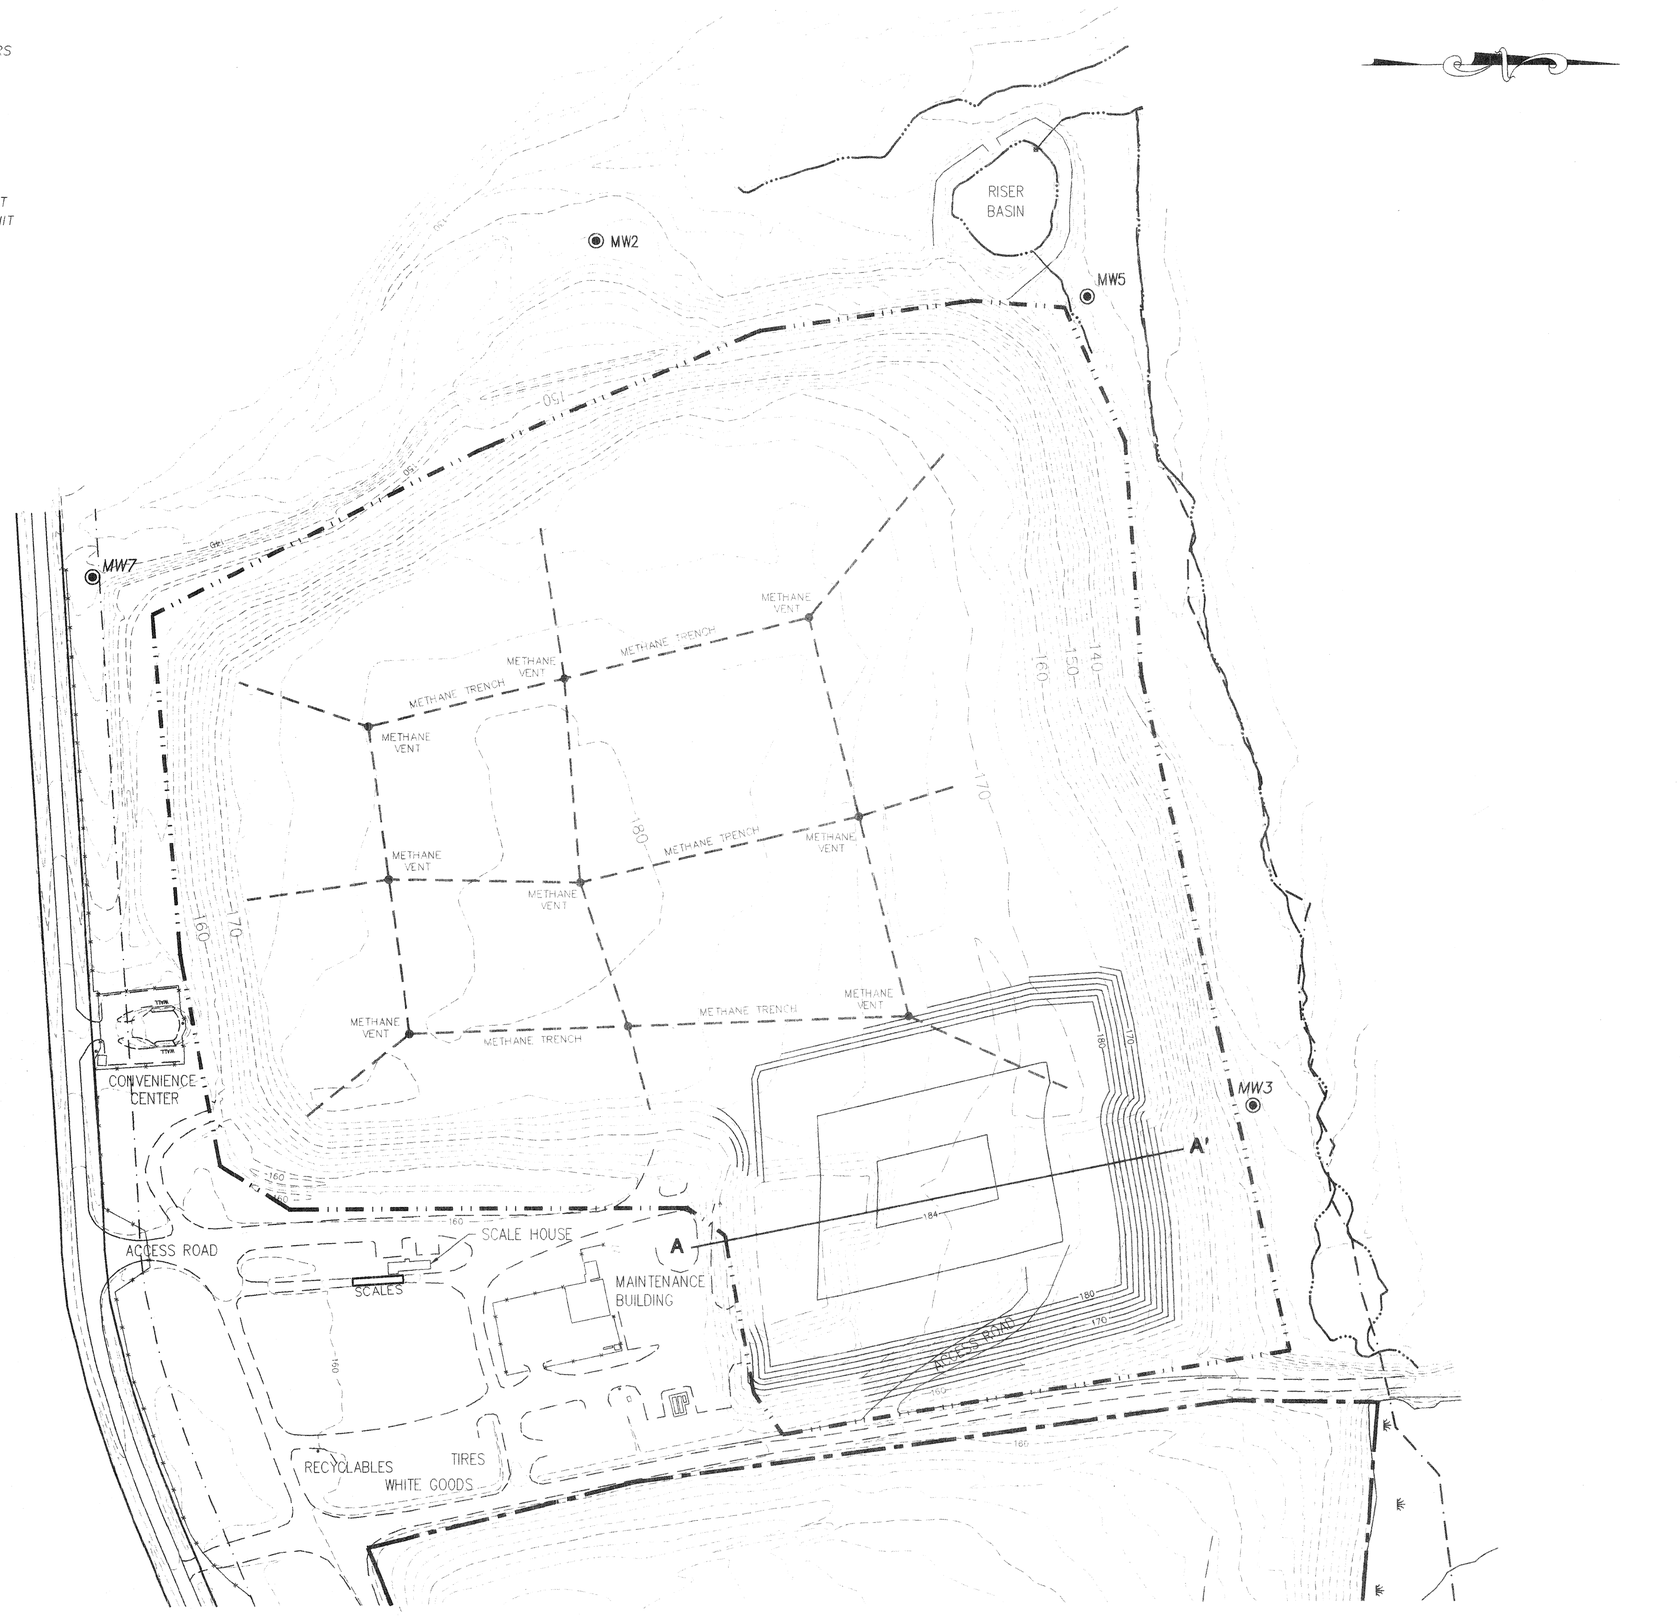

Municipal Engineering Services Company, P.A.
P.O. BOX 97 GARNER, N.C. 27529 (919) 772-5393
P.O. BOX 349 BOONE, N.C. 28607 (828) 262-1767

CONSTRUCTION & DEMOLITION LANDFILL REVISION II
WAYNE COUNTY NORTH CAROLINA

DESCRIPTION	BY	REV.	DATE

PHASE 2 OPERATION PLAN

SCALE:	1" = 100'
DATE:	9/12/00
DRWN. BY:	B. BADEY
CHKD. BY:	W. SULLIVAN
PROJECT NUMBER	G00071
DRAWING NO.	E3
SHEET NO.	5 OF 6

NORTH CAROLINA PROFESSIONAL SEAL 4282 ENGINEER TIMMY D. WOODY 9/12/2000

P:\solidwaste\Wayne Co. C&D Rev\Dwg\G0071-05.dwg Wed Sep 13 14:17:08 2000 BMB

LEGEND

- PROPOSED PHASE 1 CONTOURS
- EXISTING CONTOURS
- PROPERTY LINE
- EXISITING PAVED ROAD
- EXISITING UNPAVED ROAD
- STREAM
- MW7 MONITORING WELLS
- CLOSED MSWLF SANITARY UNIT
- EXISTING MSWLF SANITARY UNIT
- 50' BUFFER ZONE
- POWER POLES
- FENCE

NORTH CAROLINA PROFESSIONAL SEAL 6207 ENGINEER JIMMY D. WOODY
8/31/2000

Municipal Engineering Services Company, P.A.
P.O. BOX 97 GARNER, N.C. 27529 (919) 772-5393
P.O. BOX 348 BOONE, N.C. 28607 (828) 262-1707

CONSTRUCTION & DEMOLITION LANDFILL REVISION II
WAYNE COUNTY NORTH CAROLINA

DATE	BY	REV.	DESCRIPTION

PHASE 1 OPERATION PLAN

SCALE:	1" = 100'
DATE:	9/12/00
DRWN. BY:	B. BADEY
CHKD. BY:	W. SULLIVAN
PROJECT NUMBER	G00071
DRAWING NO.	E1
SHEET NO.	4 OF 6

P:\SolidWaste\Wayne Co. C&D Rev\dwg\G0071-04.dwg Wed Sep 13 09:40:15 2000 BWB

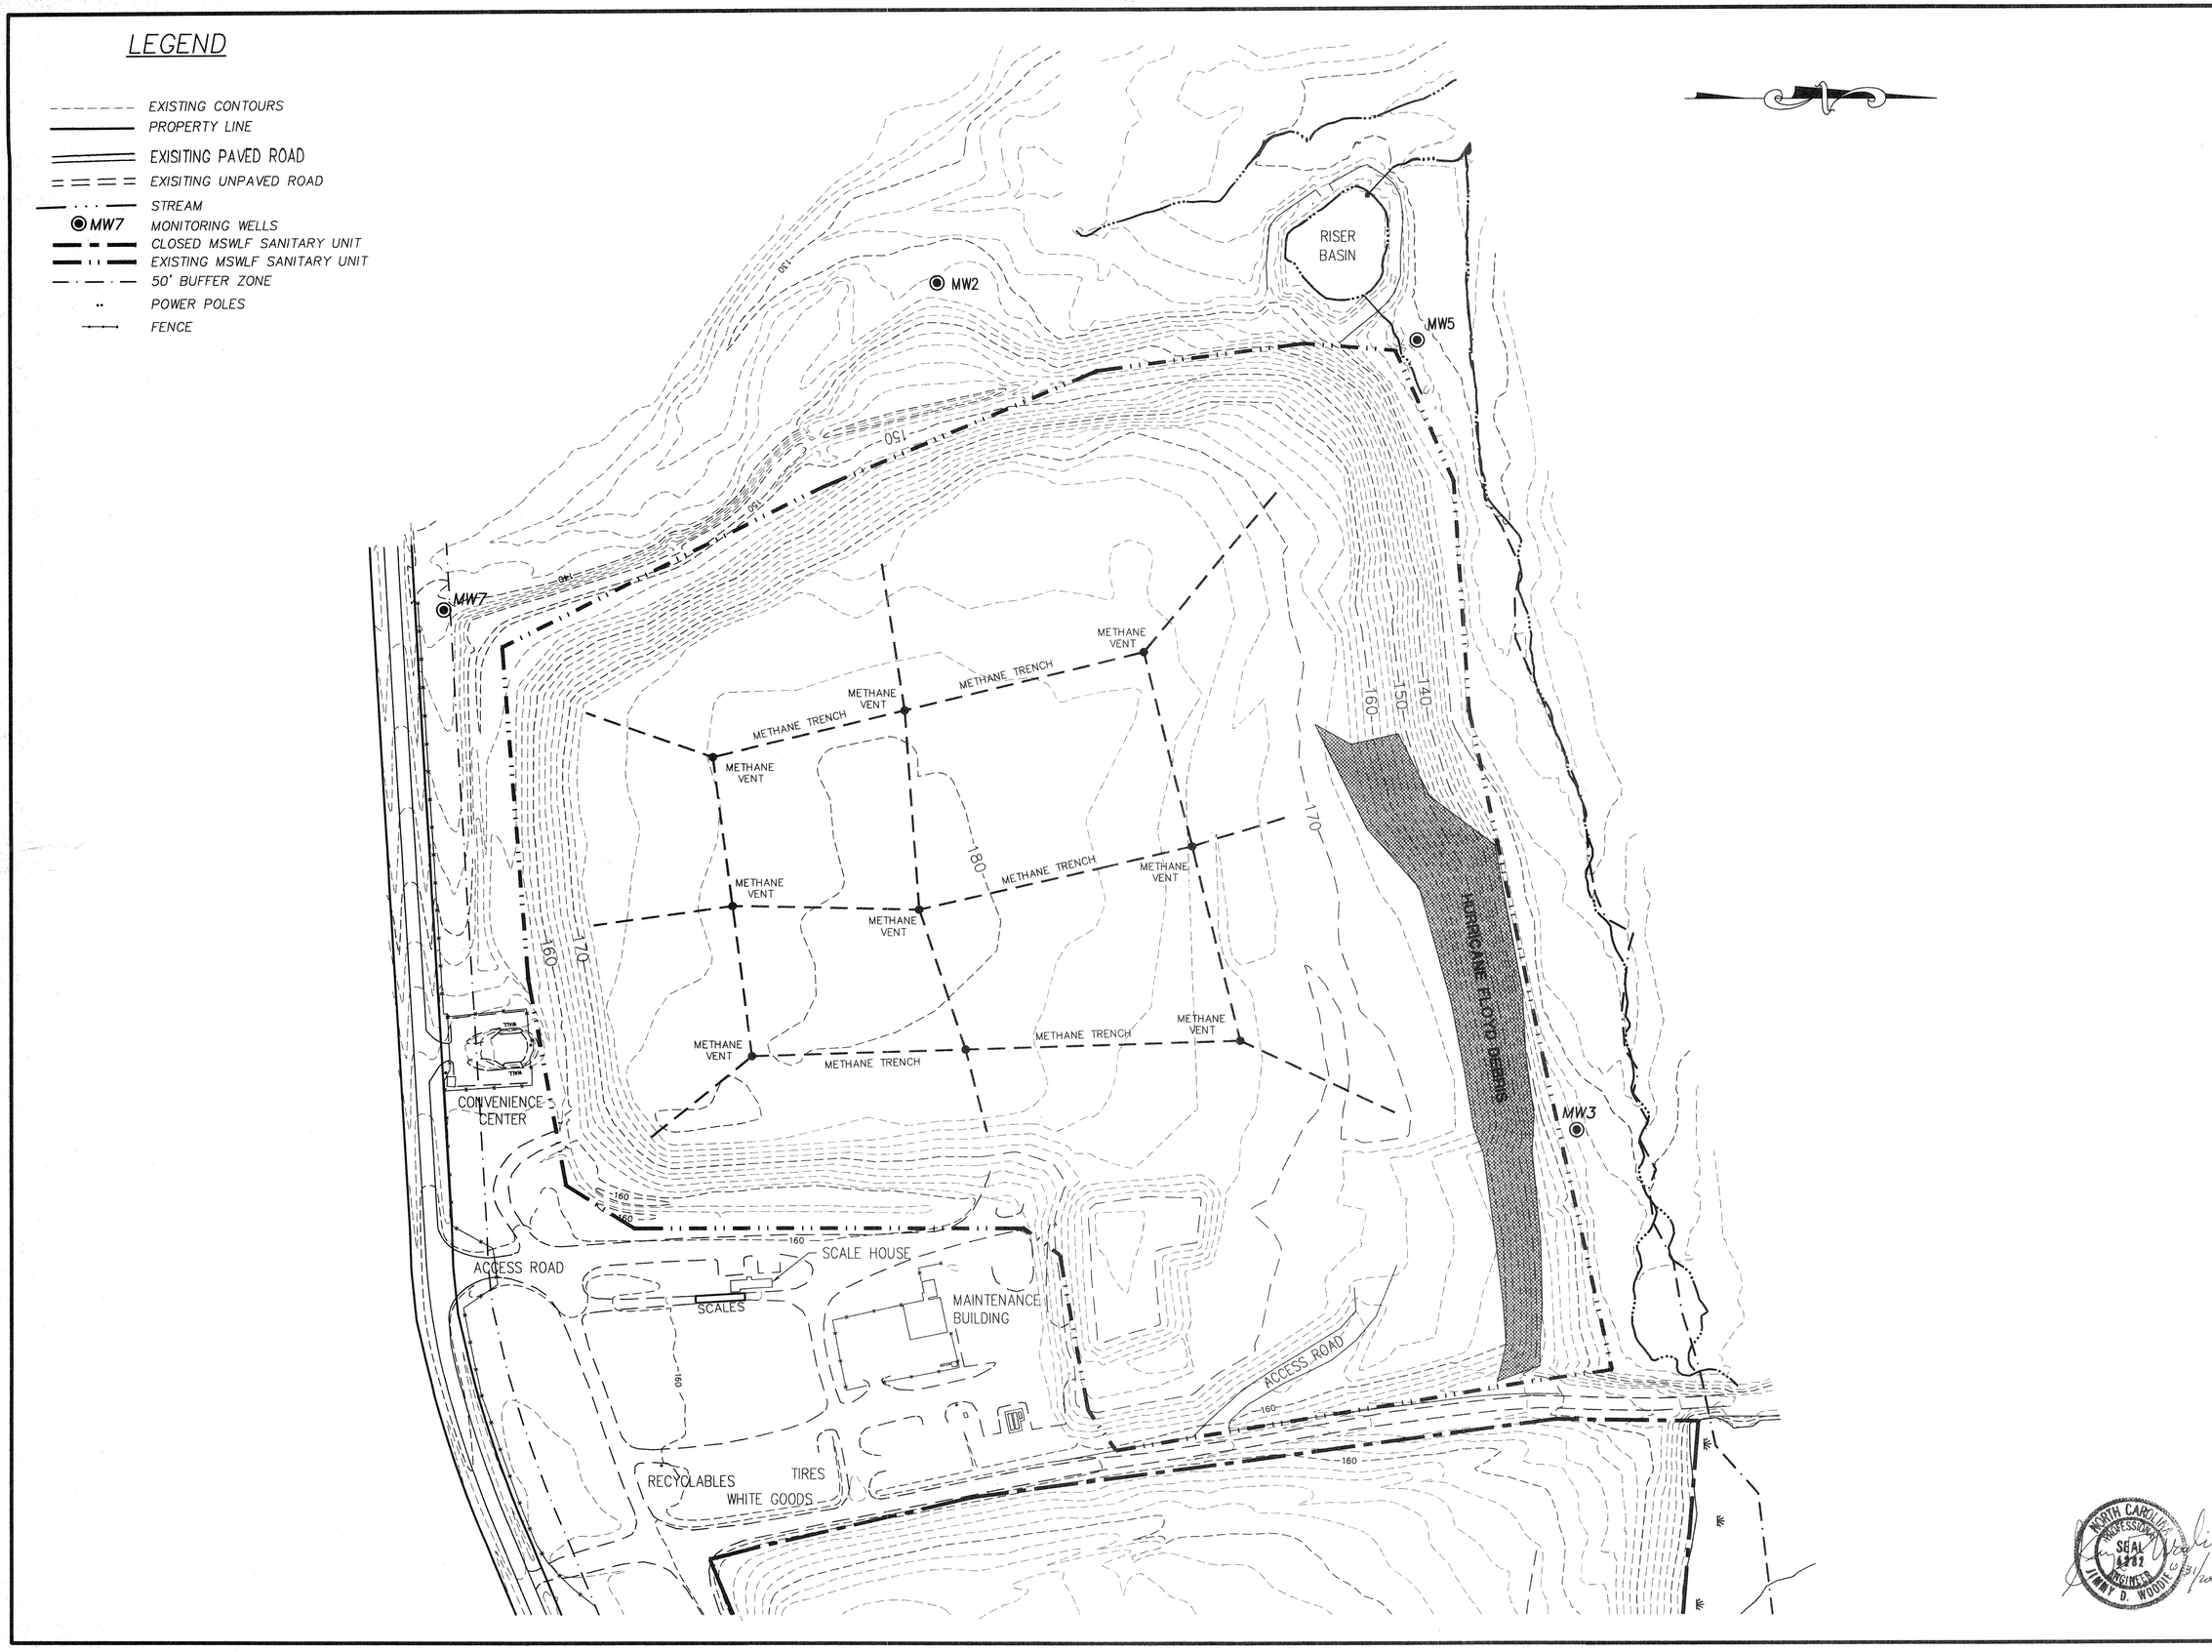

Municipal Engineering Services Company, P.A.

P.O. BOX 97 GARNER, N.C. 27529 (919) 772-5393

P.O. BOX 349 BOONE, N.C. 28607 (828) 262-1707

CONSTRUCTION & DEMOLITION LANDFILL REVISION II
WAYNE COUNTY NORTH CAROLINA

DATE	BY	REV.	DESCRIPTION

EXISTING CONDITIONS OPERATION PLAN

SCALE:	1" = 100'
DATE:	10/24/00
DRWN. BY:	B. BADEY
CHKD. BY:	W. SULLIVAN
PROJECT NUMBER	G00071
DRAWING NO.	E1
SHEET NO.	3 OF 6

NORTH CAROLINA PROFESSIONAL SEAL 4282 ENGINEER JIMMY D. WOODIE

P:\solidwaste\Wayne Co. C&D Rev\dwg\00071-03.dwg Tue Oct 24 13:53:35 2000 BMB

INDEX

SHEET NO.	DRAWING NO.	DESCRIPTION
1	T1	TITLE SHEET
2	T2	INDEX AND VICINITY MAP
3	E1	EXISTING CONDITIONS
4	E2	PHASE 1
5	E3	PHASE 2
6	E4	CROSS SECTIONS

VICINITY MAP

Municipal Engineering Services Company, P.A.
P.O. BOX 37 GARNER, N.C. 27529
(919) 772-3383
P.O. BOX 448 BOONE, N.C. 28607
(704) 262-1707

NORTH CAROLINA PROFESSIONAL SEAL 12182 ENGINEER JIMMY D. WOODIE

SCALE:	NTS
DATE:	9/13/00
DRWN. BY:	B. BADEY
CHKD. BY:	W. SULLIVAN
PROJECT NUMBER	G00071
DRAWING NO.	T2
SHEET NO.	2 OF 6

P:\solidwaste\Wayne Co. C&D Rev\dwg\G00071-02.dwg Wed Sep 13 11:10:30 2000 BMG

REVISION II

WAYNE COUNTY CONSTRUCTION & DEMOLITION LANDFILL FACILITY

DUDLEY, NORTH CAROLINA
PROJECT NO. G00071

BOARD OF COMMISSIONERS

Chairman Atlas Price, Jr.
Commissioner Wilber E. (Andy) Anderson
Commissioner J.D. Evans
Commissioner T. Kendall Gerrard
Commissioner D. J. Pelt
Commissioner John Tart
Commissioner John H. Wooten, Sr.

COUNTY MANAGER

Will R. Sullivan

SOLID WASTE DIRECTOR

Lloyd Cook

Engineer
Municipal Engineering Services Company, P.A.
Garner, N.C. *Boone, N.C.*

APPROVED
DIVISION OF SOLID WASTE MANAGEMENT
DATE 01/23/01 BY DOB
MOD. #4
96-01

NORTH CAROLINA PROFESSIONAL SEAL 4262 ENGINEER JIMMY D. WOODIE
10/31/2000

by _____
Professional Engineer

Municipal Engineering Services Company, P.A.
P.O. BOX 97 GARNER, N.C. 27529 (919) 772-5393
P.O. BOX 549 BOONE, N.C. 28607 (704) 262-1776

WAYNE CO.
TRANSITION PLAN
MODIFICATION #4
96-01
1-23-01

SCALE:	NTS
DATE:	9/13/00
DRWN. BY:	B. BADEY
CHKD. BY:	W. SULLIVAN
PROJECT NUMBER	G00071
DRAWING NO.	T1
SHEET NO.	1 OF 6

P:\SolidWaste\Wayne Co\ CSD Rev\dwg\00071-01.dwg Wed Sep 13 11:51:57 2000 BMG