9601Map2002 - Batch No.___

9601 2002
Maps

5 WATAUGA Co. 2002 maps

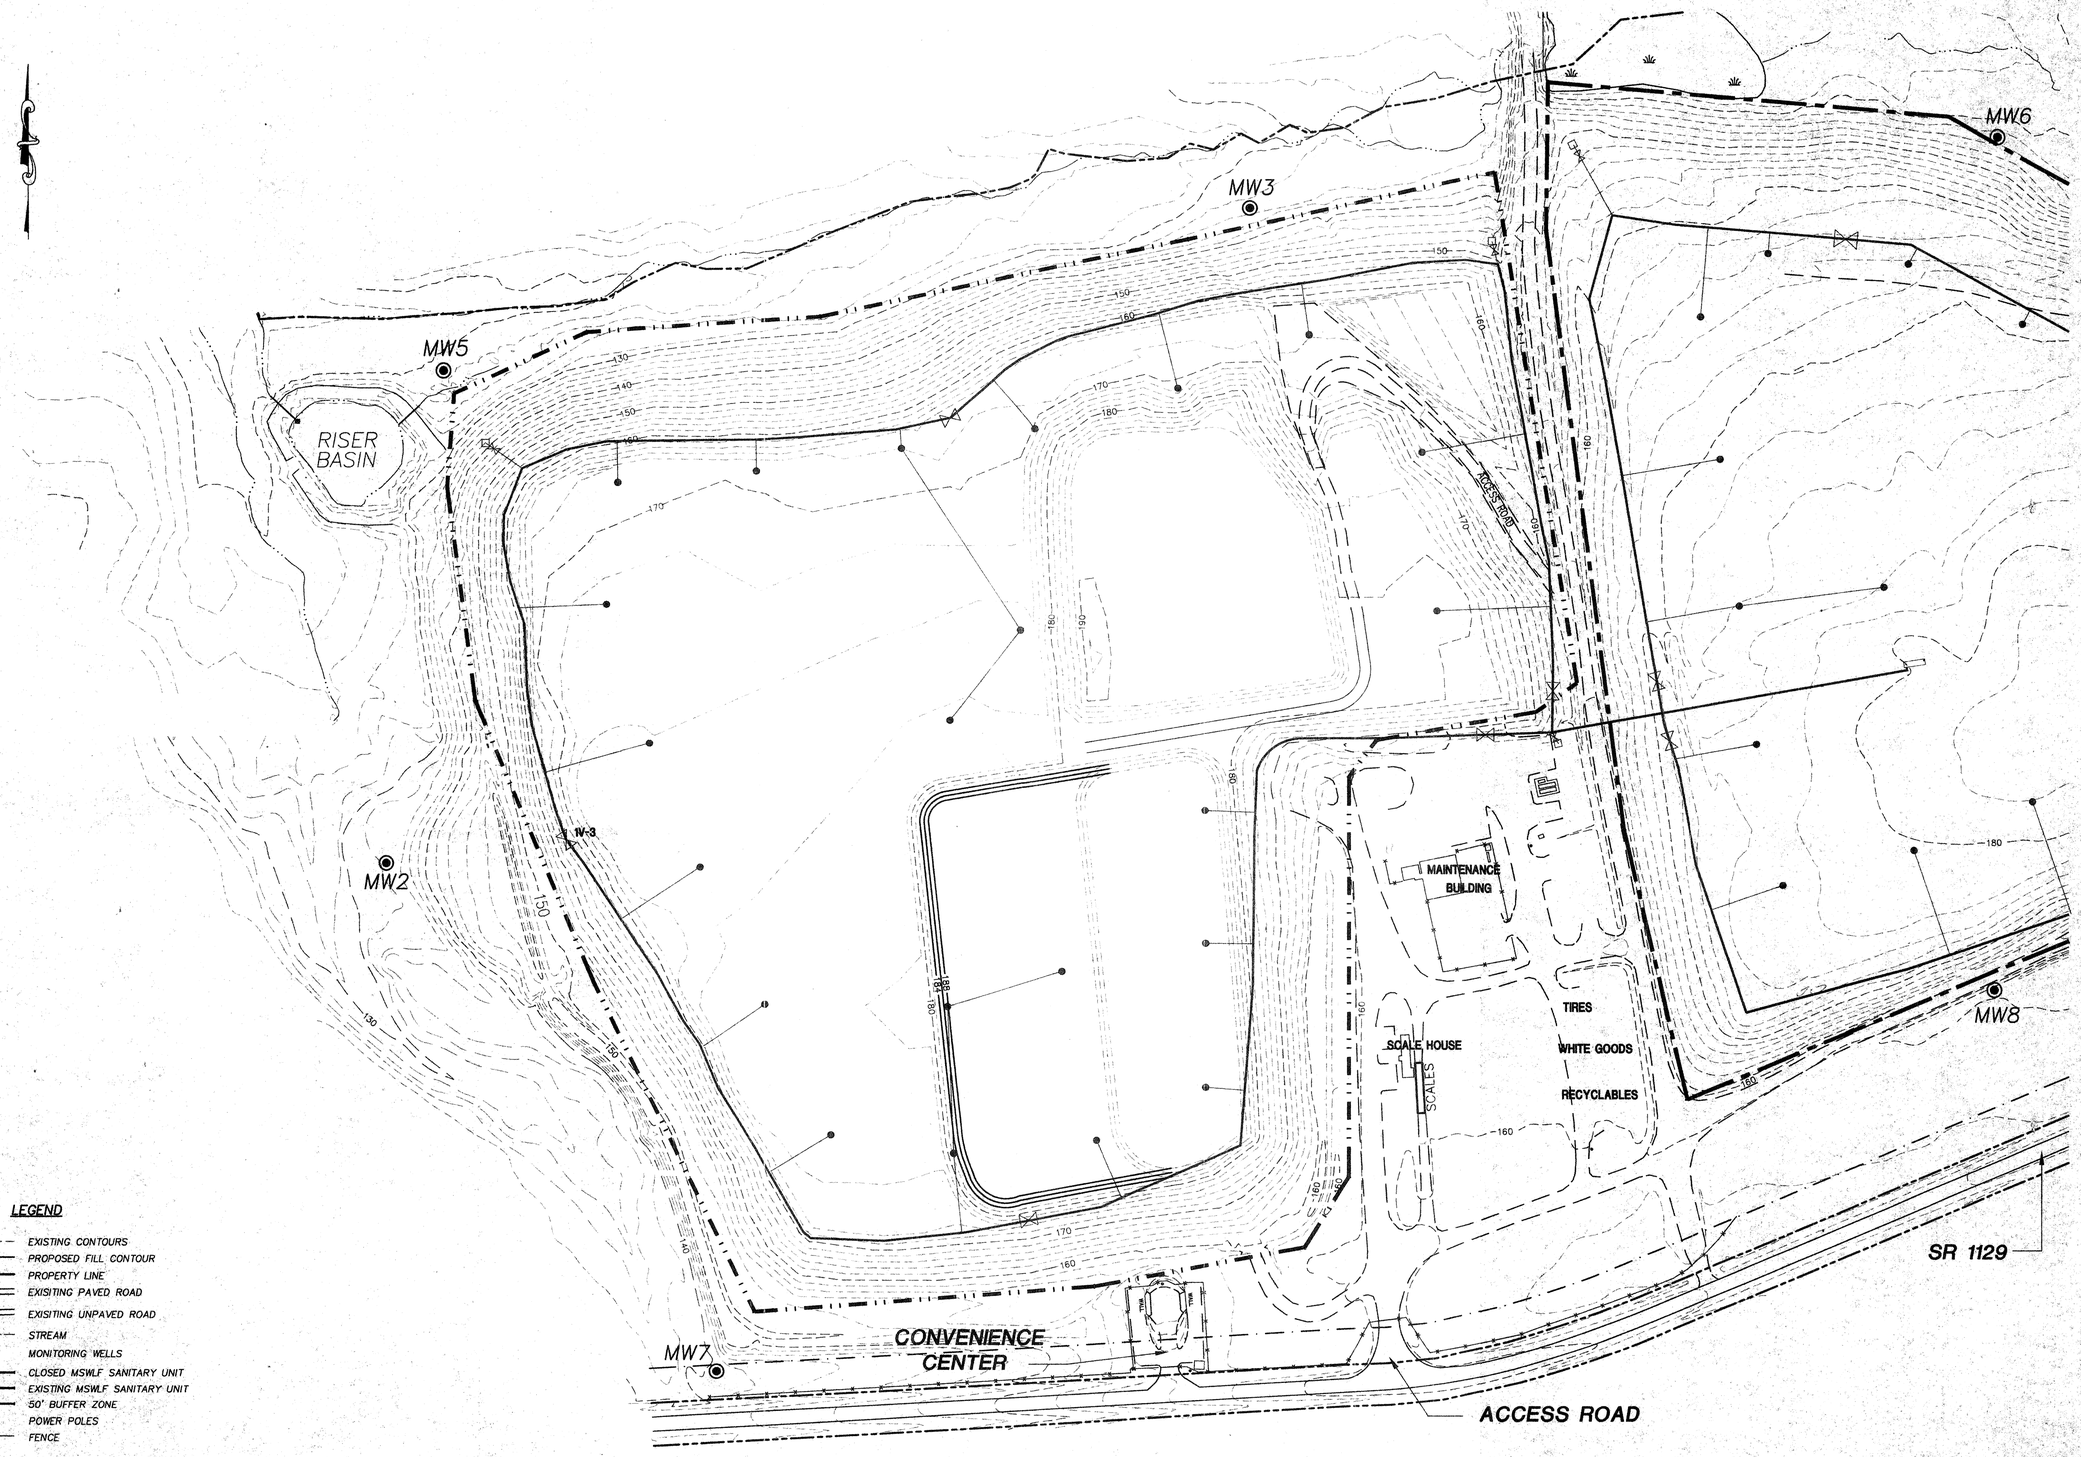

LEGEND

- 150 — EXISTING CONTOURS
- PROPOSED FILL CONTOUR
- PROPERTY LINE
- EXISITING PAVED ROAD
- EXISITING UNPAVED ROAD
- STREAM
- MW7 — MONITORING WELLS
- CLOSED MSWLF SANITARY UNIT
- EXISTING MSWLF SANITARY UNIT
- 50' BUFFER ZONE
- POWER POLES
- FENCE

Municipal Services Engineering Company, P.A.
P.O. BOX 97, GARNER, N.C. 27529 (919) 772-5393
P.O. BOX 346 BOONE, N.C. 28607 (828) 262-1707

WAYNE COUNTY
CONSTRCUTION & DEMOLITION LANDFILL FACILITY REVISION
WAYNE COUNTY, NORTH CAROLINA

DATE	BY	REV.	DESCRIPTION

PHASE 5 FILL PLAN

NORTH CAROLINA PROFESSIONAL SEAL 4282 ENGINEER JIMMY D. WOODARD

SCALE:	1" = 100'
DATE:	09/18/02
DRWN. BY:	L. HAMPTON
CHKD. BY:	W. SULLIVAN
PROJECT NUMBER	G02086
DRAWING NO.:	E5
SHEET NO.:	5 OF 5

P:\Solidwaste\G02085- WAYNE CO. CDD REVISIONS\dwg\G2086-05.dwg Sat Sep 28 09:38:14 2002 LCH

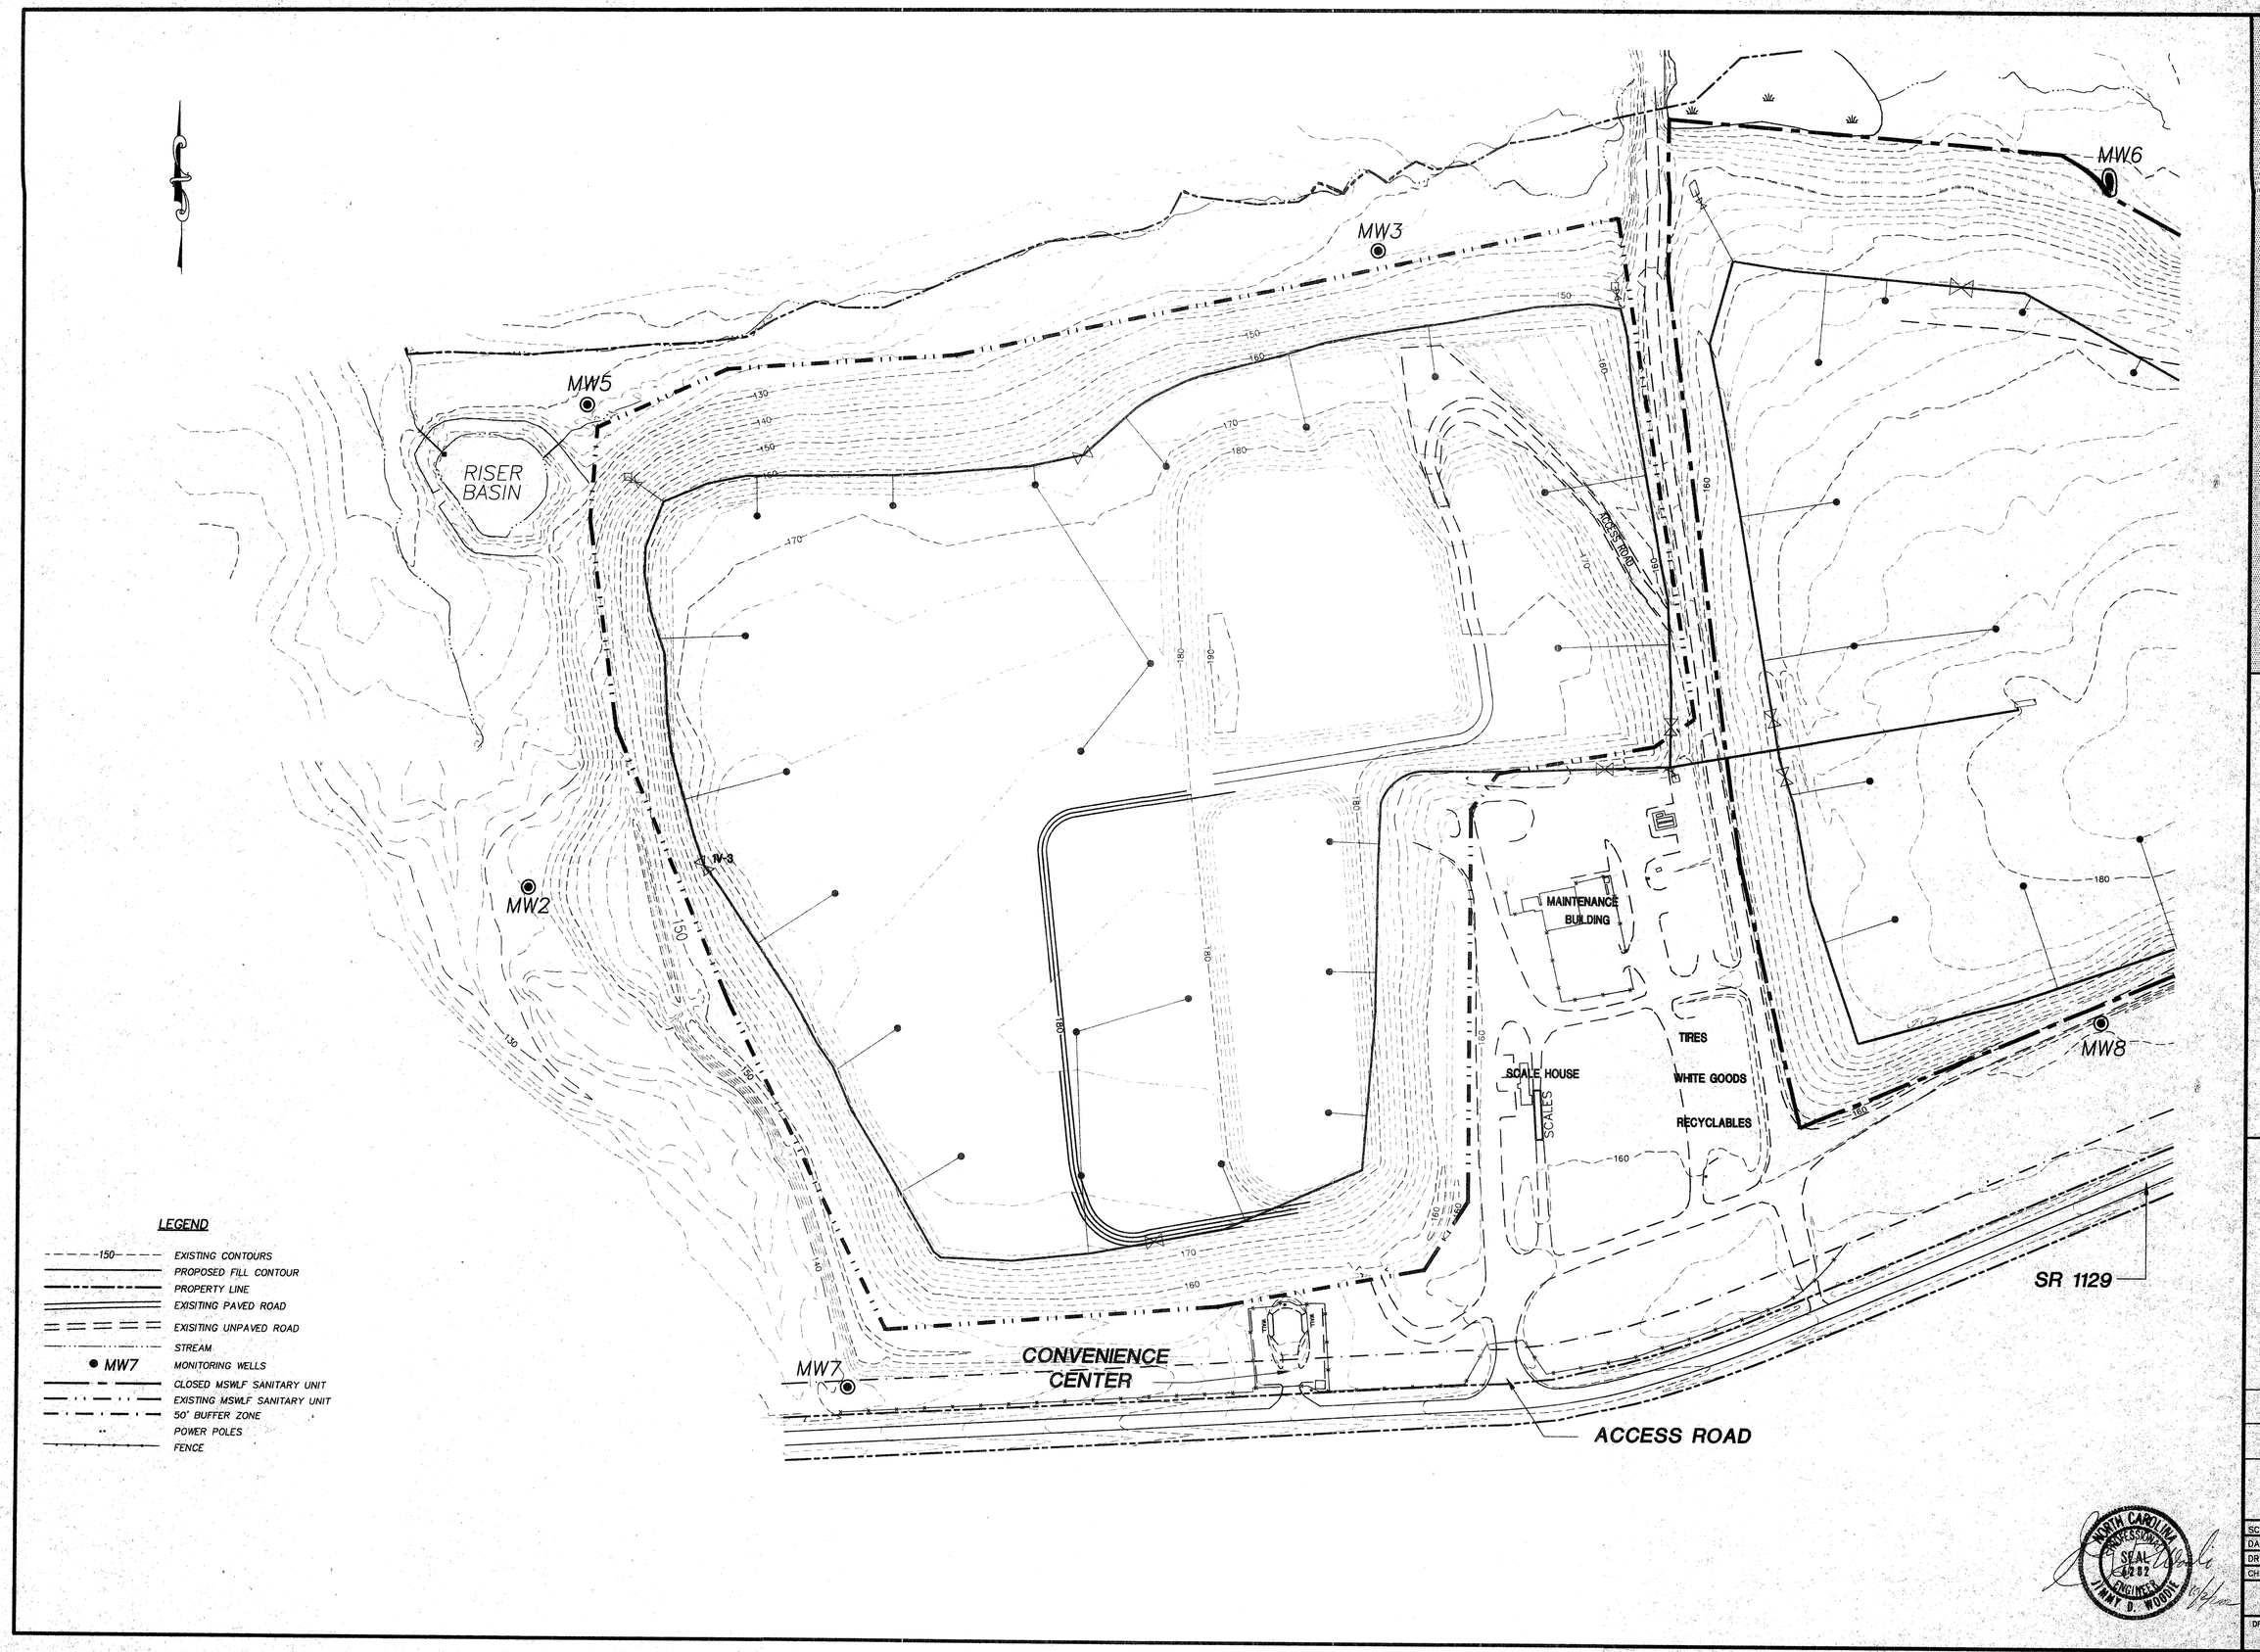

Municipal Engineering Services Company, P.A.

P.O. BOX 97 GARNER, N.C. 27529 (919) 772-6393

P.O. BOX 349 BOONE, N.C. 28607 (828) 262-1767

WAYNE COUNTY
CONSTRUCTION & DEMOLITION
LANDFILL FACILITY REVISION
WAYNE COUNTY, NORTH CAROLINA

DATE	BY	REV.	DESCRIPTION

PHASE 4 FILL PLAN

NORTH CAROLINA PROFESSIONAL SEAL 6282 ENGINEER JIMMY D. WOODIE

SCALE:	1" = 100'
DATE:	09/18/02
DRWN. BY:	L. HAMPTON
CHKD. BY:	W. SULLIVAN
PROJECT NUMBER	G02086
DRAWING NO.	E4
SHEET NO.	4 OF 5

P:\SolidWaste\G02086- WAYNE CO. C&D REVISIONS\dwg\02086-04.dwg Sat Sep 28 09:34:47 2002 LCH

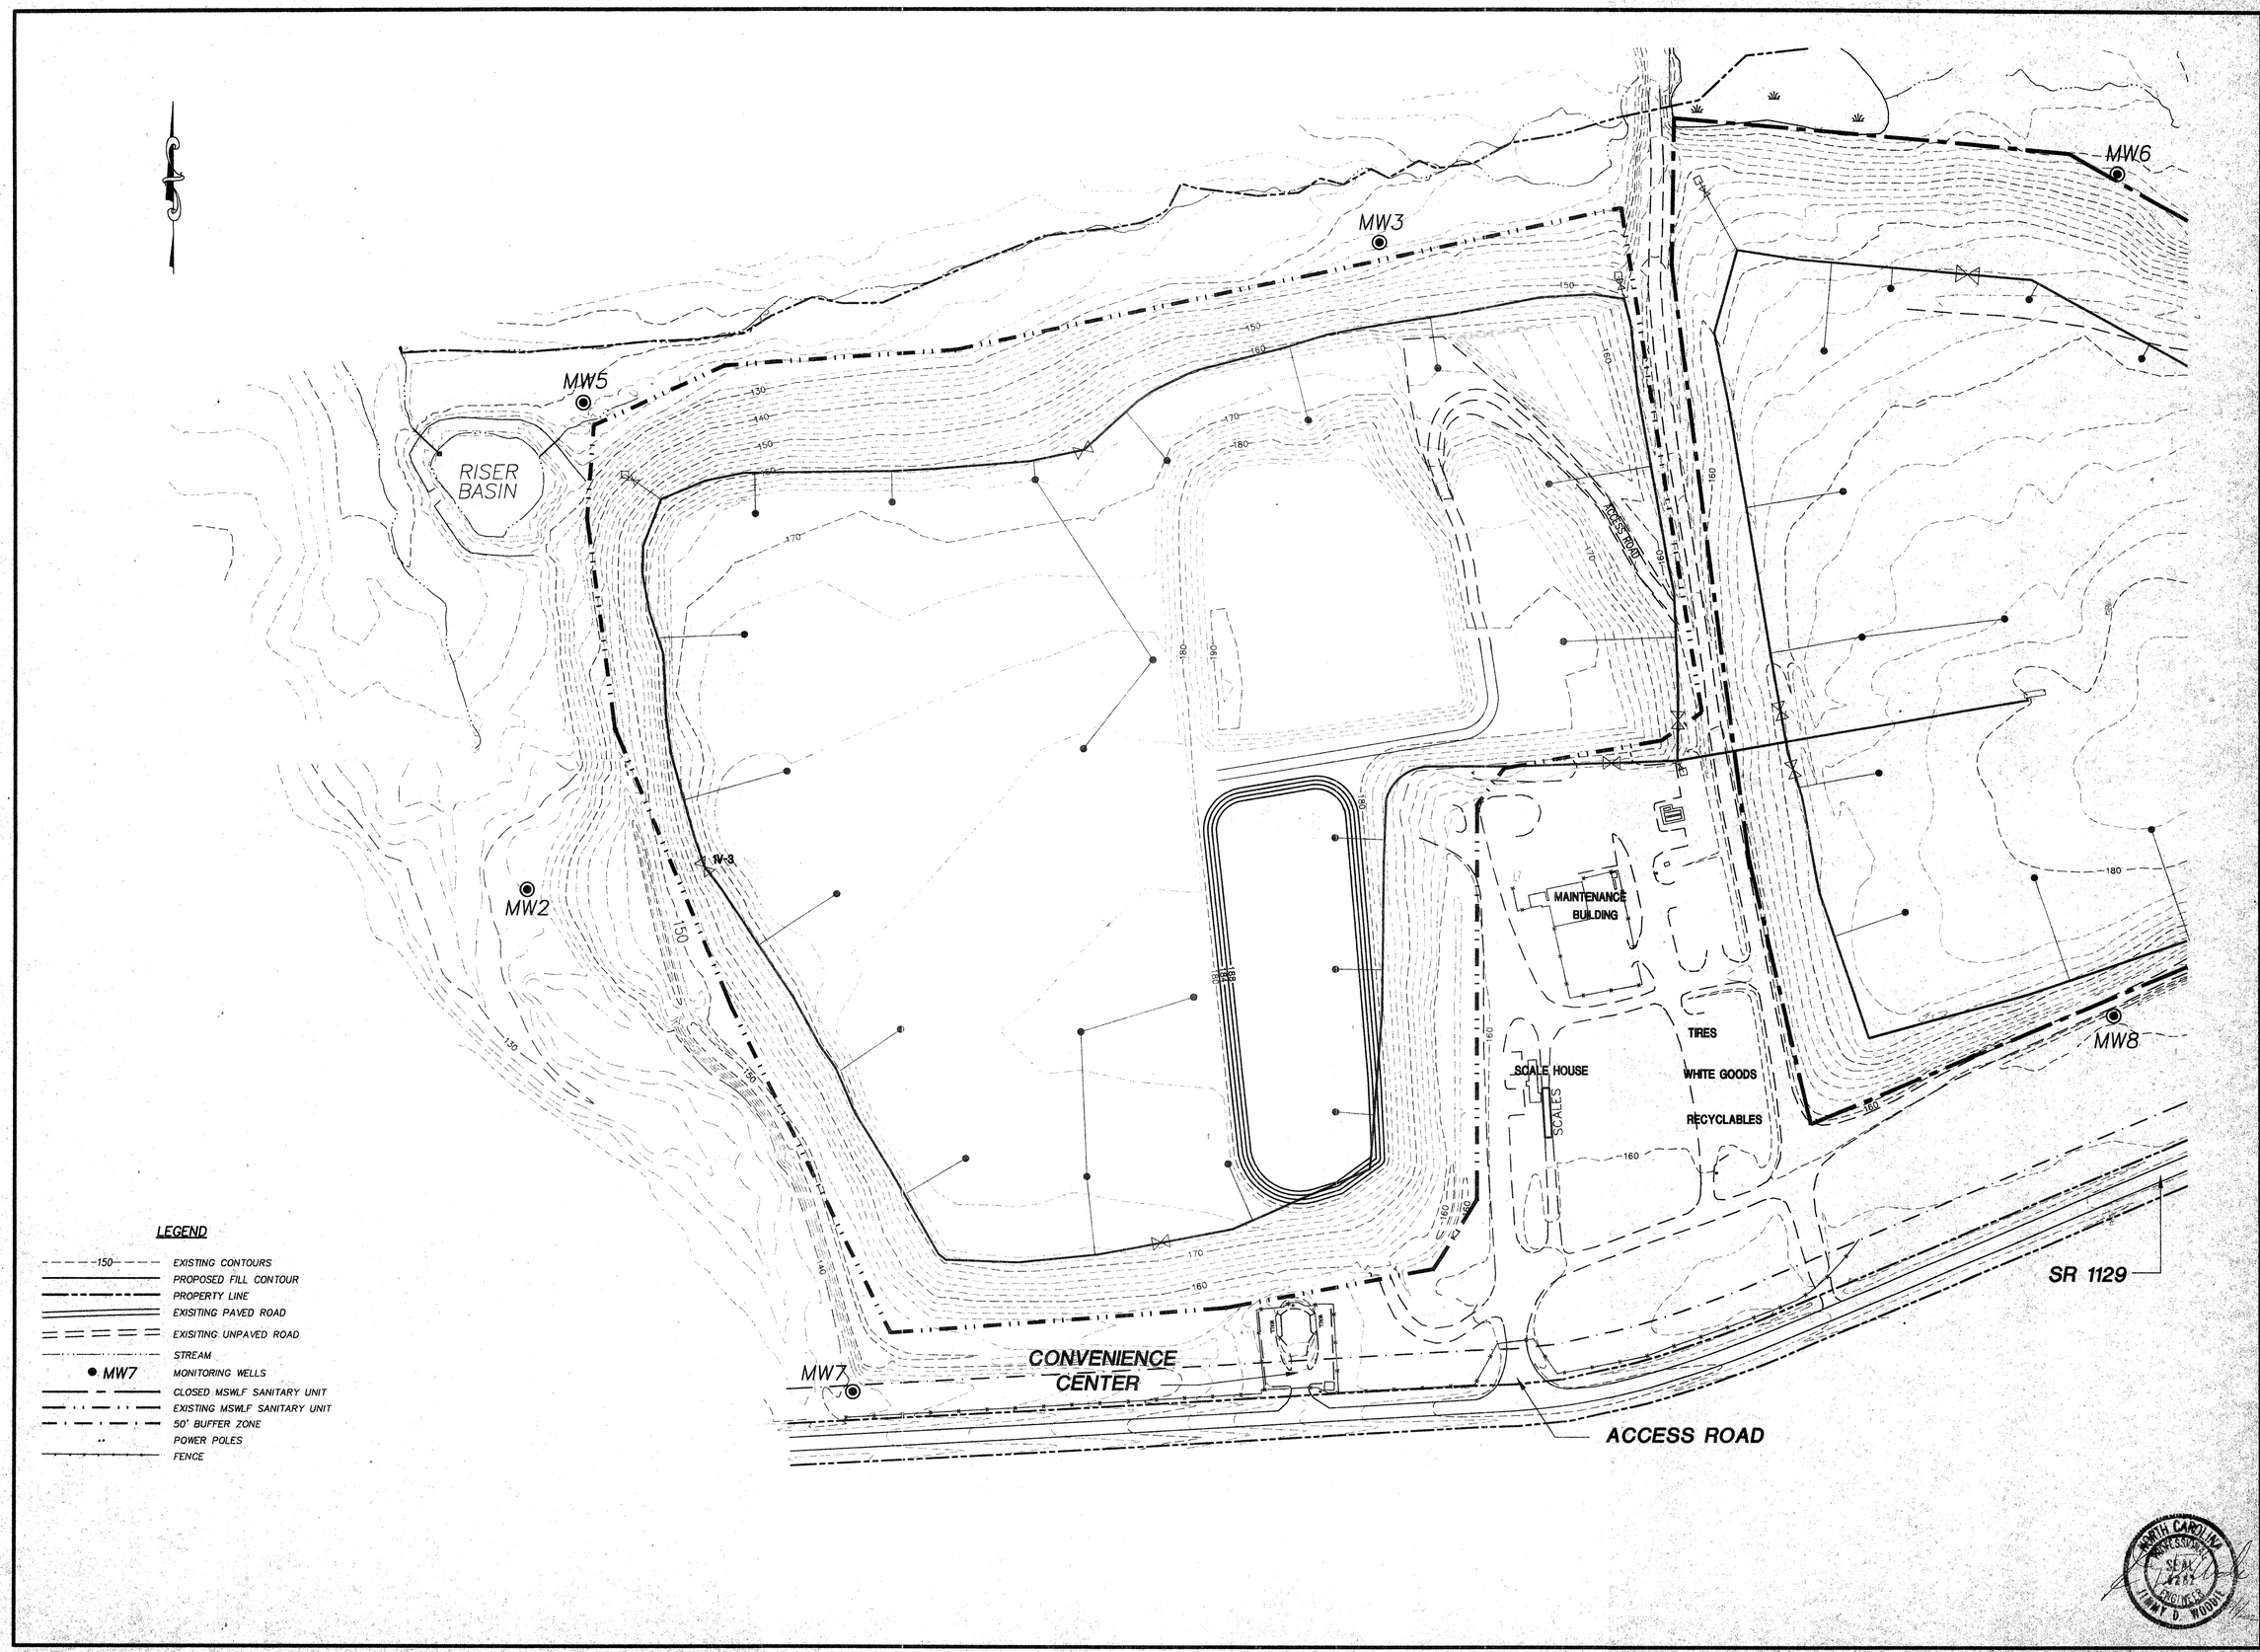

Municipal Services Engineering Company, P.A.

P.O. BOX 97, GARNER, N.C. 27529 (919) 772-5393

P.O. BOX 349 BOONE, N.C. 28607 (828) 262-1797

WAYNE COUNTY
CONSTRUCTION & DEMOLITION
LANDFILL FACILITY REVISION
WAYNE COUNTY, NORTH CAROLINA

DATE	BY	REV.	DESCRIPTION

PHASE 3 FILL PLAN

SCALE:	1" = 100'
DATE:	09/18/02
DRWN. BY:	L. HAMPTON
CHKD. BY:	W. SULLIVAN
PROJECT NUMBER	G02086
DRAWING NO.	E3
SHEET NO.	3 OF 5

NORTH CAROLINA PROFESSIONAL SEAL ENGINEER JIMMY D. WOODIE

P:\Solomaste\G02086- WAYNE CO. C&D REVISIONS\dwg\G02086-03.dwg" Sat Sep 28 09:31:19 2002 LCH

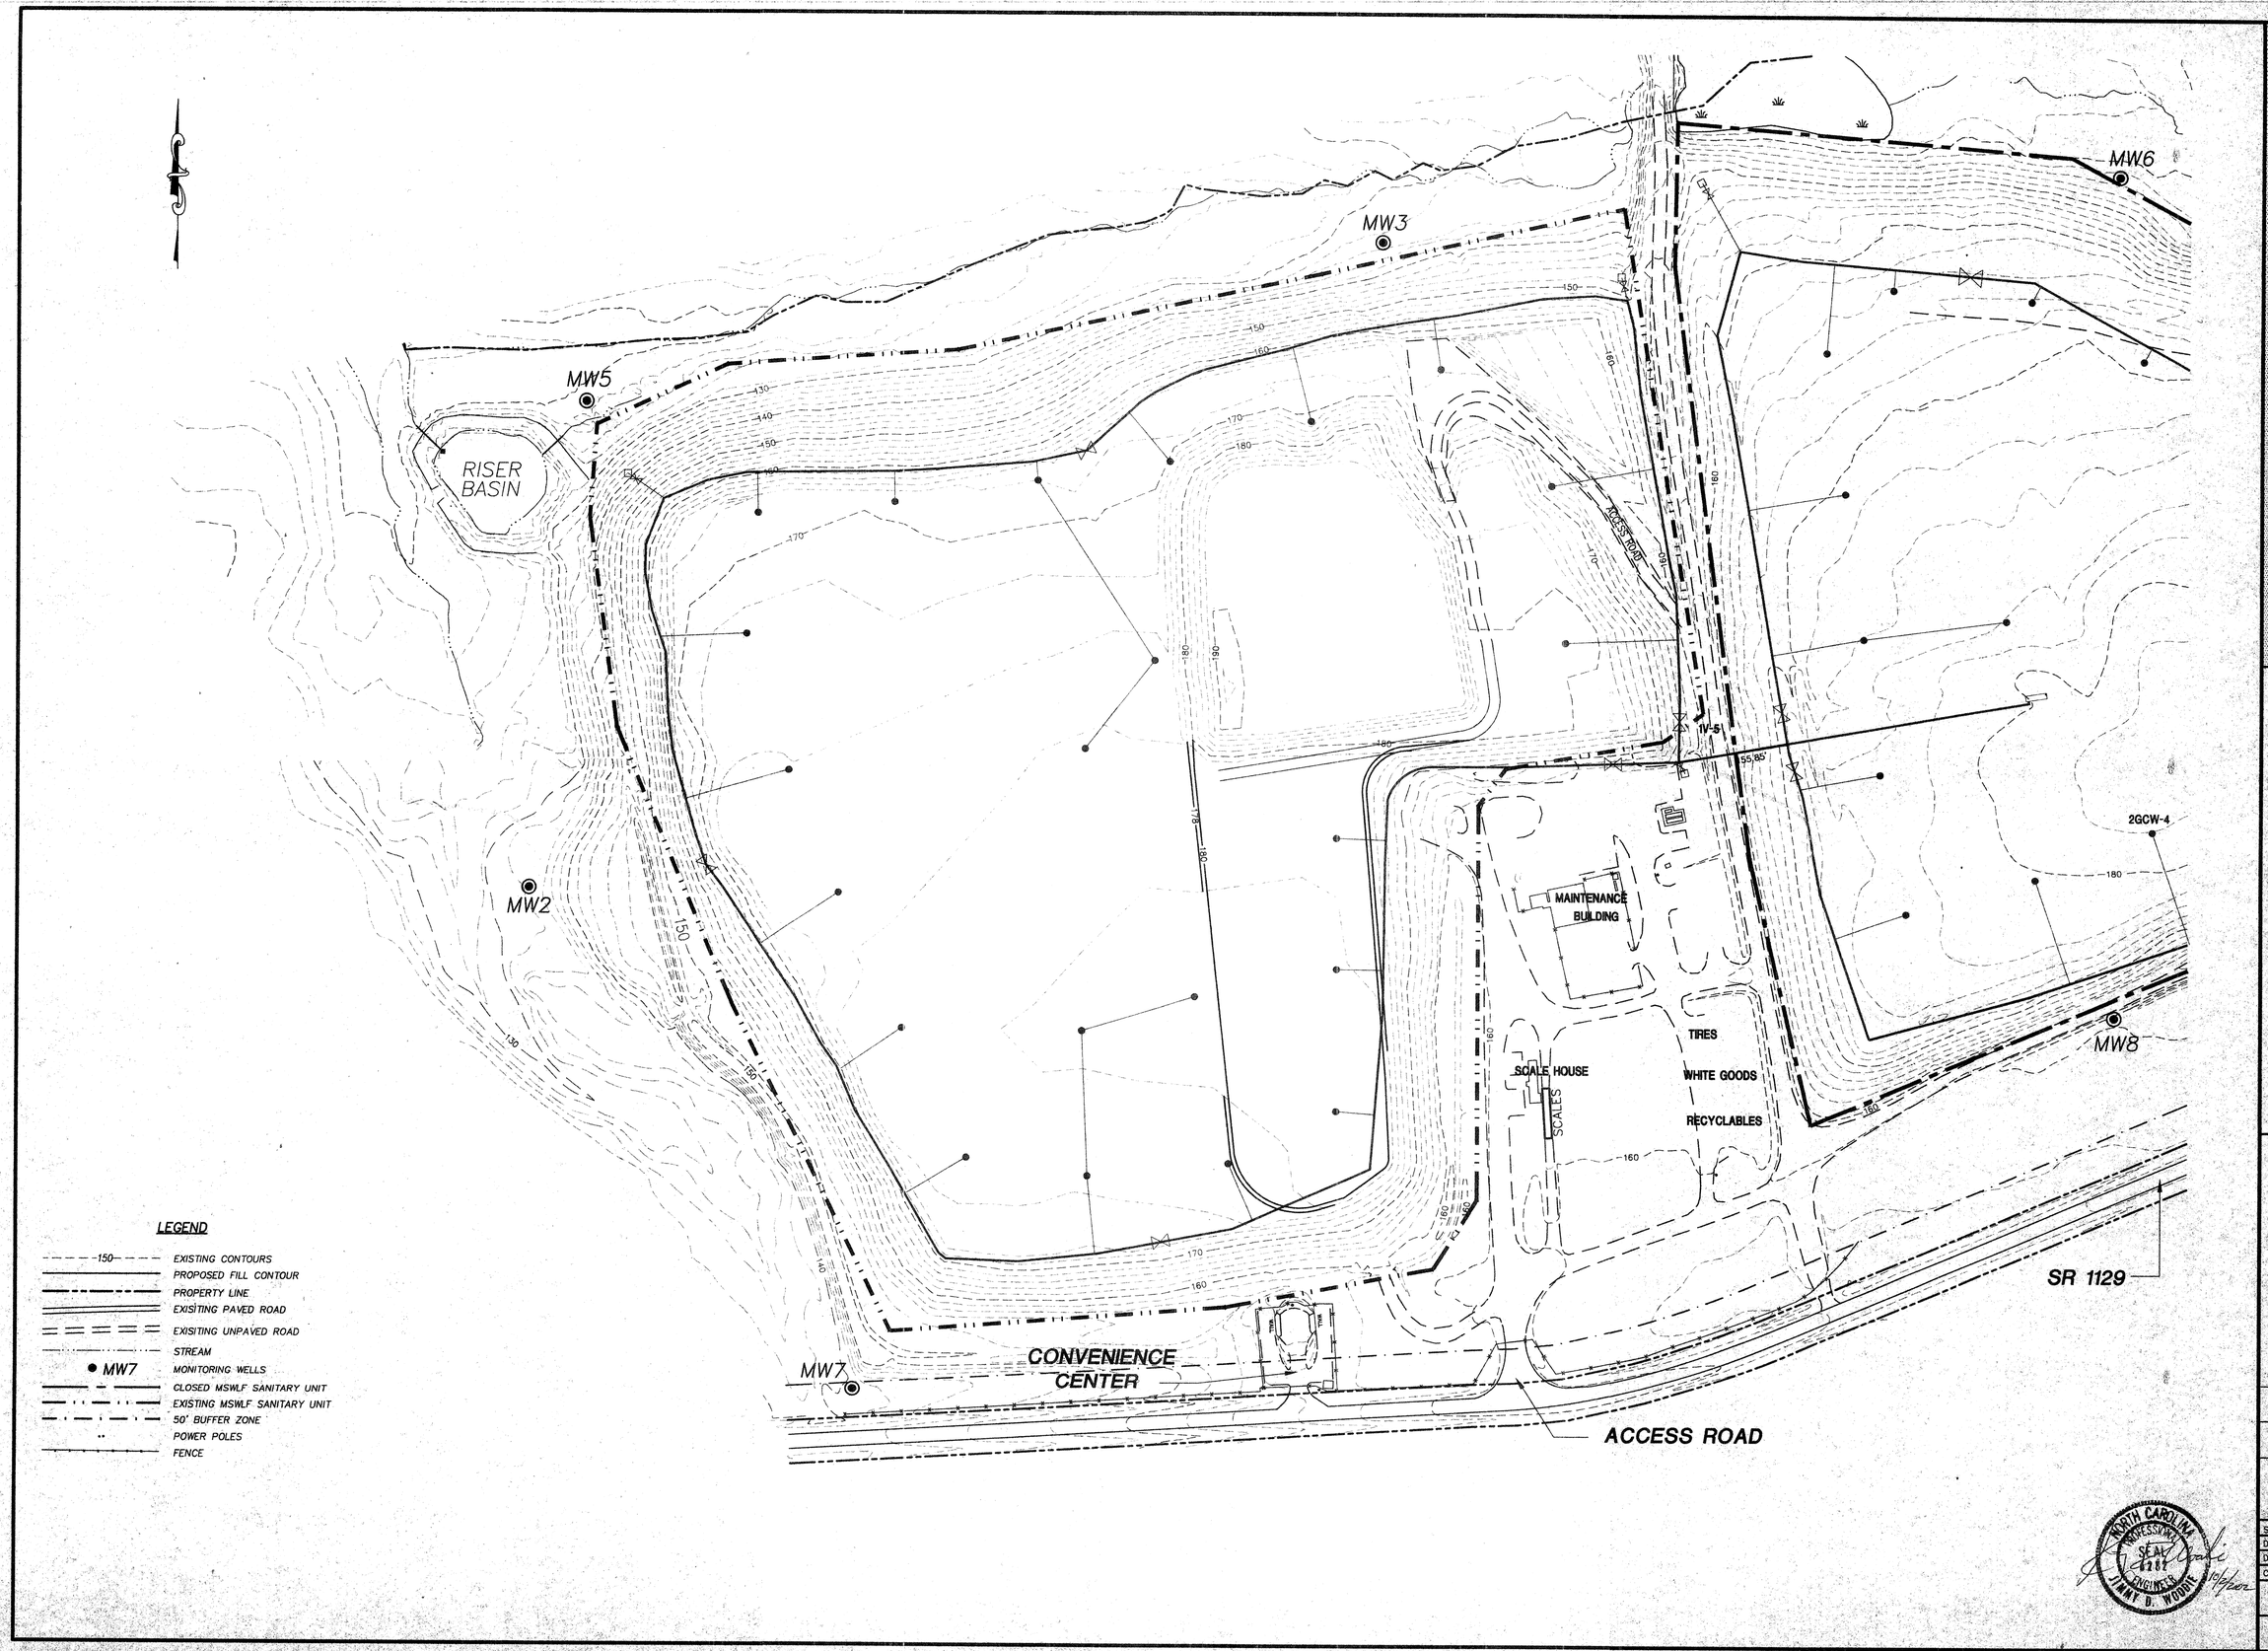

Municipal Services Engineering Company, P.A.
P.O. BOX 27, GARNER, N.C. 27529 (919) 772-5393
P.O. BOX 346 BOONE, N.C. 28607 (828) 262-1707

WAYNE COUNTY
CONSTRUCTION & DEMOLITION
LANDFILL FACILITY REVISION
WAYNE COUNTY, NORTH CAROLINA

DATE	BY	REV.	DESCRIPTION

PHASE 2 FILL PLAN

NORTH CAROLINA PROFESSIONAL SEAL 4281 ENGINEER JIMMY D. WOODIE

SCALE:	1" = 100'
DATE:	09/18/02
DRWN. BY:	L. HAMPTON
CHKD. BY:	W. SULLIVAN
PROJECT NUMBER:	G02086
DRAWING NO.	E2
SHEET NO.	2 OF 5

P:\SOLIDWASTE\G02086- WAYNE CO. C&D REVISIONS\dwg\G2086-02.dwg Fri Sep 27 17:18:12 2002 LCH

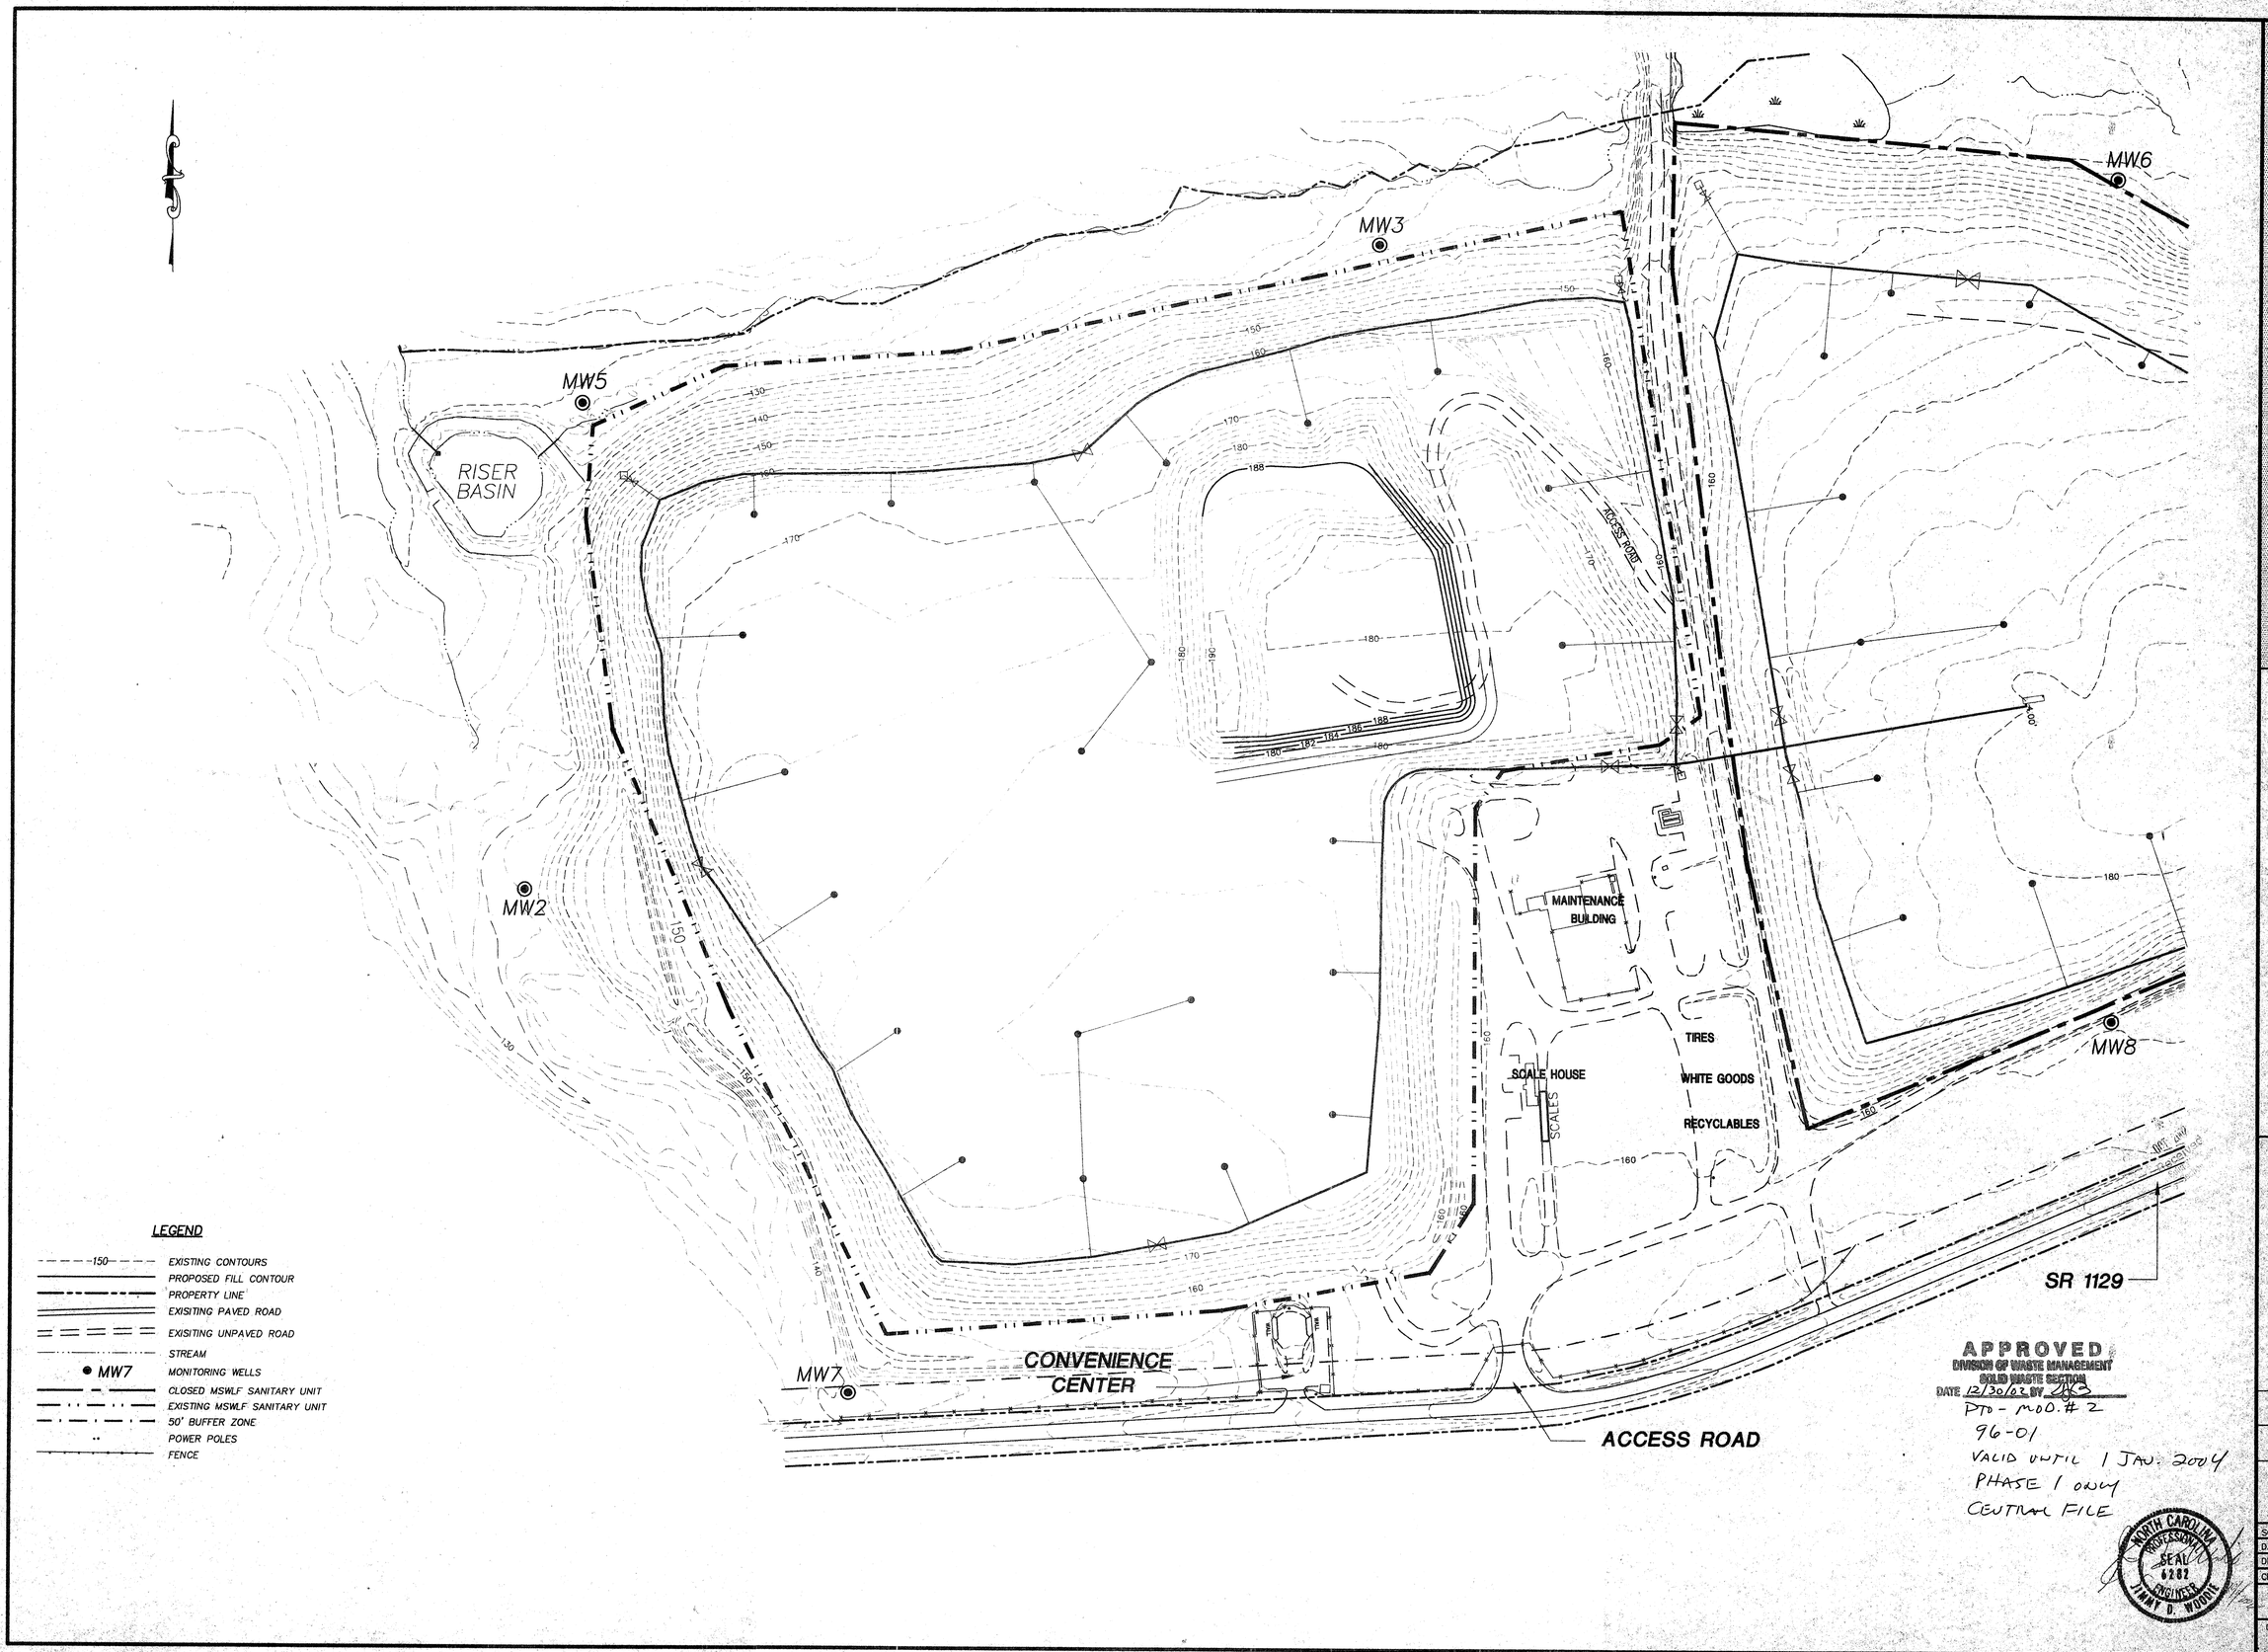

Municipal Engineering Services Company, P.A.

P.O. BOX 97 GARNER, N.C. 27529 (919) 772-5393

P.O. BOX 349 BOONE, N.C. 28607 (828) 262-1767

WAYNE COUNTY
CONSTRUCTION AND DEMOLITION
LANDFILL FACILITY REVISION
WAYNE COUNTY, NORTH CAROLINA

PHASE 1 FILL PLAN

DATE	BY	REV.	DESCRIPTION

SCALE: 1" = 100'
DATE: 09/18/02
DRWN. BY: L. HAMPTON
CHKD. BY: W. SULLIVAN
PROJECT NUMBER: G02086
DRAWING NO.: E1
SHEET NO.: 1 OF 5

P:\SolidWaste\G02086- WAYNE CO. C&D REVISIONS\dwg\02086-01.dwg Fri Sep 27 17:14:53 2002 LCH