CCB0029

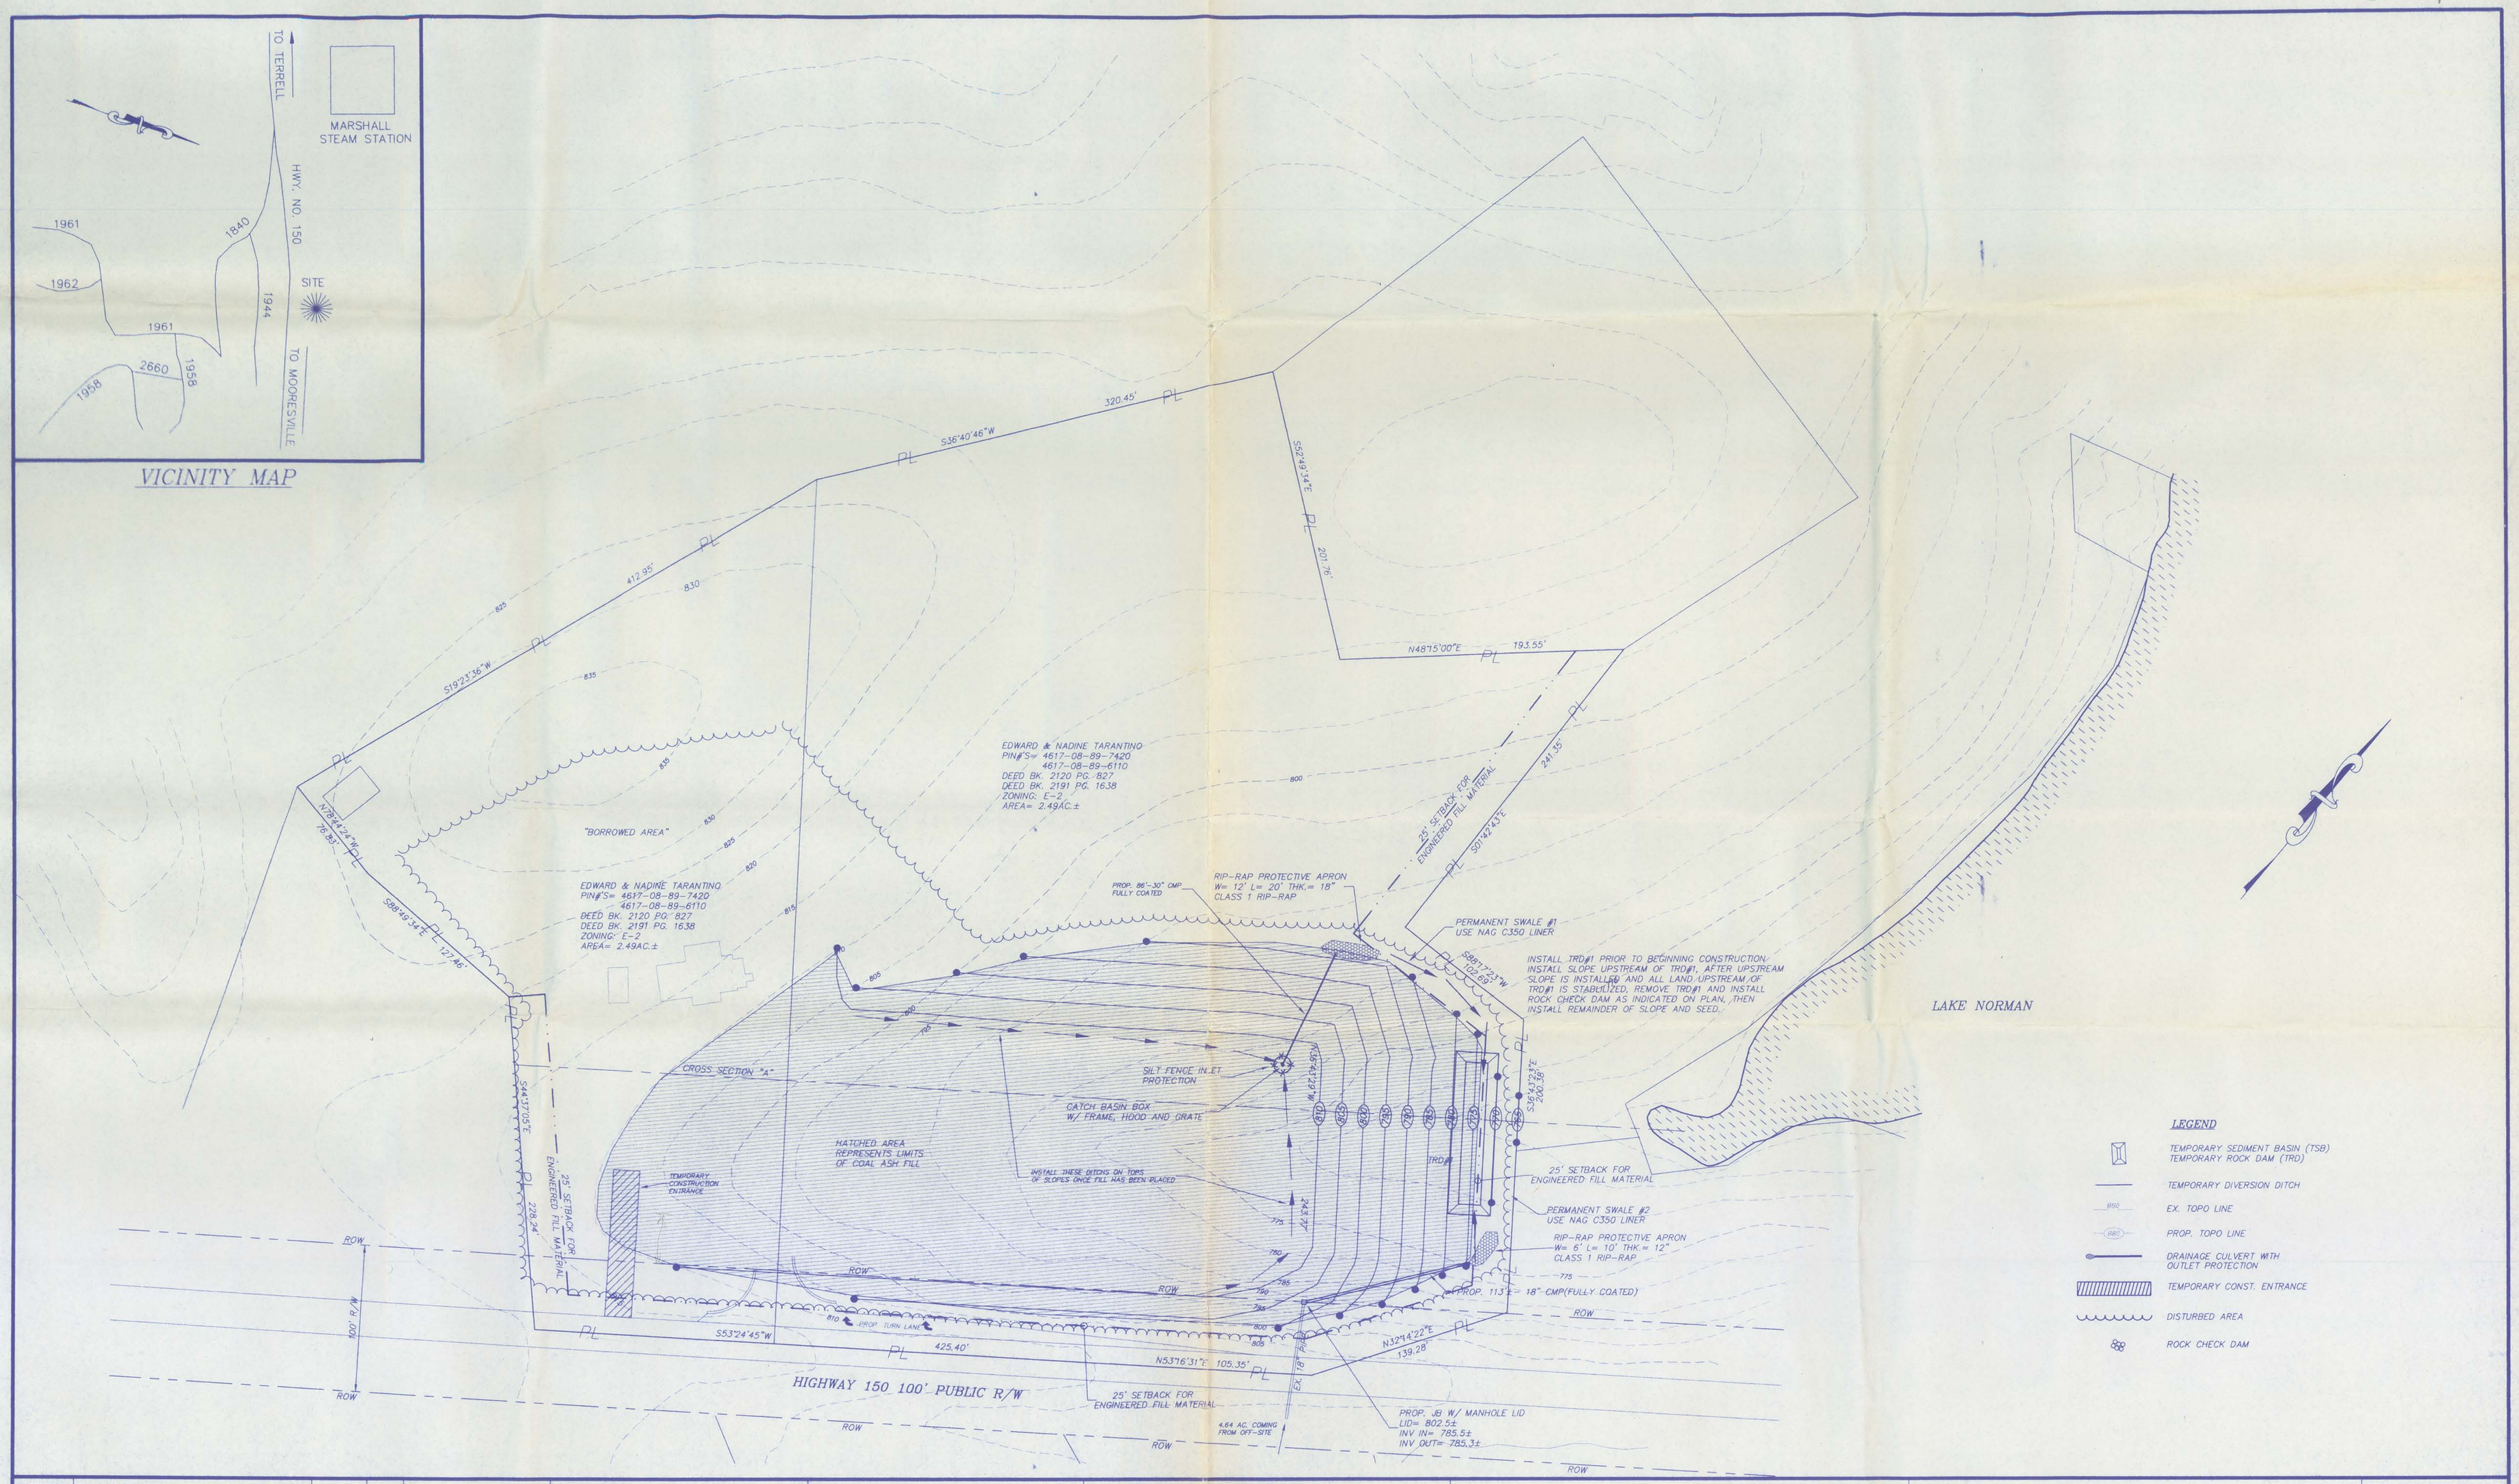

NO.	REVISIONS	DATE	BY
3.	REVISED DRAWINGS PER COMMENTS FROM NCDENR DATED 10/26/00	10/31/00	MAW
2.	MOVED TRD#1 UPHILL AND ROTATED TO CURRENT LOCATION	9/28/00	MAW
1.	REVISED OER NCDENR REVIEW	7/10/00	MAW

DESIGNED MAW
DRAWN MAW
CHECKED RHW
PROJECT MANAGER RHW

BAR SCALE 1"=50'
0 25 50 100

NORTH CAROLINA PROFESSIONAL SEAL 24934 ENGINEER ALLEN A. WRIGHT
10/30/00

WRIGHT & ASSOCIATES
CIVIL ENGINEERING CONSULTANTS
4190 HIGHWAY 16 SOUTH
NEWTON, NC 28658
(828) 465-2205 OFFICE
(828) 465-5878 FAX

HIGHWAY 150 PROPERTY

FOR

EDWARD TARANTINO
986 MAGNOLIA DRIVE
PALM CITY, FLORIDA 34990

CATAWBA COUNTY NORTH CAROLINA

EROSION CONTROL PLANS

DATE: JUNE, 2000
PROJ. NO. 312-001
DRAWING
SHEET 1 OF 2

G:\ash basics company\312-001\Dwgs\Site Plans\DEAN2 10-30-00 9:40:18 am EST

CCB0029

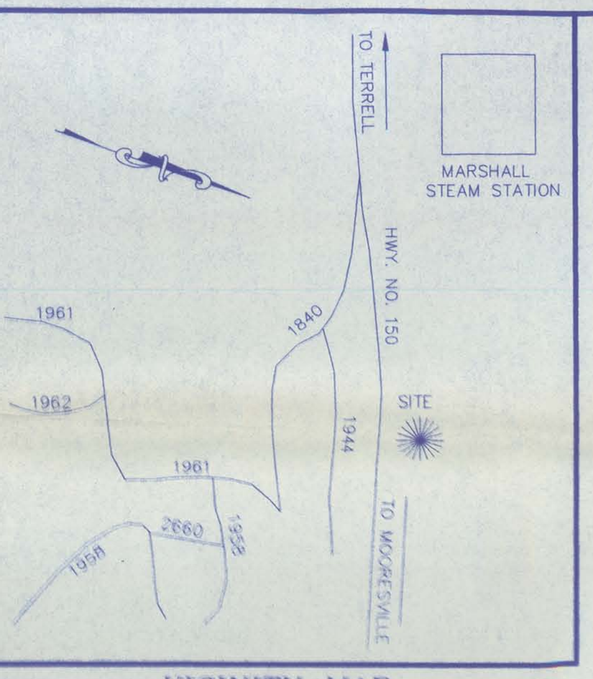

VICINITY MAP

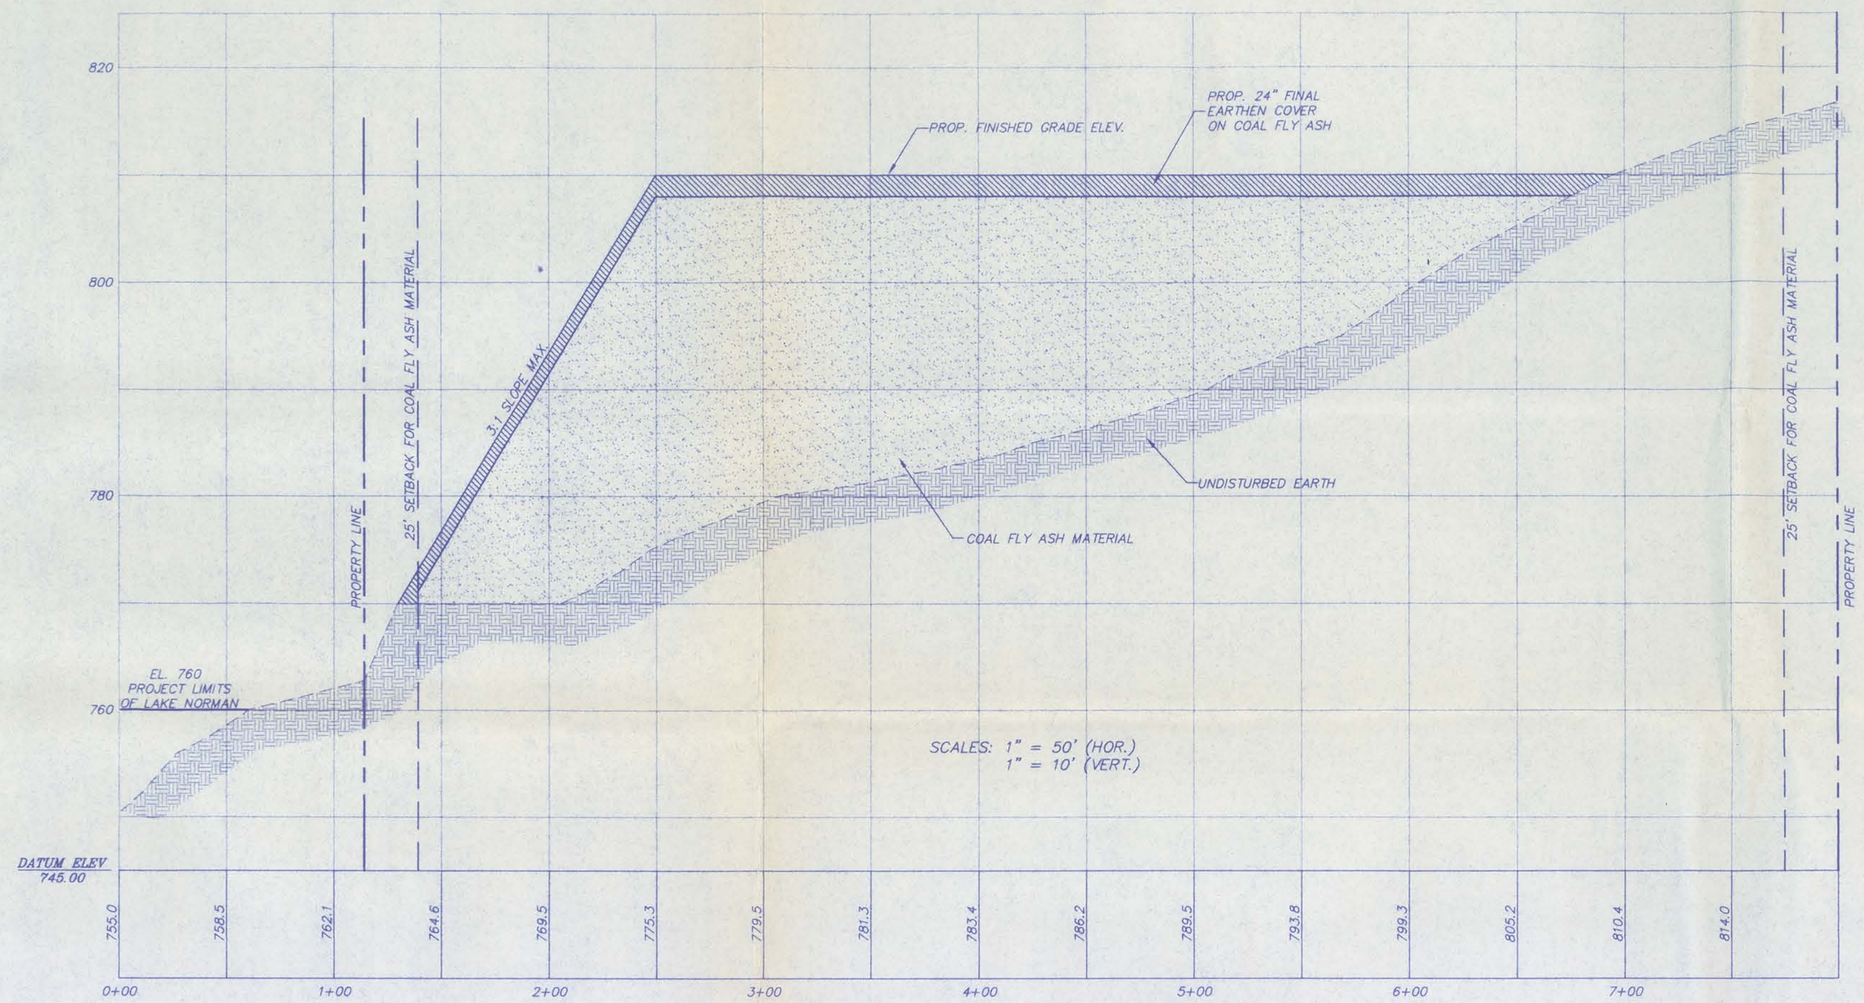

NO.	REVISIONS	DATE	BY

DESIGNED MAW
DRAWN MAW
CHECKED RHW
PROJECT MANAGER RHW

BAR SCALE 1"=50'
0 25 50 100

NORTH CAROLINA PROFESSIONAL SEAL 19334 ENGINEER A. WRIGHT
10/30/00

WRIGHT & ASSOCIATES
WRIGHT & ASSOCIATES
CIVIL ENGINEERING CONSULTANTS
4190 HIGHWAY 16 SOUTH
NEWTON, NC 28658
(828) 465-2205 OFFICE
(828) 465-5878 FAX

HIGHWAY 150 PROPERTY

FOR

EDWARD TARANTINO
986 MAGNOLIA DRIVE
PALM CITY, FLORIDA 34990

CATAWBA COUNTY NORTH CAROLINA

CROSS SECTION "A"

DATE: OCTOBER, 2000
PROJ. NO. 312-001
DRAWING
SHEET 2 OF 2

G:\ash basics company\312-001\Dwgs\Site Plans\DEAN2 10-30-00 9:40:08 am EST