1810Map2007 - Batch No.___

1 Catawba County
2007 Map

18102007
Map

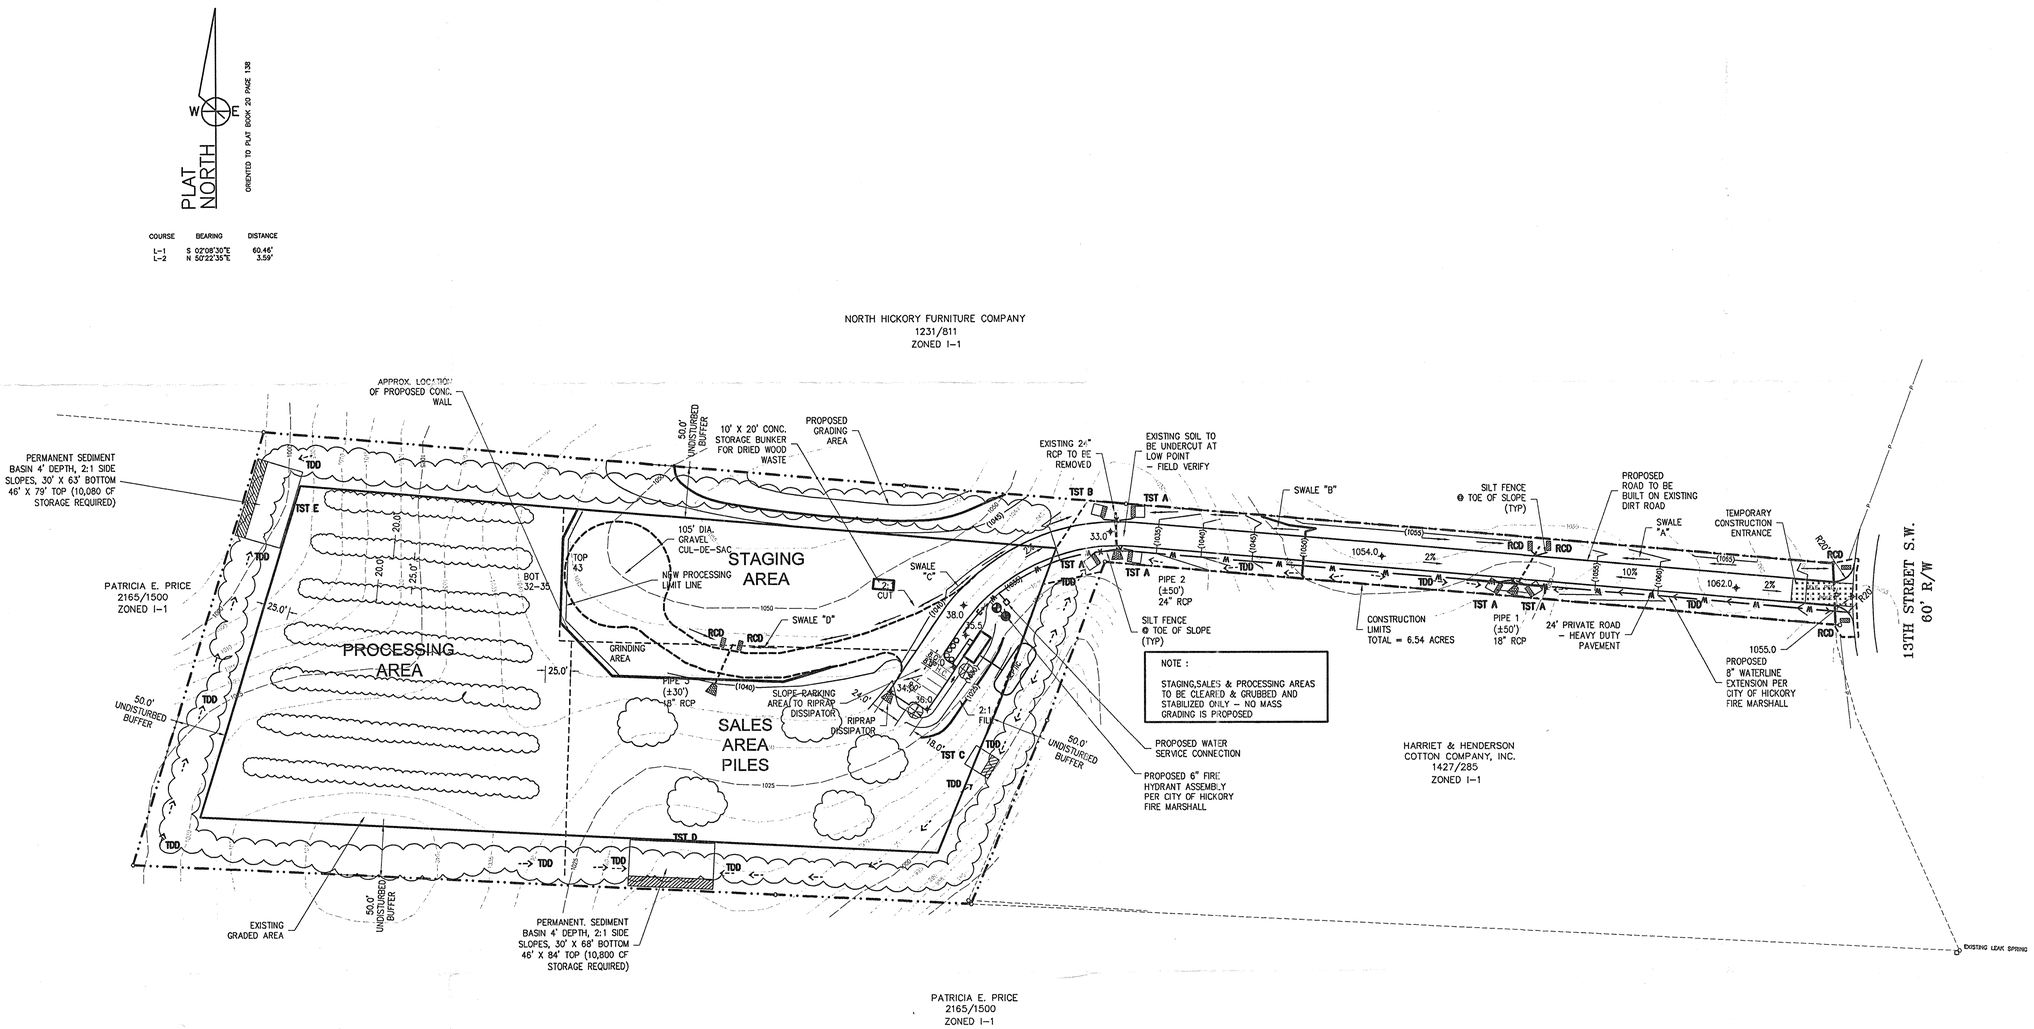

COURSE	BEARING	DISTANCE
L-1	S 02°08'30"E	60.46'
L-2	N 50°22'35"E	3.59'

NOTE :
STAGING,SALES & PROCESSING AREAS TO BE CLEARED & GRUBBED AND STABILIZED ONLY - NO MASS GRADING IS PROPOSED

NOTE :
TOPOGRAPHY DIGITIZED FROM CATAWBA COUNTY GIS.

Permit No. 18-10

RECEIVED APR 17 2007 SOLID WASTE SECTION

BAR SCALE 1" = 60'
0 60 120 180 240

NO.	DATE	BY	REVISION DESCRIPTION
1	11-5-03	CDB	As-built road alignment

McGill ASSOCIATES
ENGINEERING·PLANNING·FINANCE
1236 19TH ST LN NW HICKORY, NC PH. (828) 328-2024

NORTH CAROLINA PROFESSIONAL SEAL 20621 ENGINEER DOUGLAS C. BRUCHER
4-10-07

A PROPOSED SITE DEVELOPEMENT FOR:
INNOVATIVE RECYCLING SERVICES
HICKORY, NORTH CAROLINA

JOB NO.:
DATE: January 2007
SCALE: 1" = 60'
DESIGNED BY: JPW
CADD BY: TNN
DESIGN REVIEW: JPW
CONST. REVIEW:
C2Erosion

GRADING \ DRAINAGE & EROSION CONTROL PLAN

SHEET
C2

F:\06880 INNOVATIVE RECYLING SERVICES, INC. SITE\02. Design Phase\Drawings Data\DrawingPlansets\C2Grading\C07.dwg, 4/10/2007 3:16:05 PM, \\Hickoryserver\Xerox Wide Format Print System 8830