0102Maps1985 - Box No.___

1985 01-02

(2) Alamance County

01021985Maps

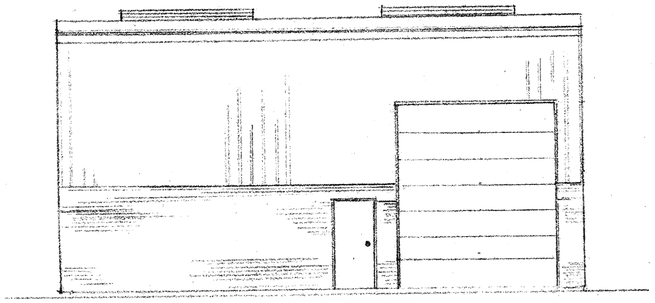

ELEVATION "A"
1/8"=1'-0"

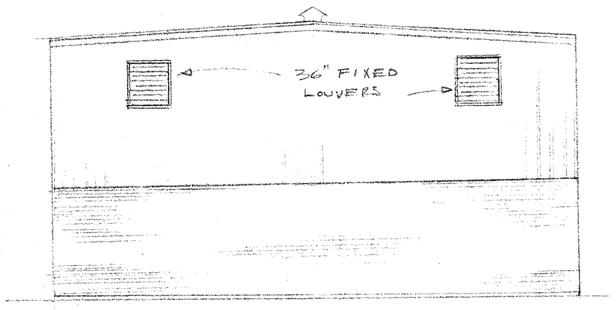

ELEVATION "C"
1/8"=1'-0"

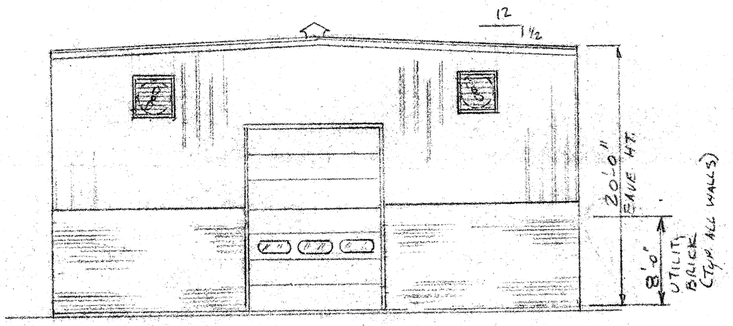

ELEVATION "B" (FRONT)
1/8"=1'-0"

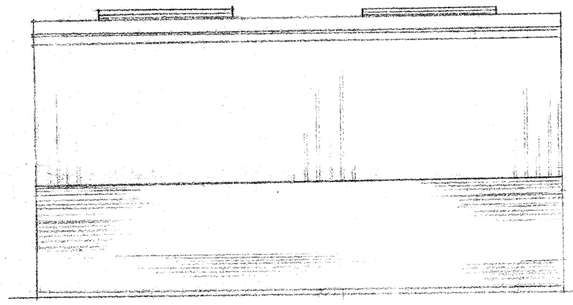

ELEVATION "D"
1/8"=1'-0"

TOLERANCES (EXCEPT AS NOTED)	REVISIONS			JACKSON BUILDERS, INC. GOLDSBORO, N.C.	
DECIMAL ±	NO.	DATE	BY	THERMAL REDUCTION SYSTEMS DURHAM, N.C.	
FRACTIONAL ±	1	12-20-85			
ANGULAR ±	2	2-12-86			
	3			DRAWN BY	SCALE / MATERIAL
	4			CHK'D	DATE 10-14-85 / DRAWING NO. 2 of 2
	5			TRACED	APP'D

NATIONAL NO. 185E-18X24

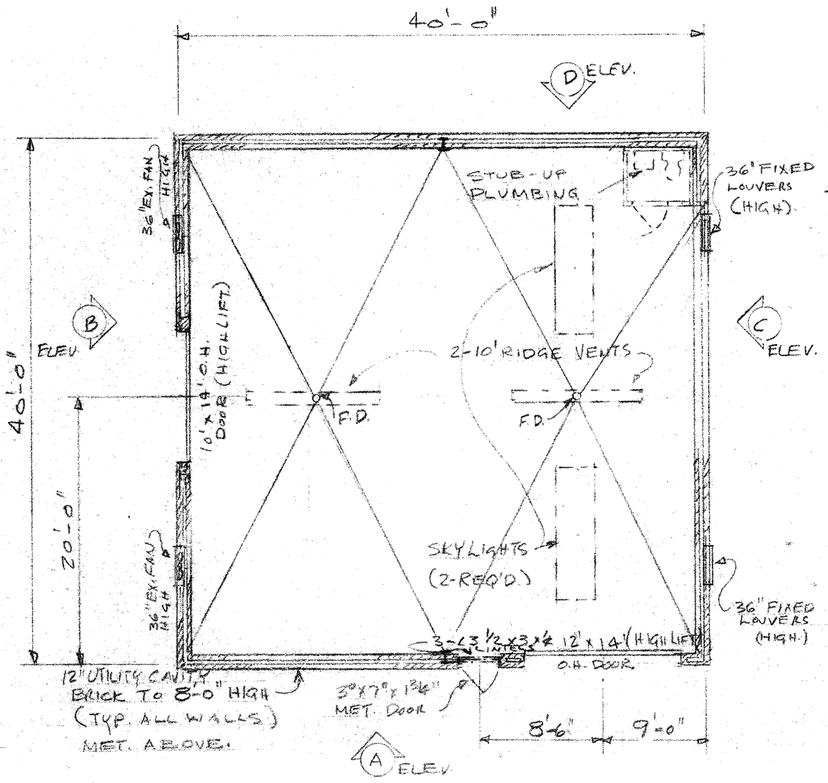

FLOOR PLAN

1/8"=1'-0"

EXTERIOR SIDE

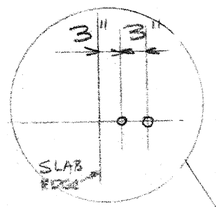

E.W. COL. BLS THIS END

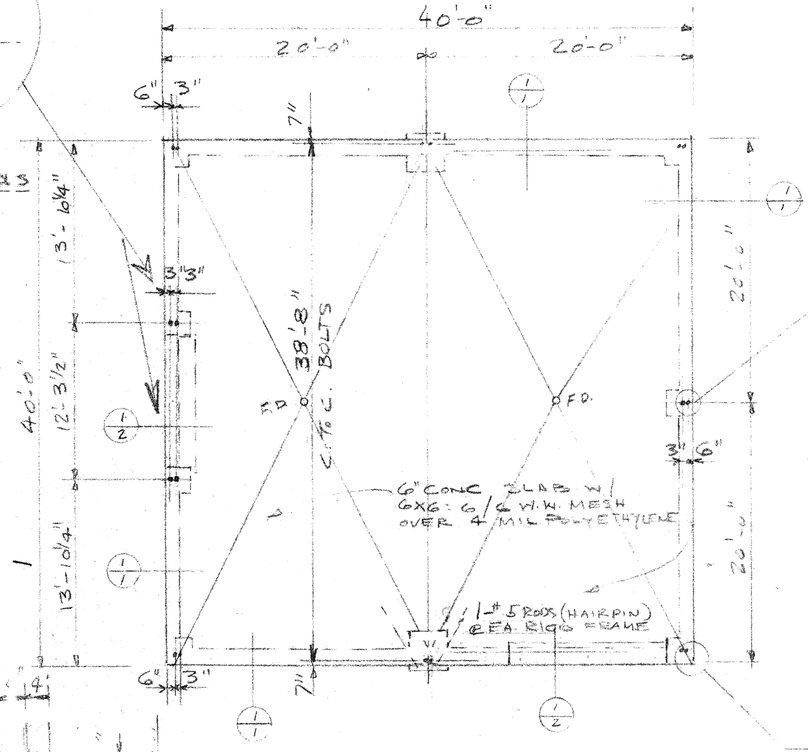

FOUNDATION PLAN

1/8"=1'-0"

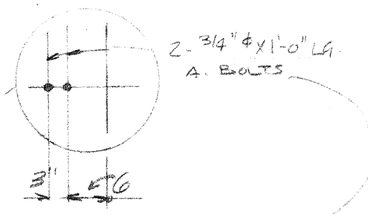

E.W. COL. BOLT SETTING (THIS END)

3/4"=1'-0"

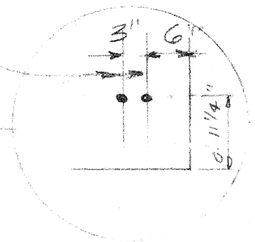

TYP. CORNER DETAIL

3/4"=1'-0"

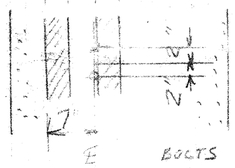

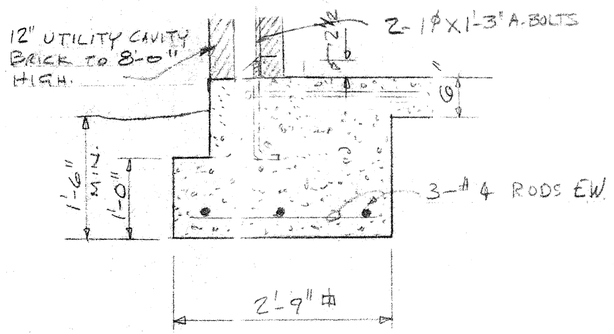

TYP. RIGID FRAME FTG.

3/4"=1'-0"

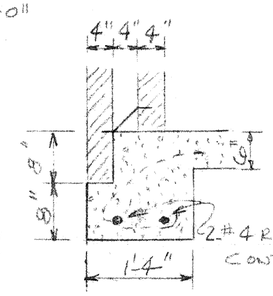

SECTION 1/1

3/4"=1'-0"

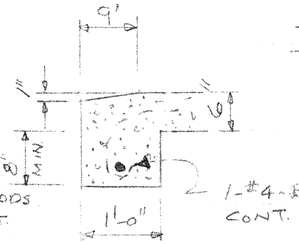

SECTION 1/2

3/4"=1'-0"

NOTES:

1. ALL FTG. DESIGNS ARE BASED ON A 2000 PSF SOIL BEARING PRESSURE.
2. ALL CONC. TO BE 3000 PSI MIN.
3. BLDG. IS TO BE DESIGNED FOR A LIVE LOAD (ROOF) OF 20 PSF. AND WIND LOAD OF 80 M.P.H. AS PER N.C. BLDG. CODE.

01-02

TOLERANCES (EXCEPT AS NOTED)	REVISIONS			JACKSON BUILDERS, INC. GOLDSBORO, N.C.	
DECIMAL ±	NO.	DATE	BY	THERMAL REDUCTION SYSTEMS DURHAM, N.C.	
	1	12-20-85			
FRACTIONAL ±	2	2-12-86		DRAWN BY	SCALE NOTED
	3	5-8-86		CHK'D	DATE 10-14-85
ANGULAR ±	4			TRACED	APP'D
	5			MATERIAL	DRAWING NO. 1 OF 2

NO. 185E-18X24

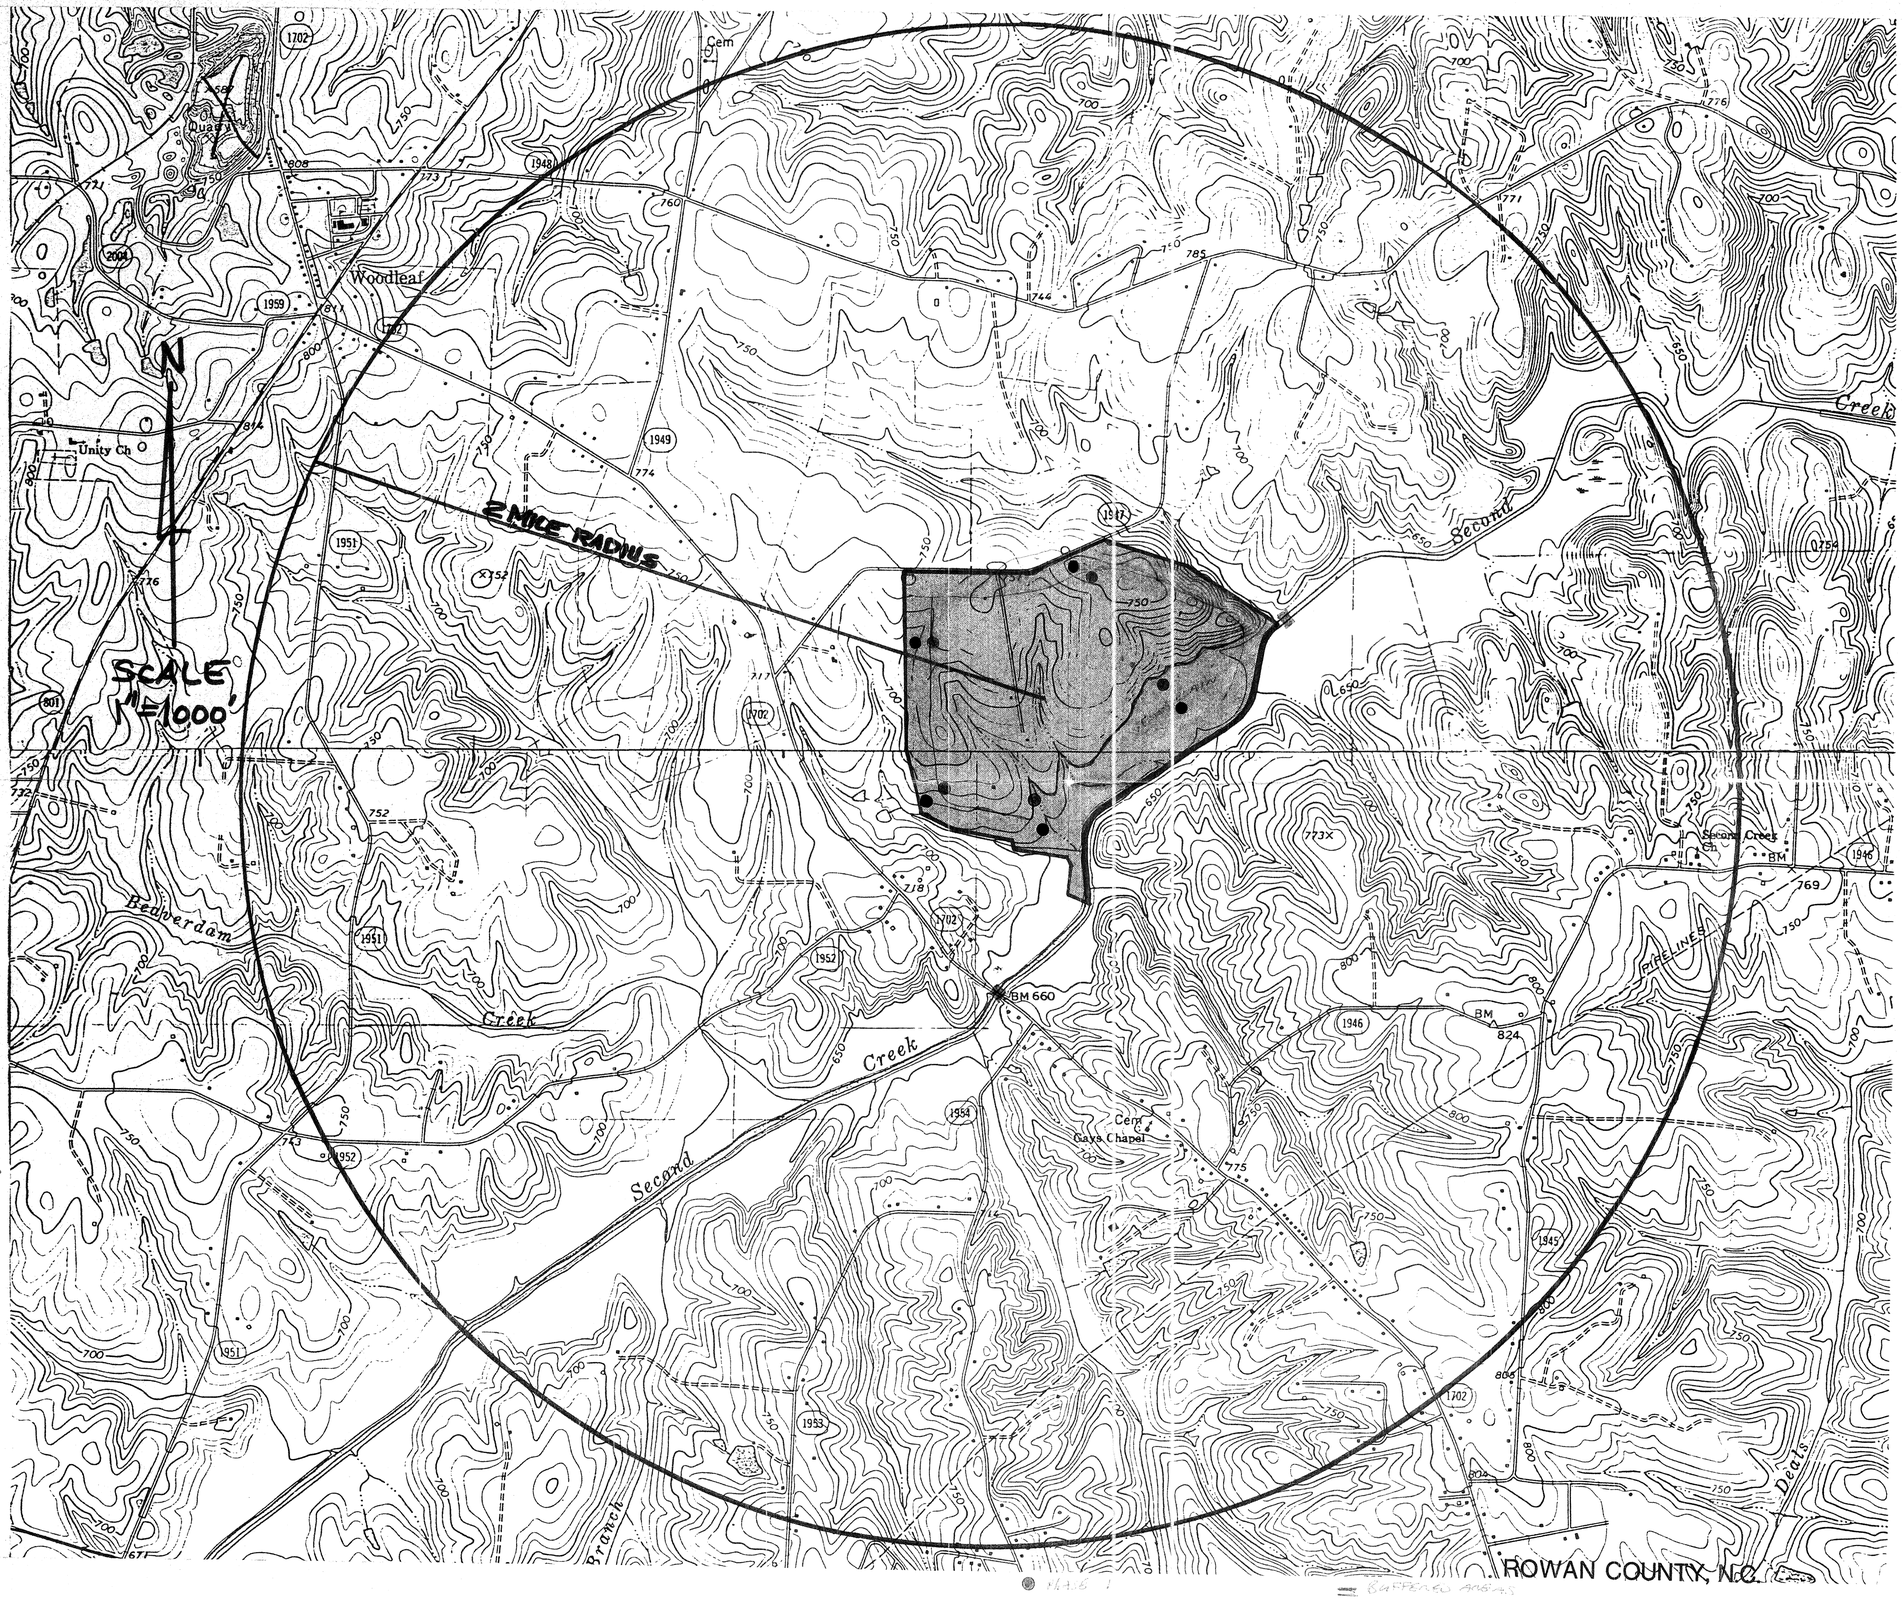

ROWAN COUNTY, N.C.

● PHASE 2

01-02

ATTACHMENT NO. 2