North Carolina Department of Environment and Natural Resources
Division of Waste Management
Solid Waste Section

INVOICE 2012

Make checks payable to **N.C. Division of Waste Management, Solid Waste Section**, include Permit Number and invoice number on check. If you are paying by electronic transfer, include the invoice number with your electronic transfer. [G.S. 25-3-506: A $25.00 processing fee will be charged on all returned checks.] Please return a copy of this invoice with your payment.

Contact/Billing Information:	Facility Location Address:
Ms. Heidi Connelly Organic Recycling 818 S White Street Wake Forest NC 27586	Organic Recycling 2095 U.S. Highway 1 S. Franklinton NC 27525

INVOICE NUMBER	INVOICE DATE	DUE DATE	AMOUNT DUE
SWAF012-0155	7/1/2012	8/1/2012	$500.00

A. **Permit Fee Requirements:** Pursuant to North Carolina General Statute 130A-295.8 you are required to pay fee(s) based on your solid waste management activities. The fee(s) shall be used to support the solid waste management program.

B. **Explanation of Invoice Amount is Based on Facility's Current Permit Application**

Facility Permit #	Facility Type	Application Type	Application Date	Fee	Total Amount
3503-TP-2008	TP	Annual Fee		$500.00	$500.00
				Total Amount Due	$500.00
				Amount Paid	**$0.00**

C. **Remit Payment (including a copy of this invoice) To:**
Division of Waste Management
Solid Waste Section
1646 Mail Service Center
Raleigh, NC 27699-1646
Attn: Ellen Lorscheider

D. **Solid Waste Contacts:**
1. Questions about billing process: Liz Patterson at (919) 707-8286 or Ellen Lorscheider at (919) 707-8245

2. Questions about the Regulations and Technical Assistance:
   Ed Mussler (919) 707-8281 Landfills, Transfer Stations
   Michael Scott (919) 707-8246 Land Application Sites, Compost Facilities

E. **Update Your Information:** Please indicate any changes in Facility or Contact Information.
F. **Who is Required to Pay?** Pursuant to North Carolina General Statute 130A-295.8 A permitted solid waste management facility shall pay an annual permit fee on or before August 1 of each year according to the following schedule:
(1) Municipal Solid Waste Landfill - $3,500
(2) Post-Closure Municipal Solid Waste Landfill - $1,000
(3) Construction and Demolition Landfill - $2,750
(4) Post-Closure Construction and Demolition Landfill - $500
(5) Industrial Landfill - $2,750
(6) Post-Closure Industrial Landfill - $500
(7) Transfer Station - $750
(8) Treatment and Processing Facility - $500
(9) Tire Monofill - $500
(10) Incinerator - $500
(11) Large Compost Facility - $500
(12) Land Clearing and Inert Debris Landfill - $500

NCDENR
North Carolina Department of Environment and Natural Resources
Division of Waste Management
Dexter R. Matthews
Director

Beverly Eaves Perdue
Governor

Dee Freeman
Secretary

September 5, 2012

Ms. Heidi Connelly
Organic Recycling
818 S White Street
Wake Forest, NC 27586

Subject: **PAST DUE NOTICE**
Fees applicable to Solid Waste Management Facilities

Pursuant to N.C. General Statute 130A-295.8(d) you are hereby informed that you have not complied with this general statute of North Carolina. You have been sent an invoice for an annual fee on or about July 01, 2012. The Department has not received the annual permit fee which is required for each permitted solid waste management facility. Please be advised that the facility should comply with this statute **within 10 days of receipt** of this letter.

Pursuant to N.C.G.S. 130A-22(a) and 15A N.C.A.C. 13B .0701 -.0707, an administrative penalty may be assessed for violation of the Solid Waste Management Law.

If payment has already been sent, please disregard this letter.

If you have any questions please contact me at 919-707-8286 or by email Elizabeth.Patterson@ncdenr.gov .

Sincerely,

Liz Patterson
Accounting Technician
Solid Waste Section

Enclosure

Cc: Ellen Lorscheider, Planning and Programs Branch Supervisor
Ed Mussler, Permitting Branch Head

A. Proposed Operations

The facility will accept debris trees, stumps, brush, concrete, compactable dirt and topsoil. Trees and stumps will be sorted, stacked and cleaned and processed within 30- 45 days. The excess dirt from trees and brush will be stockpiled and treated as topsoil or fill dirt. The land clearing debris will be processed and ground as the piles are ready and cleaned. There will be constant clean up around the stockpiles of material maintained with a dozer to make sure there is no surface water ponding.

B. Materials proposed to receive:
- Trees, stumps & brush
- Concrete
- Compactable dirt
- Topsoil & fill dirt

C. Estimate of how much of each type of materials will be processed:
- Trees and stumps – 3,000 tons a month
- Compactable dirt – 500 yards per month
- Topsoil - $500 per month
- Concrete – 100 tons per month

D. Explanation of how non-recyclable material will be managed at site:
- Any material that is non-recyclable will be loaded on the dump truck and hauled from the facility and disposed at its proper location. This material will be hauled to Highway 55 landfill in Apex.

G. List of proposed uses of recycled materials:
- The wood products that are recycled will be converted to waste boiler fuel and/or landscape mulch. The concrete will be crushed and made into ABC like material for compactable and fill. All metal will be recycled and sold at a scrap yard. Any of the dirt will be screened and/or straight loaded and sold to existing customers.

H. Letter from local fire marshal/chief of appropriate fire department:
- Being worked on

I. List of all equipment to be utilized at the site:
- 2 excavators
- 1 bulldozer
- 1 front end loader
- 1 water tank on site as needed for dust control and preventive fire maintenance

J. Information considered confidential:

K. Contingency plans for equipment failure, fire or medical emergencies:
- There will be water on site for any fire prevention needs and proper fire lanes for fire trucks and topsoil for any smothering of any fires.

I. Records indicating the in flow and out flow of material in tons:

1
Materials Dr

sis

Organic Recycling Center, LLC
Sales by Item Summary
January 1 through November 19, 2012

	Jan 1 - Nov 19, 12			
	Qty	Amount	% of Sales	Avg Price
Parts				
Clay	290	1,590.82	1.0%	5.49
Mulch	236	1,897.23	1.2%	8.04
Topsoil	451	6,685.87	4.2%	14.82
Total Parts		10,173.92	6.4%	
Service				
Container Fee	9	1,759.00	1.1%	195.44
Daily Trash Pickup	-2	-2,374.00	-1.5%	1,187.00
Delivery	6	426.00	0.3%	71.00
Dump Fees	3,029.5	156,903.08	98.8%	51.79
Equipment Rental	2	917.40	0.6%	458.70
Total Service		157,631.48	99.2%	
Other Charges				
Fin Chg	3	75.00	0.0%	25.00
Reimbursement - Parts	3	-121.40	-0.1%	-40.47
Uncollectible Account	-3	-8,870.16	-5.6%	2,956.72
Total Other Charges		-8,916.56	-5.6%	
TOTAL		**158,888.84**	**100.0%**	

Loads per day average is 10.
approximately 100 ton per day

Page

sis

Organic Recycling Center, LLC
Sales by Item Summary
January through December 2011

	Jan - Dec 11			
	Qty	Amount	% of Sales	Avg Price
Parts				
Clay	280	1,492.97	0.4%	5.33
Materials	4,029	252.00	0.1%	0.06
Mulch	2,768	29,850.76	7.1%	10.78
Topsoil	1,670	17,269.87	4.1%	10.34
Total Parts		48,865.60	11.6%	
Service				
Container Fee	145	53,461.73	12.7%	368.70
Daily Trash Pickup	303	176,791.44	42.1%	583.47
Delivery	67	4,300.00	1.0%	64.18
Dump Fees	2,577	135,286.40	32.2%	52.50
Equipment Rental	1	427.95	0.1%	427.95
Labor	12	325.00	0.1%	27.08
Total Service		370,592.52	88.3%	
Other Charges				
Reimbursement - Parts	2	3,675.16	0.9%	1,837.58
Uncollectible Account	-4	-3,365.00	-0.8%	841.25
Total Other Charges		310.16	0.1%	
TOTAL		**419,768.28**	**100.0%**	

TREAT & PROCESS	State of North Carolina Department of Environment and Natural Resources Division of Waste Management	**TREATMENT & PROCESSING FACILITY** Facility Annual Report For the period of **July 1, 2011-June 30, 2012**

According to (G.S. 130A-309.09D(b)) completed forms must be returned by August 1, 2012 and a copy of this report must be sent to the County Manager of each county from which waste was received. If you have questions or require assistance in completing this report, contact your Regional Environmental Senior Specialist.

Facility Name: Organic Recycling Center Permit: 3503-TP-2008 ID: P0408

Facility Website (URL):

Physical Address	Mailing Address
Street 1: 2095 US Highway 1S	Street 1: 818 S. White Street
Street 2:	Street 2:
City: Franklinton County: Franklin	City: Wake Forest
State: North Carolina Zip: 27527	State: North Carolina Zip: 27587

Primary Facility Contact Person	Billing Contact Person
Name: James Adams Jr.	Name: Heidi Connelly
Phone: (919) 422-8454 Fax:	Phone: (919) 562-1199 Fax: (919) 562-1299
Email:	Email: Heidi.Millridgelnadscape@gmail.com

1. Tipping Fee: $40.00 per Ton (Attach a schedule of tipping fees if appropriate.)

2. Did your facility stop receiving waste during this past Fiscal Year? ☐ Yes ☒ No

   If so, please report the date this occurred: _____

3. Indicate types of waste processed at this facility. (Check all that apply)

   - ☐ Medical Waste
   - ☐ Industrial Waste
   - ☐ Construction and Demolition Waste
   - ☐ Other (describe) _____
   - ☒ Landclearing and inert debris (LCID)
   - ☐ Yard Waste
   - ☐ Household Hazardous Waste

4. Indicate types of processes occurring at this facility. (Check all that apply)

   - ☒ Grinding, composting or mulching
   - ☐ Medical Waste treatment
   - ☐ Incineration
   - ☐ Recycling/Reuse Collection (if yes, indicate materials collected; check all that apply and provide tonnages)

☐ Paper	___ tons	☐ Fluorescent lightbulbs	___ tons	☐ Used oil/oil filters	___ tons	☐ Steel Cans	___ tons
☐ Cardboard	___ tons	☐ PETE (#1) Plastic	___ tons	☐ Aluminum Cans	___ tons	☐ Other Metal	___ tons
☐ Wood	___ tons	☐ HDPE (#2) Plastic	___ tons	☐ Computer Equipment	___ tons	☐ Televisions	___ tons
☐ Glass	___ tons	☐ Concrete/rubble/asphalt	___ tons	☐ Gypsum/drywall	___ tons	☐ Other Plastic	___ tons
☐ Shingles	___ tons	☐ Other (specify)					

   - ☐ Other activities (specify) _____

5. Indicate the type and quantity of material from recycling or recovery operations stockpiled on-site as of June 30, 2012 (e.g. Wood-3 tons, Metal-5 tons, Cardboard-2 tons, etc.).

404

6. Total waste received at this facility during the period of July 1, 2011 through June 30, 2012. Indicate **tonnage** received by COUNTY of waste origin. If waste was received from a transfer station,treatment and processing, or mixed waste processing facility indicate the COUNTY LOCATION OF THE FACILITY. DO NOT include waste diverted for recycling, reuse, mulching, or composting. Please list ALL counties from which you received waste. Please indicate COUNTY and STATE, if received from another state.

Received from	Jul	Aug	Sept	Oct	Nov	Dec	Jan	Feb	Mar	Apr	May	June	Total
Franklin/Wake	21	34	32	31	28	26	24	27	32	34	75	40	404

Grand Total 404

7. Indicate the facility(s) that received your facility's non-recycled waste material:

NAME, PERMIT #, and LOCATION (city, state) of FACILITY	Facility Type	Tons
	TOTAL	

REMINDER: According to (G.S. 130A-309.09D(b)), this report must be sent to the Regional Environmental Senior Specialist for your area and a copy of this report must be sent to the County Manager of each county from which waste was received.

Please return your completed report to:

Mary Whaley
PO Box 59
Oxford, NC 27565
phone: 919.693.5023 email: Mary.Whaley@ncdenr.gov

CERTIFICATION: I certify that the information provided is an accurate representation of the activity at this facility.

Signature: HEIDI CONNELLY ADP Exp Feb 2013 Digitally signed by HEIDI CONNELLY ADP Exp Feb 2013 DN: cn=ADP, ou=ES Identity Management, ou=Client - millridge, ou=Timestamp - 20101216115115, ou=ADPENV - Production-DC1-lap1, title=HCONNELLY@millridge, ou=HEIDI CONNELLY ADP Exp Feb 2013, email=landscape2@millridgelandscape.com Date: 2012.08.13 16:13:15 -04'00' Date: 08/13/2012

Name: Heidi Connelly Title: Office Manager

Phone Number: (919) 562-1199 Email: Heidi.Millridgelandscape@gmail.com

TREAT & PROCESS	State of North Carolina Department of Environment and Natural Resources Division of Waste Management	**TREATMENT & PROCESSING FACILITY** Facility Annual Report For the period of **July 1, 2010-June 30, 2011**

According to (G.S. 130A-309.09D(b)) completed forms must be returned by August 1, 2011 and a copy of this report must be sent to the County Manager of each county from which waste was received. If you have questions or require assistance in completing this report, contact your Regional Environmental Senior Specialist.

Facility Name: Organic Recyclers Center Permit: _____ ID: _____

Facility Website (URL): _____

Physical Address	Mailing Address
Street 1: 2095 US 1 Hwy	Street 1: 818 S. White St.
Street 2:	Street 2:
City: Franklinton County: Franklin	City: Wake Forest
State: North Carolina Zip:	State: North Carolina Zip: 27586

Primary Facility Contact Person	Billing Contact Person
Name: James M Adams, Jr.	Name: Heidi Connelly
Phone: (919) 422-8454 Fax: (919) 562-1299	Phone: (919) 562-1199 Fax: (919) 562-1299
Email: jma@millridgeco.com	Email: HeidiConnelly@Millridgelandscape.com

1. Tipping Fee: $ _____ per Ton (Attach a schedule of tipping fees if appropriate.)

2. Did your facility stop receiving waste during this past Fiscal Year? ☐ Yes ☒ No
   If so, please report the date this occurred: _____

3. Indicate types of waste processed at this facility. (Check all that apply)
   - ☐ Medical Waste
   - ☐ Industrial Waste
   - ☐ Construction and Demolition Waste
   - ☐ Asphalt/Shingles
   - ☐ Household Hazardous Waste
   - ☒ Landclearing and inert debris (LCID)
   - ☐ Yard Waste
   - ☐ Concrete/rubble
   - ☐ Gypsum/drywall
   - ☐ Other (describe) _____

4. Indicate types of processes occurring at this facility. (Check all that apply)
   - ☒ Grinding, composting or mulching
   - ☐ Medical Waste treatment
   - ☐ Incineration
   - ☐ Collection (indicate materials collected, check all that apply)

☐ Paper	☐ Wood	☐ White Goods	☐ Scrap Tires
☐ Cardboard	☐ Glass	☐ Aluminum Cans	☐ Steel Cans
☐ PETE (#1) Plastic	☐ HDPE (#2) Plastic	☐ Computer Equipment	☐ Televisions
☐ Fluorescent lightbulbs	☐ Used oil/oil filters	☐ Other Metal	☐ Other Plastic

   - ☐ Other activities (specify) _____

5. Indicate the type and quantity of material from recycling or recovery operations stockpiled on-site as of June 30, 2011 (e.g. Wood-3 tons, Metal-5 tons, Cardboard-2 tons, etc.).

Clean Wood 25 tons

6. Total waste received at this facility during the period of July 1, 2010 through June 30, 2011. Indicate **tonnage** received by COUNTY of waste origin. If waste was received from a transfer station,treatment and processing, or mixed waste processing facility indicate the COUNTY LOCATION OF THE FACILITY. DO NOT include waste diverted for recycling, reuse, mulching, or composting. Please list ALL counties from which you received waste. Please indicate COUNTY and STATE, if received from another state.

Received from	Jul	Aug	Sept	Oct	Nov	Dec	Jan	Feb	Mar	Apr	May	June	Total
wake	500	367	367	367	367	367	367	367	367	367	367	367	4,537
franklin	367	367	367	367	367	367	367	367	367	367	367	367	4,404
Granville	367	367	367	367	367	367	367	367	367	367	367	367	4,404
Vance	367	367	367	367	367	367	367	367	367	367	367	367	4,404

Grand Total 17,749

7. Indicate the facility(s) that received your facility's non-recycled waste material:

NAME, PERMIT #, and LOCATION (city, state) of FACILITY	Facility Type	Tons
	TOTAL	

REMINDER: According to (G.S. 130A-309.09D(b)), this report must be sent to the Regional Environmental Senior Specialist for your area and a copy of this report must be sent to the County Manager of each county from which waste was received.

Please return your completed report to:

Mary Whaley
1646 Mail Service Center
Raleigh, NC 27699-1646
phone: 919.693.5023 email: Mary.Whaley@ncdenr.gov

CERTIFICATION: I certify that the information provided is an accurate representation of the activity at this facility.

Signature: HEIDI CONNELLY ADP Exp Feb 2013 Digitally signed by HEIDI CONNELLY ADP Exp Feb 2013 DN: c=ADP, o=ID Identity Management, ou=Client - millridge, ou=Timestamp - 20101216415115, ou=ADPDIV - Production-DC1-leg1, title=HCONNELLY@millridge, cn=HEIDI CONNELLY ADP Exp Feb 2013, email=heidiconnelly@millridgelandscape.com Date: 2011.08.09 11:31:08 -04'00' Date: 08-08-2011

Name: Heidi Connelly Title: Office Manager

Phone Number: (919) 562-1199 Email: HeidiConnelly@millridgelandscape.com

WETLANDS NOTE

"A small jurisdictional wetland exists approximately 100 feet northeast of the confluence of streams A and B. This wetland unit is not illustrated on this map. This wetland unit is completely contained within the undisturbed Tar-Pamlico Buffer and no impacts are proposed in the vicinity of this feature. This wetland unit is the only jurisdictional feature that has not been delineated and surveyed for illustration on this map. All other jurisdictional features on the property are accurately illustrated on this map."

CONSTRUCTION SEQUENCE

1. OBTAIN PLAN APPROVAL AND OTHER APPLICABLE PERMITS. KEEP A COPY OF THE APPROVED PLAN ON-SITE AND POST APPROVAL PLACARD.
2. FLAG CONSTRUCTION LIMITS AND INSTALL TREE PROTECTION FENCE. CALL FOR INSPECTION BY NCDENR.
3. NOTIFY NCDENR AND CONDUCT PRE-CONSTRUCTION CONFERENCE AT LEAST ONE WEEK PRIOR TO STARTING CLEARING OR ANY OTHER CONSTRUCTION.
4. INSTALL GRAVEL CONSTRUCTION ENTRANCES, TEMPORARY SILT FENCES, SEDIMENT BASINS, DIVERSION DITCHES AND OTHER MEASURES AS SHOWN ON THIS SHEET. CLEAR ONLY AS REQUIRED TO INSTALL THESE MEASURES.
5. BEGIN GRADING AS REQUIRED TO ESTABLISH MULCH STOCKPILE LOCATIONS.. MAINTAIN DEVICES AS NEEDED.
6. INSPECT ALL MEASURES AND DEVICES WEEKLY AND AFTER ALL RAINFALL EVENTS. MAKE PROMPT REPAIRS AS NEEDED.
7. STABILIZE ANY AREAS WHERE NO ADDITIONAL WORK IS ANTICIPATED WITH VEGETATION, PAVING, TEMPORARY DITCH AND SLOPE LINING, ETC. SEE SLOPE AND SURFACE STABILIZATION NOTES LISTED BELOW.

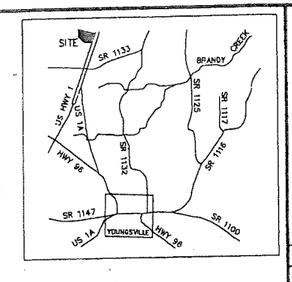

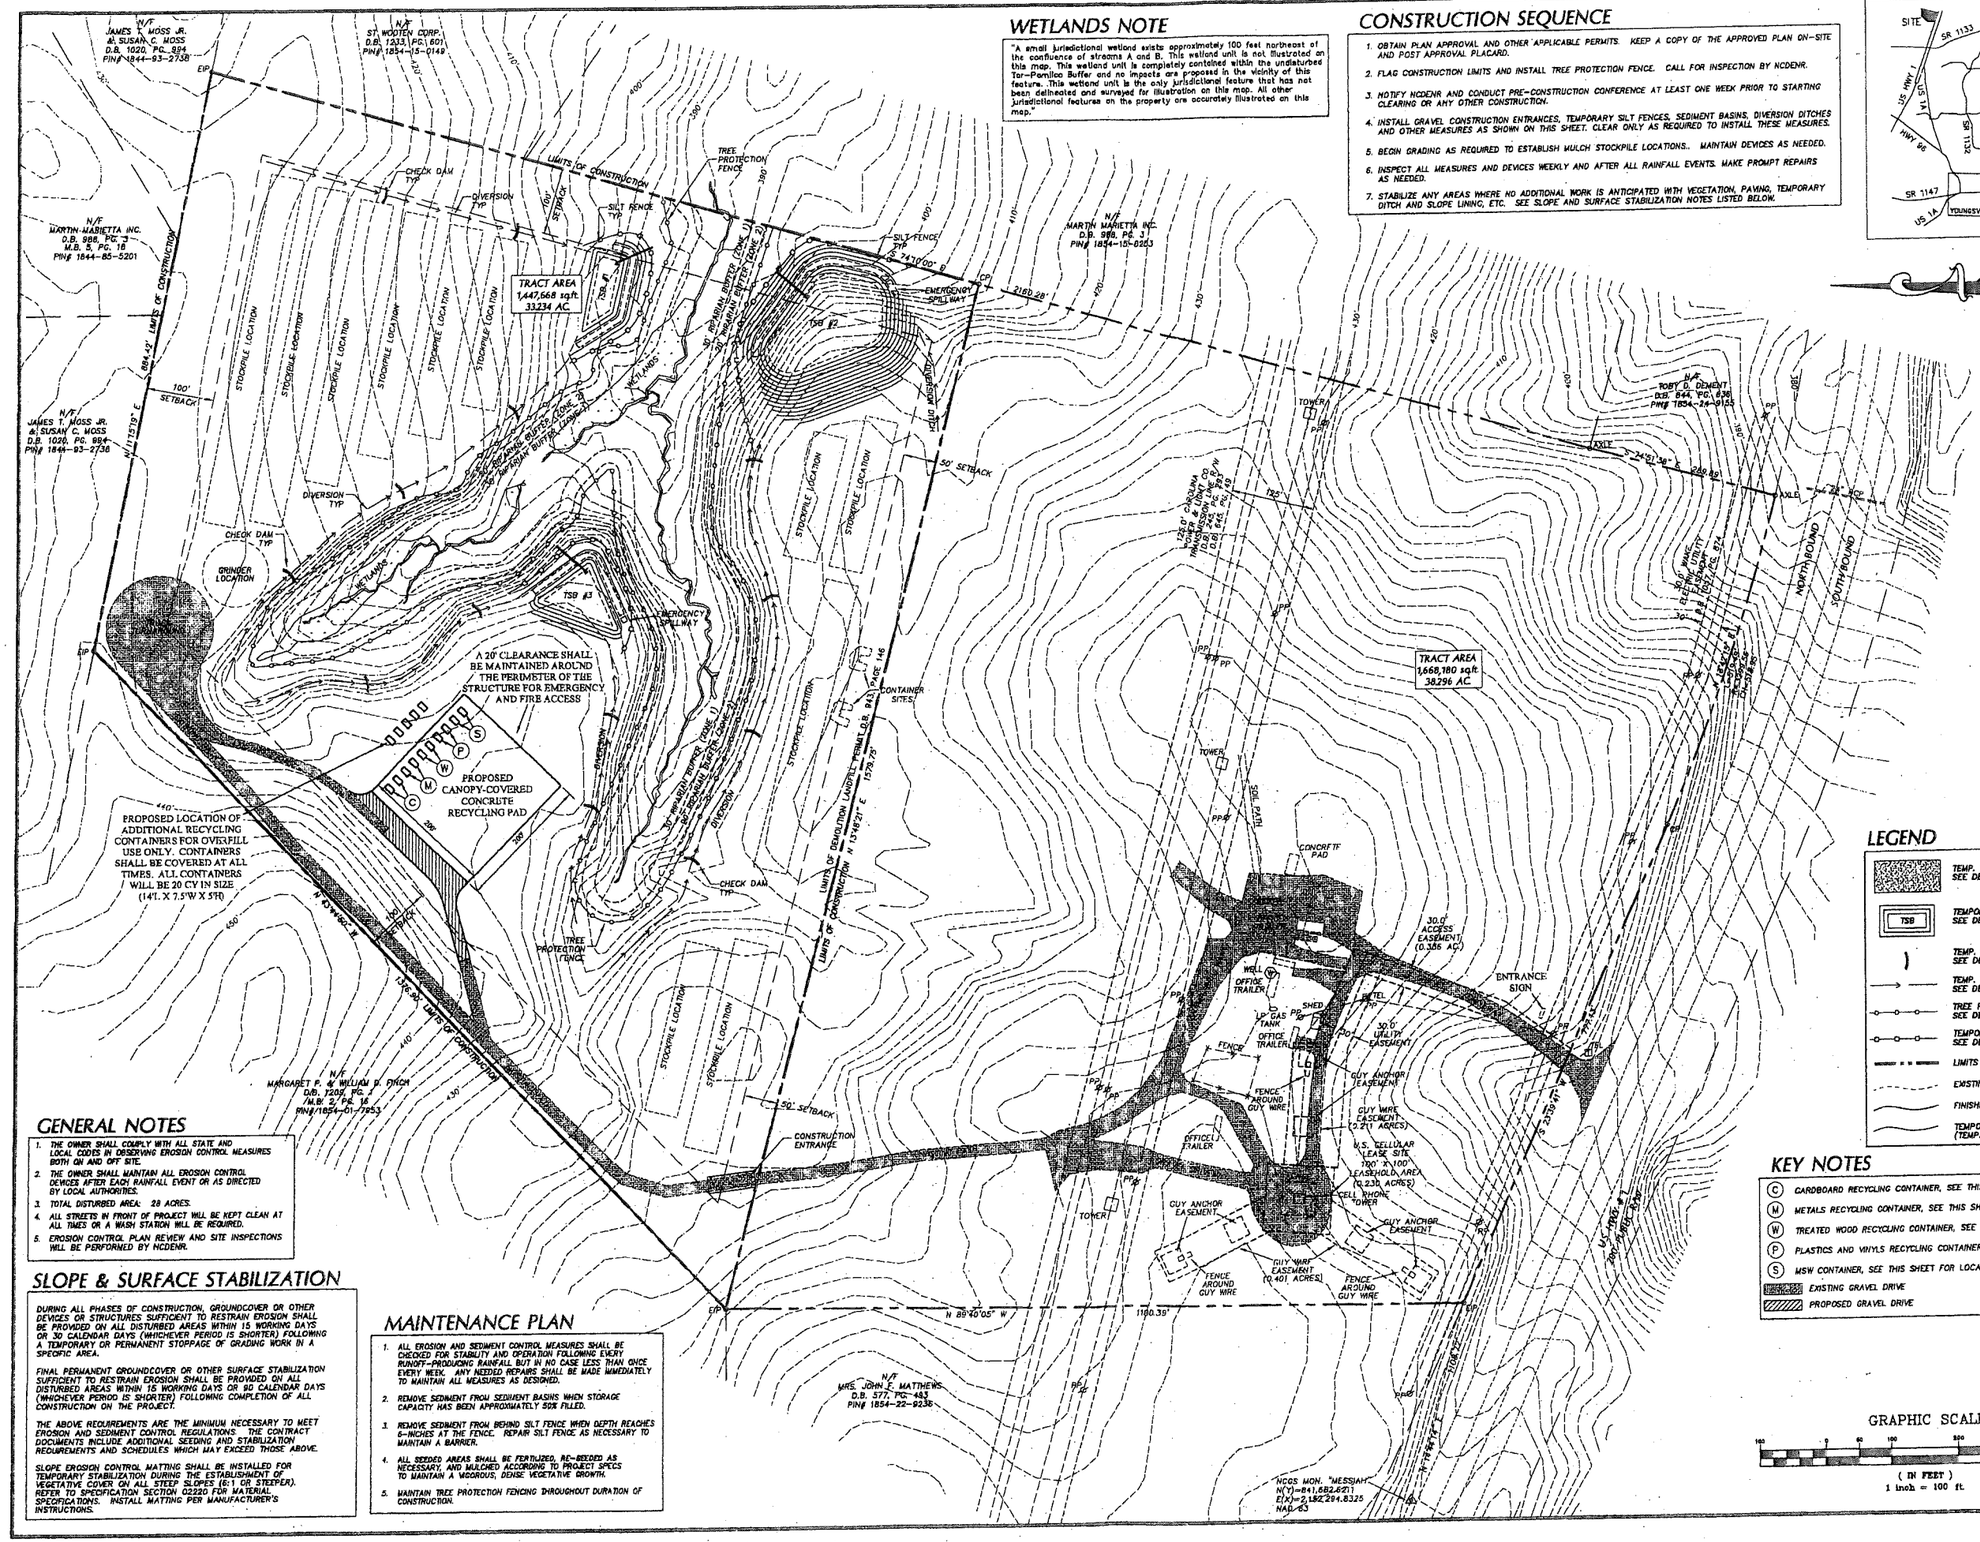

LEGEND

- TEMP. CONSTR. ENTRANCE SEE DETAIL SHEET C3.01.
- TSB — TEMPORARY SEDIMENT BASIN SEE DETAIL SHEET C3.01.
- TEMP. CHECK DAM SEE DETAIL SHEET C3.01.
- TEMP. DIVERSION DITCH SEE DETAIL SHEET C3.01.
- TREE PROTECTION FENCE SEE DETAIL SHEET C3.01.
- TEMPORARY SILT FENCE SEE DETAIL SHEET C3.01.
- LIMITS OF CONSTRUCTION
- EXISTING CONTOUR
- FINISHED CONTOUR
- TEMPORARY CONTOUR (TEMP. GRADES DURING CONSTR.)

KEY NOTES

- (C) CARDBOARD RECYCLING CONTAINER, SEE THIS SHEET FOR LOCATION.
- (M) METALS RECYCLING CONTAINER, SEE THIS SHEET FOR LOCATION.
- (W) TREATED WOOD RECYCLING CONTAINER, SEE THIS SHEET FOR LOCATION.
- (P) PLASTICS AND VINYLS RECYCLING CONTAINER, SEE THIS SHEET FOR LOCATION.
- (S) MSW CONTAINER, SEE THIS SHEET FOR LOCATION.
- EXISTING GRAVEL DRIVE
- PROPOSED GRAVEL DRIVE

GRAPHIC SCALE

(IN FEET)
1 inch = 100 ft.

GENERAL NOTES

1. THE OWNER SHALL COMPLY WITH ALL STATE AND LOCAL CODES IN DESERVING EROSION CONTROL MEASURES BOTH ON AND OFF SITE.
2. THE OWNER SHALL MAINTAIN ALL EROSION CONTROL DEVICES AFTER EACH RAINFALL EVENT OR AS DIRECTED BY LOCAL AUTHORITIES.
3. TOTAL DISTURBED AREA: 28 ACRES.
4. ALL STREETS IN FRONT OF PROJECT WILL BE KEPT CLEAN AT ALL TIMES OR A WASH STATION WILL BE REQUIRED.
5. EROSION CONTROL PLAN REVIEW AND SITE INSPECTIONS WILL BE PERFORMED BY NCDENR.

SLOPE & SURFACE STABILIZATION

DURING ALL PHASES OF CONSTRUCTION, GROUNDCOVER OR OTHER DEVICES OR STRUCTURES SUFFICIENT TO RESTRAIN EROSION SHALL BE PROVIDED ON ALL DISTURBED AREAS WITHIN 15 WORKING DAYS OR 30 CALENDAR DAYS (WHICHEVER PERIOD IS SHORTER) FOLLOWING A TEMPORARY OR PERMANENT STOPPAGE OF GRADING WORK IN A SPECIFIC AREA.

FINAL PERMANENT GROUNDCOVER OR OTHER SURFACE STABILIZATION SUFFICIENT TO RESTRAIN EROSION SHALL BE PROVIDED ON ALL DISTURBED AREAS WITHIN 15 WORKING DAYS OR 90 CALENDAR DAYS (WHICHEVER PERIOD IS SHORTER) FOLLOWING COMPLETION OF ALL CONSTRUCTION ON THE PROJECT.

THE ABOVE REQUIREMENTS ARE THE MINIMUM NECESSARY TO MEET EROSION AND SEDIMENT CONTROL REGULATIONS. THE CONTRACT DOCUMENTS INCLUDE ADDITIONAL SEEDING AND STABILIZATION REQUIREMENTS AND SCHEDULES WHICH MAY EXCEED THOSE ABOVE.

SLOPE EROSION CONTROL MATTING SHALL BE INSTALLED FOR TEMPORARY STABILIZATION DURING THE ESTABLISHMENT OF VEGETATIVE COVER ON ALL STEEP SLOPES (6:1 OR STEEPER). REFER TO SPECIFICATION SECTION 02220 FOR MATERIAL SPECIFICATIONS. INSTALL MATTING PER MANUFACTURER'S INSTRUCTIONS.

MAINTENANCE PLAN

1. ALL EROSION AND SEDIMENT CONTROL MEASURES SHALL BE CHECKED FOR STABILITY AND OPERATION FOLLOWING EVERY RUNOFF-PRODUCING RAINFALL BUT IN NO CASE LESS THAN ONCE EVERY WEEK. ANY NEEDED REPAIRS SHALL BE MADE IMMEDIATELY TO MAINTAIN ALL MEASURES AS DESIGNED.
2. REMOVE SEDIMENT FROM SEDIMENT BASINS WHEN STORAGE CAPACITY HAS BEEN APPROXIMATELY 50% FILLED.
3. REMOVE SEDIMENT FROM BEHIND SILT FENCE WHEN DEPTH REACHES 6-INCHES AT THE FENCE. REPAIR SILT FENCE AS NECESSARY TO MAINTAIN A BARRIER.
4. ALL SEEDED AREAS SHALL BE FERTILIZED, RE-SEEDED AS NECESSARY, AND MULCHED ACCORDING TO PROJECT SPECS TO MAINTAIN A VIGOROUS, DENSE VEGETATIVE GROWTH.
5. MAINTAIN TREE PROTECTION FENCING THROUGHOUT DURATION OF CONSTRUCTION.

chandler engineering pa
309 S. Faquay Avenue, Fuquay-Varina, NC 27526
Phone: 919-552-4845 Fax: 919-552-6962

SEALS

NORTH CAROLINA PROFESSIONAL SEAL 026456 ENGINEER FILLMORE CHANDLER, JR.

REVISIONS

DATE	COMMENTS

CONSTRUCTION DOCUMENT

Organic Recycling Center
(Previously PIP Landfill)
Organic Partners, LLC
Franklin County, North Carolina

REVIEWED BY:	JFC
DESIGNED BY:	CP
DRAWN BY:	TSG
DATE:	8/25/09
PROJECT NUMBER:	09-018
PIN:	1854-13-7492
TOWNSHIP:	YOUNGSVILLE

EROSION AND SEDIMENTATION CONTROL PLAN

C1.01

AUGUST 2009