SW-11-003-28 5303 19970804 P-0

Permit:	53-03
Name:	City of Sanford Compost Facility
County:	Lee
Shipped Date:	
Box:	SW-11-003
Document Type:	Other (O)
Document Date:	8/4/1997
Division:	Waste Management (WM)
Sub-Division:	Solid Waste (SW)
Document Category:	Facility (F)
Document Group:	Authorization or Permit (P)
Description:	Map: . Maps in Roll: 2

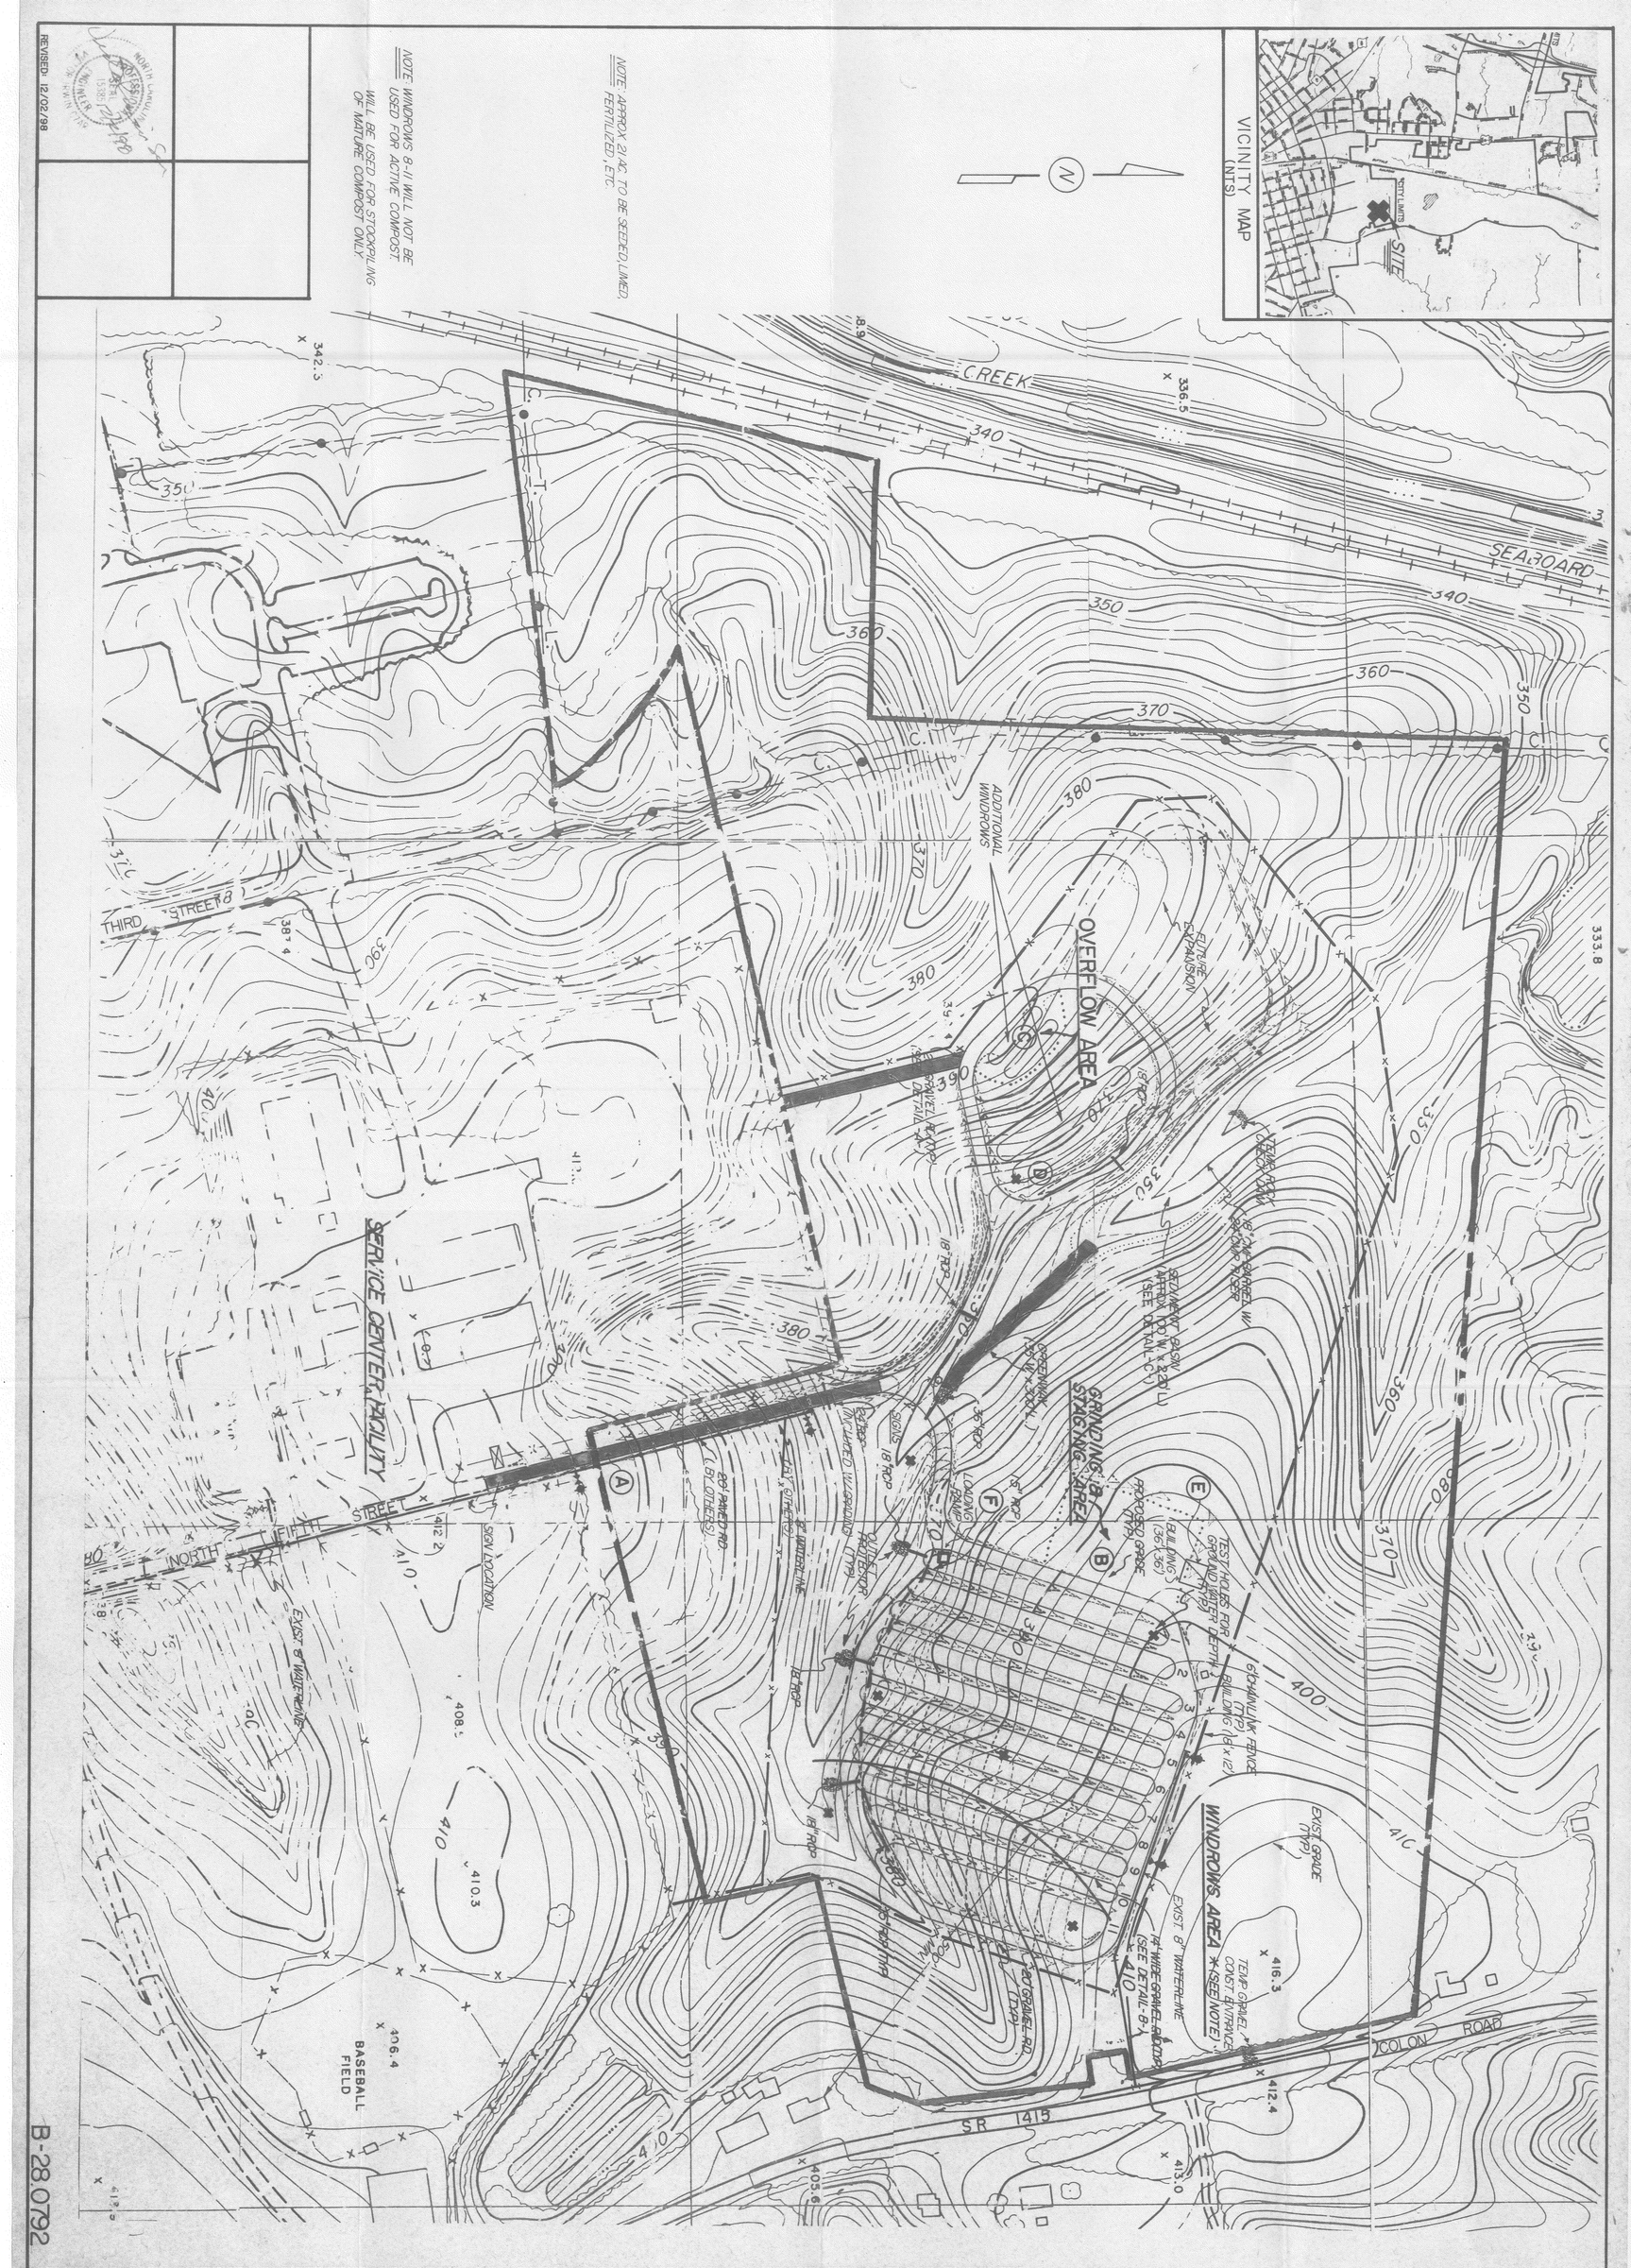

NORTH CAROLINA PROFESSIONAL SEAL 15385 ENGINEER VICTOR IRWIN CZIP	PROJECT: CITY OF SANFORD COMPOST FACILITY SITE PLAN/PROCESS FLOW DIAGRAM	CITY OF SANFORD DEPARTMENT OF ENGINEERING P.O. BOX 338 SANFORD, N.C. 27330 8/4/97	SCALE: 1" = 100' HORIZONTAL: NONE VERTICAL: NONE DATE: 2/19/92	DESIGN BY: V.I.C. DRAWN BY: J.J.B. CONTRACTOR: REVISIONS 3/18/92 8/04/97

Victor Irwin Czip 2/25/92

Permit No. 53-03 Lee County 2 sheets

53-03

Permit No. 53-03

Aerial Photograph Lee County