60-13

8-2-96

NORTH MECKLENBURG LANDFILL INC.

15300 Holbrooks Road

Huntersville, N.C. 28078

704/875-3367

Fax 704/875-3358

September 30, 1996

Mr. Jim Coffey
North Carolina Department of Environment
Health and Natural Resources
Division of Solid Waste Management
401 Oberlin Road
Suite 150
Raleigh, North Carolina 27605

Subject: Groundwater Monitor Well Sampling Results
North Mecklenburg Landfill -
Huntersville, N. C. 28078

Dear Mr. Coffey:

As required, North Mecklenburg Landfill has completed our semi-annual groundwater monitoring event as discussed in the attached report (Enviro-Pro, report dated September 24, 1996).

The groundwater sampling results indicated that none of the 8 RCRA metals or volatile organic compounds (voc's) were detected in any of the six wells sampled above their respective groundwater standards. Based on these results, North Mecklenburg Landfill requests permission to reduce our monitoring program to once annually. Please notify us in writing if this annual program is acceptable.

If you have any questions, please do not hesitate to contact me at 704/875-3367.

Sincerely,

Ron

Ronald C. Gilkerson
Hydrogeologist

cc: Mr. Gerald Wooten
Mecklenburg County Environmental Protection
700 North Tryon Street
Suite 205
Charlotte, North Carolina 28202

OCT 1966
Received
Solid Waste
Section

ENVIRO-PRO
PROFESSIONAL CORPORATION

September 24,1996

Mr. Larry Griffin
North Mecklenburg Landfill
1530 Holbrooks Road
Huntersville, NC

RE: Quarterly Monitor Well Sampling Results
North Mecklenburg Landfill
Huntersville, NC
Project No. EP-1217

Dear Mr. Griffin:

Enviro-Pro, P.C. is pleased to submit this report which describes the field sampling activities and summarizes the quarterly monitor well analytical results for the subject site.

Field Sampling Activities

On August 2, 1996, Enviro-Pro personnel collected groundwater samples from on-site perimeter monitor wells MW-1, MW-4, MW-5, MW-6, MW-10 and MW-11. The approximate locations of these wells are indicated on Figure 1.

The procedures for groundwater measurement and sampling were as follows:

1) Initially, the caps on the monitor wells were removed to allow the groundwater levels to equilibrate to the ambient atmospheric pressure. Next, the depth to groundwater from a measuring point on top of the well casing was recorded. Water level measurements were obtained using an electronic water level meter. The water level probe was decontaminated between monitor wells with deionized water.

2) At least three well volumes were removed from each monitor well to purge stagnant water and to ensure that fresh formation water would be sampled. The

wells were purged using either disposable Teflon bailers or a decontaminated 2-inch diameter Grundfos submersible pump.

3) Each well was then sampled utilizing laboratory prepared containers, labeled, and packed in ice in a portable cooler for shipment to Hydrologic, Inc., a North Carolina-certified laboratory. Chain-of-custody documentation is included with the analytical reports in Appendix B.

4) Quality assurance/quality control (QA/QC) measures in the field included wearing disposable sample gloves during sampling activities and changing them between sample locations to protect the groundwater samples from cross-contamination. Analytical (QA/QC) included a field blank and a trip blank.

The field information obtained is summarized on the Well Development, Purge, and Sample Record included as Appendix A.

Laboratory Test Results

In accordance with regulatory requirements, the six monitor well samples, trip blank, and field blank were all analyzed for the 8 RCRA metals and volatile organic compounds (VOCs) via EPA Method 8260 by Hydrologic, Inc. Laboratory data sheets are attached as Appendix B, with a summary of groundwater analytical results presented in Table 1.

Laboratory test results indicated that none of the 8 RCRA metals were detected above their respective groundwater standards in any of the monitor wells sampled or in either of the quality control blanks tested. Similarly, no VOC compounds were present above their respective detection limits in any of the samples analyzed.

Enviro-Pro appreciates the opportunity to provide our environmental services on your project. Please contact me at (704) 522-0032 if you have any questions concerning this report or if I can be of further service.

Sincerely,

Thomas H. Bolyard

Thomas H. Bolyard, P.G.
Senior Hydrogeologist

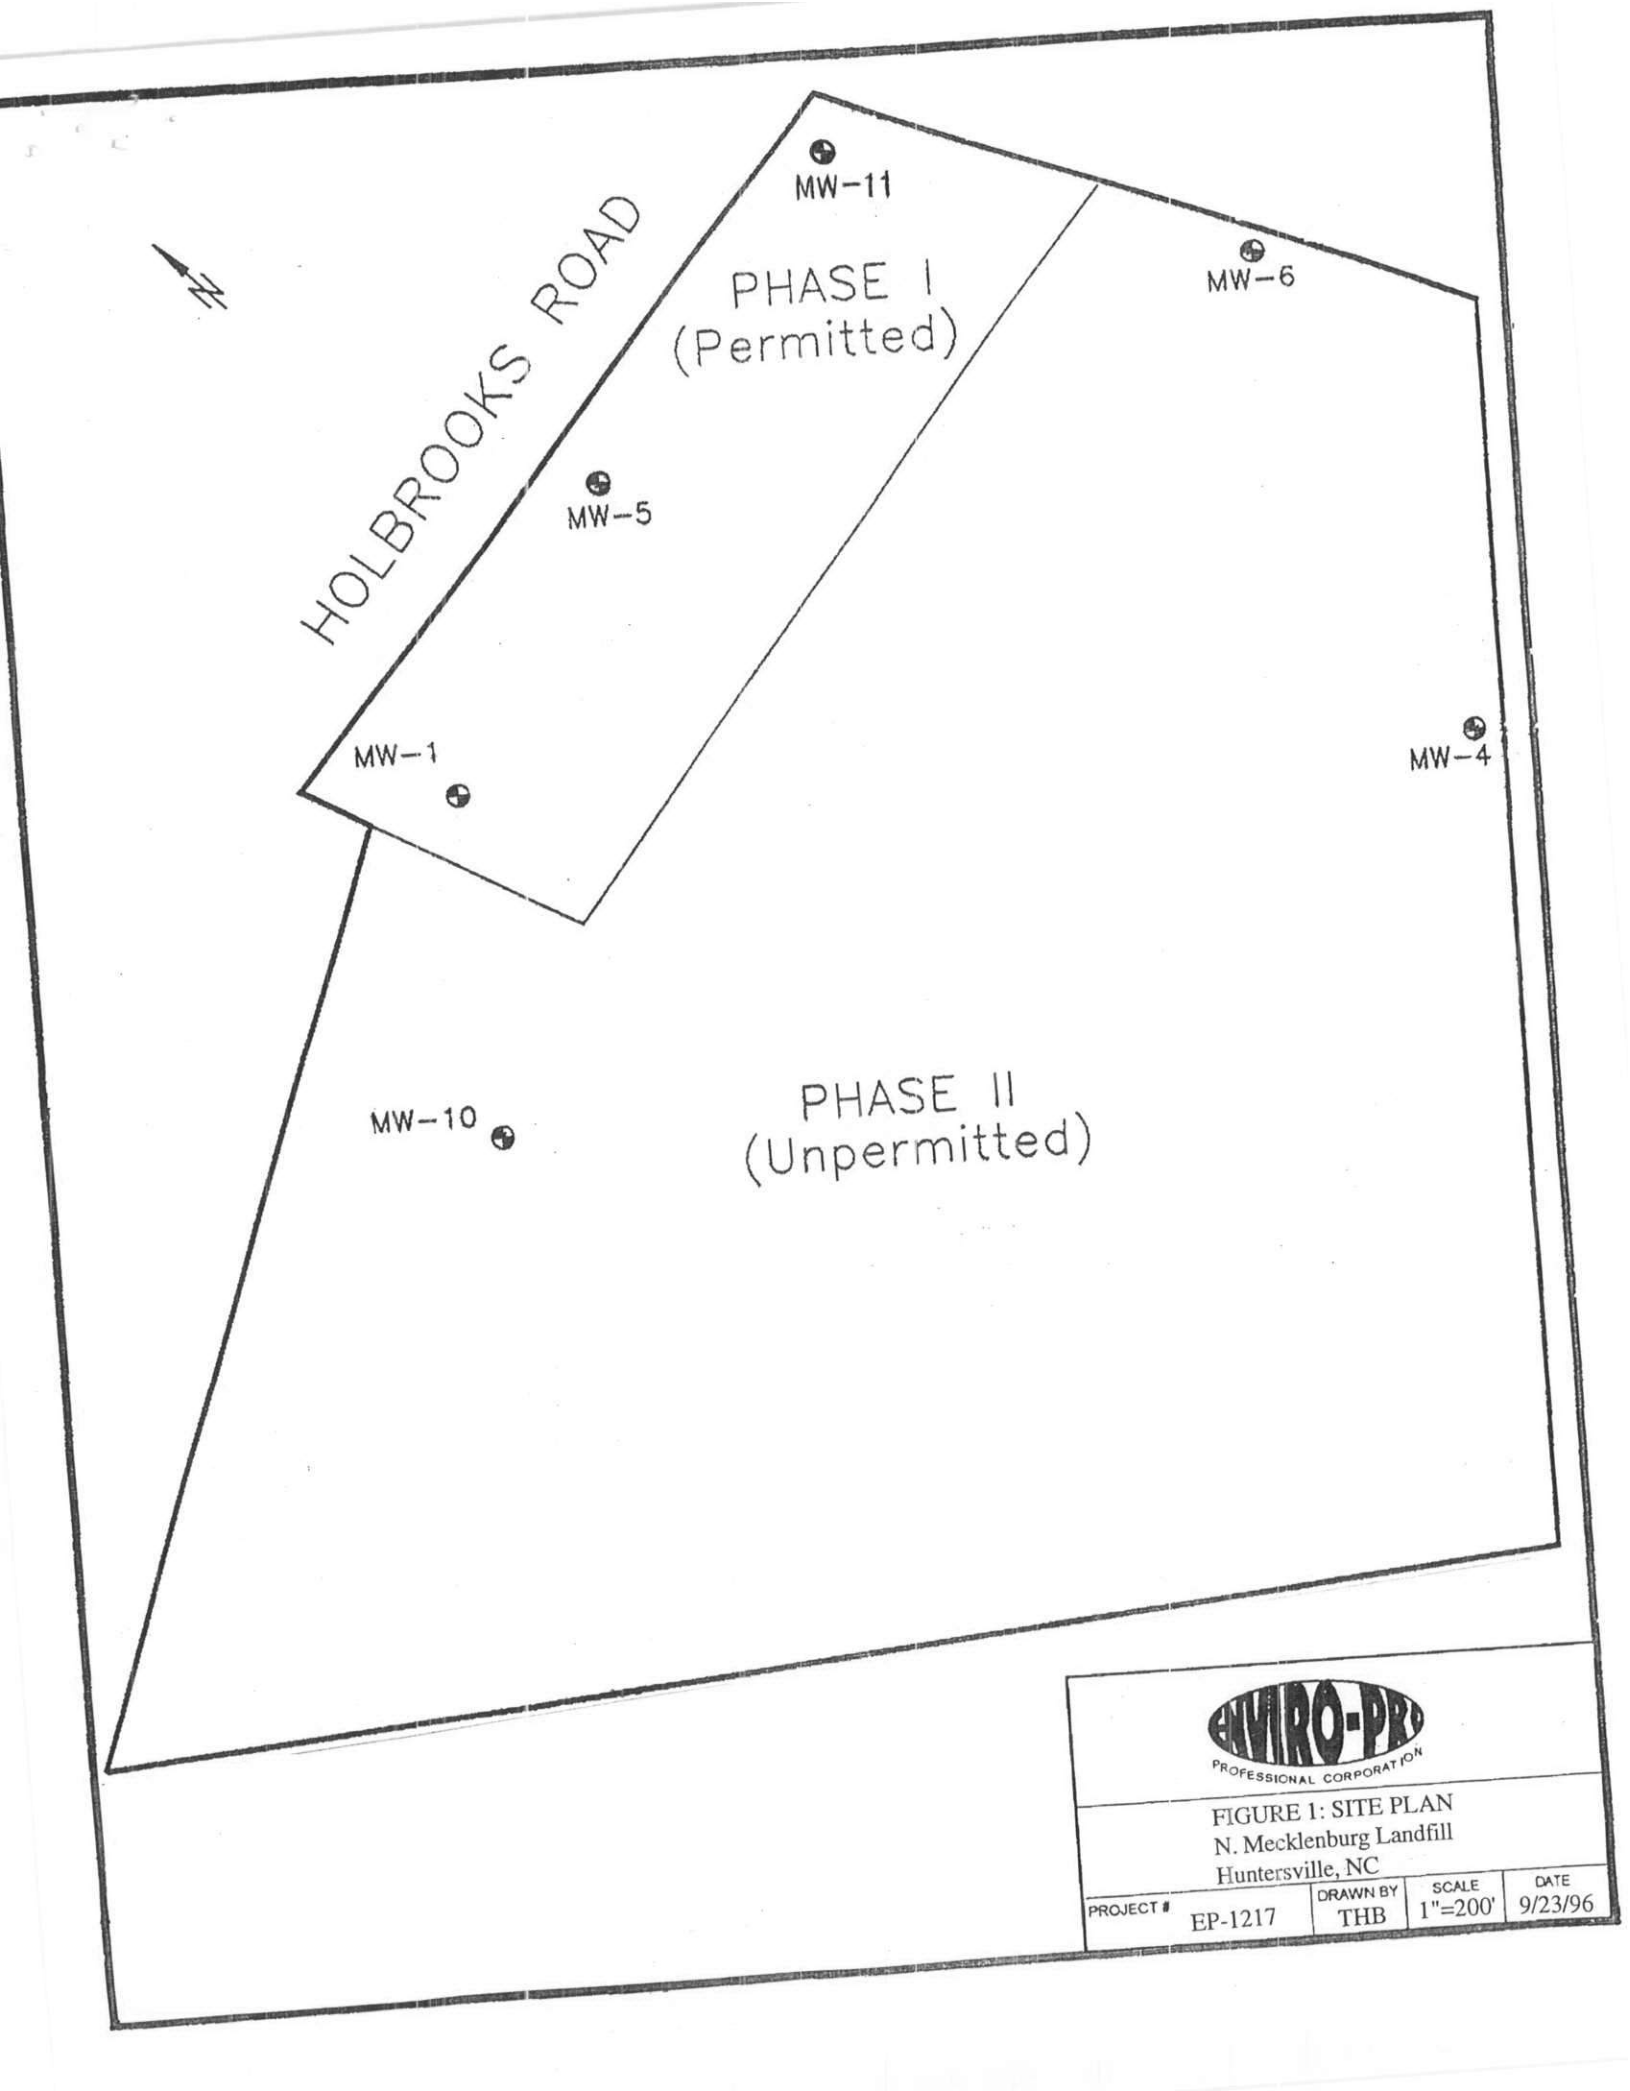

ENVIRO-PRO
PROFESSIONAL CORPORATION

FIGURE 1: SITE PLAN
N. Mecklenburg Landfill
Huntersville, NC

PROJECT #	DRAWN BY	SCALE	DATE
EP-1217	THB	1"=200'	9/23/96

TABLE 1

SUMMARY OF GROUNDWATER ANALYTICAL RESULTS
North Mecklenburg Landfill
Huntersville, North Carolina
9-2-96 Sampling Event

	Sample I.D.								
Parameter	MW-1	MW-4	MW-5	MW-6	MW-10	MW-11	Field Blank	Trip Blank	NCAC 2L Standard
Arsenic	BDL	BDL	BDL	BDL	BDL	BDL	BDL	BDL	0.05
Cadmium	0.002	BDL	BDL	BDL	0.004	BDL	BDL	BDL	0.005
Chromium	BDL	BDL	BDL	BDL	0.028	BDL	BDL	BDL	0.05
Lead	BDL	0.006	0.004	BDL	BDL	BDL	BDL	BDL	0.015
Mercury	BDL	BDL	BDL	BDL	BDL	BDL	BDL	BDL	0.0011
Selenium	BDL	BDL	BDL	BDL	BDL	BDL	BDL	BDL	0.05
Silver	0.006	BDL	BDL	BDL	BDL	BDL	BDL	BDL	0.018
Barium	0.201	0.095	0.237	0.034	0.214	0.076	BDL	BDL	2.0
All 8260 Compounds	BDL	BDL	BDL	BDL	BDL	BDL	BDL	BDL	

Notes: BDL = Below Detection Limits
All Results Are Presented in Parts Per Million

EBIO Form 325.4

WELL DEVELOPMENT, PURGE, AND SAMPLE RECORD

PROJECT NO.: EP-1217
PROJ. MGR.: T. Bolyard
CHECKED BY: _____
PREPARED BY: TB

CLIENT: N. Mecklenburg Landfill Inc.
LOCATION: 1530 Holbrooks Rd., Huntersville, NC
PROJECT NAME/DESCRIPTION: N. Meck. Landfill

DEVELOP: ☐
PURGING: ☑
SAMPLING: ☑

Sample ID	A Well No.	B Date	C Time (hrs)	D Well Depth (ft)	E MP Elevation (ft)	F Depth to Water (ft-bmp)	(E - F) = G Water Level Elevation (ft)	(D - F) = H Hgt. of Water Col. (ft)	I Volume of Water (gal)*	Vol. of Water Pgd. (gal)**	Temp. (°C)	Specific Cond. (umhos)	pH	Turbidity or Appearance
mw-1	mw-1	9-2-96	11:25	25		14.54		10.46	1.7	5.5				
mw-4	mw-4	"	10:35	42		26.91		15.09	2.5	7.5				
mw-5	mw-5	"	11:15	55		28.31		26.69	4.4	13				
mw-6	mw-6	"	10:50	67		59.03		7.97	1.3	4.0				
mw-10	mw-10	"	10:15	19		10.97		8.03	1.3	4.0				
mw-11	mw-11	"	11:05	80		67.35		12.65	2.1	6.5				
Field Blk.	Field Blk.	"	10:00	—		—		—	—	—				
Trip Blk.	Trip Blk.	"	—	—		—		—	—	—				

Comments: _____

*To calculate volume of water in the well multiply "H" by 0.163 for a 2" well, 0.652 for a 4" well, or 1.469 for a 6" well.

**To calculate purge volume, multiply "I" by the desired number of well volumes (e.g., 3 to 5). Subsequent lines in this column to be used to track monitoring results of periodic representative well samples (e.g., after each well volume).

HYDROLOGIC, INC.

September 6, 1996

REPORTING:

Hydrologic-Asheville, Inc
122 Lyman Street
Asheville, NC 28801

INVOICING:

Hydrologic-Asheville, Inc
122 Lyman Street
Asheville, NC 28801

PROJECT NUMBER: **FL9614053**

DATE COMPLETED: September 6, 1996
DATE RECEIVED: September 5, 1996

PROJECT DESCRIPTION:

Enviro-Pro., P.C./EP-1216-- 8 water samples analyzed for 8260.

Enclosed is the laboratory report for the project described above. If you have any questions or if we can be of further assistance, please feel free to **contact Beate Lynn at 1-800-728-2251.** We appreciate your business and look forward to serving you again soon.

Respectfully,

Benjamin Carl Esterle
Laboratory Director

1491 TWILIGHT TRAIL FRANKFORT, KY 40601
502-223-0251 FAX: 502-875-8016 / TOLL FREE 800-728-2251

HYDROLOGIC, INC.

COMPANY NAME:	Hydrologic-Asheville, Inc
COMPANY PROJECT NUMBER:	Enviro-Pro., P.C./EP-1216
HYDROLOGIC PROJECT NUMBER:	FL9614053
HYDROLOGIC LAB I.D.#:	399
HYDROLOGIC SAMPLE NUMBER:	9614053
SAMPLE IDENTIFICATION:	MW-1
DATE SAMPLED:	9/2/96
DATE EXTRACTED:	N/A
DATE/TIME ANALYZED:	9/05/96

METHOD SW 846 8260

ANALYSIS	CAS NO.	SDL (ug/l)	RESULT (ug/l)
Dichlorodifluoromethane	75-71-8	1.0	BDL
Chloromethane	74-87-3	1.0	BDL
Vinyl Chloride	75-01-4	1.0	BDL
Bromomethane	74-83-9	1.0	BDL
Chloroethane	75-00-3	1.0	BDL
Trichlorofluoromethane	75-69-4	1.0	BDL
1,1-Dichloroethene	75-35-4	1.0	BDL
Methylene Chloride	75-09-2	1.0	BDL
trans-1,2-Dichloroethene	156-60-5	1.0	BDL
1,1-Dichloroethane	75-34-3	1.0	BDL
2,2-Dichloropropane	590-20-7	1.0	BDL
cis-1,2-Dichloroethene	156-59-4	1.0	BDL
Chloroform	67-66-3	1.0	BDL
Bromochloromethane	74-97-5	1.0	BDL
1,1,1-Trichloroethane	71-55-6	1.0	BDL
Carbon Tetrachloride	56-23-5	1.0	BDL
1,1-Dichloropropene	563-58-6	1.0	BDL
Benzene	71-43-2	1.0	BDL
1,2-Dichloroethane	107-06-2	1.0	BDL
Trichloroethene	79-01-6	1.0	BDL
1,2-Dichloropropane	78-87-5	1.0	BDL
Bromodichloromethane	75-27-4	1.0	BDL
Dibromomethane	74-95-3	1.0	BDL
cis-1,3-Dichloropropene	10061-01-5	1.0	BDL
Toluene	108-88-3	1.0	BDL

1491 TWILIGHT TRAIL FRANKFORT, KY 40601
502-223-0251 FAX: 502-875-8016 / TOLL FREE 800-728-2251

COMPANY NAME: Hydrologic-Asheville, Inc
COMPANY PROJECT NUMBER: Enviro-Pro., P.C./EP-1216

HYDROLOGIC PROJECT NUMBER: FL9614053
HYDROLOGIC SAMPLE NUMBER: 9614053
SAMPLE IDENTIFICATION: MW-1
DATE SAMPLED: 9/2/96

METHOD SW 846 8260

ANALYSIS	CAS NO.	SDL (ug/l)	RESULT (ug/l)
trans-1,3-Dichloropropene	10061-02-6	1.0	BDL
1,1,2-Trichloroethane	79-00-5	1.0	BDL
Tetrachloroethene	127-18-4	1.0	BDL
1,3-Dichloropropane	142-28-9	1.0	BDL
Dibromochloromethane	124-48-1	1.0	BDL
1,2-Dibromoethane	106-93-4	1.0	BDL
Chlorobenzene	108-90-7	1.0	BDL
1,1,1,2-Tetrachloroethane	630-20-6	1.0	BDL
Ethylbenzene	100-41-4	1.0	BDL
(m+p)-Xylene		1.0	BDL
o-Xylene	95-47-6	1.0	BDL
Styrene	100-42-5	1.0	BDL
Bromoform	75-25-2	1.0	BDL
Isopropylbenzene	98-82-8	1.0	BDL
1,1,2,2-Tetrachloroethane	79-34-5	1.0	BDL
Bromobenzene	108-86-1	1.0	BDL
n-Propylbenzene	103-65-1	1.0	BDL
2-Chlorotoluene	95-45-8	1.0	BDL
1,3,5-Trimethylbenzene	108-67-8	1.0	BDL
4-Chlorotoluene	106-43-4	1.0	BDL
t-Butylbenzene	98-06-6	1.0	BDL
1,2,4-Trimethylbenzene	95-63-6	1.0	BDL
sec-Butylbenzene	135-98-8	1.0	BDL
p-Isopropyltoluene	99-87-6	1.0	BDL

COMPANY NAME: Hydrologic-Asheville, Inc
COMPANY PROJECT NUMBER: Enviro-Pro., P.C./EP-1216

HYDROLOGIC PROJECT NUMBER: FL9614053
HYDROLOGIC SAMPLE NUMBER: 9614053
SAMPLE IDENTIFICATION: MW-1
DATE SAMPLED: 9/2/96

METHOD SW 846 8260

ANALYSIS	CAS NO.	SDL (ug/l)	RESULT (ug/l)
1,3-Dichlorobenzene	541-73-1	1.0	BDL
1,4-Dichlorobenzene	106-46-7	1.0	BDL
n-Butylbenzene	104-51-8	1.0	BDL
1,2-Dichlorobenzene	95-50-1	1.0	BDL
1,2-Dibromo-3-Chloropropane	96-12-8	1.0	BDL
1,2,4-Trichlorobenzene	120-82-1	1.0	BDL
Hexachlorobutadiene	87-68-3	1.0	BDL
Naphthalene	91-20-3	1.0	BDL
1,2,3-Trichlorobenzene	87-61-6	1.0	BDL
Surrogate Recoveries:			
1,2-Dichloroethane	107-06-2		87%
Toluene-d8			76
BFB			90%

BDL = Below Sample Detection Limit
SDL = Sample Detection Limit

COMMENTS: _____

HYDROLOGIC, INC.

COMPANY NAME:	Hydrologic-Asheville, Inc
COMPANY PROJECT NUMBER:	Enviro-Pro., P.C./EP-1216
HYDROLOGIC PROJECT NUMBER:	FL9614053
HYDROLOGIC LAB I.D.#:	399
HYDROLOGIC SAMPLE NUMBER:	9614054
SAMPLE IDENTIFICATION:	MW-4
DATE SAMPLED:	9/2/96
DATE EXTRACTED:	N/A
DATE/TIME ANALYZED:	9/05/96

METHOD SW 846 8260

ANALYSIS	CAS NO.	SDL (ug/l)	RESULT (ug/l)
Dichlorodifluoromethane	75-71-8	1.0	BDL
Chloromethane	74-87-3	1.0	BDL
Vinyl Chloride	75-01-4	1.0	BDL
Bromomethane	74-83-9	1.0	BDL
Chloroethane	75-00-3	1.0	BDL
Trichlorofluoromethane	75-69-4	1.0	BDL
1,1-Dichloroethene	75-35-4	1.0	BDL
Methylene Chloride	75-09-2	1.0	BDL
trans-1,2-Dichloroethene	156-60-5	1.0	BDL
1,1-Dichloroethane	75-34-3	1.0	BDL
2,2-Dichloropropane	590-20-7	1.0	BDL
cis-1,2-Dichloroethene	156-59-4	1.0	BDL
Chloroform	67-66-3	1.0	BDL
Bromochloromethane	74-97-5	1.0	BDL
1,1,1-Trichloroethane	71-55-6	1.0	BDL
Carbon Tetrachloride	56-23-5	1.0	BDL
1,1-Dichloropropene	563-58-6	1.0	BDL
Benzene	71-43-2	1.0	BDL
1,2-Dichloroethane	107-06-2	1.0	BDL
Trichloroethene	79-01-6	1.0	BDL
1,2-Dichloropropane	78-87-5	1.0	BDL
Bromodichloromethane	75-27-4	1.0	BDL
Dibromomethane	74-95-3	1.0	BDL
cis-1,3-Dichloropropene	10061-01-5	1.0	BDL
Toluene	108-88-3	1.0	BDL

1491 TWILIGHT TRAIL FRANKFORT, KY 40601
502-223-0251 FAX: 502-875-8016 / TOLL FREE 800-728-2251

COMPANY NAME: Hydrologic-Asheville, Inc
COMPANY PROJECT NUMBER: Enviro-Pro., P.C./EP-1216

HYDROLOGIC PROJECT NUMBER: FL9614053
HYDROLOGIC SAMPLE NUMBER: 9614054
SAMPLE IDENTIFICATION: MW-4
DATE SAMPLED: 9/2/96

METHOD SW 846 8260

ANALYSIS	CAS NO.	SDL (ug/l)	RESULT (ug/l)
trans-1,3-Dichloropropene	10061-02-6	1.0	BDL
1,1,2-Trichloroethane	79-00-5	1.0	BDL
Tetrachloroethene	127-18-4	1.0	BDL
1,3-Dichloropropane	142-28-9	1.0	BDL
Dibromochloromethane	124-48-1	1.0	BDL
1,2-Dibromoethane	106-93-4	1.0	BDL
Chlorobenzene	108-90-7	1.0	BDL
1,1,1,2-Tetrachloroethane	630-20-6	1.0	BDL
Ethylbenzene	100-41-4	1.0	BDL
(m+p)-Xylene		1.0	BDL
o-Xylene	95-47-6	1.0	BDL
Styrene	100-42-5	1.0	BDL
Bromoform	75-25-2	1.0	BDL
Isopropylbenzene	98-82-8	1.0	BDL
1,1,2,2-Tetrachloroethane	79-34-5	1.0	BDL
Bromobenzene	108-86-1	1.0	BDL
n-Propylbenzene	103-65-1	1.0	BDL
2-Chlorotoluene	95-45-8	1.0	BDL
1,3,5-Trimethylbenzene	108-67-8	1.0	BDL
4-Chlorotoluene	106-43-4	1.0	BDL
t-Butylbenzene	98-06-6	1.0	BDL
1,2,4-Trimethylbenzene	95-63-6	1.0	BDL
sec-Butylbenzene	135-98-8	1.0	BDL
p-Isopropyltoluene	99-87-6	1.0	BDL

COMPANY NAME: Hydrologic-Asheville, Inc
COMPANY PROJECT NUMBER: Enviro-Pro., P.C./EP-1216

HYDROLOGIC PROJECT NUMBER: FL9614053
HYDROLOGIC SAMPLE NUMBER: 9614054
SAMPLE IDENTIFICATION: MW-4
DATE SAMPLED: 9/2/96

METHOD SW 846 8260

ANALYSIS	CAS NO.	SDL (ug/l)	RESULT (ug/l)
1,3-Dichlorobenzene	541-73-1	1.0	BDL
1,4-Dichlorobenzene	106-46-7	1.0	BDL
n-Butylbenzene	104-51-8	1.0	BDL
1,2-Dichlorobenzene	95-50-1	1.0	BDL
1,2-Dibromo-3-Chloropropane	96-12-8	1.0	BDL
1,2,4-Trichlorobenzene	120-82-1	1.0	BDL
Hexachlorobutadiene	87-68-3	1.0	BDL
Naphthalene	91-20-3	1.0	BDL
1,2,3-Trichlorobenzene	87-61-6	1.0	BDL
Surrogate Recoveries:			
1,2-Dichloroethane	107-06-2		83%
Toluene-d8			70%
BFB			62%

BDL = Below Sample Detection Limit
SDL = Sample Detection Limit

COMMENTS: _____

HYDROLOGIC, INC.

COMPANY NAME: Hydrologic-Asheville, Inc
COMPANY PROJECT NUMBER: Enviro-Pro., P.C./EP-1216

HYDROLOGIC PROJECT NUMBER: FL9614053
HYDROLOGIC LAB I.D.#: 399
HYDROLOGIC SAMPLE NUMBER: 9614055
SAMPLE IDENTIFICATION: MW-5
DATE SAMPLED: 9/2/96
DATE EXTRACTED: N/A
DATE/TIME ANALYZED: 9/05/96

METHOD SW 846 8260

ANALYSIS	CAS NO.	SDL (ug/l)	RESULT (ug/l)
Dichlorodifluoromethane	75-71-8	1.0	BDL
Chloromethane	74-87-3	1.0	BDL
Vinyl Chloride	75-01-4	1.0	BDL
Bromomethane	74-83-9	1.0	BDL
Chloroethane	75-00-3	1.0	BDL
Trichlorofluoromethane	75-69-4	1.0	BDL
1,1-Dichloroethene	75-35-4	1.0	BDL
Methylene Chloride	75-09-2	1.0	BDL
trans-1,2-Dichloroethene	156-60-5	1.0	BDL
1,1-Dichloroethane	75-34-3	1.0	BDL
2,2-Dichloropropane	590-20-7	1.0	BDL
cis-1,2-Dichloroethene	156-59-4	1.0	BDL
Chloroform	67-66-3	1.0	BDL
Bromochloromethane	74-97-5	1.0	BDL
1,1,1-Trichloroethane	71-55-6	1.0	BDL
Carbon Tetrachloride	56-23-5	1.0	BDL
1,1-Dichloropropene	563-58-6	1.0	BDL
Benzene	71-43-2	1.0	BDL
1,2-Dichloroethane	107-06-2	1.0	BDL
Trichloroethene	79-01-6	1.0	BDL
1,2-Dichloropropane	78-87-5	1.0	BDL
Bromodichloromethane	75-27-4	1.0	BDL
Dibromomethane	74-95-3	1.0	BDL
cis-1,3-Dichloropropene	10061-01-5	1.0	BDL
Toluene	108-88-3	1.0	BDL

1491 TWILIGHT TRAIL FRANKFORT, KY 40601
502-223-0251 FAX: 502-875-8016 / TOLL FREE 800-728-2251

COMPANY NAME: Hydrologic-Asheville, Inc
COMPANY PROJECT NUMBER: Enviro-Pro., P.C./EP-1216

HYDROLOGIC PROJECT NUMBER: FL9614053
HYDROLOGIC SAMPLE NUMBER: 9614055
SAMPLE IDENTIFICATION: MW-5
DATE SAMPLED: 9/2/96

METHOD SW 846 8260

ANALYSIS	CAS NO.	SDL (ug/l)	RESULT (ug/l)
trans-1,3-Dichloropropene	10061-02-6	1.0	BDL
1,1,2-Trichloroethane	79-00-5	1.0	BDL
Tetrachloroethene	127-18-4	1.0	BDL
1,3-Dichloropropane	142-28-9	1.0	BDL
Dibromochloromethane	124-48-1	1.0	BDL
1,2-Dibromoethane	106-93-4	1.0	BDL
Chlorobenzene	108-90-7	1.0	BDL
1,1,1,2-Tetrachloroethane	630-20-6	1.0	BDL
Ethylbenzene	100-41-4	1.0	BDL
(m+p)-Xylene		1.0	BDL
o-Xylene	95-47-6	1.0	BDL
Styrene	100-42-5	1.0	BDL
Bromoform	75-25-2	1.0	BDL
Isopropylbenzene	98-82-8	1.0	BDL
1,1,2,2-Tetrachloroethane	79-34-5	1.0	BDL
Bromobenzene	108-86-1	1.0	BDL
n-Propylbenzene	103-65-1	1.0	BDL
2-Chlorotoluene	95-45-8	1.0	BDL
1,3,5-Trimethylbenzene	108-67-8	1.0	BDL
4-Chlorotoluene	106-43-4	1.0	BDL
t-Butylbenzene	98-06-6	1.0	BDL
1,2,4-Trimethylbenzene	95-63-6	1.0	BDL
sec-Butylbenzene	135-98-8	1.0	BDL
p-Isopropyltoluene	99-87-6	1.0	BDL

HYDROLOGIC, INC.

COMPANY NAME: Hydrologic-Asheville, Inc
COMPANY PROJECT NUMBER: Enviro-Pro., P.C./EP-1216

HYDROLOGIC PROJECT NUMBER: FL9614053
HYDROLOGIC SAMPLE NUMBER: 9614055
SAMPLE IDENTIFICATION: MW-5
DATE SAMPLED: 9/2/96

METHOD SW 846 8260

ANALYSIS	CAS NO.	SDL (ug/l)	RESULT (ug/l)
1,3-Dichlorobenzene	541-73-1	1.0	BDL
1,4-Dichlorobenzene	106-46-7	1.0	BDL
n-Butylbenzene	104-51-8	1.0	BDL
1,2-Dichlorobenzene	95-50-1	1.0	BDL
1,2-Dibromo-3-Chloropropane	96-12-8	1.0	BDL
1,2,4-Trichlorobenzene	120-82-1	1.0	BDL
Hexachlorobutadiene	87-68-3	1.0	BDL
Naphthalene	91-20-3	1.0	BDL
1,2,3-Trichlorobenzene	87-61-6	1.0	BDL
Surrogate Recoveries:			
1,2-Dichloroethane	107-06-2		91%
Toluene-d8			67%
BFB			62%

BDL = Below Sample Detection Limit
SDL = Sample Detection Limit

COMMENTS: _____

1491 TWILIGHT TRAIL FRANKFORT, KY 40601
502-223-0251 FAX: 502-875-8016 / TOLL FREE 800-728-2251

HYDROLOGIC, INC.

COMPANY NAME: Hydrologic-Asheville, Inc
COMPANY PROJECT NUMBER: Enviro-Pro., P.C./EP-1216

HYDROLOGIC PROJECT NUMBER: FL9614053
HYDROLOGIC LAB I.D.#: 399
HYDROLOGIC SAMPLE NUMBER: 9614056
SAMPLE IDENTIFICATION: MW-6
DATE SAMPLED: 9/2/96
DATE EXTRACTED: N/A
DATE/TIME ANALYZED: 9/05/96

METHOD SW 846 8260

ANALYSIS	CAS NO.	SDL (ug/l)	RESULT (ug/l)
Dichlorodifluoromethane	75-71-8	1.0	BDL
Chloromethane	74-87-3	1.0	BDL
Vinyl Chloride	75-01-4	1.0	BDL
Bromomethane	74-83-9	1.0	BDL
Chloroethane	75-00-3	1.0	BDL
Trichlorofluoromethane	75-69-4	1.0	BDL
1,1-Dichloroethene	75-35-4	1.0	BDL
Methylene Chloride	75-09-2	1.0	BDL
trans-1,2-Dichloroethene	156-60-5	1.0	BDL
1,1-Dichloroethane	75-34-3	1.0	BDL
2,2-Dichloropropane	590-20-7	1.0	BDL
cis-1,2-Dichloroethene	156-59-4	1.0	BDL
Chloroform	67-66-3	1.0	BDL
Bromochloromethane	74-97-5	1.0	BDL
1,1,1-Trichloroethane	71-55-6	1.0	BDL
Carbon Tetrachloride	56-23-5	1.0	BDL
1,1-Dichloropropene	563-58-6	1.0	BDL
Benzene	71-43-2	1.0	BDL
1,2-Dichloroethane	107-06-2	1.0	BDL
Trichloroethene	79-01-6	1.0	BDL
1,2-Dichloropropane	78-87-5	1.0	BDL
Bromodichloromethane	75-27-4	1.0	BDL
Dibromomethane	74-95-3	1.0	BDL
cis-1,3-Dichloropropene	10061-01-5	1.0	BDL
Toluene	108-88-3	1.0	BDL

1491 TWILIGHT TRAIL FRANKFORT, KY 40601
502-223-0251 FAX: 502-875-8016 / TOLL FREE 800-728-2251

COMPANY NAME: Hydrologic-Asheville, Inc
COMPANY PROJECT NUMBER: Enviro-Pro., P.C./EP-1216

HYDROLOGIC PROJECT NUMBER: FL9614053
HYDROLOGIC SAMPLE NUMBER: 9614056
SAMPLE IDENTIFICATION: MW-6
DATE SAMPLED: 9/2/96

METHOD SW 846 8260

ANALYSIS	CAS NO.	SDL (ug/l)	RESULT (ug/l)
trans-1,3-Dichloropropene	10061-02-6	1.0	BDL
1,1,2-Trichloroethane	79-00-5	1.0	BDL
Tetrachloroethene	127-18-4	1.0	BDL
1,3-Dichloropropane	142-28-9	1.0	BDL
Dibromochloromethane	124-48-1	1.0	BDL
1,2-Dibromoethane	106-93-4	1.0	BDL
Chlorobenzene	108-90-7	1.0	BDL
1,1,1,2-Tetrachloroethane	630-20-6	1.0	BDL
Ethylbenzene	100-41-4	1.0	BDL
(m+p)-Xylene		1.0	BDL
o-Xylene	95-47-6	1.0	BDL
Styrene	100-42-5	1.0	BDL
Bromoform	75-25-2	1.0	BDL
Isopropylbenzene	98-82-8	1.0	BDL
1,1,2,2-Tetrachloroethane	79-34-5	1.0	BDL
Bromobenzene	108-86-1	1.0	BDL
n-Propylbenzene	103-65-1	1.0	BDL
2-Chlorotoluene	95-45-8	1.0	BDL
1,3,5-Trimethylbenzene	108-67-8	1.0	BDL
4-Chlorotoluene	106-43-4	1.0	BDL
t-Butylbenzene	98-06-6	1.0	BDL
1,2,4-Trimethylbenzene	95-63-6	1.0	BDL
sec-Butylbenzene	135-98-8	1.0	BDL
p-Isopropyltoluene	99-87-6	1.0	BDL

HYDROLOGIC, INC.

COMPANY NAME: Hydrologic-Asheville, Inc
COMPANY PROJECT NUMBER: Enviro-Pro., P.C./EP-1216

HYDROLOGIC PROJECT NUMBER: FL9614053
HYDROLOGIC SAMPLE NUMBER: 9614056
SAMPLE IDENTIFICATION: MW-6
DATE SAMPLED: 9/2/96

METHOD SW 846 8260

ANALYSIS	CAS NO.	SDL (ug/l)	RESULT (ug/l)
1,3-Dichlorobenzene	541-73-1	1.0	BDL
1,4-Dichlorobenzene	106-46-7	1.0	BDL
n-Butylbenzene	104-51-8	1.0	BDL
1,2-Dichlorobenzene	95-50-1	1.0	BDL
1,2-Dibromo-3-Chloropropane	96-12-8	1.0	BDL
1,2,4-Trichlorobenzene	120-82-1	1.0	BDL
Hexachlorobutadiene	87-68-3	1.0	BDL
Naphthalene	91-20-3	1.0	BDL
1,2,3-Trichlorobenzene	87-61-6	1.0	BDL
Surrogate Recoveries:			
1,2-Dichloroethane	107-06-2		79%
Toluene-d8			68%
BFB			69%

BDL = Below Sample Detection Limit
SDL = Sample Detection Limit

COMMENTS: _____

1491 TWILIGHT TRAIL FRANKFORT, KY 40601
502-223-0251 FAX: 502-875-8016 / TOLL FREE 800-728-2251

HYDROLOGIC, INC.

COMPANY NAME: Hydrologic-Asheville, Inc
COMPANY PROJECT NUMBER: Enviro-Pro., P.C./EP-1216

HYDROLOGIC PROJECT NUMBER: FL9614053
HYDROLOGIC LAB I.D.#: 399
HYDROLOGIC SAMPLE NUMBER: 9614057
SAMPLE IDENTIFICATION: MW-10
DATE SAMPLED: 9/2/96
DATE EXTRACTED: N/A
DATE/TIME ANALYZED: 9/05/96

METHOD SW 846 8260

ANALYSIS	CAS NO.	SDL (ug/l)	RESULT (ug/l)
Dichlorodifluoromethane	75-71-8	1.0	BDL
Chloromethane	74-87-3	1.0	BDL
Vinyl Chloride	75-01-4	1.0	BDL
Bromomethane	74-83-9	1.0	BDL
Chloroethane	75-00-3	1.0	BDL
Trichlorofluoromethane	75-69-4	1.0	BDL
1,1-Dichloroethene	75-35-4	1.0	BDL
Methylene Chloride	75-09-2	1.0	BDL
trans-1,2-Dichloroethene	156-60-5	1.0	BDL
1,1-Dichloroethane	75-34-3	1.0	BDL
2,2-Dichloropropane	590-20-7	1.0	BDL
cis-1,2-Dichloroethene	156-59-4	1.0	BDL
Chloroform	67-66-3	1.0	BDL
Bromochloromethane	74-97-5	1.0	BDL
1,1,1-Trichloroethane	71-55-6	1.0	BDL
Carbon Tetrachloride	56-23-5	1.0	BDL
1,1-Dichloropropene	563-58-6	1.0	BDL
Benzene	71-43-2	1.0	BDL
1,2-Dichloroethane	107-06-2	1.0	BDL
Trichloroethene	79-01-6	1.0	BDL
1,2-Dichloropropane	78-87-5	1.0	BDL
Bromodichloromethane	75-27-4	1.0	BDL
Dibromomethane	74-95-3	1.0	BDL
cis-1,3-Dichloropropene	10061-01-5	1.0	BDL
Toluene	108-88-3	1.0	BDL

1491 TWILIGHT TRAIL FRANKFORT, KY 40601
502-223-0251 FAX: 502-875-8016 / TOLL FREE 800-728-2251

COMPANY NAME: Hydrologic-Asheville, Inc
COMPANY PROJECT NUMBER: Enviro-Pro., P.C./EP-1216

HYDROLOGIC PROJECT NUMBER: FL9614053
HYDROLOGIC SAMPLE NUMBER: 9614057
SAMPLE IDENTIFICATION: MW-10
DATE SAMPLED: 9/2/96

METHOD SW 846 8260

ANALYSIS	CAS NO.	SDL (ug/l)	RESULT (ug/l)
trans-1,3-Dichloropropene	10061-02-6	1.0	BDL
1,1,2-Trichloroethane	79-00-5	1.0	BDL
Tetrachloroethene	127-18-4	1.0	BDL
1,3-Dichloropropane	142-28-9	1.0	BDL
Dibromochloromethane	124-48-1	1.0	BDL
1,2-Dibromoethane	106-93-4	1.0	BDL
Chlorobenzene	108-90-7	1.0	BDL
1,1,1,2-Tetrachloroethane	630-20-6	1.0	BDL
Ethylbenzene	100-41-4	1.0	BDL
(m+p)-Xylene		1.0	BDL
o-Xylene	95-47-6	1.0	BDL
Styrene	100-42-5	1.0	BDL
Bromoform	75-25-2	1.0	BDL
Isopropylbenzene	98-82-8	1.0	BDL
1,1,2,2-Tetrachloroethane	79-34-5	1.0	BDL
Bromobenzene	108-86-1	1.0	BDL
n-Propylbenzene	103-65-1	1.0	BDL
2-Chlorotoluene	95-45-8	1.0	BDL
1,3,5-Trimethylbenzene	108-67-8	1.0	BDL
4-Chlorotoluene	106-43-4	1.0	BDL
t-Butylbenzene	98-06-6	1.0	BDL
1,2,4-Trimethylbenzene	95-63-6	1.0	BDL
sec-Butylbenzene	135-98-8	1.0	BDL
p-Isopropyltoluene	99-87-6	1.0	BDL

COMPANY NAME: Hydrologic-Asheville, Inc
COMPANY PROJECT NUMBER: Enviro-Pro., P.C./EP-1216

HYDROLOGIC PROJECT NUMBER: FL9614053
HYDROLOGIC SAMPLE NUMBER: 9614057
SAMPLE IDENTIFICATION: MW-10
DATE SAMPLED: 9/2/96

METHOD SW 846 8260

ANALYSIS	CAS NO.	SDL (ug/l)	RESULT (ug/l)
1,3-Dichlorobenzene	541-73-1	1.0	BDL
1,4-Dichlorobenzene	106-46-7	1.0	BDL
n-Butylbenzene	104-51-8	1.0	BDL
1,2-Dichlorobenzene	95-50-1	1.0	BDL
1,2-Dibromo-3-Chloropropane	96-12-8	1.0	BDL
1,2,4-Trichlorobenzene	120-82-1	1.0	BDL
Hexachlorobutadiene	87-68-3	1.0	BDL
Naphthalene	91-20-3	1.0	BDL
1,2,3-Trichlorobenzene	87-61-6	1.0	BDL
Surrogate Recoveries:			
1,2-Dichloroethane	107-06-2		76%
Toluene-d8			66%
BFB			73%

BDL = Below Sample Detection Limit
SDL = Sample Detection Limit

COMMENTS: _____

HYDROLOGIC, INC.

COMPANY NAME: Hydrologic-Asheville, Inc
COMPANY PROJECT NUMBER: Enviro-Pro., P.C./EP-1216

HYDROLOGIC PROJECT NUMBER: FL9614053
HYDROLOGIC LAB I.D.#: 399
HYDROLOGIC SAMPLE NUMBER: 9614058
SAMPLE IDENTIFICATION: MW-11
DATE SAMPLED: 9/2/96
DATE EXTRACTED:
DATE/TIME ANALYZED:

METHOD SW 846 8260

ANALYSIS	CAS NO.	SDL (ug/l)	RESULT (ug/l)
Dichlorodifluoromethane	75-71-8	1.0	BDL
Chloromethane	74-87-3	1.0	BDL
Vinyl Chloride	75-01-4	1.0	BDL
Bromomethane	74-83-9	1.0	BDL
Chloroethane	75-00-3	1.0	BDL
Trichlorofluoromethane	75-69-4	1.0	BDL
1,1-Dichloroethene	75-35-4	1.0	BDL
Methylene Chloride	75-09-2	1.0	BDL
trans-1,2-Dichloroethene	156-60-5	1.0	BDL
1,1-Dichloroethane	75-34-3	1.0	BDL
2,2-Dichloropropane	590-20-7	1.0	BDL
cis-1,2-Dichloroethene	156-59-4	1.0	BDL
Chloroform	67-66-3	1.0	BDL
Bromochloromethane	74-97-5	1.0	BDL
1,1,1-Trichloroethane	71-55-6	1.0	BDL
Carbon Tetrachloride	56-23-5	1.0	BDL
1,1-Dichloropropene	563-58-6	1.0	BDL
Benzene	71-43-2	1.0	BDL
1,2-Dichloroethane	107-06-2	1.0	BDL
Trichloroethene	79-01-6	1.0	BDL
1,2-Dichloropropane	78-87-5	1.0	BDL
Bromodichloromethane	75-27-4	1.0	BDL
Dibromomethane	74-95-3	1.0	BDL
cis-1,3-Dichloropropene	10061-01-5	1.0	BDL
Toluene	108-88-3	1.0	BDL

1491 TWILIGHT TRAIL FRANKFORT, KY 40601
502-223-0251 FAX: 502-875-8016 / TOLL FREE 800-728-2251

COMPANY NAME: Hydrologic-Asheville, Inc
COMPANY PROJECT NUMBER: Enviro-Pro., P.C./EP-1216

HYDROLOGIC PROJECT NUMBER: FL9614053
HYDROLOGIC SAMPLE NUMBER: 9614058
SAMPLE IDENTIFICATION: MW-11
DATE SAMPLED: 9/2/96

METHOD SW 846 8260

ANALYSIS	CAS NO.	SDL (ug/l)	RESULT (ug/l)
trans-1,3-Dichloropropene	10061-02-6	1.0	BDL
1,1,2-Trichloroethane	79-00-5	1.0	BDL
Tetrachloroethene	127-18-4	1.0	BDL
1,3-Dichloropropane	142-28-9	1.0	BDL
Dibromochloromethane	124-48-1	1.0	BDL
1,2-Dibromoethane	106-93-4	1.0	BDL
Chlorobenzene	108-90-7	1.0	BDL
1,1,1,2-Tetrachloroethane	630-20-6	1.0	BDL
Ethylbenzene	100-41-4	1.0	BDL
(m+p)-Xylene		1.0	BDL
o-Xylene	95-47-6	1.0	BDL
Styrene	100-42-5	1.0	BDL
Bromoform	75-25-2	1.0	BDL
Isopropylbenzene	98-82-8	1.0	BDL
1,1,2,2-Tetrachloroethane	79-34-5	1.0	BDL
Bromobenzene	108-86-1	1.0	BDL
n-Propylbenzene	103-65-1	1.0	BDL
2-Chlorotoluene	95-45-8	1.0	BDL
1,3,5-Trimethylbenzene	108-67-8	1.0	BDL
4-Chlorotoluene	106-43-4	1.0	BDL
t-Butylbenzene	98-06-6	1.0	BDL
1,2,4-Trimethylbenzene	95-63-6	1.0	BDL
sec-Butylbenzene	135-98-8	1.0	BDL
p-Isopropyltoluene	99-87-6	1.0	BDL

HYDROLOGIC, INC.

COMPANY NAME: Hydrologic-Asheville, Inc
COMPANY PROJECT NUMBER: Enviro-Pro., P.C./EP-1216

HYDROLOGIC PROJECT NUMBER: FL9614053
HYDROLOGIC SAMPLE NUMBER: 9614058
SAMPLE IDENTIFICATION: MW-11
DATE SAMPLED: 9/2/96

METHOD SW 846 8260

ANALYSIS	CAS NO.	SDL (ug/l)	RESULT (ug/l)
1,3-Dichlorobenzene	541-73-1	1.0	BDL
1,4-Dichlorobenzene	106-46-7	1.0	BDL
n-Butylbenzene	104-51-8	1.0	BDL
1,2-Dichlorobenzene	95-50-1	1.0	BDL
1,2-Dibromo-3-Chloropropane	96-12-8	1.0	BDL
1,2,4-Trichlorobenzene	120-82-1	1.0	BDL
Hexachlorobutadiene	87-68-3	1.0	BDL
Naphthalene	91-20-3	1.0	BDL
1,2,3-Trichlorobenzene	87-61-6	1.0	BDL
Surrogate Recoveries:			
1,2-Dichloroethane	107-06-2		89%
Toluene-d8			68%
BFB			79%

BDL = Below Sample Detection Limit
SDL = Sample Detection Limit

COMMENTS: _____

1491 TWILIGHT TRAIL FRANKFORT, KY 40601
502-223-0251 FAX: 502-875-8016 / TOLL FREE 800-728-2251

HYDROLOGIC, INC.

COMPANY NAME: Hydrologic-Asheville, Inc
COMPANY PROJECT NUMBER: Enviro-Pro., P.C./EP-1216

HYDROLOGIC PROJECT NUMBER: FL9614053
HYDROLOGIC LAB I.D.#: 399
HYDROLOGIC SAMPLE NUMBER: 9614059
SAMPLE IDENTIFICATION: FIELD BLANK
DATE SAMPLED: 9/2/96
DATE EXTRACTED:
DATE/TIME ANALYZED:

METHOD SW 846 8260

ANALYSIS	CAS NO.	SDL (ug/l)	RESULT (ug/l)
Dichlorodifluoromethane	75-71-8	1.0	BDL
Chloromethane	74-87-3	1.0	BDL
Vinyl Chloride	75-01-4	1.0	BDL
Bromomethane	74-83-9	1.0	BDL
Chloroethane	75-00-3	1.0	BDL
Trichlorofluoromethane	75-69-4	1.0	BDL
1,1-Dichloroethene	75-35-4	1.0	BDL
Methylene Chloride	75-09-2	1.0	BDL
trans-1,2-Dichloroethene	156-60-5	1.0	BDL
1,1-Dichloroethane	75-34-3	1.0	BDL
2,2-Dichloropropane	590-20-7	1.0	BDL
cis-1,2-Dichloroethene	156-59-4	1.0	BDL
Chloroform	67-66-3	1.0	BDL
Bromochloromethane	74-97-5	1.0	BDL
1,1,1-Trichloroethane	71-55-6	1.0	BDL
Carbon Tetrachloride	56-23-5	1.0	BDL
1,1-Dichloropropene	563-58-6	1.0	BDL
Benzene	71-43-2	1.0	BDL
1,2-Dichloroethane	107-06-2	1.0	BDL
Trichloroethene	79-01-6	1.0	BDL
1,2-Dichloropropane	78-87-5	1.0	BDL
Bromodichloromethane	75-27-4	1.0	BDL
Dibromomethane	74-95-3	1.0	BDL
cis-1,3-Dichloropropene	10061-01-5	1.0	BDL
Toluene	108-88-3	1.0	BDL

1491 TWILIGHT TRAIL FRANKFORT, KY 40601
502-223-0251 FAX: 502-875-8016 / TOLL FREE 800-728-2251

COMPANY NAME: Hydrologic-Asheville, Inc
COMPANY PROJECT NUMBER: Enviro-Pro., P.C./EP-1216

HYDROLOGIC PROJECT NUMBER: FL9614053
HYDROLOGIC SAMPLE NUMBER: 9614059
SAMPLE IDENTIFICATION: FIELD BLANK
DATE SAMPLED: 9/2/96

METHOD SW 846 8260

ANALYSIS	CAS NO.	SDL (ug/l)	RESULT (ug/l)
trans-1,3-Dichloropropene	10061-02-6	1.0	BDL
1,1,2-Trichloroethane	79-00-5	1.0	BDL
Tetrachloroethene	127-18-4	1.0	BDL
1,3-Dichloropropane	142-28-9	1.0	BDL
Dibromochloromethane	124-48-1	1.0	BDL
1,2-Dibromoethane	106-93-4	1.0	BDL
Chlorobenzene	108-90-7	1.0	BDL
1,1,1,2-Tetrachloroethane	630-20-6	1.0	BDL
Ethylbenzene	100-41-4	1.0	BDL
(m+p)-Xylene		1.0	BDL
o-Xylene	95-47-6	1.0	BDL
Styrene	100-42-5	1.0	BDL
Bromoform	75-25-2	1.0	BDL
Isopropylbenzene	98-82-8	1.0	BDL
1,1,2,2-Tetrachloroethane	79-34-5	1.0	BDL
Bromobenzene	108-86-1	1.0	BDL
n-Propylbenzene	103-65-1	1.0	BDL
2-Chlorotoluene	95-45-8	1.0	BDL
1,3,5-Trimethylbenzene	108-67-8	1.0	BDL
4-Chlorotoluene	106-43-4	1.0	BDL
t-Butylbenzene	98-06-6	1.0	BDL
1,2,4-Trimethylbenzene	95-63-6	1.0	BDL
sec-Butylbenzene	135-98-8	1.0	BDL
p-Isopropyltoluene	99-87-6	1.0	BDL

COMPANY NAME: Hydrologic-Asheville, Inc
COMPANY PROJECT NUMBER: Enviro-Pro., P.C./EP-1216

HYDROLOGIC PROJECT NUMBER: FL9614053
HYDROLOGIC SAMPLE NUMBER: 9614059
SAMPLE IDENTIFICATION: FIELD BLANK
DATE SAMPLED: 9/2/96

METHOD SW 846 8260

ANALYSIS	CAS NO.	SDL (ug/l)	RESULT (ug/l)
1,3-Dichlorobenzene	541-73-1	1.0	BDL
1,4-Dichlorobenzene	106-46-7	1.0	BDL
n-Butylbenzene	104-51-8	1.0	BDL
1,2-Dichlorobenzene	95-50-1	1.0	BDL
1,2-Dibromo-3-Chloropropane	96-12-8	1.0	BDL
1,2,4-Trichlorobenzene	120-82-1	1.0	BDL
Hexachlorobutadiene	87-68-3	1.0	BDL
Naphthalene	91-20-3	1.0	BDL
1,2,3-Trichlorobenzene	87-61-6	1.0	BDL
Surrogate Recoveries:			
1,2-Dichloroethane	107-06-2		75%
Toluene-d8			68%
BFB			76%

BDL = Below Sample Detection Limit
SDL = Sample Detection Limit

COMMENTS: _____

HYDROLOGIC, INC.

COMPANY NAME: Hydrologic-Asheville, Inc
COMPANY PROJECT NUMBER: Enviro-Pro., P.C./EP-1216

HYDROLOGIC PROJECT NUMBER: FL9614053
HYDROLOGIC LAB I.D.#: 399
HYDROLOGIC SAMPLE NUMBER: 9614060
SAMPLE IDENTIFICATION: TRIP BLANK
DATE SAMPLED: 9/2/96
DATE EXTRACTED: N/A
DATE/TIME ANALYZED: 9/05/96

METHOD SW 846 8260

ANALYSIS	CAS NO.	SDL (ug/l)	RESULT (ug/l)
Dichlorodifluoromethane	75-71-8	1.0	BDL
Chloromethane	74-87-3	1.0	BDL
Vinyl Chloride	75-01-4	1.0	BDL
Bromomethane	74-83-9	1.0	BDL
Chloroethane	75-00-3	1.0	BDL
Trichlorofluoromethane	75-69-4	1.0	BDL
1,1-Dichloroethene	75-35-4	1.0	BDL
Methylene Chloride	75-09-2	1.0	BDL
trans-1,2-Dichloroethene	156-60-5	1.0	BDL
1,1-Dichloroethane	75-34-3	1.0	BDL
2,2-Dichloropropane	590-20-7	1.0	BDL
cis-1,2-Dichloroethene	156-59-4	1.0	BDL
Chloroform	67-66-3	1.0	BDL
Bromochloromethane	74-97-5	1.0	BDL
1,1,1-Trichloroethane	71-55-6	1.0	BDL
Carbon Tetrachloride	56-23-5	1.0	BDL
1,1-Dichloropropene	563-58-6	1.0	BDL
Benzene	71-43-2	1.0	BDL
1,2-Dichloroethane	107-06-2	1.0	BDL
Trichloroethene	79-01-6	1.0	BDL
1,2-Dichloropropane	78-87-5	1.0	BDL
Bromodichloromethane	75-27-4	1.0	BDL
Dibromomethane	74-95-3	1.0	BDL
cis-1,3-Dichloropropene	10061-01-5	1.0	BDL
Toluene	108-88-3	1.0	BDL

1491 TWILIGHT TRAIL FRANKFORT, KY 40601
502-223-0251 FAX: 502-875-8016 / TOLL FREE 800-728-2251

COMPANY NAME: Hydrologic-Asheville, Inc
COMPANY PROJECT NUMBER: Enviro-Pro., P.C./EP-1216

HYDROLOGIC PROJECT NUMBER: FL9614053
HYDROLOGIC SAMPLE NUMBER: 9614060
SAMPLE IDENTIFICATION: TRIP BLANK
DATE SAMPLED: 9/2/96

METHOD SW 846 8260

ANALYSIS	CAS NO.	SDL (ug/l)	RESULT (ug/l)
trans-1,3-Dichloropropene	10061-02-6	1.0	BDL
1,1,2-Trichloroethane	79-00-5	1.0	BDL
Tetrachloroethene	127-18-4	1.0	BDL
1,3-Dichloropropane	142-28-9	1.0	BDL
Dibromochloromethane	124-48-1	1.0	BDL
1,2-Dibromoethane	106-93-4	1.0	BDL
Chlorobenzene	108-90-7	1.0	BDL
1,1,1,2-Tetrachloroethane	630-20-6	1.0	BDL
Ethylbenzene	100-41-4	1.0	BDL
(m+p)-Xylene		1.0	BDL
o-Xylene	95-47-6	1.0	BDL
Styrene	100-42-5	1.0	BDL
Bromoform	75-25-2	1.0	BDL
Isopropylbenzene	98-82-8	1.0	BDL
1,1,2,2-Tetrachloroethane	79-34-5	1.0	BDL
Bromobenzene	108-86-1	1.0	BDL
n-Propylbenzene	103-65-1	1.0	BDL
2-Chlorotoluene	95-45-8	1.0	BDL
1,3,5-Trimethylbenzene	108-67-8	1.0	BDL
4-Chlorotoluene	106-43-4	1.0	BDL
t-Butylbenzene	98-06-6	1.0	BDL
1,2,4-Trimethylbenzene	95-63-6	1.0	BDL
sec-Butylbenzene	135-98-8	1.0	BDL
p-Isopropyltoluene	99-87-6	1.0	BDL

HYDROLOGIC, INC.

COMPANY NAME: Hydrologic-Asheville, Inc
COMPANY PROJECT NUMBER: Enviro-Pro., P.C./EP-1216

HYDROLOGIC PROJECT NUMBER: FL9614053
HYDROLOGIC SAMPLE NUMBER: 9614060
SAMPLE IDENTIFICATION: TRIP BLANK
DATE SAMPLED: 9/2/96

METHOD SW 846 8260

ANALYSIS	CAS NO.	SDL (ug/l)	RESULT (ug/l)
1,3-Dichlorobenzene	541-73-1	1.0	BDL
1,4-Dichlorobenzene	106-46-7	1.0	BDL
n-Butylbenzene	104-51-8	1.0	BDL
1,2-Dichlorobenzene	95-50-1	1.0	BDL
1,2-Dibromo-3-Chloropropane	96-12-8	1.0	BDL
1,2,4-Trichlorobenzene	120-82-1	1.0	BDL
Hexachlorobutadiene	87-68-3	1.0	BDL
Naphthalene	91-20-3	1.0	BDL
1,2,3-Trichlorobenzene	87-61-6	1.0	BDL
Surrogate Recoveries:			
1,2-Dichloroethane	107-06-2		84%
Toluene-d8			70%
BFB			74%

BDL = Below Sample Detection Limit
SDL = Sample Detection Limit

COMMENTS: _____

1491 TWILIGHT TRAIL FRANKFORT, KY 40601
502-223-0251 FAX: 502-875-8016 / TOLL FREE 800-728-2251

HYDROLOGIC, INC.

91016 ↓ 91023

Chain of Custody Record

☑ 122 Lyman Street, Asheville, NC 28801, (704)254-5169, FAX (704) 252-9711
☐ 410 New Salem Highway #106, Murfreesboro, TN 37129, (615) 848-6810, FAX (615) 848-6805
☐ 1491 Twilight Trail, Frankfort, KY 40601, (502) 223-0251, FAX (502) 875-8016
☐ 2003 North Pine Street, Lumberton, NC 28358, (910) 738-6190, FAX (910) 671-8837
☐ 263 Branchview Drive SE, Concord, NC 28025, (704) 786-3322, FAX (704) 786-2999
☐ 2500 Gateway Centre, Morrisville, NC 27560, (919) 380-9699, FAX (919) 380-9717
☐ 4875 Riverside Drive, Macon, GA 31210, (912) 757-0811, FAX (912) 757-0149
☐ 2082 Trade Ctr Way #103, Naples, FL 33942, (813) 597-6059, FAX (813) 597-7056

Client: Enviro-Pro, P.C.
Report Address: 9101 Southern Pine Blvd Suite 200 Charlotte, NC 28273
Attn: Tom Bolyard
Phone No.: (704) 522-0032
Fax No.:

Project No.: FP-1216
Invoice Address: same
Attn:
Sampled By: T. Bolyard
P.O. No:

TURNAROUND TIME
☐ 24 Hours ☐ 48 Hours Date Needed: Rush - ASAP?
☐ 5 Days ☐ 10 Days ☐ Other

REQUESTED PARAMETERS

8260
8 RCRA Metals

FL96140053

LAB CODE I.D.
A = Asheville, NC
C = Concord, NC
D = Denver, CO
G = Macon, GA
K = Frankfort, KY
L = Lumberton, NC
M = Morrisville, NC
N = Naples, FL
S = Subcontracted
T = Murfreesboro, TN

Sample ID	Date	Time	Comp/ Grab	Matrix	Preserv.	Containers			REMARKS
MW-1	9-2-96	11:25	Grab	Water	HCl/ Ice	4 40ml VOA's 1 liter Plastic	✓	✓	These analyses should be performed on a RUSH T-A-T basis due to a lab anomaly on the previous set of samples. TD
MW-4		10:35					✓	✓	
MW-5		11:15					✓	✓	
MW-6		10:50					✓	✓	
MW-10		10:15					✓	✓	
MW-11		11:05					✓	✓	
Field Blank		10:00					✓	✓	
Trip Blank	↓		↓	↓	↓	↓	✓	✓	

Lab Use Only Custody Seal: ☐ Yes ☐ No ☐ N/A — K A — Init Lab Temp. — Rec. Lab Temp C 4°

COMMENTS:

Relinquished By: [signature]	Date 9/2/96 Time 1440	Received By: [signature]	Date 9/3/96 Time 1440	State Samples Collected:	
Relinquished By:	Date Time	Received By: Dyral Yeaml	Date 9/4/96 Time 1030	Lab Use Only:	
Relinquished By: Dyral Yeaml	Date 9/4/96 Time 1600	Received By: L Roberson	Date 9/5 Time 11:00		
	Date Time	Received By:	Date Time		

HYDROLOGIC, INC.

FINAL REPORT OF ANALYSES

ENVIRO PRO, P.C.
9101 SOUTHERN PINE BLVD
SUITE 200
CHARLOTTE, NC 28273-
Attn: TOM BOLYARD

PROJECT NAME: ENVIRO-PRO 1216
REPORT DATE: 09/10/96

SAMPLE NUMBER- 91016 SAMPLE ID- EP 1216 MW-1
DATE SAMPLED- 09/02/96
DATE RECEIVED- 09/04/96 SAMPLER- T BOLYARD
TIME RECEIVED- 1030 DELIVERED BY- FED EX

SAMPLE MATRIX- WW
TIME SAMPLED- 1125
RECEIVED BY- DHT

ANALYSIS	METHOD	SAMPLE PREP DATE	BY	ANALYSIS DATE	BY	RESULT	UNITS	DET. LIMIT
ARSENIC, TOTAL	206.2	09/05/96	BDL	09/06/96	BDL	< 0.003	mg/l	0.003
CADMIUM, TOTAL	213.2	09/05/96	BDL	09/06/96	BDL	0.002	mg/l	0.001
CHROMIUM, TOTAL	218.2	09/05/96	BDL	09/06/96	BDL	< 0.005	mg/l	0.005
LEAD, TOTAL	239.2	09/05/96	BDL	09/09/96	BDL	< 0.003	mg/l	0.003
MERCURY, TOTAL	245.1			09/05/96	LJP	< 0.0002	mg/l	0.0002
SELENIUM, TOTAL	270.2	09/05/96	BDL	09/06/96	BDL	< 0.003	mg/l	0.003
SILVER, TOTAL	272.2	09/05/96	BDL	09/06/96	BDL	0.006	mg/l	0.001
BARIUM, TOTAL	200.7	09/05/96	BDL	09/09/96	BDL	0.201	mg/l	0.005

LABORATORY DIRECTOR

P.O. BOX 18029 ASHEVILLE NC 28814-0029
704-254-5169 FAX: 704-252-9711 / TOLL FREE : 800-344-5759

HYDROLOGIC, INC.

FINAL REPORT OF ANALYSES

ENVIRO PRO, P.C.
9101 SOUTHERN PINE BLVD
SUITE 200
CHARLOTTE, NC 28273-
Attn: TOM BOLYARD

PROJECT NAME: ENVIRO-PRO 1216
REPORT DATE: 09/10/96

SAMPLE NUMBER- 91017 SAMPLE ID- EP 1216 MW-4
DATE SAMPLED- 09/02/96
DATE RECEIVED- 09/04/96 SAMPLER- T BOLYARD
TIME RECEIVED- 1030 DELIVERED BY- FED EX

SAMPLE MATRIX- WW
TIME SAMPLED- 1035
RECEIVED BY- DHT

ANALYSIS	METHOD	SAMPLE PREP DATE	BY	ANALYSIS DATE	BY	RESULT	UNITS	DET. LIMIT
ARSENIC, TOTAL	206.2	09/05/96	BDL	09/06/96	BDL	< 0.003	mg/l	0.003
CADMIUM, TOTAL	213.2	09/05/96	BDL	09/06/96	BDL	< 0.001	mg/l	0.001
CHROMIUM, TOTAL	218.2	09/05/96	BDL	09/06/96	BDL	< 0.005	mg/l	0.005
LEAD, TOTAL	239.2	09/05/96	BDL	09/09/96	BDL	0.006	mg/l	0.003
MERCURY, TOTAL	245.1			09/05/96	LJP	< 0.0002	mg/l	0.0002
SELENIUM, TOTAL	270.2	09/05/96	BDL	09/06/96	BDL	< 0.003	mg/l	0.003
SILVER, TOTAL	272.2	09/05/96	BDL	09/06/96	BDL	< 0.001	mg/l	0.001
BARIUM, TOTAL	200.7	09/05/96	BDL	09/09/96	BDL	0.095	mg/l	0.005

LABORATORY DIRECTOR

P.O. BOX 18029 ASHEVILLE NC 28814-0029
704-254-5169 FAX: 704-252-9711 / TOLL FREE : 800-344-5759

HYDROLOGIC, INC.

FINAL REPORT OF ANALYSES

ENVIRO PRO, P.C.
9101 SOUTHERN PINE BLVD
SUITE 200
CHARLOTTE, NC 28273-
Attn: TOM BOLYARD

PROJECT NAME: ENVIRO-PRO 1216
REPORT DATE: 09/10/96

SAMPLE NUMBER- 91018 SAMPLE ID- EP 1216 MW-5
DATE SAMPLED- 09/02/96
DATE RECEIVED- 09/04/96 SAMPLER- T BOLYARD
TIME RECEIVED- 1030 DELIVERED BY- FED EX

SAMPLE MATRIX- WW
TIME SAMPLED- 1115
RECEIVED BY- DHT

ANALYSIS	METHOD	SAMPLE PREP DATE	BY	ANALYSIS DATE	BY	RESULT	UNITS	DET. LIMIT
ARSENIC, TOTAL	206.2	09/05/96	BDL	09/06/96	BDL	< 0.003	mg/l	0.003
CADMIUM, TOTAL	213.2	09/05/96	BDL	09/06/96	BDL	< 0.001	mg/l	0.001
CHROMIUM, TOTAL	218.2	09/05/96	BDL	09/06/96	BDL	< 0.005	mg/l	0.005
LEAD, TOTAL	239.2	09/05/96	BDL	09/09/96	BDL	0.004	mg/l	0.003
MERCURY, TOTAL	245.1			09/05/96	LJP	< 0.0002	mg/l	0.0002
SELENIUM, TOTAL	270.2	09/05/96	BDL	09/06/96	BDL	< 0.003	mg/l	0.003
SILVER, TOTAL	272.2	09/05/96	BDL	09/06/96	BDL	< 0.001	mg/l	0.001
BARIUM, TOTAL	200.7	09/05/96	BDL	09/09/96	BDL	0.237	mg/l	0.005

LABORATORY DIRECTOR _____

P.O. BOX 18029 ASHEVILLE NC 28814-0029
704-254-5169 FAX: 704-252-9711 / TOLL FREE : 800-344-5759

HYDROLOGIC, INC.

FINAL REPORT OF ANALYSES

ENVIRO PRO, P.C.
9101 SOUTHERN PINE BLVD
SUITE 200
CHARLOTTE, NC 28273-
Attn: TOM BOLYARD

PROJECT NAME: ENVIRO-PRO 1216
REPORT DATE: 09/10/96

SAMPLE NUMBER- 91019 SAMPLE ID- EP 1216 MW-6
DATE SAMPLED- 09/02/96
DATE RECEIVED- 09/04/96 SAMPLER- T BOLYARD
TIME RECEIVED- 1030 DELIVERED BY- FED EX

SAMPLE MATRIX- WW
TIME SAMPLED- 1050
RECEIVED BY- DHT

ANALYSIS	METHOD	SAMPLE PREP DATE	BY	ANALYSIS DATE	BY	RESULT	UNITS	DET. LIMIT
ARSENIC, TOTAL	206.2	09/05/96	BDL	09/06/96	BDL	< 0.003	mg/l	0.003
CADMIUM, TOTAL	213.2	09/05/96	BDL	09/06/96	BDL	< 0.001	mg/l	0.001
CHROMIUM, TOTAL	218.2	09/05/96	BDL	09/06/96	BDL	< 0.005	mg/l	0.005
LEAD, TOTAL	239.2	09/05/96	BDL	09/09/96	BDL	< 0.003	mg/l	0.003
MERCURY, TOTAL	245.1			09/05/96	LJP	< 0.0002	mg/l	0.0002
SELENIUM, TOTAL	270.2	09/05/96	BDL	09/06/96	BDL	< 0.003	mg/l	0.003
SILVER, TOTAL	272.2	09/05/96	BDL	09/06/96	BDL	< 0.001	mg/l	0.001
BARIUM, TOTAL	200.7	09/05/96	BDL	09/09/96	BDL	0.034	mg/l	0.005

LABORATORY DIRECTOR

P.O. BOX 18029 ASHEVILLE NC 28814-0029
704-254-5169 FAX: 704-252-9711 / TOLL FREE : 800-344-5759

HYDROLOGIC, INC.

FINAL REPORT OF ANALYSES

PROJECT NAME: ENVIRO-PRO 1216
REPORT DATE: 09/10/96

ENVIRO PRO, P.C.
9101 SOUTHERN PINE BLVD
SUITE 200
CHARLOTTE, NC 28273-
Attn: TOM BOLYARD

SAMPLE NUMBER- 91020 SAMPLE ID- EP 1216 MW-10
DATE SAMPLED- 09/02/96
DATE RECEIVED- 09/04/96 SAMPLER- T BOLYARD
TIME RECEIVED- 1030 DELIVERED BY- FED EX

SAMPLE MATRIX- WW
TIME SAMPLED- 1015
RECEIVED BY- DHT

ANALYSIS	METHOD	SAMPLE PREP DATE	BY	ANALYSIS DATE	BY	RESULT	UNITS	DET. LIMIT
ARSENIC, TOTAL	206.2	09/05/96	BDL	09/06/96	BDL	< 0.003	mg/l	0.003
CADMIUM, TOTAL	213.2	09/05/96	BDL	09/06/96	BDL	0.004	mg/l	0.001
CHROMIUM, TOTAL	218.2	09/05/96	BDL	09/06/96	BDL	0.028	mg/l	0.005
LEAD, TOTAL	239.2	09/05/96	BDL	09/09/96	BDL	< 0.003	mg/l	0.003
MERCURY, TOTAL	245.1			09/05/96	LJP	< 0.0002	mg/l	0.0002
SELENIUM, TOTAL	270.2	09/05/96	BDL	09/06/96	BDL	< 0.003	mg/l	0.003
SILVER, TOTAL	272.2	09/05/96	BDL	09/06/96	BDL	< 0.001	mg/l	0.001
BARIUM, TOTAL	200.7	09/05/96	BDL	09/09/96	BDL	0.214	mg/l	0.005

LABORATORY DIRECTOR

P.O. BOX 18029 ASHEVILLE NC 28814-0029
704-254-5169 FAX: 704-252-9711 / TOLL FREE : 800-344-5759

HYDROLOGIC, INC.

FINAL REPORT OF ANALYSES

PROJECT NAME: ENVIRO-PRO 1216
REPORT DATE: 09/10/96

ENVIRO PRO, P.C.
9101 SOUTHERN PINE BLVD
SUITE 200
CHARLOTTE, NC 28273-
Attn: TOM BOLYARD

SAMPLE NUMBER- 91021 SAMPLE ID- EP 1216 MW-11
DATE SAMPLED- 09/02/96
DATE RECEIVED- 09/04/96 SAMPLER- T BOLYARD
TIME RECEIVED- 1030 DELIVERED BY- FED EX

SAMPLE MATRIX- WW
TIME SAMPLED- 1105
RECEIVED BY- DHT

ANALYSIS	METHOD	SAMPLE PREP DATE	ANALYSIS DATE	BY	RESULT	UNITS	DET. LIMIT
ARSENIC, TOTAL	206.2	09/05/96	09/06/96	BDL	< 0.003	mg/l	0.003
CADMIUM, TOTAL	213.2	09/05/96	09/06/96	BDL	< 0.001	mg/l	0.001
CHROMIUM, TOTAL	218.2	09/05/96	09/06/96	BDL	< 0.005	mg/l	0.005
LEAD, TOTAL	239.2	09/05/96	09/09/96	BDL	< 0.003	mg/l	0.003
MERCURY, TOTAL	245.1		09/05/96	LJP	< 0.0002	mg/l	0.0002
SELENIUM, TOTAL	270.2	09/05/96	09/06/96	BDL	< 0.003	mg/l	0.003
SILVER, TOTAL	272.2	09/05/96	09/06/96	BDL	< 0.001	mg/l	0.001
BARIUM, TOTAL	200.7	09/05/96	09/09/96	BDL	0.076	mg/l	0.005

LABORATORY DIRECTOR

P.O. BOX 18029 ASHEVILLE NC 28814-0029
704-254-5169 FAX: 704-252-9711 / TOLL FREE : 800-344-5759

HYDROLOGIC, INC.

FINAL REPORT OF ANALYSES

PROJECT NAME: ENVIRO-PRO 1216
REPORT DATE: 09/10/96

ENVIRO PRO, P.C.
9101 SOUTHERN PINE BLVD
SUITE 200
CHARLOTTE, NC 28273-
Attn: TOM BOLYARD

SAMPLE NUMBER- 91022 SAMPLE ID- EP 1216 FIELD BLANK SAMPLE MATRIX- WW
DATE SAMPLED- 09/02/96 TIME SAMPLED- 1000
DATE RECEIVED- 09/04/96 SAMPLER- T BOLYARD RECEIVED BY- DHT
TIME RECEIVED- 1030 DELIVERED BY- FED EX

ANALYSIS	METHOD	SAMPLE PREP DATE	BY	ANALYSIS DATE	BY	RESULT	UNITS	DET. LIMIT
ARSENIC, TOTAL	206.2	09/05/96	BDL	09/06/96	BDL	< 0.003	mg/l	0.003
CADMIUM, TOTAL	213.2	09/05/96	BDL	09/06/96	BDL	< 0.001	mg/l	0.001
CHROMIUM, TOTAL	218.2	09/05/96	BDL	09/06/96	BDL	< 0.005	mg/l	0.005
LEAD, TOTAL	239.2	09/05/96	BDL	09/09/96	BDL	< 0.003	mg/l	0.003
MERCURY, TOTAL	245.1			09/05/96	LJP	< 0.0002	mg/l	0.0002
SELENIUM, TOTAL	270.2	09/05/96	BDL	09/06/96	BDL	< 0.003	mg/l	0.003
SILVER, TOTAL	272.2	09/05/96	BDL	09/06/96	BDL	< 0.001	mg/l	0.001
BARIUM, TOTAL	200.7	09/05/96	BDL	09/09/96	BDL	< 0.005	mg/l	0.005

LABORATORY DIRECTOR

P.O. BOX 18029 ASHEVILLE NC 28814-0029
704-254-5169 FAX: 704-252-9711 / TOLL FREE : 800-344-5759

HYDROLOGIC, INC.

FINAL REPORT OF ANALYSES

ENVIRO PRO, P.C.
9101 SOUTHERN PINE BLVD
SUITE 200
CHARLOTTE, NC 28273-
Attn: TOM BOLYARD

PROJECT NAME: ENVIRO-PRO 1216
REPORT DATE: 09/10/96

SAMPLE NUMBER- 91023 SAMPLE ID- EP 1216 TRIP BLANK SAMPLE MATRIX- WW
DATE SAMPLED- 09/02/96
DATE RECEIVED- 09/04/96 SAMPLER- T BOLYARD RECEIVED BY- DHT
TIME RECEIVED- 1030 DELIVERED BY- FED EX

ANALYSIS	METHOD	SAMPLE PREP DATE	BY	ANALYSIS DATE	BY	RESULT	UNITS	DET. LIMIT
ARSENIC, TOTAL	206.2	09/05/96	BDL	09/06/96	BDL	< 0.003	mg/l	0.003
CADMIUM, TOTAL	213.2	09/05/96	BDL	09/06/96	BDL	< 0.001	mg/l	0.001
CHROMIUM, TOTAL	218.2	09/05/96	BDL	09/06/96	BDL	< 0.005	mg/l	0.005
LEAD, TOTAL	239.2	09/05/96	BDL	09/09/96	BDL	< 0.003	mg/l	0.003
MERCURY, TOTAL	245.1			09/05/96	LJP	< 0.0002	mg/l	0.0002
SELENIUM, TOTAL	270.2	09/05/96	BDL	09/06/96	BDL	< 0.003	mg/l	0.003
SILVER, TOTAL	272.2	09/05/96	BDL	09/06/96	BDL	< 0.001	mg/l	0.001
BARIUM, TOTAL	200.7	09/05/96	BDL	09/09/96	BDL	< 0.005	mg/l	0.005

LABORATORY DIRECTOR

P.O. BOX 18029 ASHEVILLE NC 28814-0029
704-254-5169 FAX: 704-252-9711 / TOLL FREE : 800-344-5759

Chain of Custody Record

HYDROLOGIC, INC.

❒ 122 Lyman Street
Asheville, NC 28801
(704)254-5169
FAX (704) 252-9711

❒ 410 New Salem Highway #106
Murfreesboro, TN 37129
(615) 848-6810
FAX (615) 848-6805

❒ 1491 Twilight Trail
Frankfort, KY 40601
(502) 223-0251
FAX (502) 875-8016

❒ 2003 North Pine Street
Lumberton, NC 28358
(910) 738-6190
FAX (910) 671-8837

❒ 263 Branchview Drive SE
Concord, NC 28025
(704) 786-3322
FAX (704) 786-2999

❒ 2500 Gateway Centre
Morrisville, NC 27560
(919) 380-9699
FAX (919) 380-9717

❒ 4875 Riverside Drive
Macon, GA 31210
(912) 757-0811
FAX (912) 757-0149

❒ 2082 Trade Ctr Way #103
Naples, FL 33942
(813) 597-6059
FAX (813) 597-7056

Client:	Project No.:
Report Address:	Invoice Address:
Attn:	Attn:
Phone No.:	Sampled By:
Fax No.: 704-527-7850	P.O. No:

TURNAROUND TIME

❒ 24 Hours ❒ 48 Hours Date Needed: _____

❒ 5 Days ❒ 10 Days ❒ Other _____

REQUESTED PARAMETERS

LAB CODE I.D.

A = Asheville, NC
C = Concord, NC
D = Denver, CO
G = Macon,GA
K = Frankfort, KY
L = Lumberton, NC
M = Morrisville, NC
N = Naples, FL
S = Subcontracted
T = Murfreesboro, TN

Sample ID	Date	Time	Comp/ Grab	Matrix	Preserv.	Containers										REMARKS

Lab Use Only **Custody Seal:** ❒Yes ❒No ❒N/A **Init Lab Temp.** **Rec. Lab Temp**

COMMENTS:

Relinquished By:	Date	Time	Received By:	Date	Time	State Samples Collected:
Relinquished By:	Date	Time	Received By:	Date	Time	Lab Use Only:
Relinquished By:	Date	Time	Received By:	Date	Time	
Relinquishe.	Date	Time	Received By:	Date	Time	