6013Map1991 - Batch No.___

/

/ 1

/ Mecklenburg Co.

6013 1991
Map

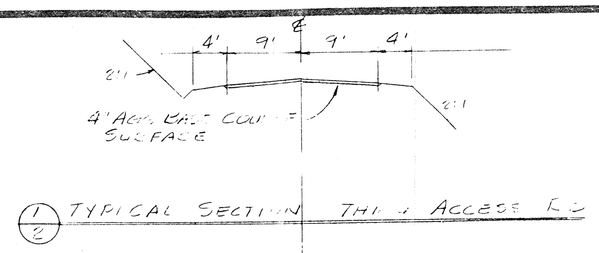

1/2 TYPICAL SECTION THRU ACCESS RD

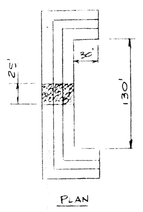

PLAN

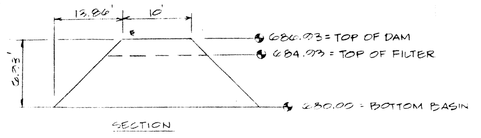

SECTION

STONE FILTER BASIN NO 5

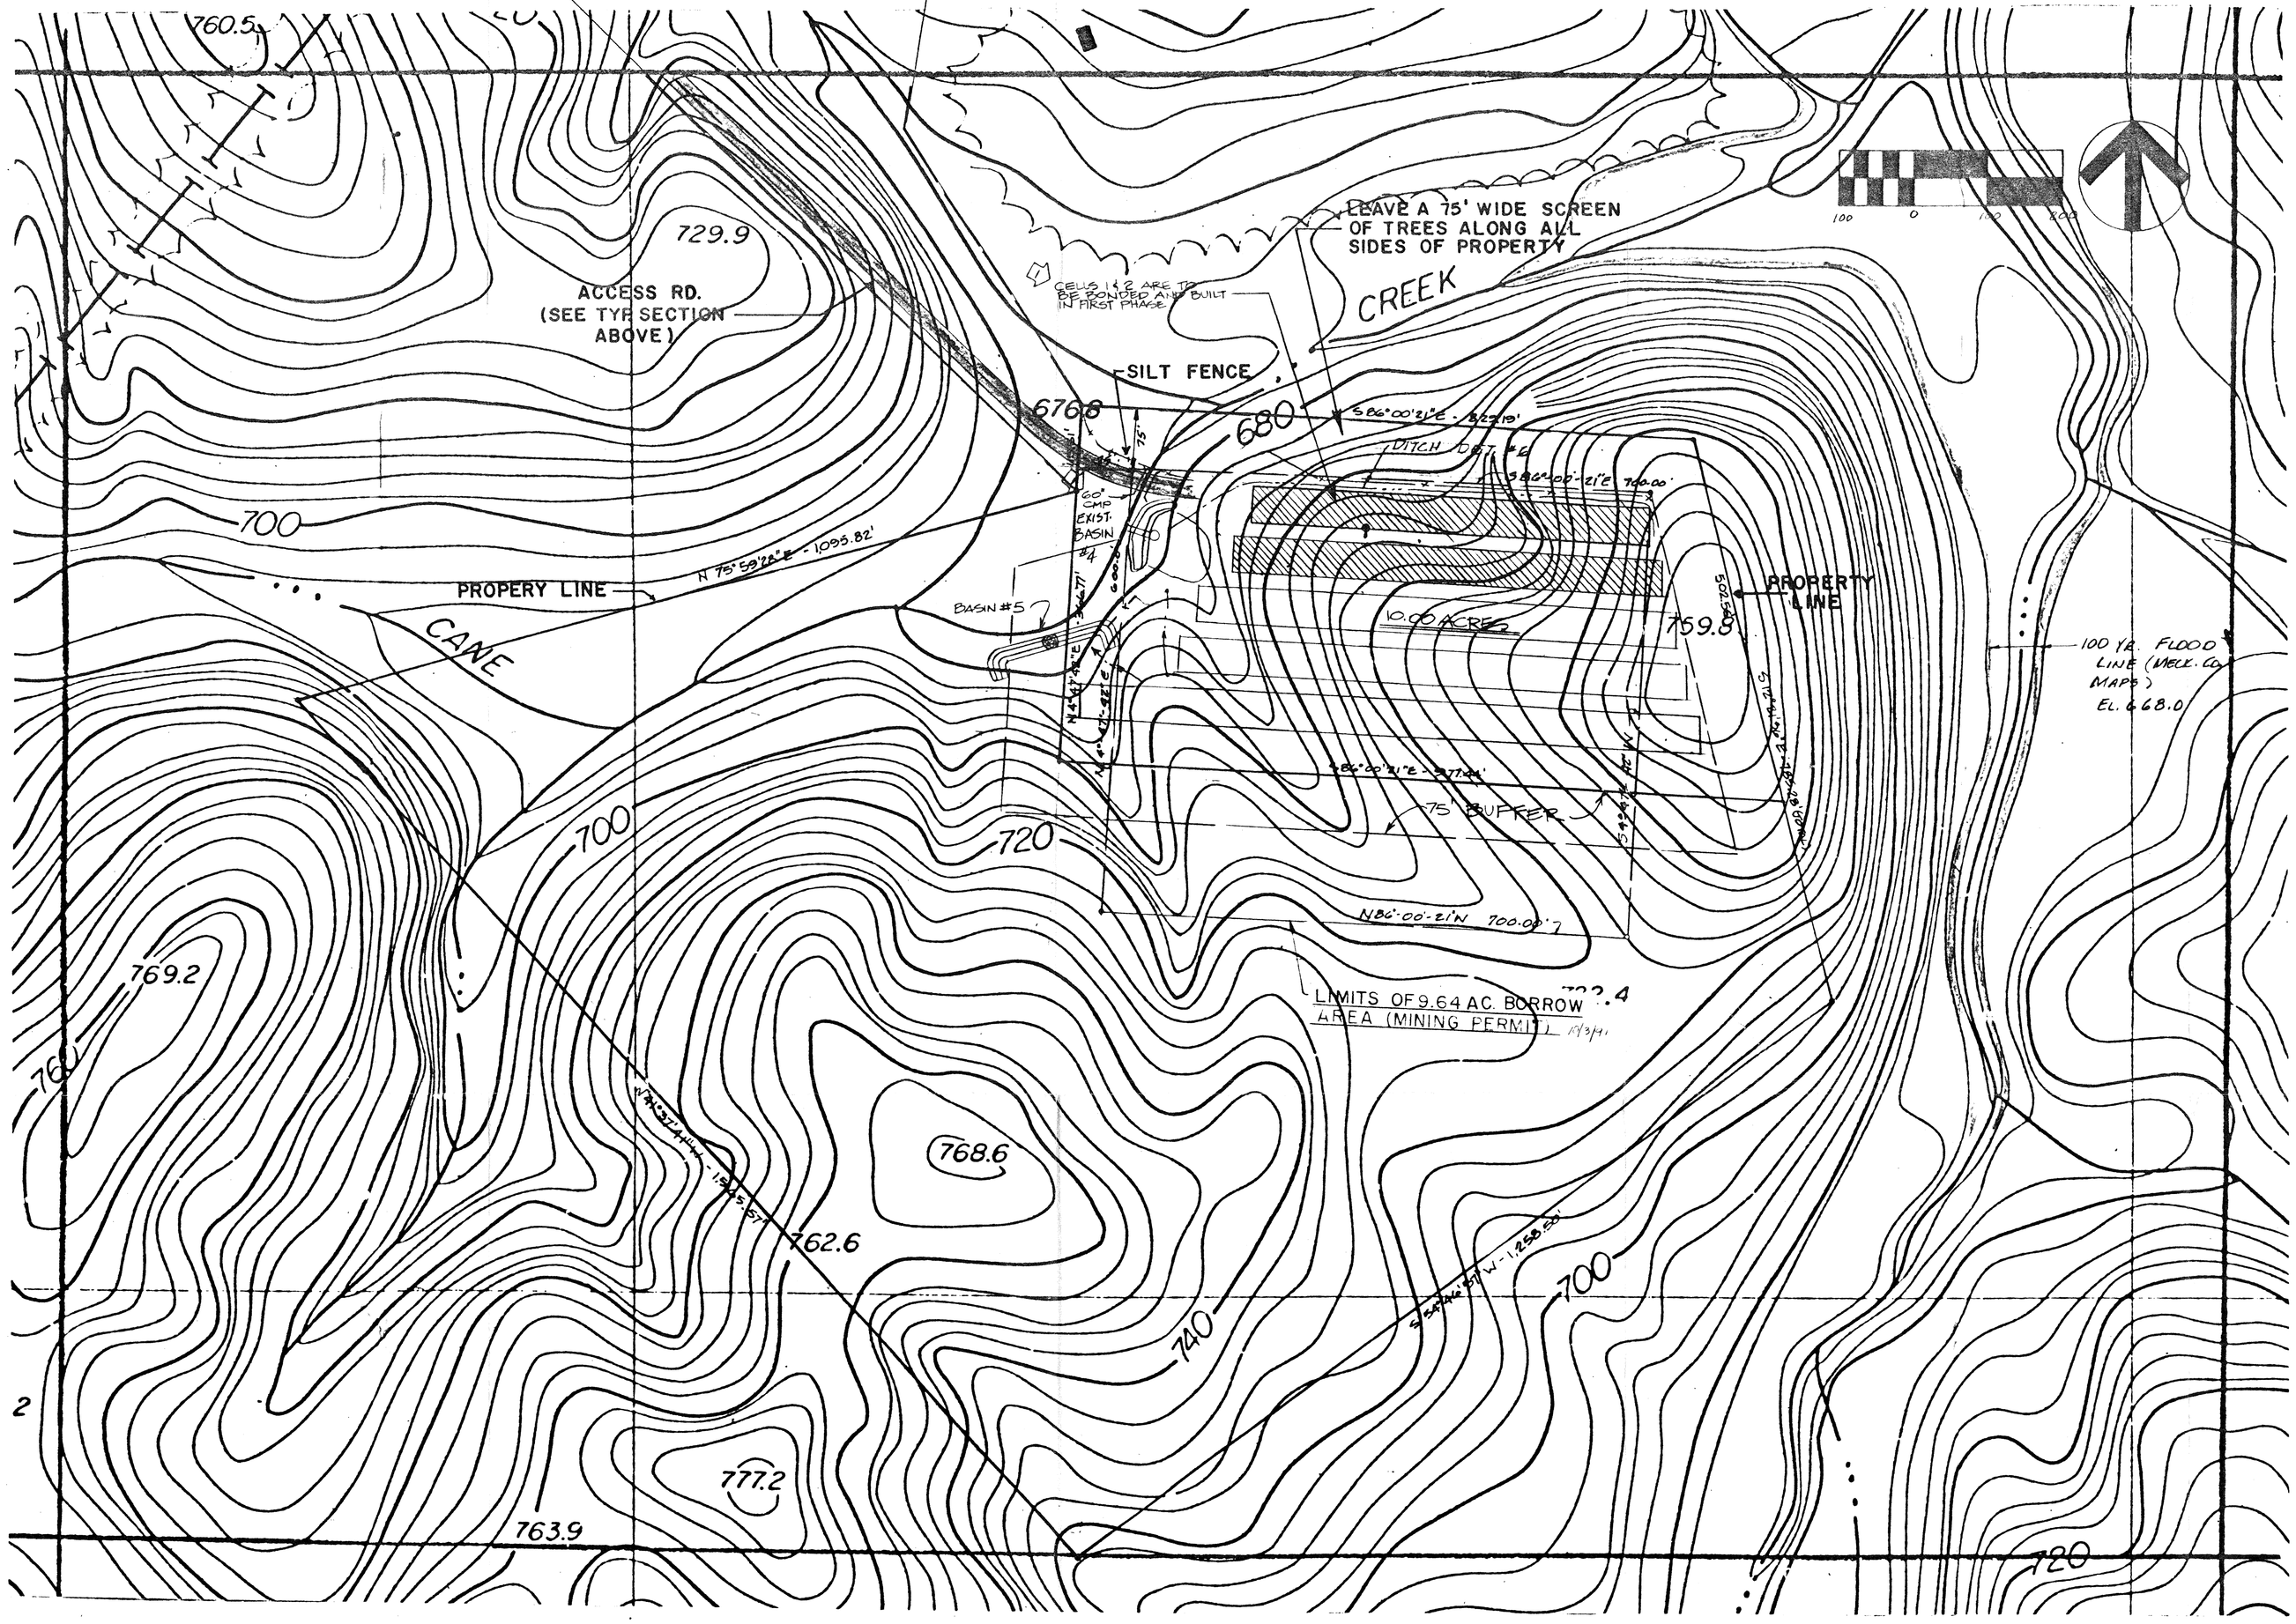

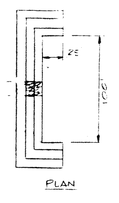

PLAN

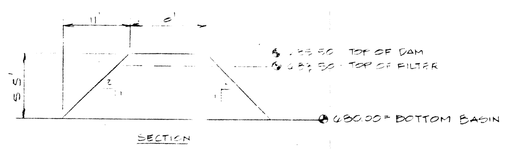

SECTION

STONE FILTER BASIN NO. 3

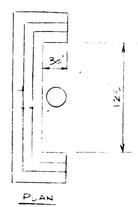

PLAN

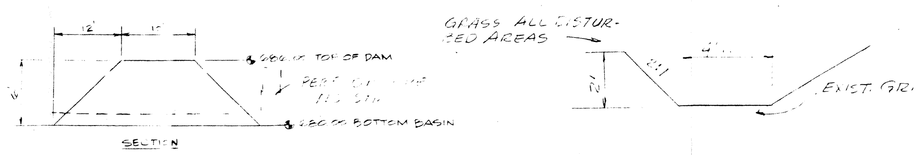

STONE FILTER BASIN NO. 4 11/1/91

DITCH DETAIL #6 11/1/91

AREA 2 – DEMOLITION LANDFILL

THIS LANDFILL NOW OPERATES UNDER THE NAME:
NORTH MECKLENBURG LANDFILL
15501 HUNTERSVILLE ROAD
HUNTERSVILLE, N.C. 28078

NORTH CAROLINA PROFESSIONAL ENGINEER 2761 FRANK B. HICKS, JR.

Rev. 11/26/91

Figure 3

P&P
DEMOLITION LANDFILL
HUNTERSVILLE, N.C.

SITE PLAN

FRANK B. HICKS ASSOCIATES, INC.
ENGINEERS . . . SURVEYORS . . . PLANNERS
CHARLOTTE, N.C.

REVISION:
1) 11/1/91 ADD NOTE ON CELLS 1 & 2, 60" CMP
2) 11/26/91 ADD BOUNDARY BEARINGS & DISTANCES

DATE:
DRAWN BY:
CHECKED BY:
SCALE:

SHEET 2 OF 10
COMM. NO.