INDEX		
SHEET NO.	DRAWING NO.	DESCRIPTION
1	T1	TITLE SHEET
2	CD1	EXISTING CONDITIONS AS OF 7/15/05
3	CD2	1ST YEAR FILL PLAN
4	CD3	2ND YEAR FILL PLAN
5	CD4	3RD YEAR FILL PLAN

PERMIT RENEWAL

ALEXANDER COUNTY CONSTRUCTION AND DEMOLITION LANDFILL FACILITY

TAYLORSVILLE, NORTH CAROLINA

PROJECT NO. G05080

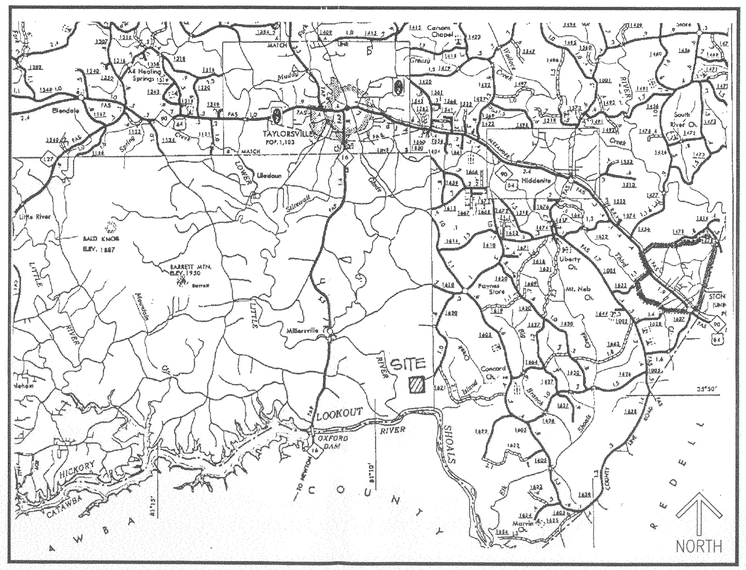
TAYLORSVILLE
POP. 1,103
SITE
LOOKOUT SHOALS
OXFORD DAM
LITTLE RIVER
BALD KNOB
ELEV. 1887
BARRETT MTN.
ELEV. 1320
Liledoun
Middlesex
Liberty
Concord Ch.
Pleasant Grove
Mt. Herb
Macedonia
Bethlehem
Mt. Olive
Mt. Zion
Sandy Ridge
Mt. Vernon
Mt. Marvin
Bethel
Mt. Hebron
Canaan Chapel
Hickory Grove
Mt. Healing Springs
Blendale
Shiloh
Macedonia
Mt. Pleasant
Mt. Olive
Mt. Zion
Mt. Vernon
Mt. Marvin
Mt. Hebron
Bethel
Mt. Herb
Macedonia
Bethlehem

P:\SolidWaste\G05080 - Alexander C&D Volumes 2005\dwg\C&D PERMIT RENEWAL\05080-02.dwg, 1/2/2006 10:49:50 AM, lch

NOTES FIELD

N 767,000 | N 766,500 | N 766,000 | N 765,500

E 1,364,000 | E 1,363,500 | E 1,363,000 | E 1,362,500 | E 1,362,000 | E 1,361,500

M.W.#4 | M.W.#10 | M.W.#4R | M.W.#9 | OLD M.W.#4 | OLD M.W.#1 | M.W.#1A | M.W.#8 | M.W.#15 | OLD M.W.#3 | M.W.#11 | M.W.#7 | M.W.#12 | OLD M.W.#2 | M.W.#14 | M.W.#6 | M.W.#13

EIP | SCALE HOUSE | WALL | SCALES | DUMPSTER | PK-NM | EXIST. BASIN | GRAVEL PARKING FOR EMPLOYEE TRAILERS | DENSE TREES

CONSTRUCTION AND DEMOLITION LANDFILL FACILITY, PHASE 1

1/12/2006

CONSTRUCTION & DEMOLITION LANDFILL FACILITY
ALEXANDER COUNTY NORTH CAROLINA

EXISTING CONDITIONS AS OF 7/15/05

DATE	BY	REV.	DESCRIPTION

SCALE: 1" = 100'
DATE: 11/21/05
DRWN. BY: L. HAMPTON
CHKD. BY: J. WOODIE
PROJECT NUMBER G05080
DRAWING NO. CD1
SHEET NO. 2 OF 5

Municipal Services Engineering Company, P.A.
P.O. BOX 97 GARNER, N.C. 27529 (919) 772-5393
P.O. BOX 349 BOONE, N.C. 28607 (828) 262-1767
P.O. BOX 278 MOREHEAD CITY, N.C. 28557 (252) 726-9451

P:\SolidWaste\G05080 - Alexander C&D Volumes 2005\dwg\C&D PERMIT RENEWAL\05080-03.dwg, 1/2/2006 10:48:50 AM, lch

NCSS GRID

N 767,000 N 766,500 N 766,000 N 765,500

E 1,364,000 E 1,363,500 E 1,363,000 E 1,362,500 E 1,362,000 E 1,361,500

M.W. #5 M.W. #10 M.W. #4R M.W. #9 OLD M.W. #4 OLD M.W. #1 M.W. #8 M.W. #15 OLD M.W. #3 M.W. #11 M.W. #2 M.W. #14 M.W. #7 M.W. #12 M.W. #6 M.W. #13

SCALE HOUSE

DUMPSTER

WALL SCALES WALL WALL

E/P

PK-NAIL

EXIST. BASIN

CONSTRUCTION AND DEMOLITION LANDFILL FACILITY PHASE 1

GRAVEL PARKING FOR TRANSFER TRAILERS

DENSE TREES

1050 1030 1060 1070 1080 1040 1000 980 950 1010 990 970 940 960 1020

NORTH CAROLINA PROFESSIONAL ENGINEER JAMES D. WOODIE SEAL 6782 1/2/2006

DATE	BY	REV.	DESCRIPTION

SCALE: 1" = 100'
DATE: 11/21/05
DRWN. BY: L. HAMPTON
CHKD. BY: J. WOODIE
PROJECT NUMBER G05080
DRAWING NO. CD2
SHEET NO. 3 OF 5

PHASE 1
1st YEAR FILL PLAN

CONSTRUCTION & DEMOLITION LANDFILL FACILITY
ALEXANDER COUNTY
NORTH CAROLINA

Municipal Services Engineering Company, P.A.
P.O. BOX 97 GARNER, N.C. 27529 (919) 772-5393
P.O. BOX 349 BOONE, N.C. 28607 (828) 262-1767
P.O. BOX 278 MOREHEAD CITY, N.C. 28557 (252) 726-9481

P:\SolidWaste\G05080 - Alexander C&D Volumes 2005\dwg\C&D PERMIT RENEWAL\05080-04.dwg, 1/2/2006 10:47:25 AM, lch

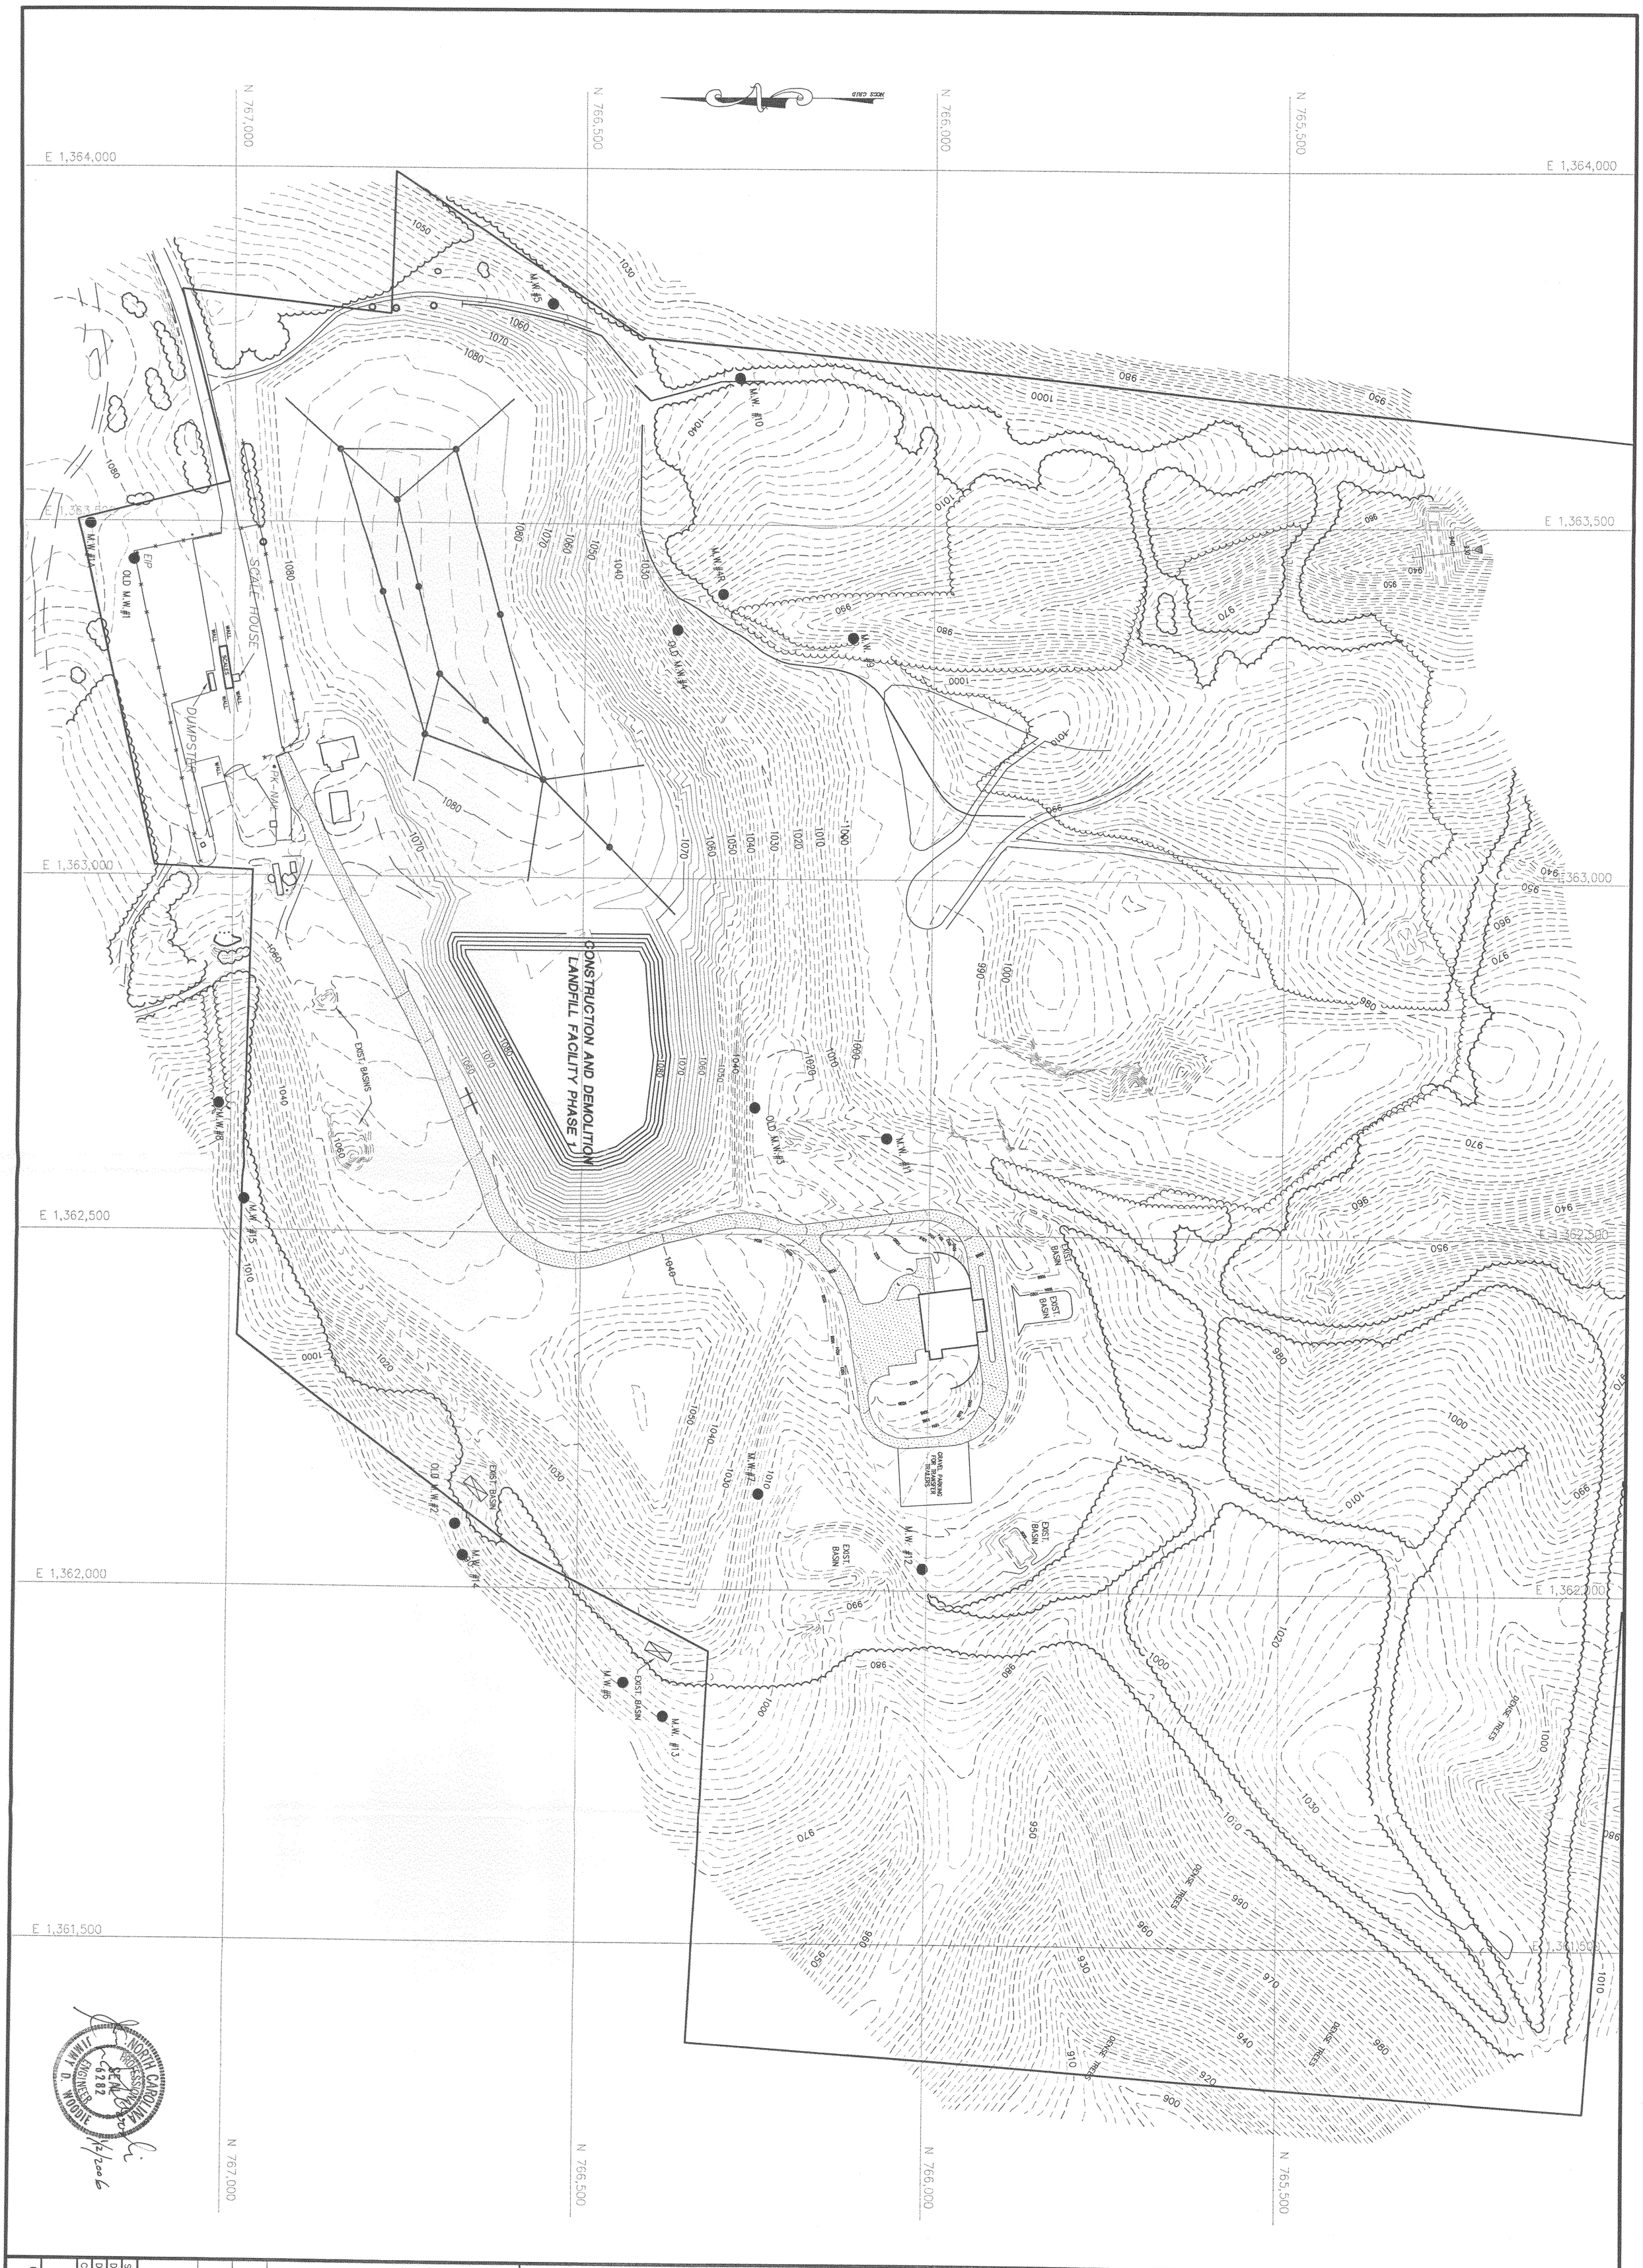

NORTH CAROLINA PROFESSIONAL ENGINEER SEAL 6282 JIMMY D. WOODIE
1/12/2006

DRAWING NO.	CD3
SHEET NO.	4 OF 5
PROJECT NUMBER	G05080
CHKD. BY:	J. WOODIE
DRWN. BY:	L. HAMPTON
DATE:	11/21/05
SCALE:	1" = 100'

DATE	BY	REV.	DESCRIPTION

PHASE 1
2nd YEAR FILL PLAN

CONSTRUCTION & DEMOLITION LANDFILL FACILITY
ALEXANDER COUNTY
NORTH CAROLINA

Municipal Services
P.O. BOX 97 GARNER, N.C. 27529
(919) 772-5393

Engineering Company, P.A.
P.O. BOX 349 BOONE, N.C. 28607
(828) 262-1767

P.O. BOX 278 MOREHEAD CITY, N.C. 28557
(252) 726-9481

P:\SolidWaste\G05080 - Alexander C&D Volumes 2005\dwg\C&D PERMIT RENEWAL\05080-05.dwg, 1/2/2006 10:46:53 AM, lch

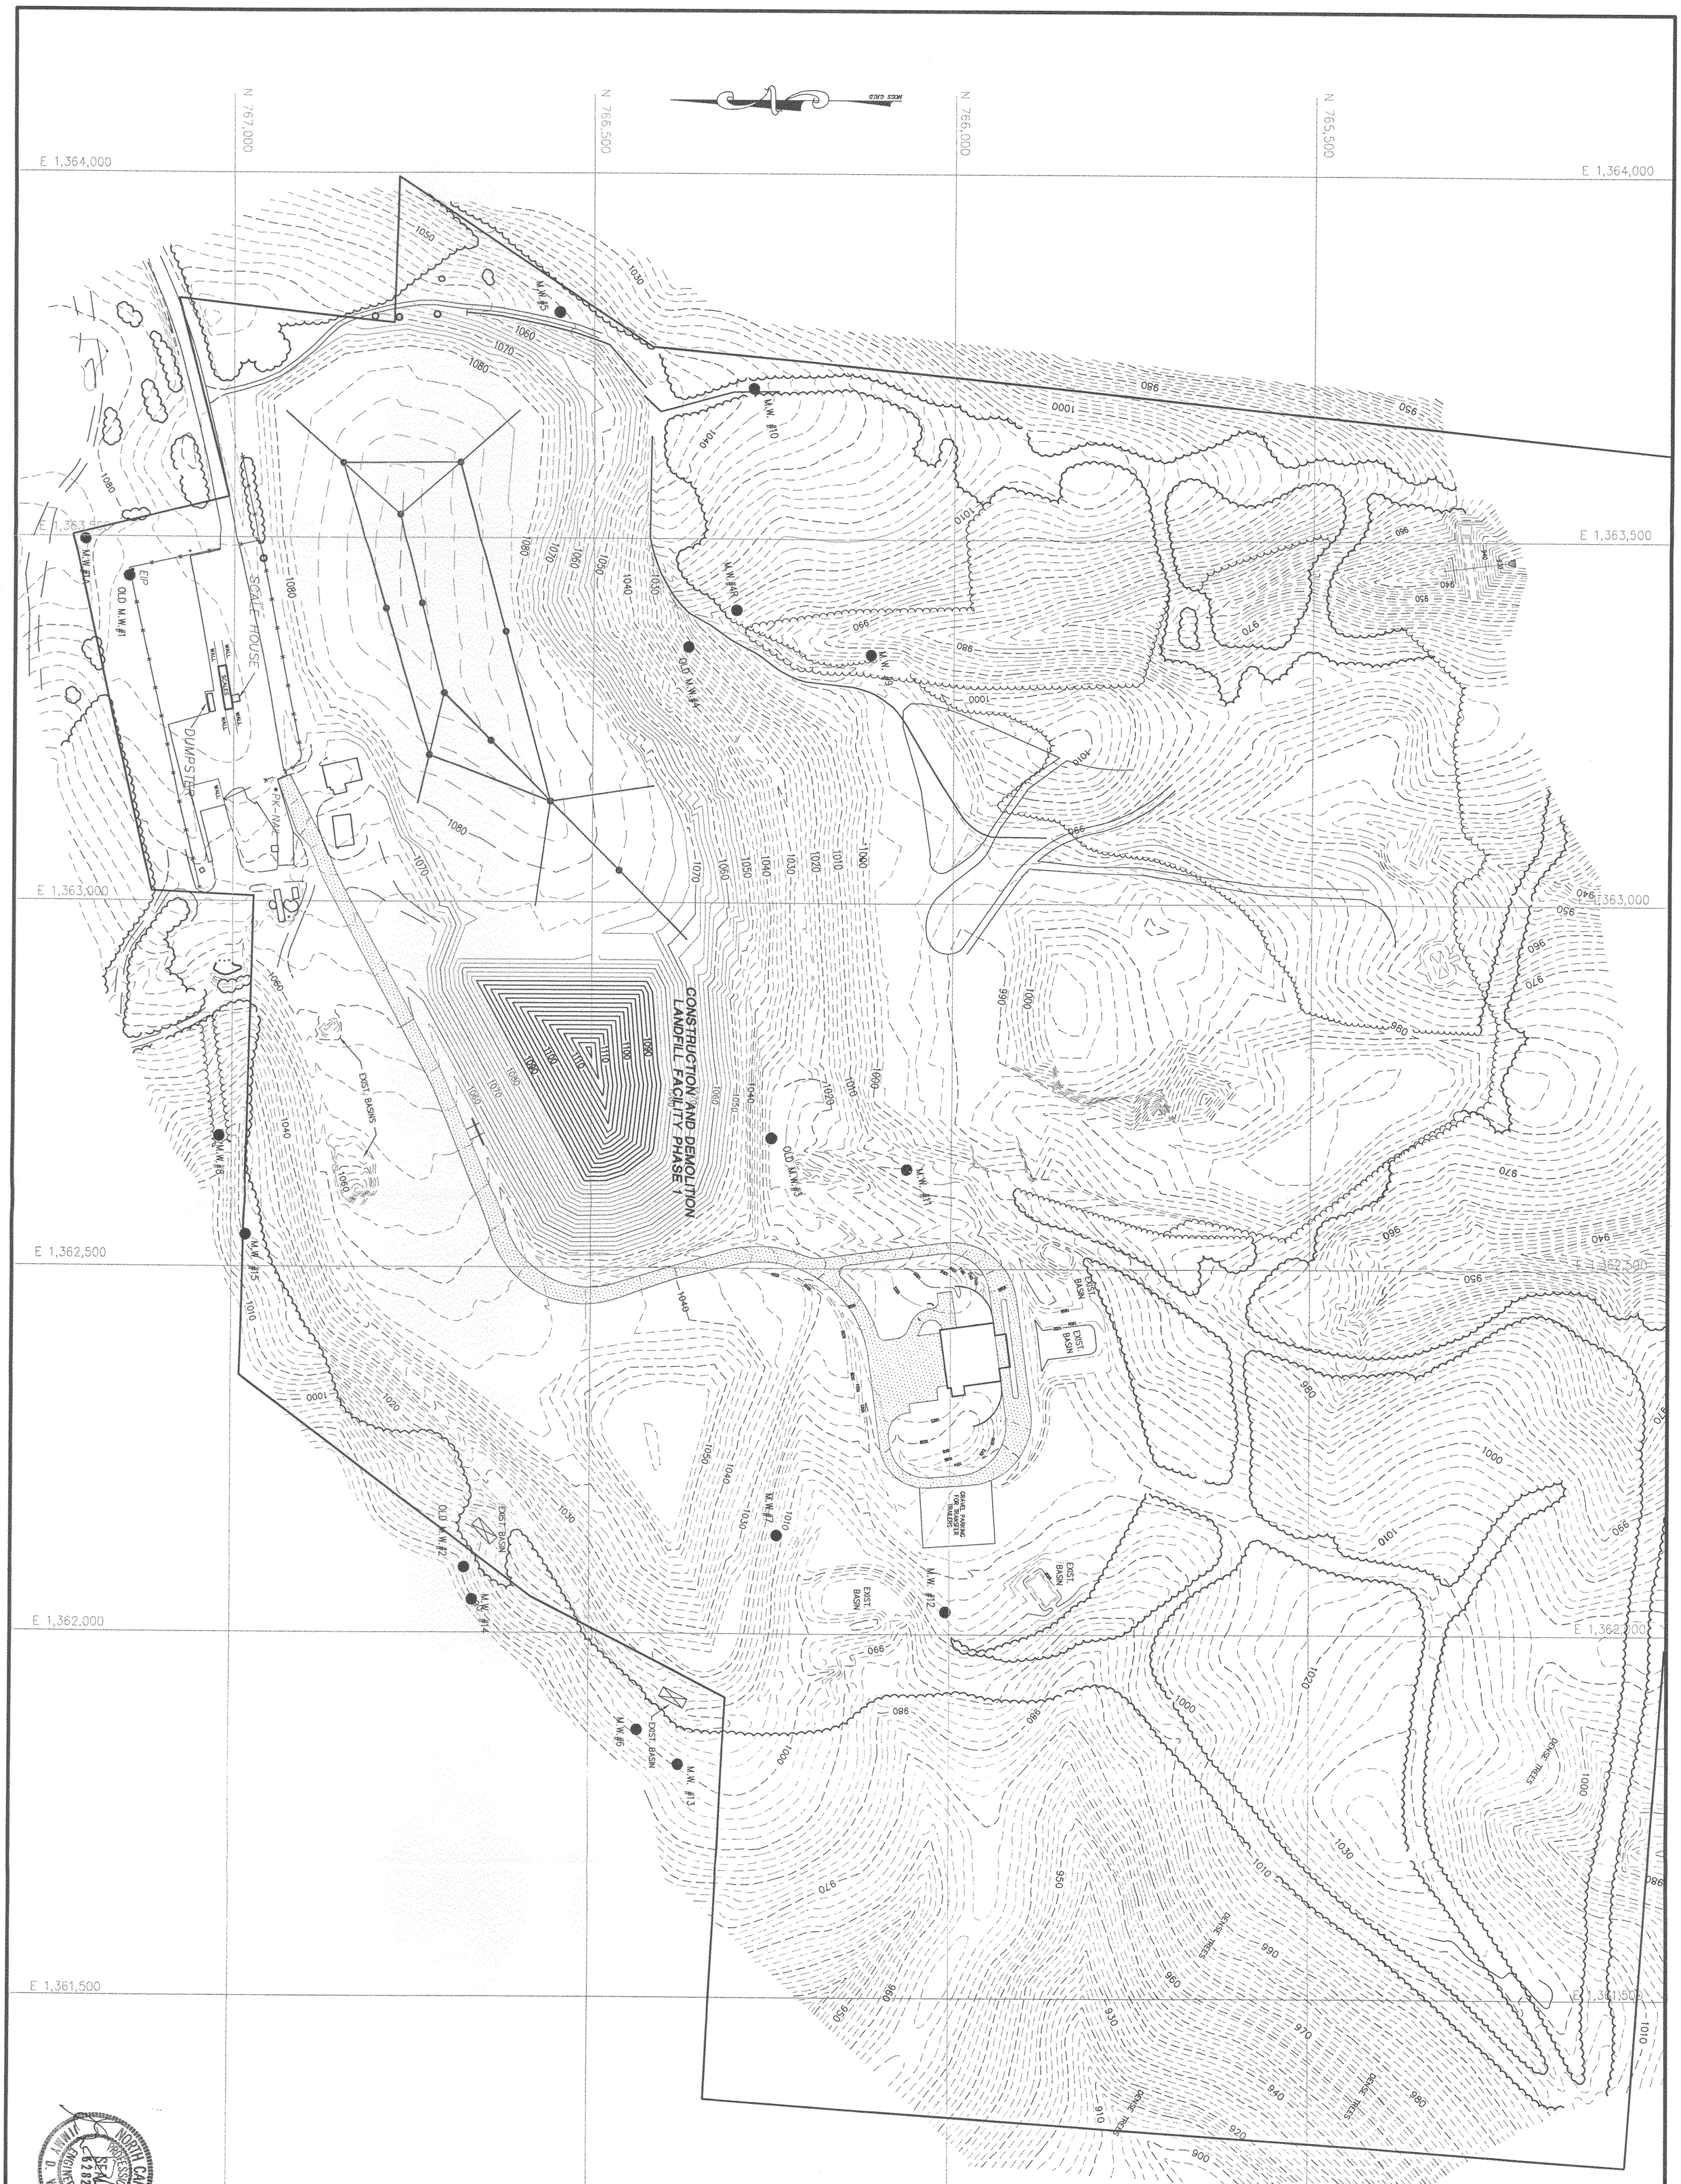

NORTH CAROLINA PROFESSIONAL ENGINEER SEAL 6282 JIMMY D. WOODIE

1/12/2006

DATE	BY	REV.	DESCRIPTION

PHASE 1
3rd YEAR FILL PLAN

CONSTRUCTION & DEMOLITION LANDFILL FACILITY
ALEXANDER COUNTY
NORTH CAROLINA

SCALE:	1" = 100'
DATE:	11/21/05
DRWN. BY:	L. HAMPTON
CHK'D. BY:	J. WOODIE
PROJECT NUMBER	G05080
DRAWING NO.	CD4
SHEET NO.	5 OF 5

Municipal Services Engineering Company, P.A.
P.O. BOX 97 GARNER, N.C. 27529 (919) 772-5393
P.O. BOX 349 BOONE, N.C. 28607 (828) 262-1767
P.O. BOX 278 MOREHEAD CITY, N.C. 28557 (252) 726-9481