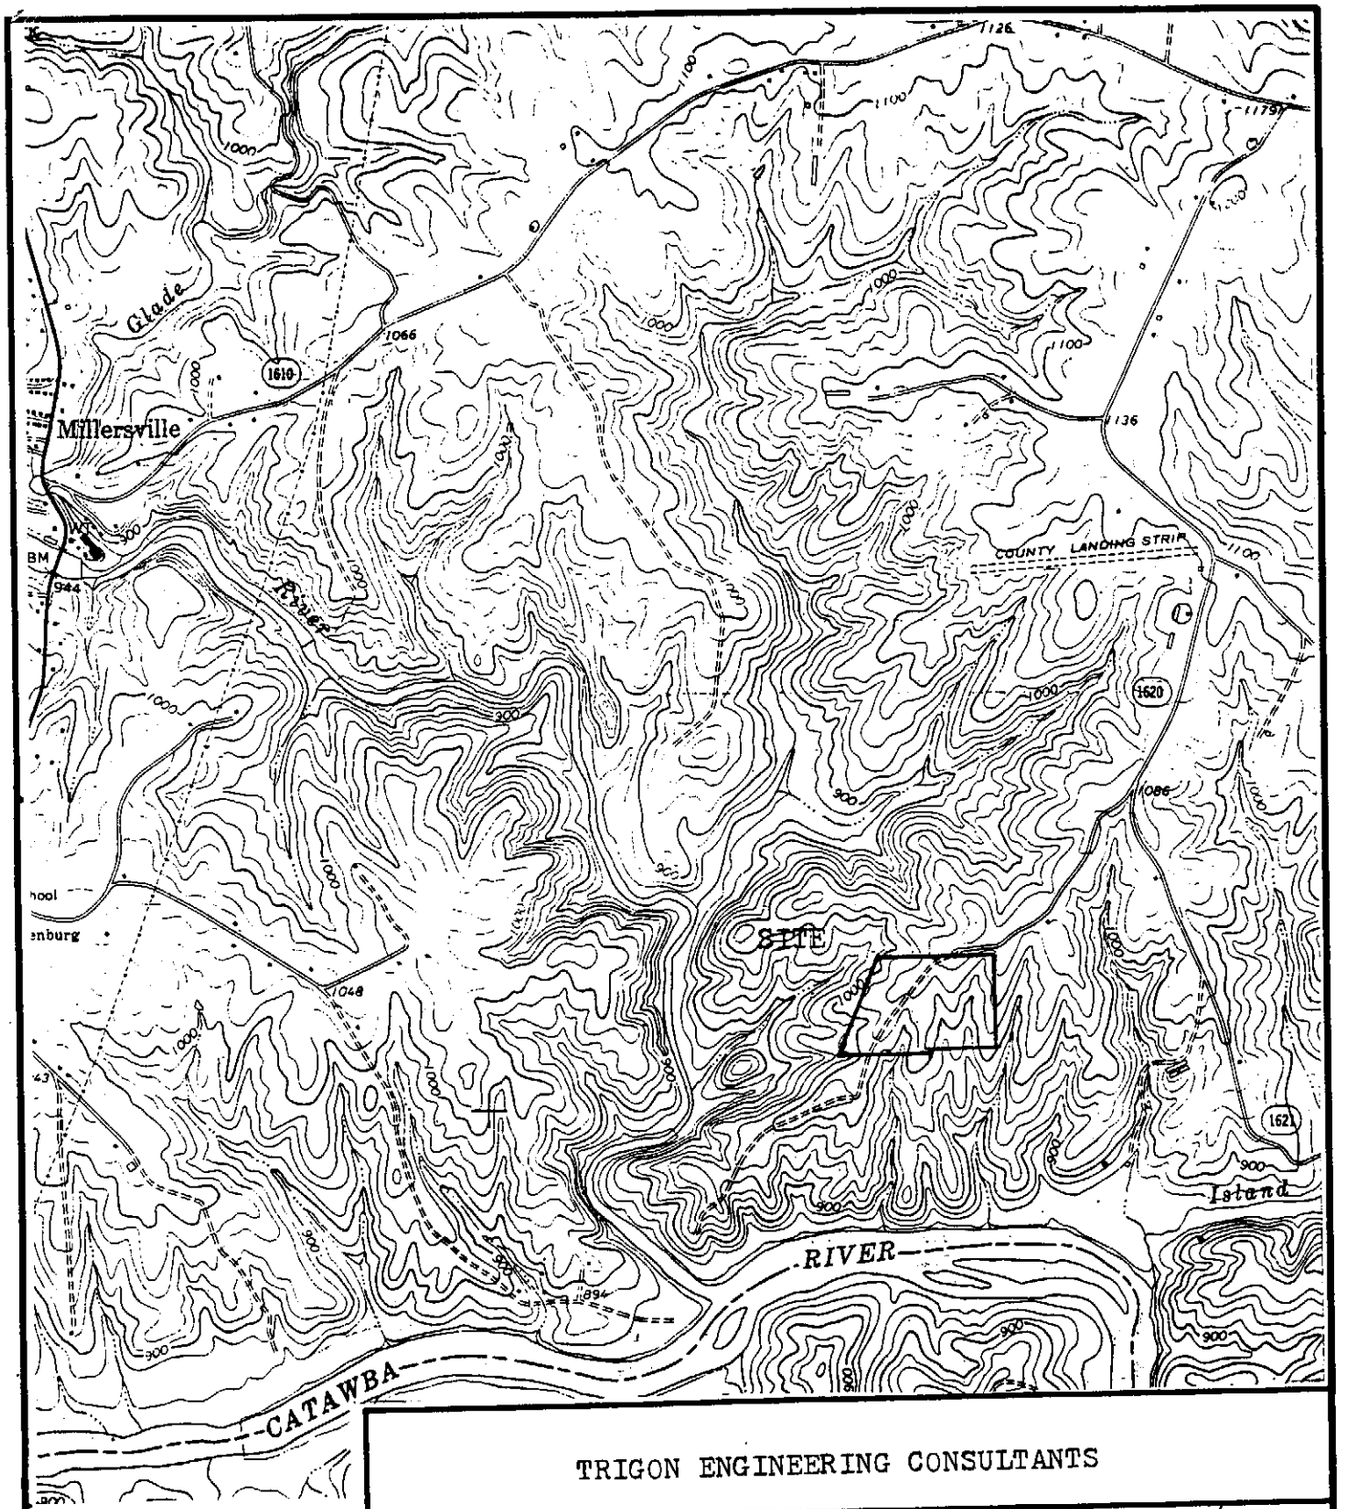

Map source:
USGS Millersville
7.5' quad. 1970

TRIGON ENGINEERING CONSULTANTS

SCALE: 1"=2000'	APPROVED BY	DRAWN BY n/a
DATE: 7/30/90		,035-90-003

ALEXANDER COUNTY LANDFILL

Site Location

DRAWING NUMBER
Figure 1

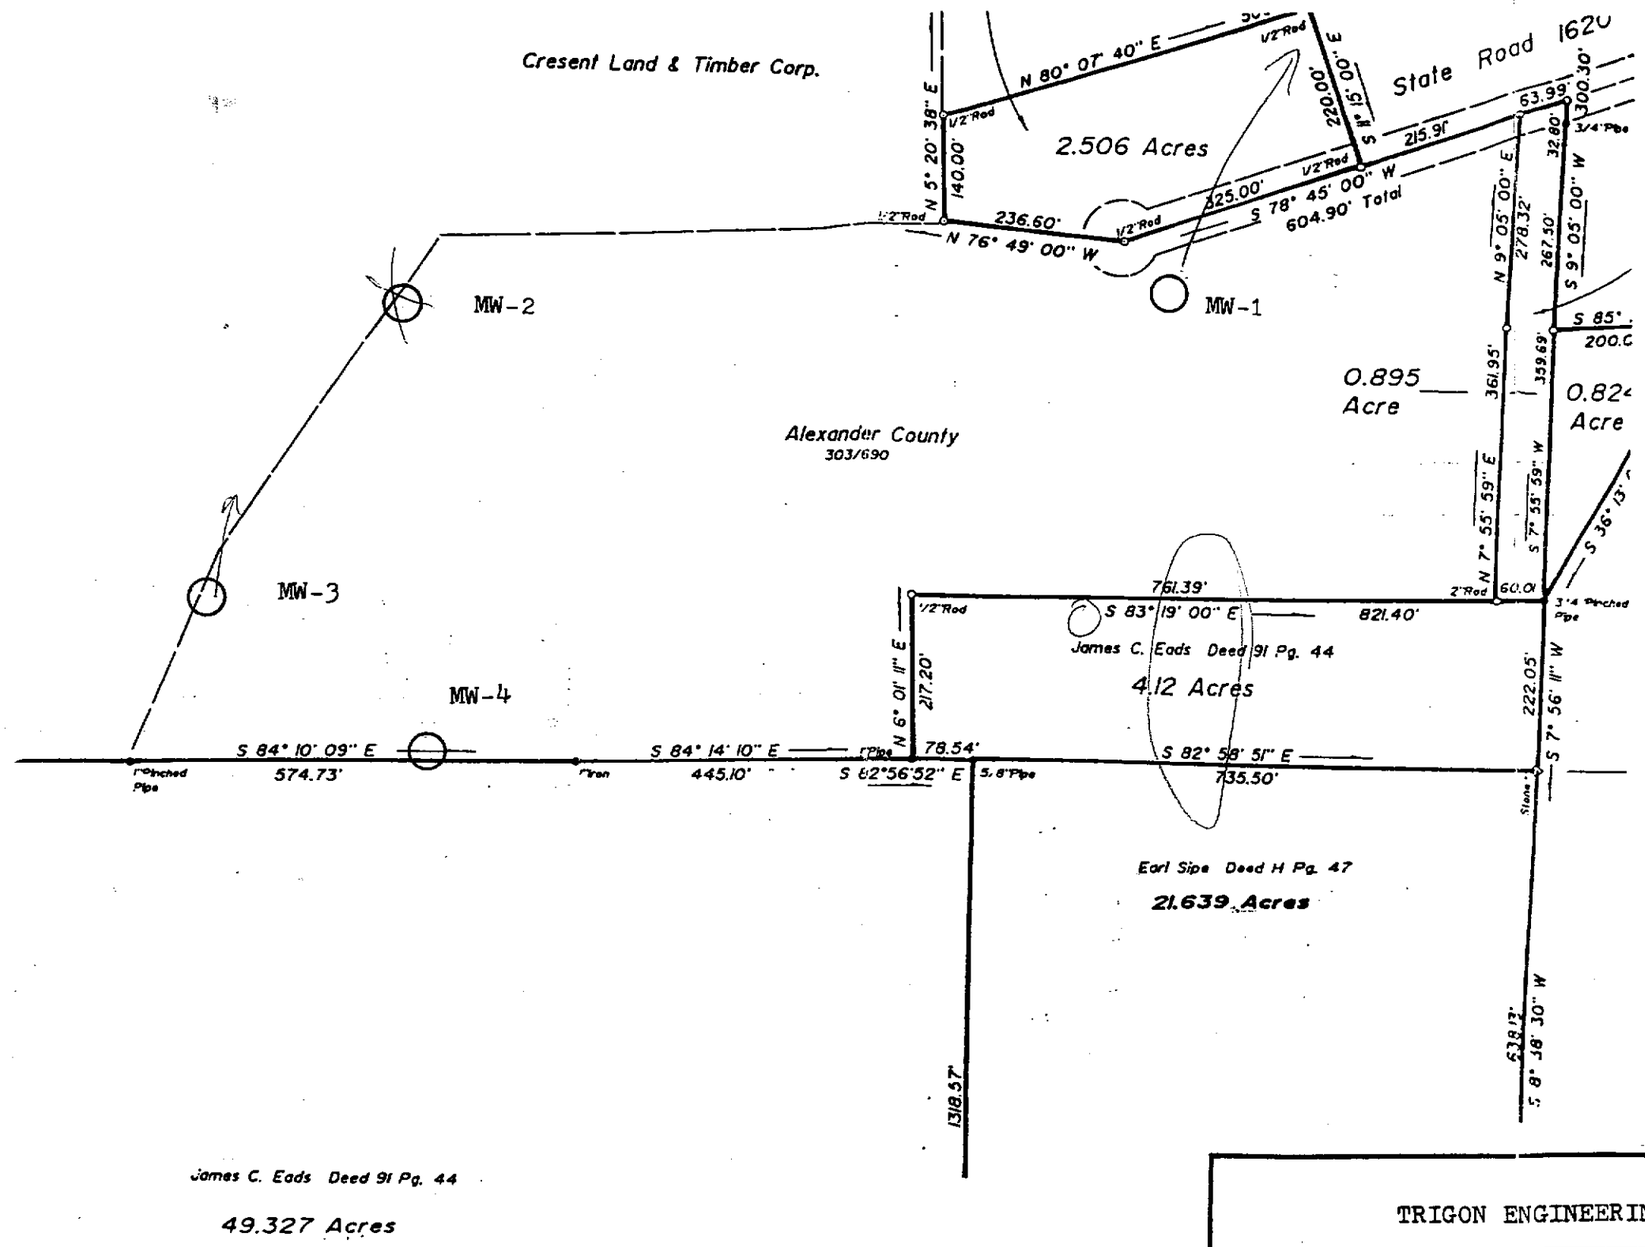

TRIGON ENGINEERING CONSULTANTS		
SCALE: 1"=200'	APPROVED BY	DRAWN BY N.A.
DATE: 7/30/90		035-90-003
ALEXANDER COUNTY LANDFILL		
Groundwater Monitoring Plan		DRAWING NUMBER Figure 2

0201gw073090

Fac/Perm/Co ID #	Date	Doc ID#
AC	05/13/04	DIN

7-30-90
8:20 A.M.

Call: Nickolas Bogan
Trigon
(919) 859-0232

RE: Alexander Co.
Monitoring Plan

Waiting on topo. map from aerial fly-over

Jim Woodey --- map
Munc. Eng.

possible N.O.V.?

Could submit plan on other map late this week (?)
Site visit 8-6 or 8-14