DIN 22219

*SW-11-016-9 3419TP 20091016 P-0*

| | |
|---|---|
| Permit: | 34-19TP |
| Name: | Lowder Recycling & Disposal |
| County: | Forsyth |
| Shipped Date: | |
| Box: | SW-11-016 |
| Document Type: | Other (O) |
| Document Date: | 10/16/2009 |
| Division: | Waste Management (WM) |
| Sub-Division: | Solid Waste (SW) |
| Document Category: | Facility (F) |
| Document Group: | Authorization or Permit (P) |
| Description: | Map: Site Plan. Maps in Roll: 2 |

MATCH TO 606838

MATCH TO 600834

MATCH TO 612834

MATCH TO 606830

Permit No. 34-19

Treatment/Processing

RECEIVED OCT 16 2009 SOLID WASTE SECTION

Prepared By:
Kucera International Inc.
38135 Western Parkway
Willoughby, Ohio 44094
Phone: 440-975-4230 Fax: 440-975-4238
www.kucerainternational.com

This orthophoto map was prepared from aerial photography taken in spring 2005 and depicts conditions as of the date of photography.

This map may not be copied, reproduced, or disseminated to others without the advice and consent of the City-County Planning Department of Forsyth County/Winston-Salem.

# FORSYTH COUNTY, NC

City-County Planning Department
100 E. First St., P.O. Box 2511, Winston-Salem, NC 27102
Phone: 336-727-2087 www.cityofws.org/planning

North Carolina State Plane Grid
North American Datum 1983
Date of Photography: March 18 and April 5, 2005

200 0 200 400
Feet
SCALE: 1" represents 200'

| | | |
|---|---|---|
| 600838 | 606838 | 612838 |
| 600834 | 606834 | 612834 |
| 600830 | 606830 | 612830 |

SHEET NO.
606834

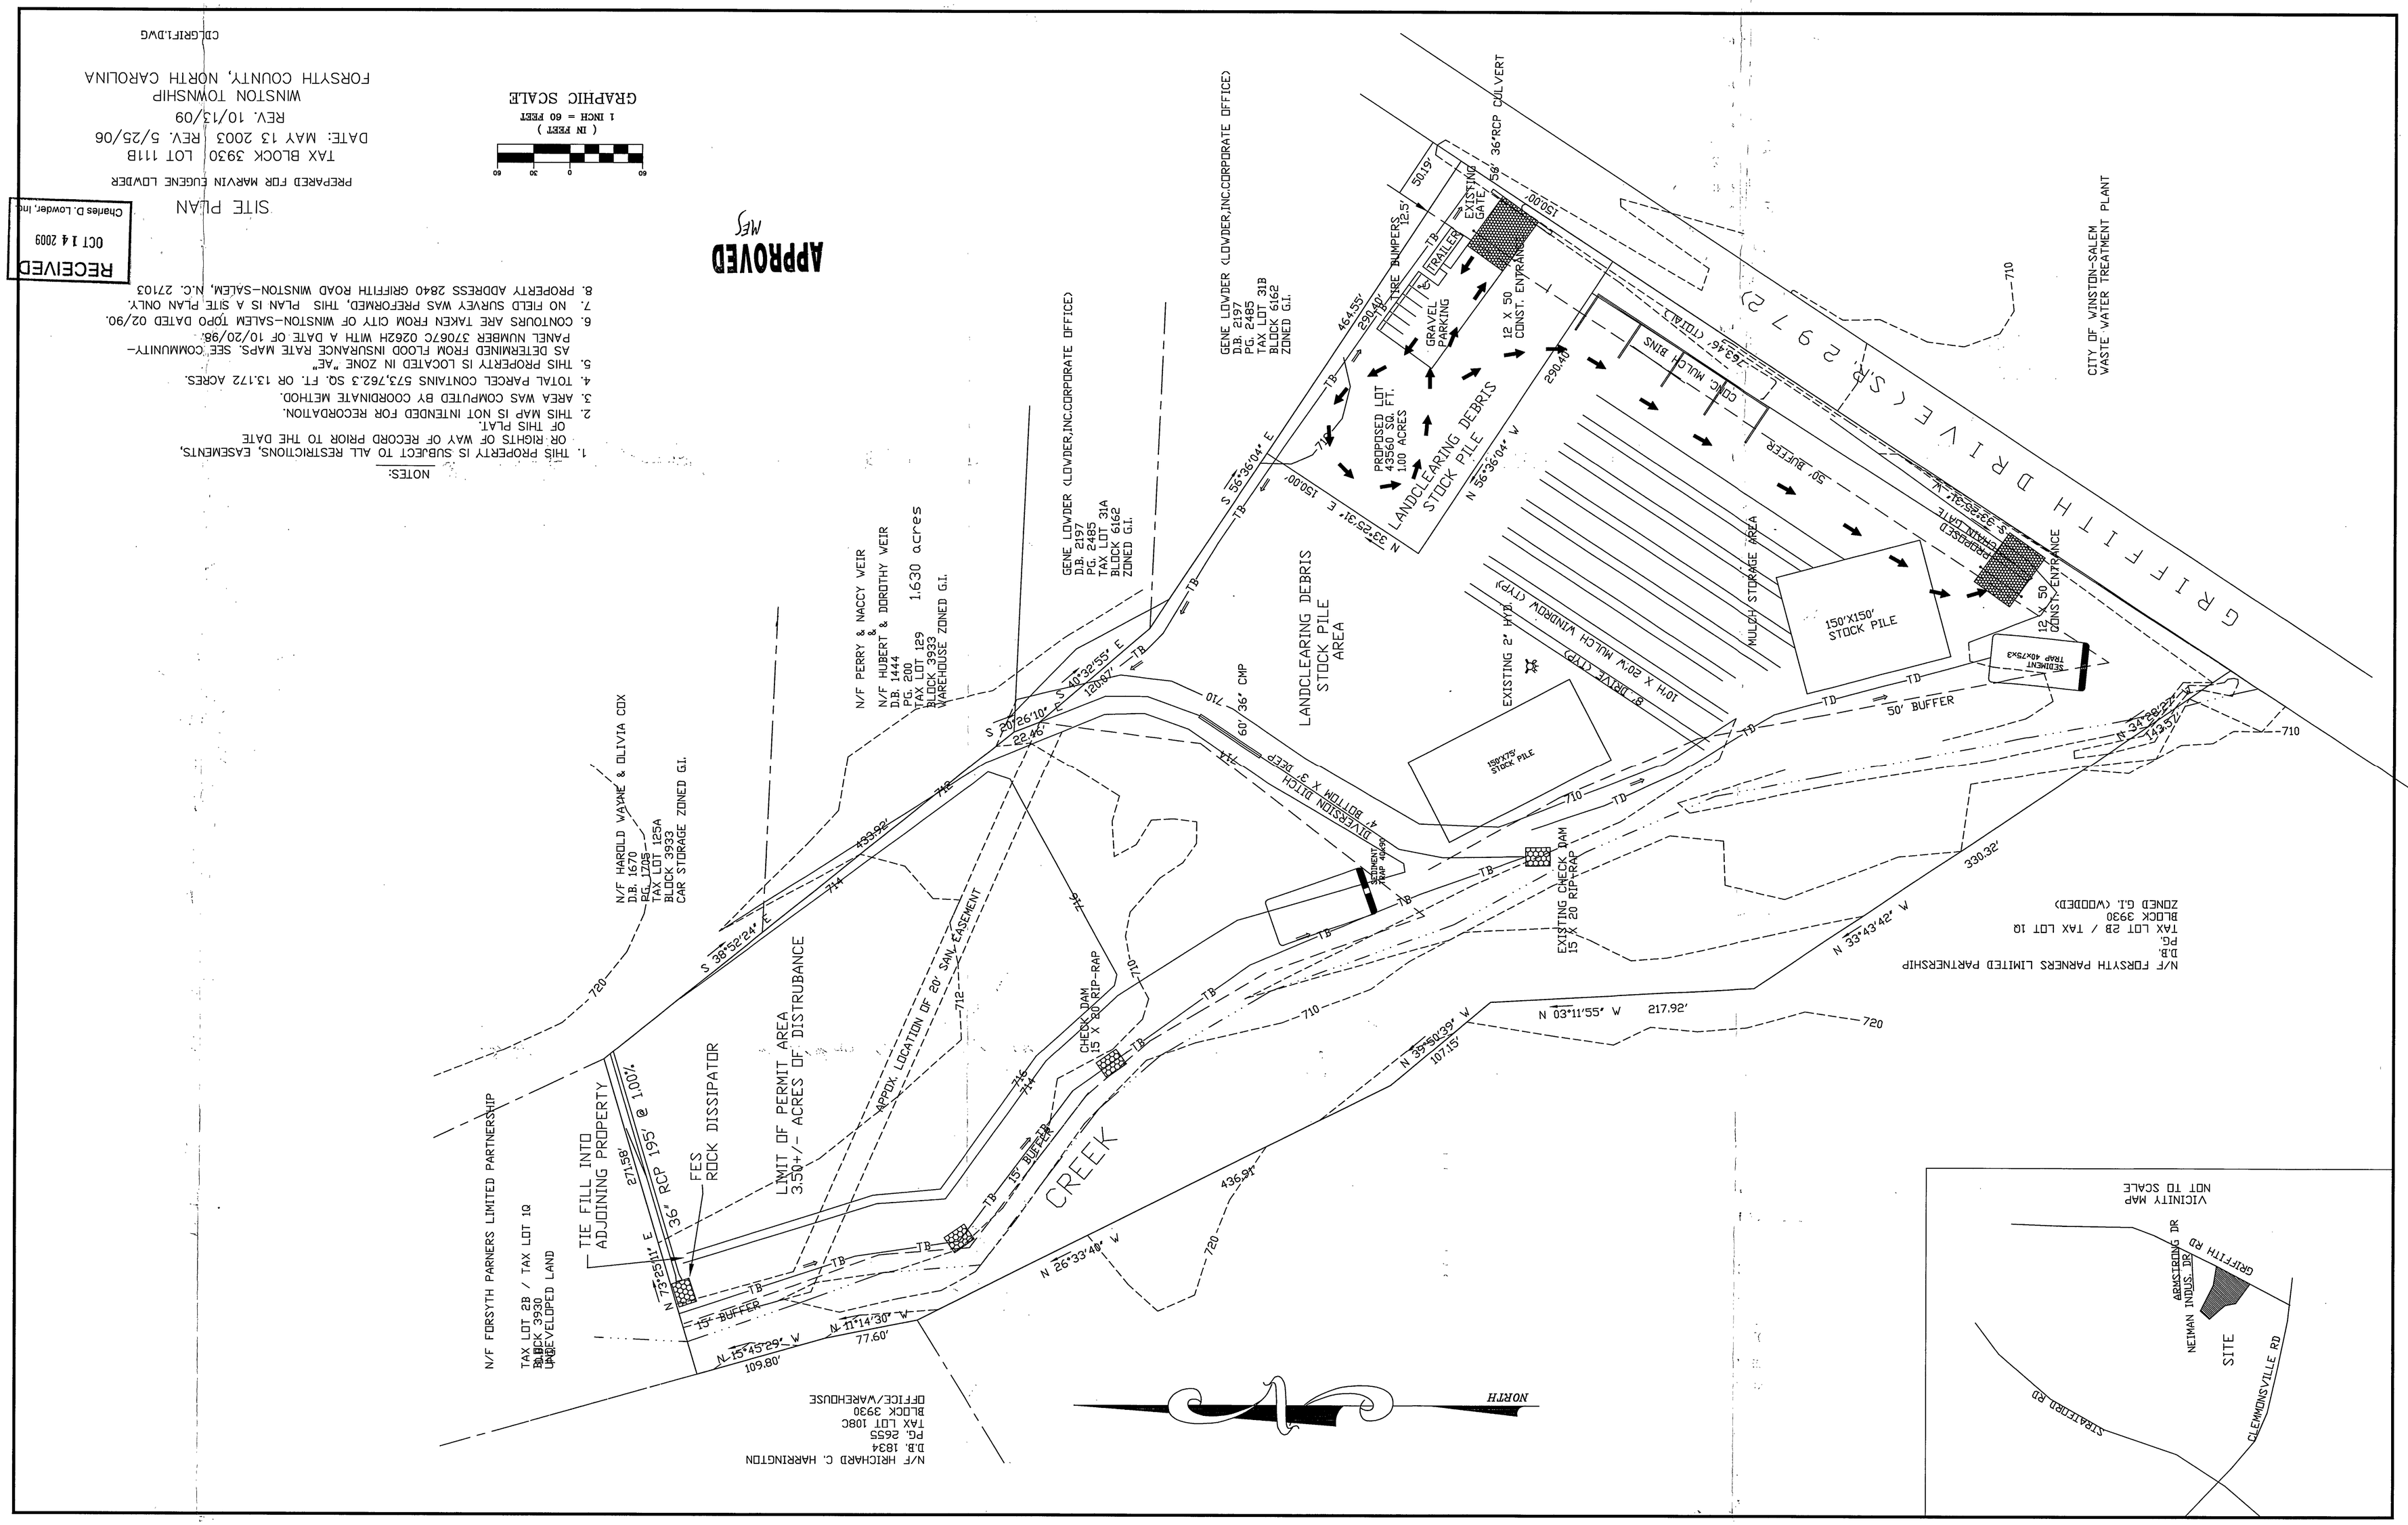


APPROVED
MFS

NOTES:

1. THIS PROPERTY IS SUBJECT TO ALL RESTRICTIONS, EASEMENTS, OR RIGHTS OF WAY OF RECORD PRIOR TO THE DATE OF THIS PLAT.
2. THIS MAP IS NOT INTENDED FOR RECORDATION.
3. AREA WAS COMPUTED BY COORDINATE METHOD.
4. TOTAL PARCEL CONTAINS 573,762.3 SQ. FT. OR 13.172 ACRES.
5. THIS PROPERTY IS LOCATED IN ZONE "AE" AS DETERMINED FROM FLOOD INSURANCE RATE MAPS, SEE COMMUNITY-PANEL NUMBER 370670 0262H WITH A DATE OF 10/20/98.
6. CONTOURS ARE TAKEN FROM CITY OF WINSTON-SALEM TOPO DATED 02/90.
7. NO FIELD SURVEY WAS PREFORMED. THIS PLAN IS A SITE PLAN ONLY.
8. PROPERTY ADDRESS 2840 GRIFFITH ROAD WINSTON-SALEM, N.C. 27103

RECEIVED
OCT 14 2009
Charles D. Lowder, Inc.

SITE PLAN

PREPARED FOR MARVIN EUGENE LOWDER

TAX BLOCK 3930 | LOT 111B
DATE: MAY 13 2003 | REV. 5/25/06
REV. 10/13/09

WINSTON TOWNSHIP
FORSYTH COUNTY, NORTH CAROLINA

GRAPHIC SCALE
( IN FEET )
1 INCH = 60 FEET

CDLGRFI.DWG

Permit No. 34-19 TP
Lowder Recycling and Disposal
Site Plan
34-19 TP
10/16/09

RECEIVED
OCT 16 2009
SOLID WASTE SECTION