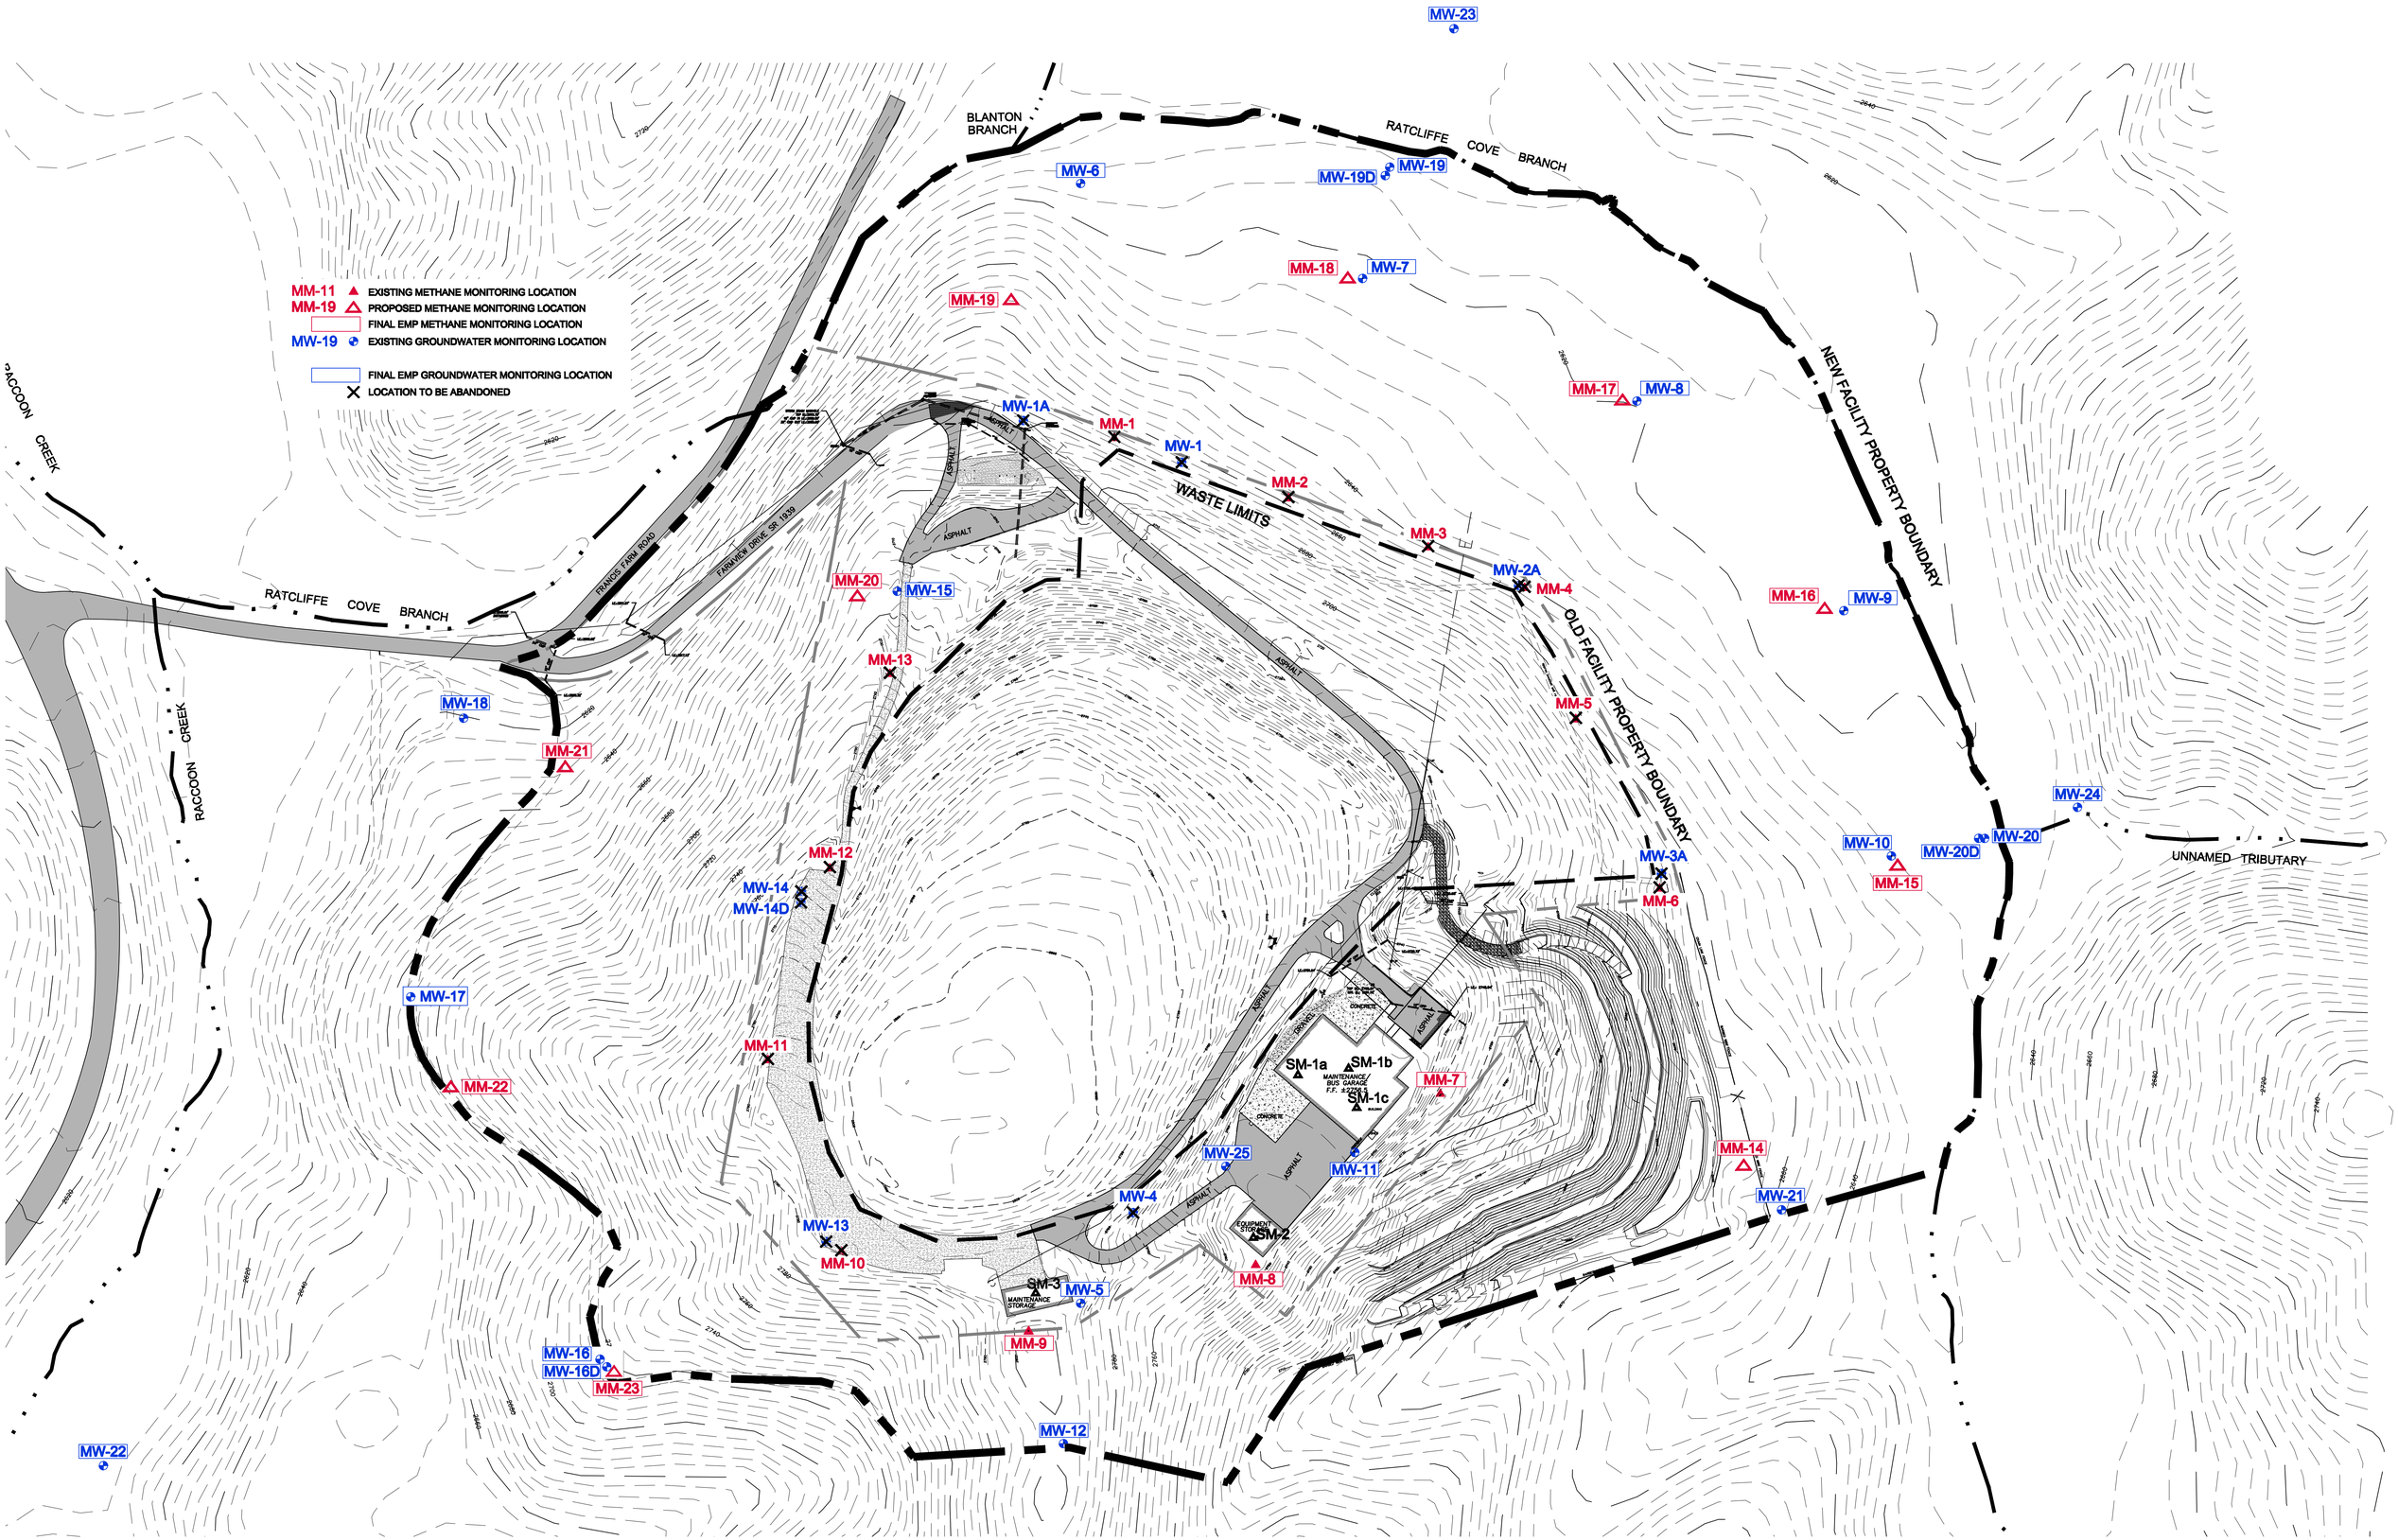
MM-11 EXISTING METHANE MONITORING LOCATION
MM-19 PROPOSED METHANE MONITORING LOCATION
FINAL EMP METHANE MONITORING LOCATION
MW-19 EXISTING GROUNDWATER MONITORING LOCATION
FINAL EMP GROUNDWATER MONITORING LOCATION
LOCATION TO BE ABANDONED
MW-23
BLANTON BRANCH
RATCLIFFE COVE BRANCH
MW-6
MW-19D
MW-19
MM-18
MW-7
MM-19
MM-17
MW-8
NEW FACILITY PROPERTY BOUNDARY
MW-1A
MM-1
MW-1
MM-2
WASTE LIMITS
MM-3
MW-2A
MM-4
MM-16
MW-9
OLD FACILITY PROPERTY BOUNDARY
MM-5
MM-20
MW-15
MM-13
RACCOON CREEK
FRANCIS FARM ROAD
FAIRVIEW DRIVE SR 1039
ASPHALT
MW-18
MM-21
MW-24
MW-20
MW-20D
MW-10
MM-15
UNNAMED TRIBUTARY
MM-12
MW-14
MW-14D
MW-3A
MM-6
MW-17
MM-11
MM-22
SM-1a
SM-1b
SM-1c
MAINTENANCE/ BUS GARAGE
CONCRETE
GRAVEL
MM-7
MW-25
MW-11
MM-14
MW-21
MW-4
SM-2
EQUIPMENT STORAGE
MM-8
MW-13
MM-10
SM-3
MAINTENANCE STORAGE
MW-5
MM-9
MW-16
MW-16D
MM-23
MW-12
MW-22