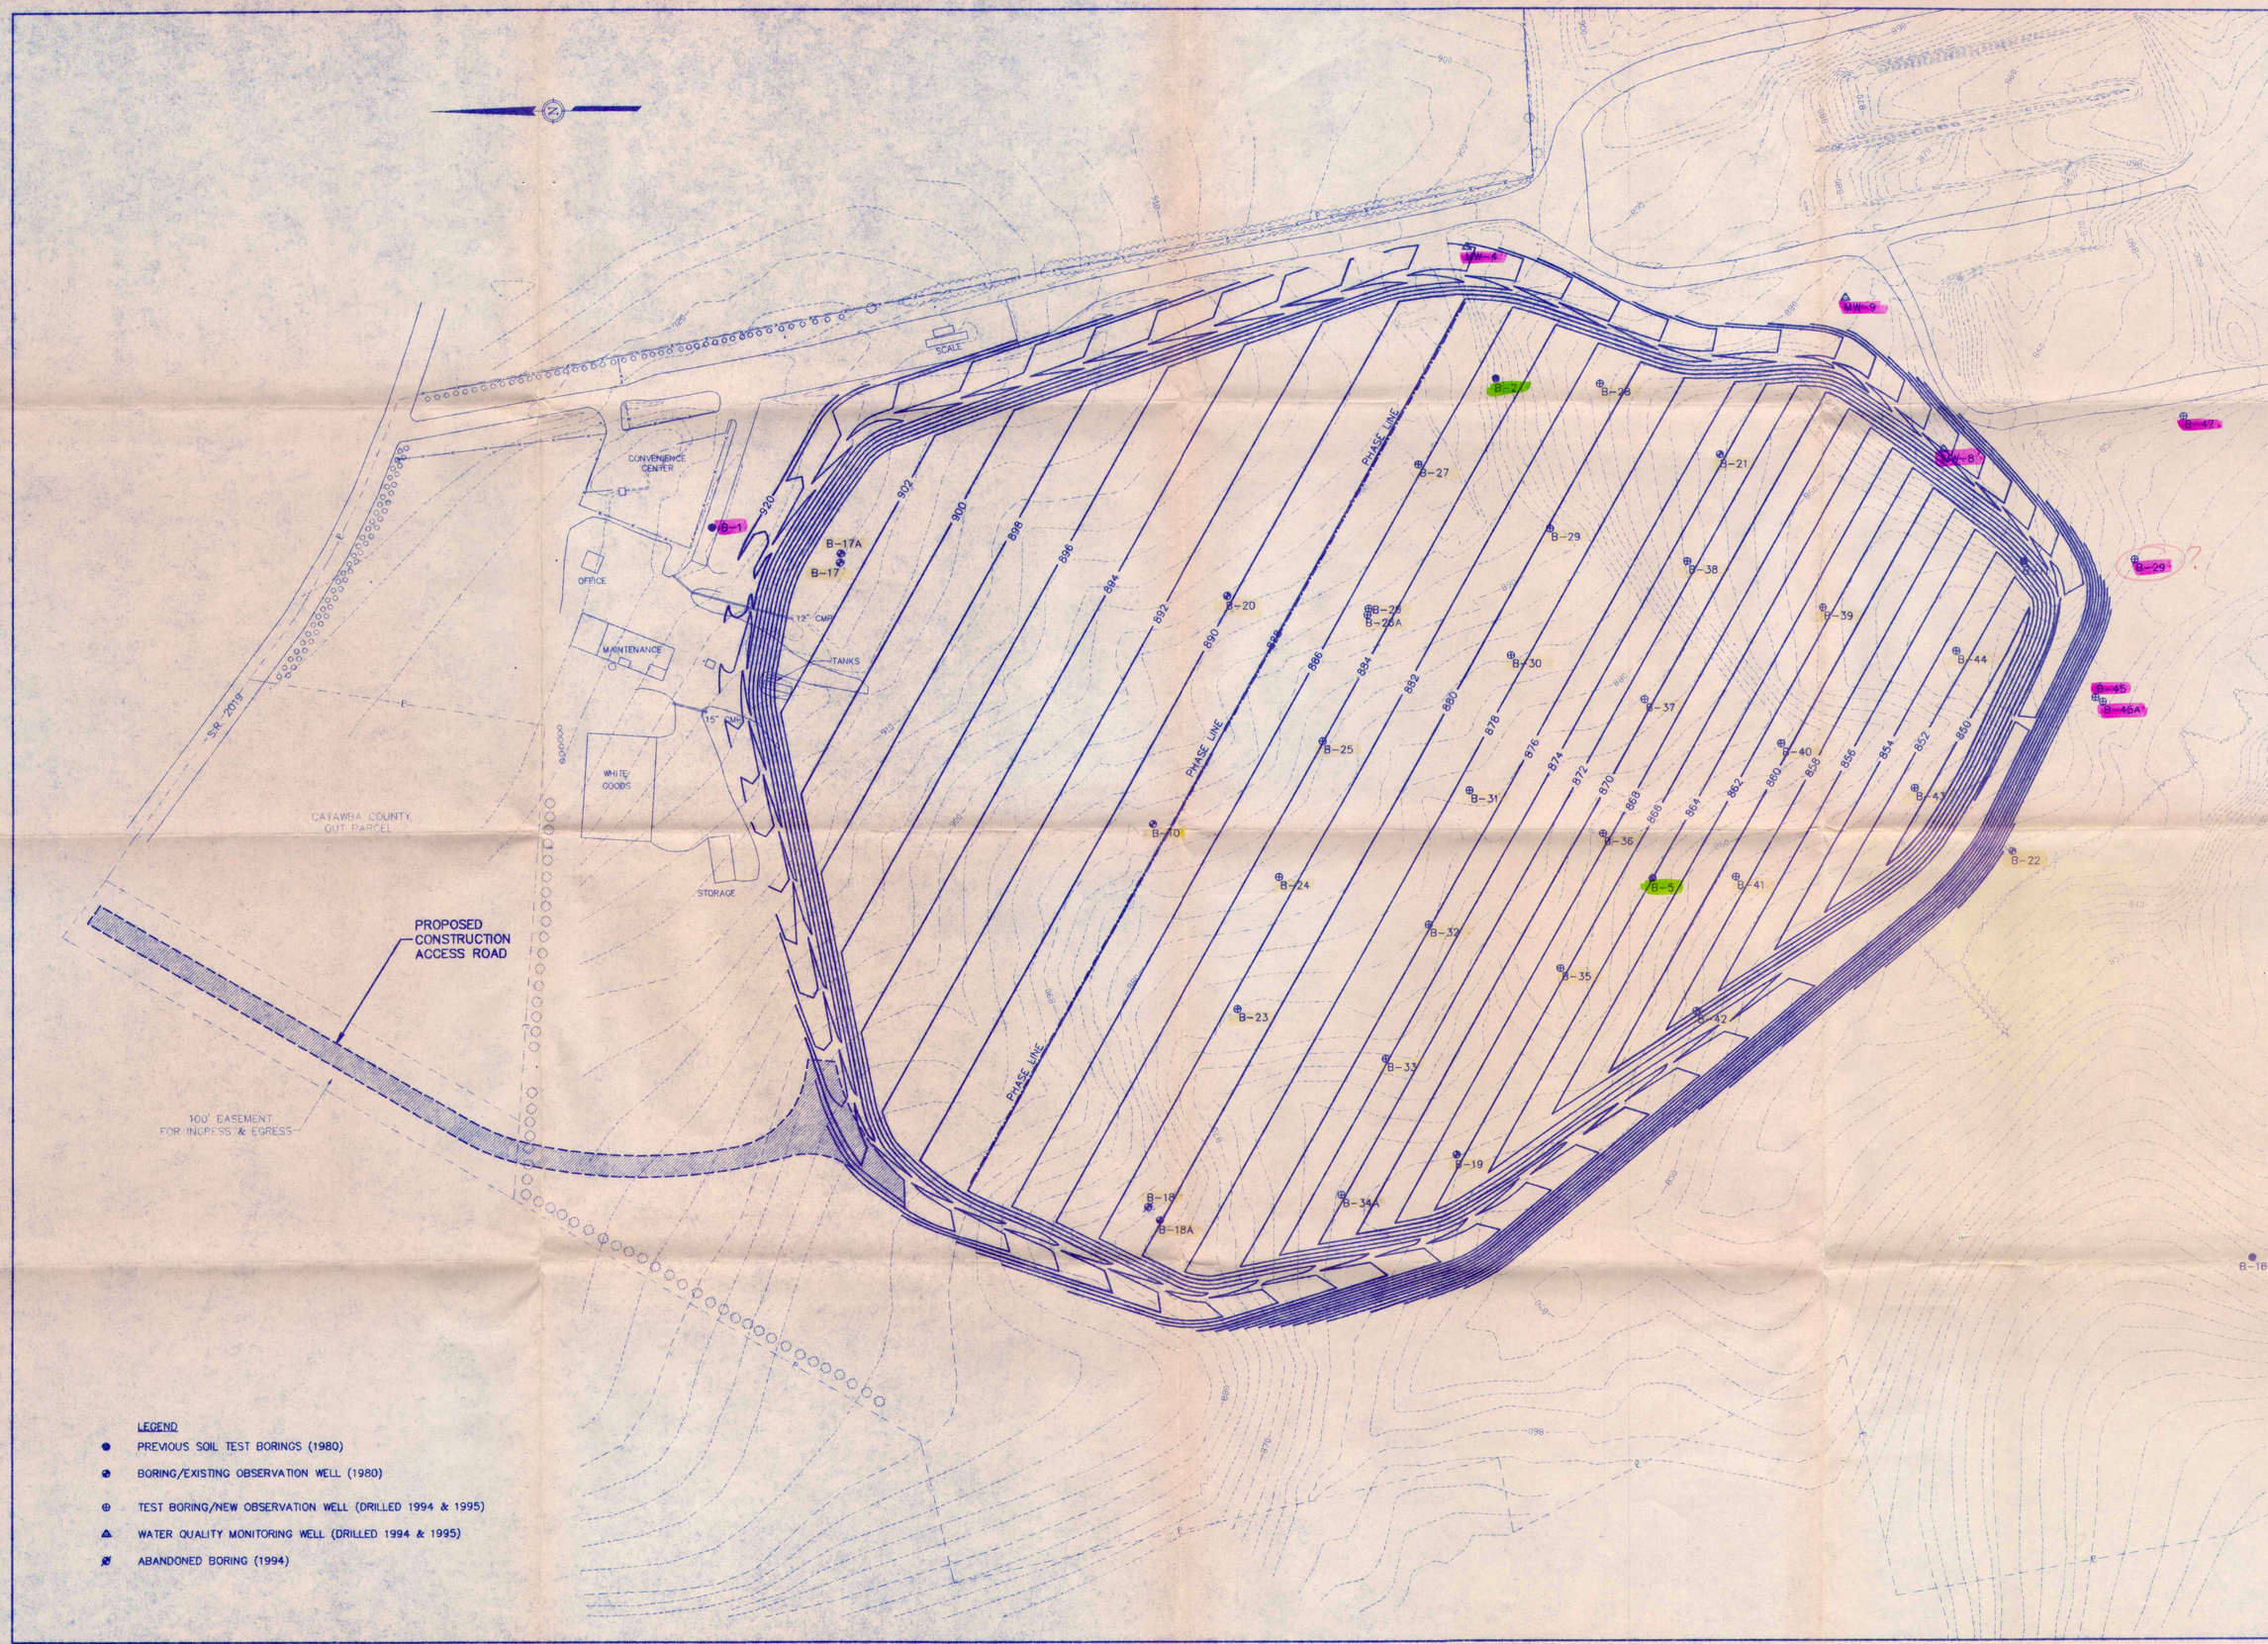

McGill ASSOCIATES
ENGINEERING • PLANNING • FINANCE

53 BROAD STREET
ASHEVILLE, NC
PH. (704) 252-0575
FAX. (704) 252-2518

NORTH CAROLINA PROFESSIONAL ENGINEER SEAL 12896 MELVIN KEITH WEBB

SUBTITLE D CELL DESIGN
BLACKBURN LANDFILL
CATAWBA COUNTY, NORTH CAROLINA

JOB NO.: 95329.01
DATE: SEPT., 1996
SCALE: 1"=100'
REVISION: REVISED BASE GRADES 11-1-96

95329-BG

PROPOSED BASE GRADES

SCANNED 9/25/15 CM

95-02

SHEET 6 OF 45