CCB0057

Map 4 of 7 only with this Cover Sheet

1A
1991
Construction
Plans
~~1-A~~

CONSTRUCTION PLANS

FOR

HWY 301 SWIFT CREEK PROPERTY

BATTLEBORO, N.C.

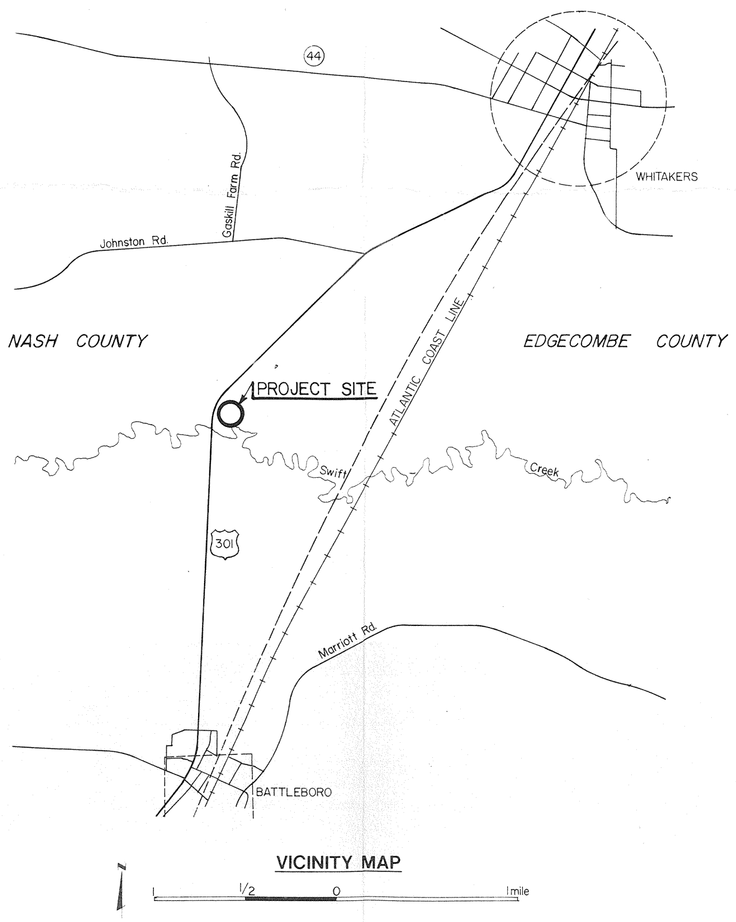

VICINITY MAP

1/2 0 1mile

OWNER & DEVELOPER

RT Development Company
100 Chastain Center Boulevard • Suite 155
Kennesaw, Georgia 30144
Telephone (404) 425-7680
Fax (404) 425-7681

Contact Person & Phone No. David J. Fingerlos
404·425·7680

INDEX OF SHEETS

Description	Sheet No.
COVER SHEET	1
BOUNDARY & TOPOGRAPHIC SURVEY	2
WETLAND DELINEATION MAP	3
GRADING PLAN	4
EROSION CONTROL & SEDIMENTATION CONTROL PLAN	5
EROSION CONTROL DETAILS	6 & 7

ASH FILL SECTION

n.t.s. A1 · A1

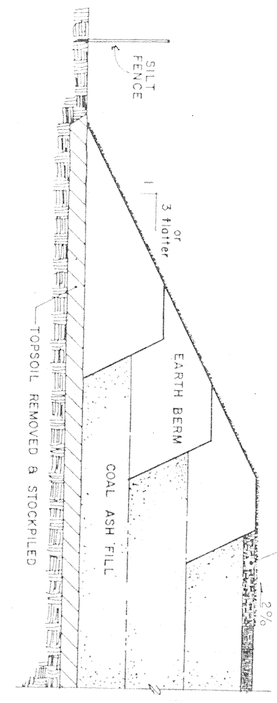

ASH PLACEMENT NOTES

1. Excess and stockpile topsoil and adequate quantities of earth for cover material in progression with ash fill placement.
2. During dry and windy conditions adequate moisture will be applied to prevent dusting.
3. Ash shall be placed in +9 inch layers and compacted with a smooth steel wheeled vibratory roller, (10 ton minimum) to a minimum 95% of the maximum dry density at its optimum moisture content per ASTM D-698. Field compaction test shall be taken for each 5000 cubic yards placed and the results forwarded to Reuse Technology, Inc.
4. During construction, the ash fill shall be graded (max. 5%) and a smooth surface maintained as to provide for sheet flow runoff and to prevent dusting.
5. Run-off from all disturbed areas shall be controlled and contained by the erosion control measures as shown in this set of plans.
6. All areas exterior slopes shall be covered with 12" compacted earth. Other surface areas shall be covered with 6" minimum earth.

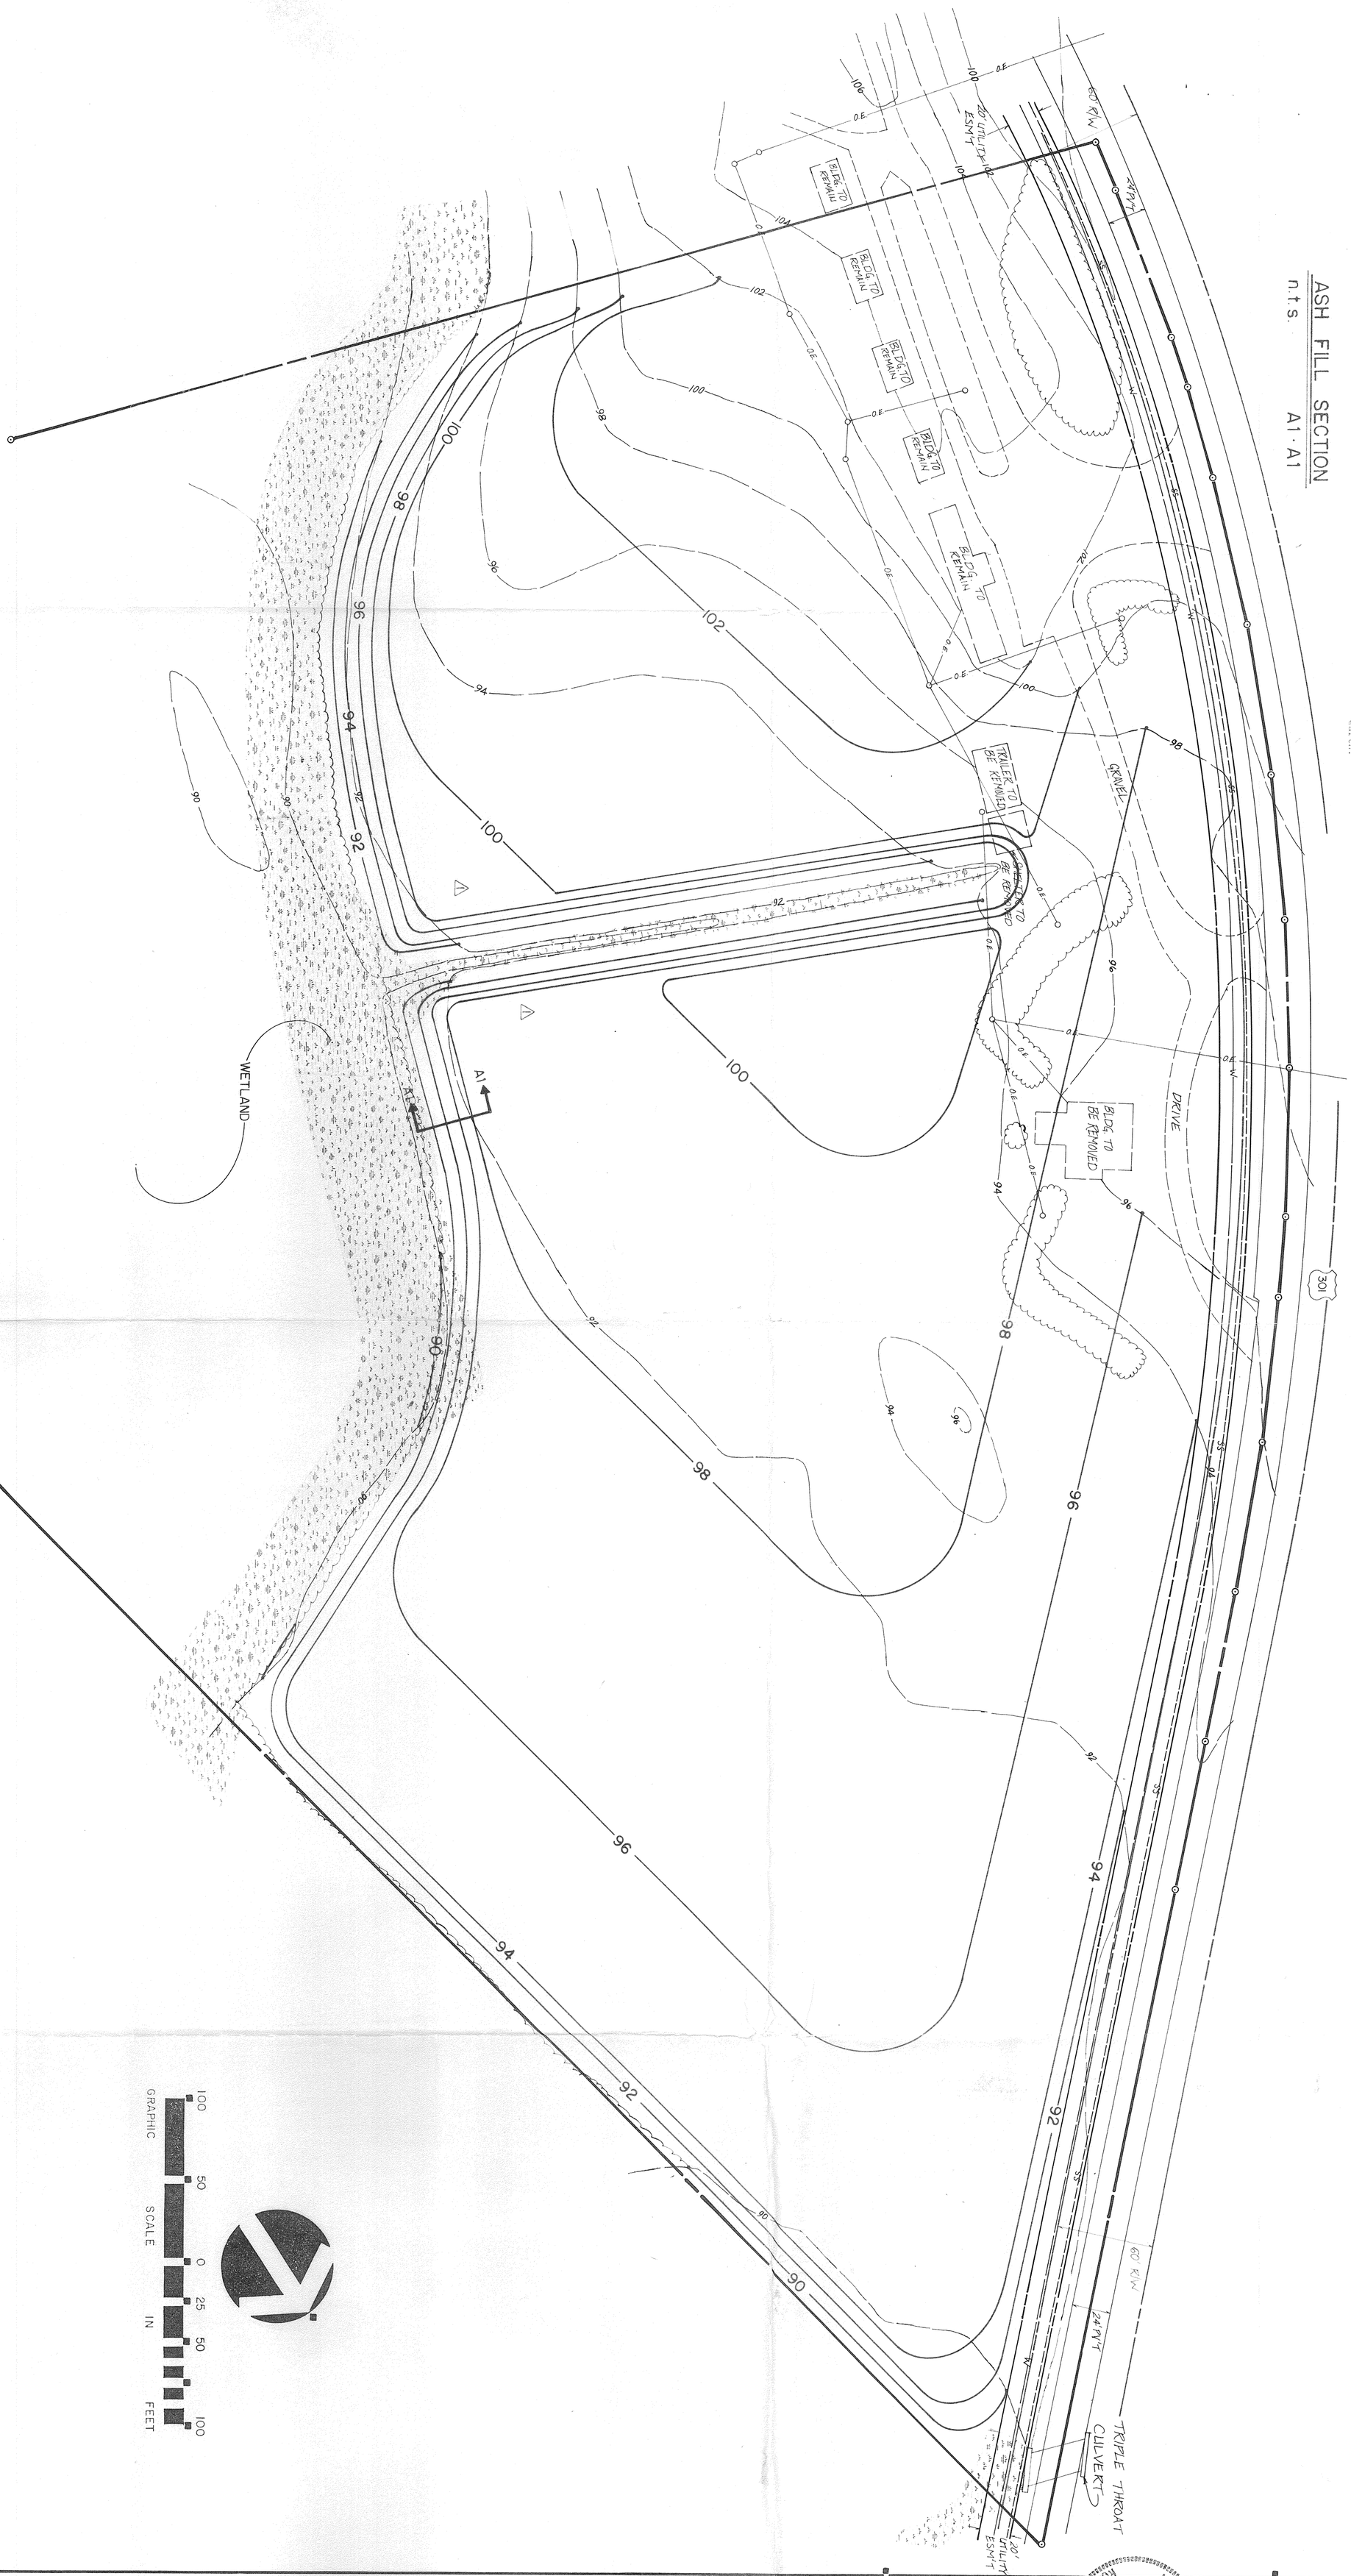

PROJECT NO.	
SHEET NO.	4 of 7

HWY 301 — SWIFT CREEK PROPERTY

Grading Plan

DATE	DESCRIPTION	DWN./APP.
9.17.91	FOR REVIEW	adw/DG
△	REVISED 11-8-91	

REGISTERED PROFESSIONAL ENGINEER ROBERT T. WALDROP NORTH CAROLINA 11/11/91

RT Development Company
300 Pasteur Center Boulevard • Suite 155
Kennesaw, Georgia 30144
Telephone (404) 421-7681

DATE