LEGACY ENVIRONMENTAL SERVICES, INC.
P.O. Box 4560, Greensboro, NC 27404-4560, Phone (919) 316-0452, FAX (919) 299-1961

FAX TRANSMITTAL

DATE: 1-27-97

NO. OF PAGES INCLUDING COVER: 2

FORWARD TO: Melanie Ross

FAX NUMBER :(____)

FROM: Henry Nemorgut

MESSAGE: Drawing enclosed showing excavation estimate

If you do not recieve this telecopy in its entirety, please call:

Name:

Phone #:

FIGURE 5

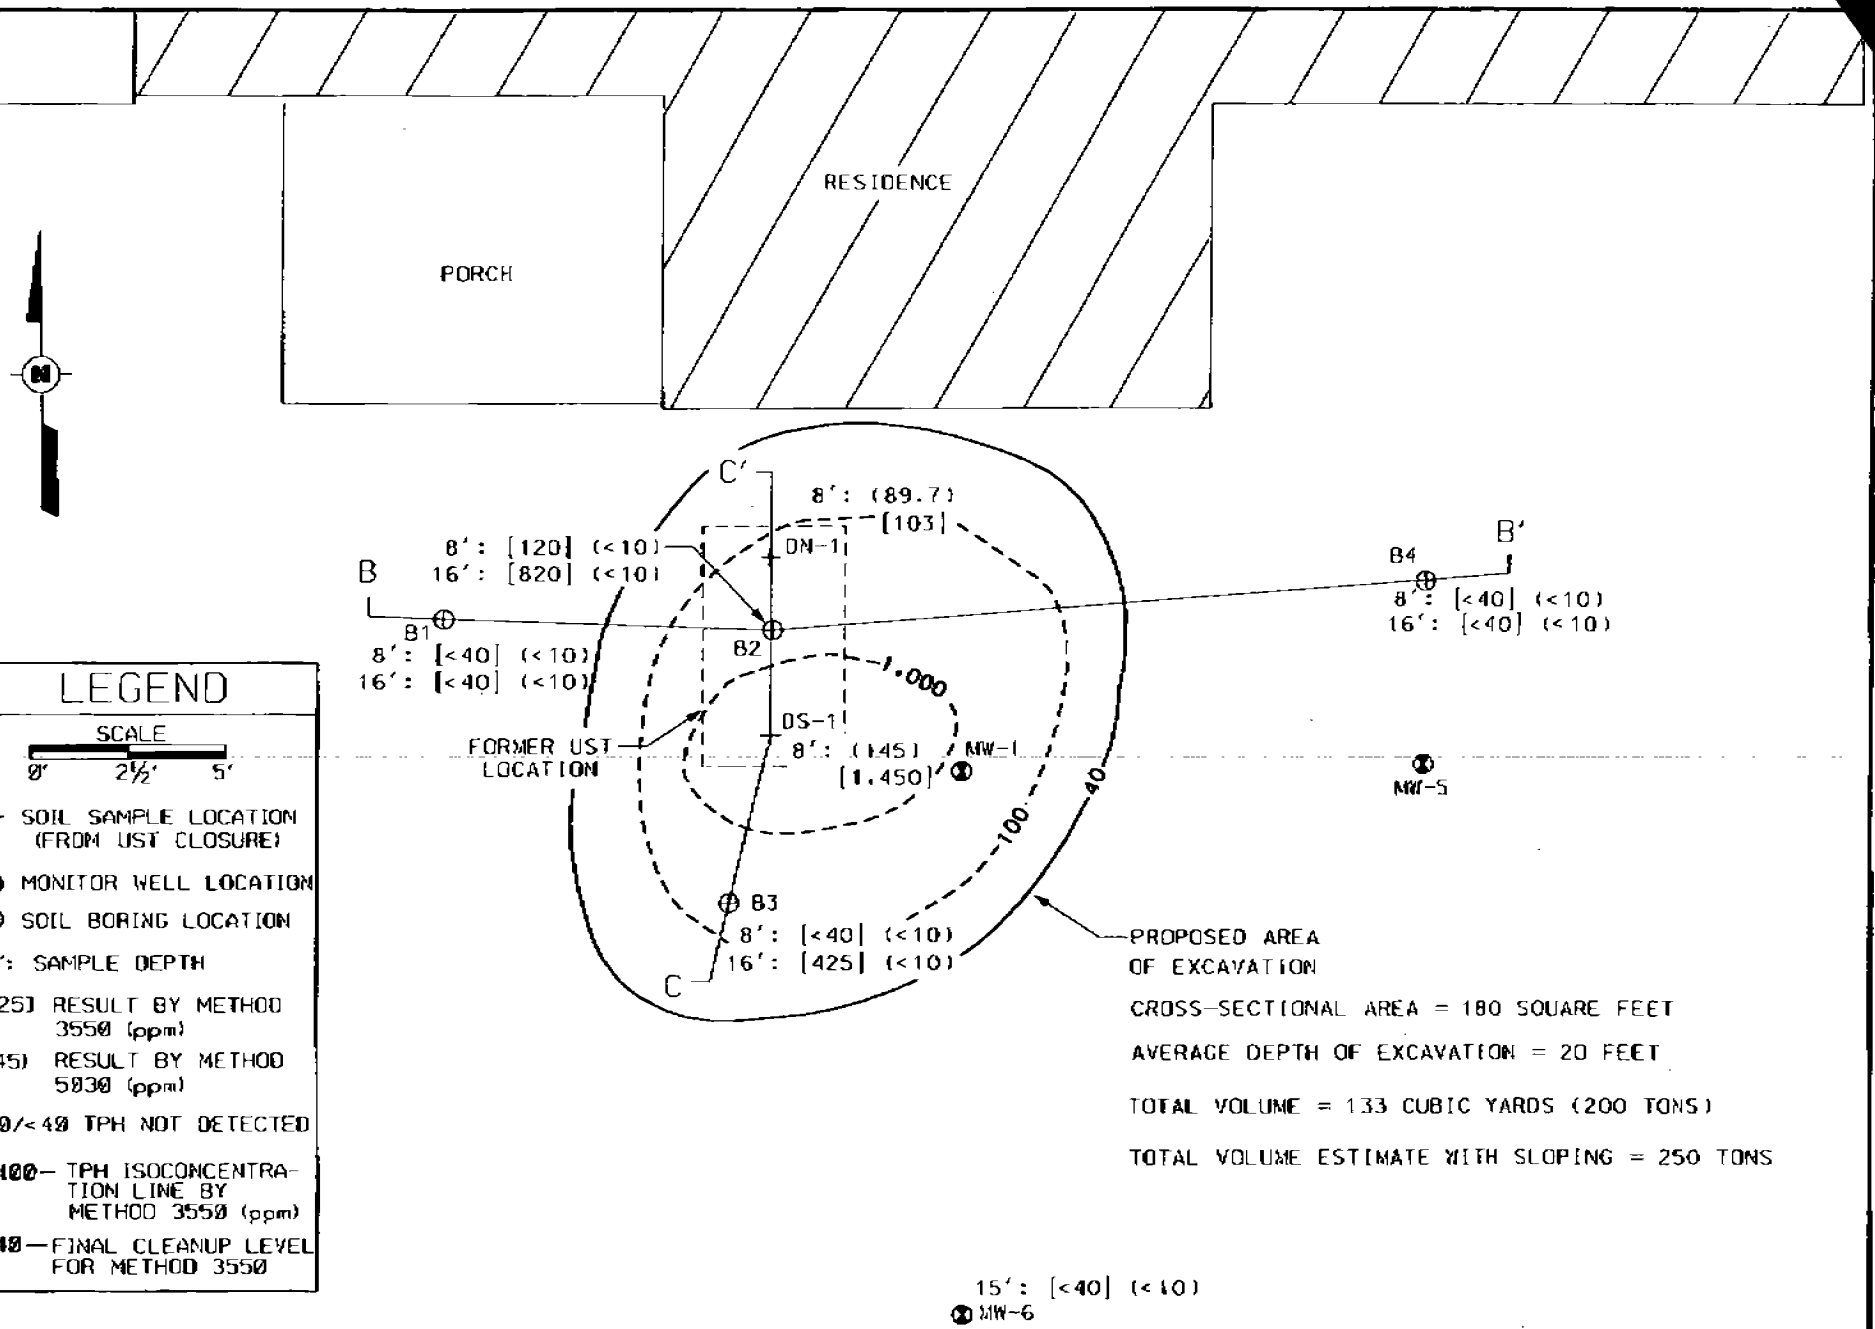

LEGEND

SCALE

0' 2½' 5'

+ SOIL SAMPLE LOCATION (FROM UST CLOSURE)

⊗ MONITOR WELL LOCATION

⊕ SOIL BORING LOCATION

8': SAMPLE DEPTH

[425] RESULT BY METHOD 3550 (ppm)

(145) RESULT BY METHOD 5030 (ppm)

<10/<40 TPH NOT DETECTED

—100— TPH ISOCONCENTRATION LINE BY METHOD 3550 (ppm)

—40— FINAL CLEANUP LEVEL FOR METHOD 3550

CROSS-SECTIONAL AREA = 180 SQUARE FEET

AVERAGE DEPTH OF EXCAVATION = 20 FEET

TOTAL VOLUME = 133 CUBIC YARDS (200 TONS)

TOTAL VOLUME ESTIMATE WITH SLOPING = 250 TONS

SCALE: 1"=5'	TITLE: SOIL TPH MAP	PROJECT: CSA 2205 OAK HILL DRIVE GREENSBORO, NC	CLIENT: MELVIN YARBOROUGH GREENSBORO, NC
DATE: 1/27/97			LEGACY ENVIRONMENTAL SERVICES, INC GREENSBORO, NORTH CAR
DWN.BY: KBM			
DWG.# L94-133X			