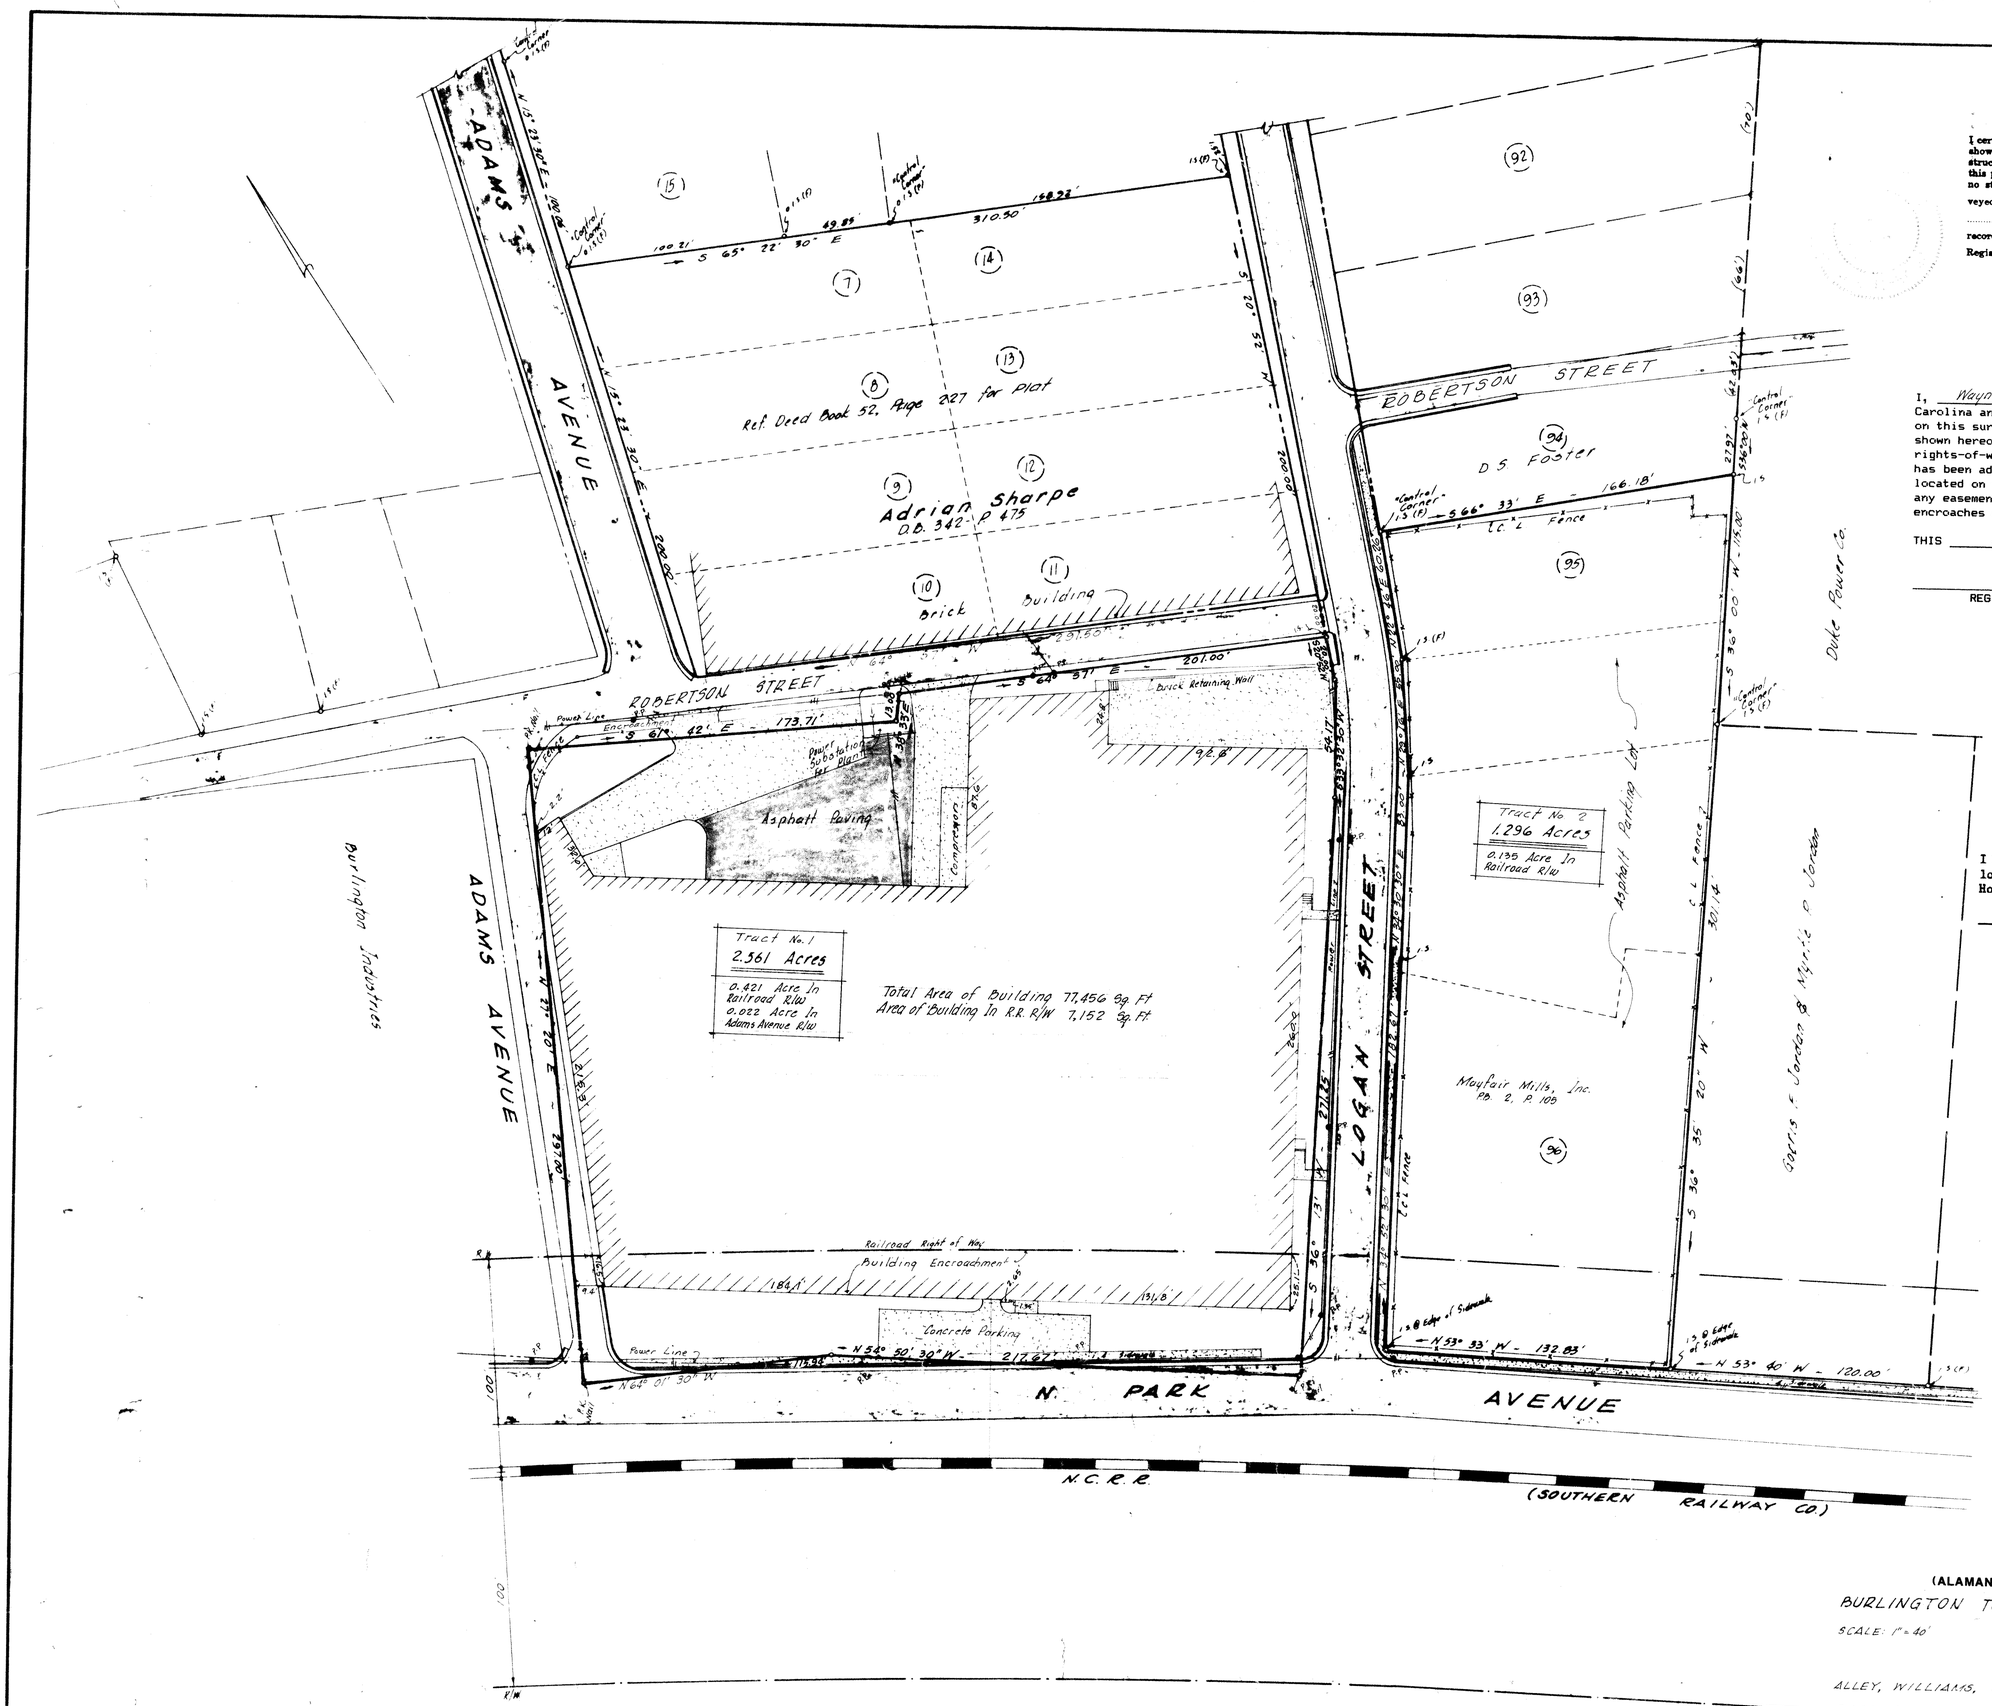

I certify that on December 8, 1987 (Rev. 19 & 20, 1981, Oct. 8, 1984), I surveyed the property shown on this plat; that the property lines and the location of all structures are accurately shown hereon; that no structure located on this property encroaches on any adjacent property or street, and that no structure on adjacent property encroaches on the premises surveyed, except as shown hereon. This is all of Lot No. ....., ... plat of which is recorded in Plat Book ....., page ....., in the Office of the Register of Deeds for ..... County, North Carolina.

Wayne B. Perry
Civil Engineer or Surveyor L-2422

I, Wayne B. Perry, certify to NCNB National Bank of North Carolina and Lawyer Title Insurance Corporation that I surveyed the land shown on this survey, that the land boundary lines and all structures are accurately shown hereon, that, except as shown, there are no visible easements or rights-of-way across the land or any other easements of which the undersigned has been advised and no party walls, and except as shown, that no structure located on this land encroaches across any such boundary line or across or onto any easements or set back lines and no structure on adjacent property encroaches across any such boundary lines.

THIS 12th DAY OF February, 1988

Wayne B. Perry
REGISTERED LAND SURVEYOR NO. L-2422

NORTH CAROLINA REGISTERED SEAL L-2422 LAND SURVEYOR WAYNE B. PERRY, SR.

FLOOD CERTIFICATION

I hereby certify that this property is not located in a Special Flood Hazard Area as determined by the Department of Housing and Urban Development.

Wayne B. Perry
REGISTERED LAND SURVEYOR NO. L-2422

PROPERTY OF
M & D REALTY

(ALAMANCE COUNTY, NORTH CAROLINA, PROSPECTIVE BUYER)

BURLINGTON TOWNSHIP - ALAMANCE COUNTY, N.C.

SCALE: 1" = 40'

February 12, 1988

ALLEY, WILLIAMS, CARMEN, & KING, INC. - ENGINEERS & ARCHITECTS
- BURLINGTON, N. C. 27215

JOB NO. 87185