Surface Sweep Methane Emissions Monitoring Conducted on Thursday June 26, 2003 from 2:00pm - 4:00pm 86°F Wind S, SW 5-10 mph
CH_4 = Methane
CO_2 = Carbon Dioxide
O_2 = Oxygen
Conducted By: Denese Bellew of Buncombe County Solid Waste using CES GEM 2000 Monitor

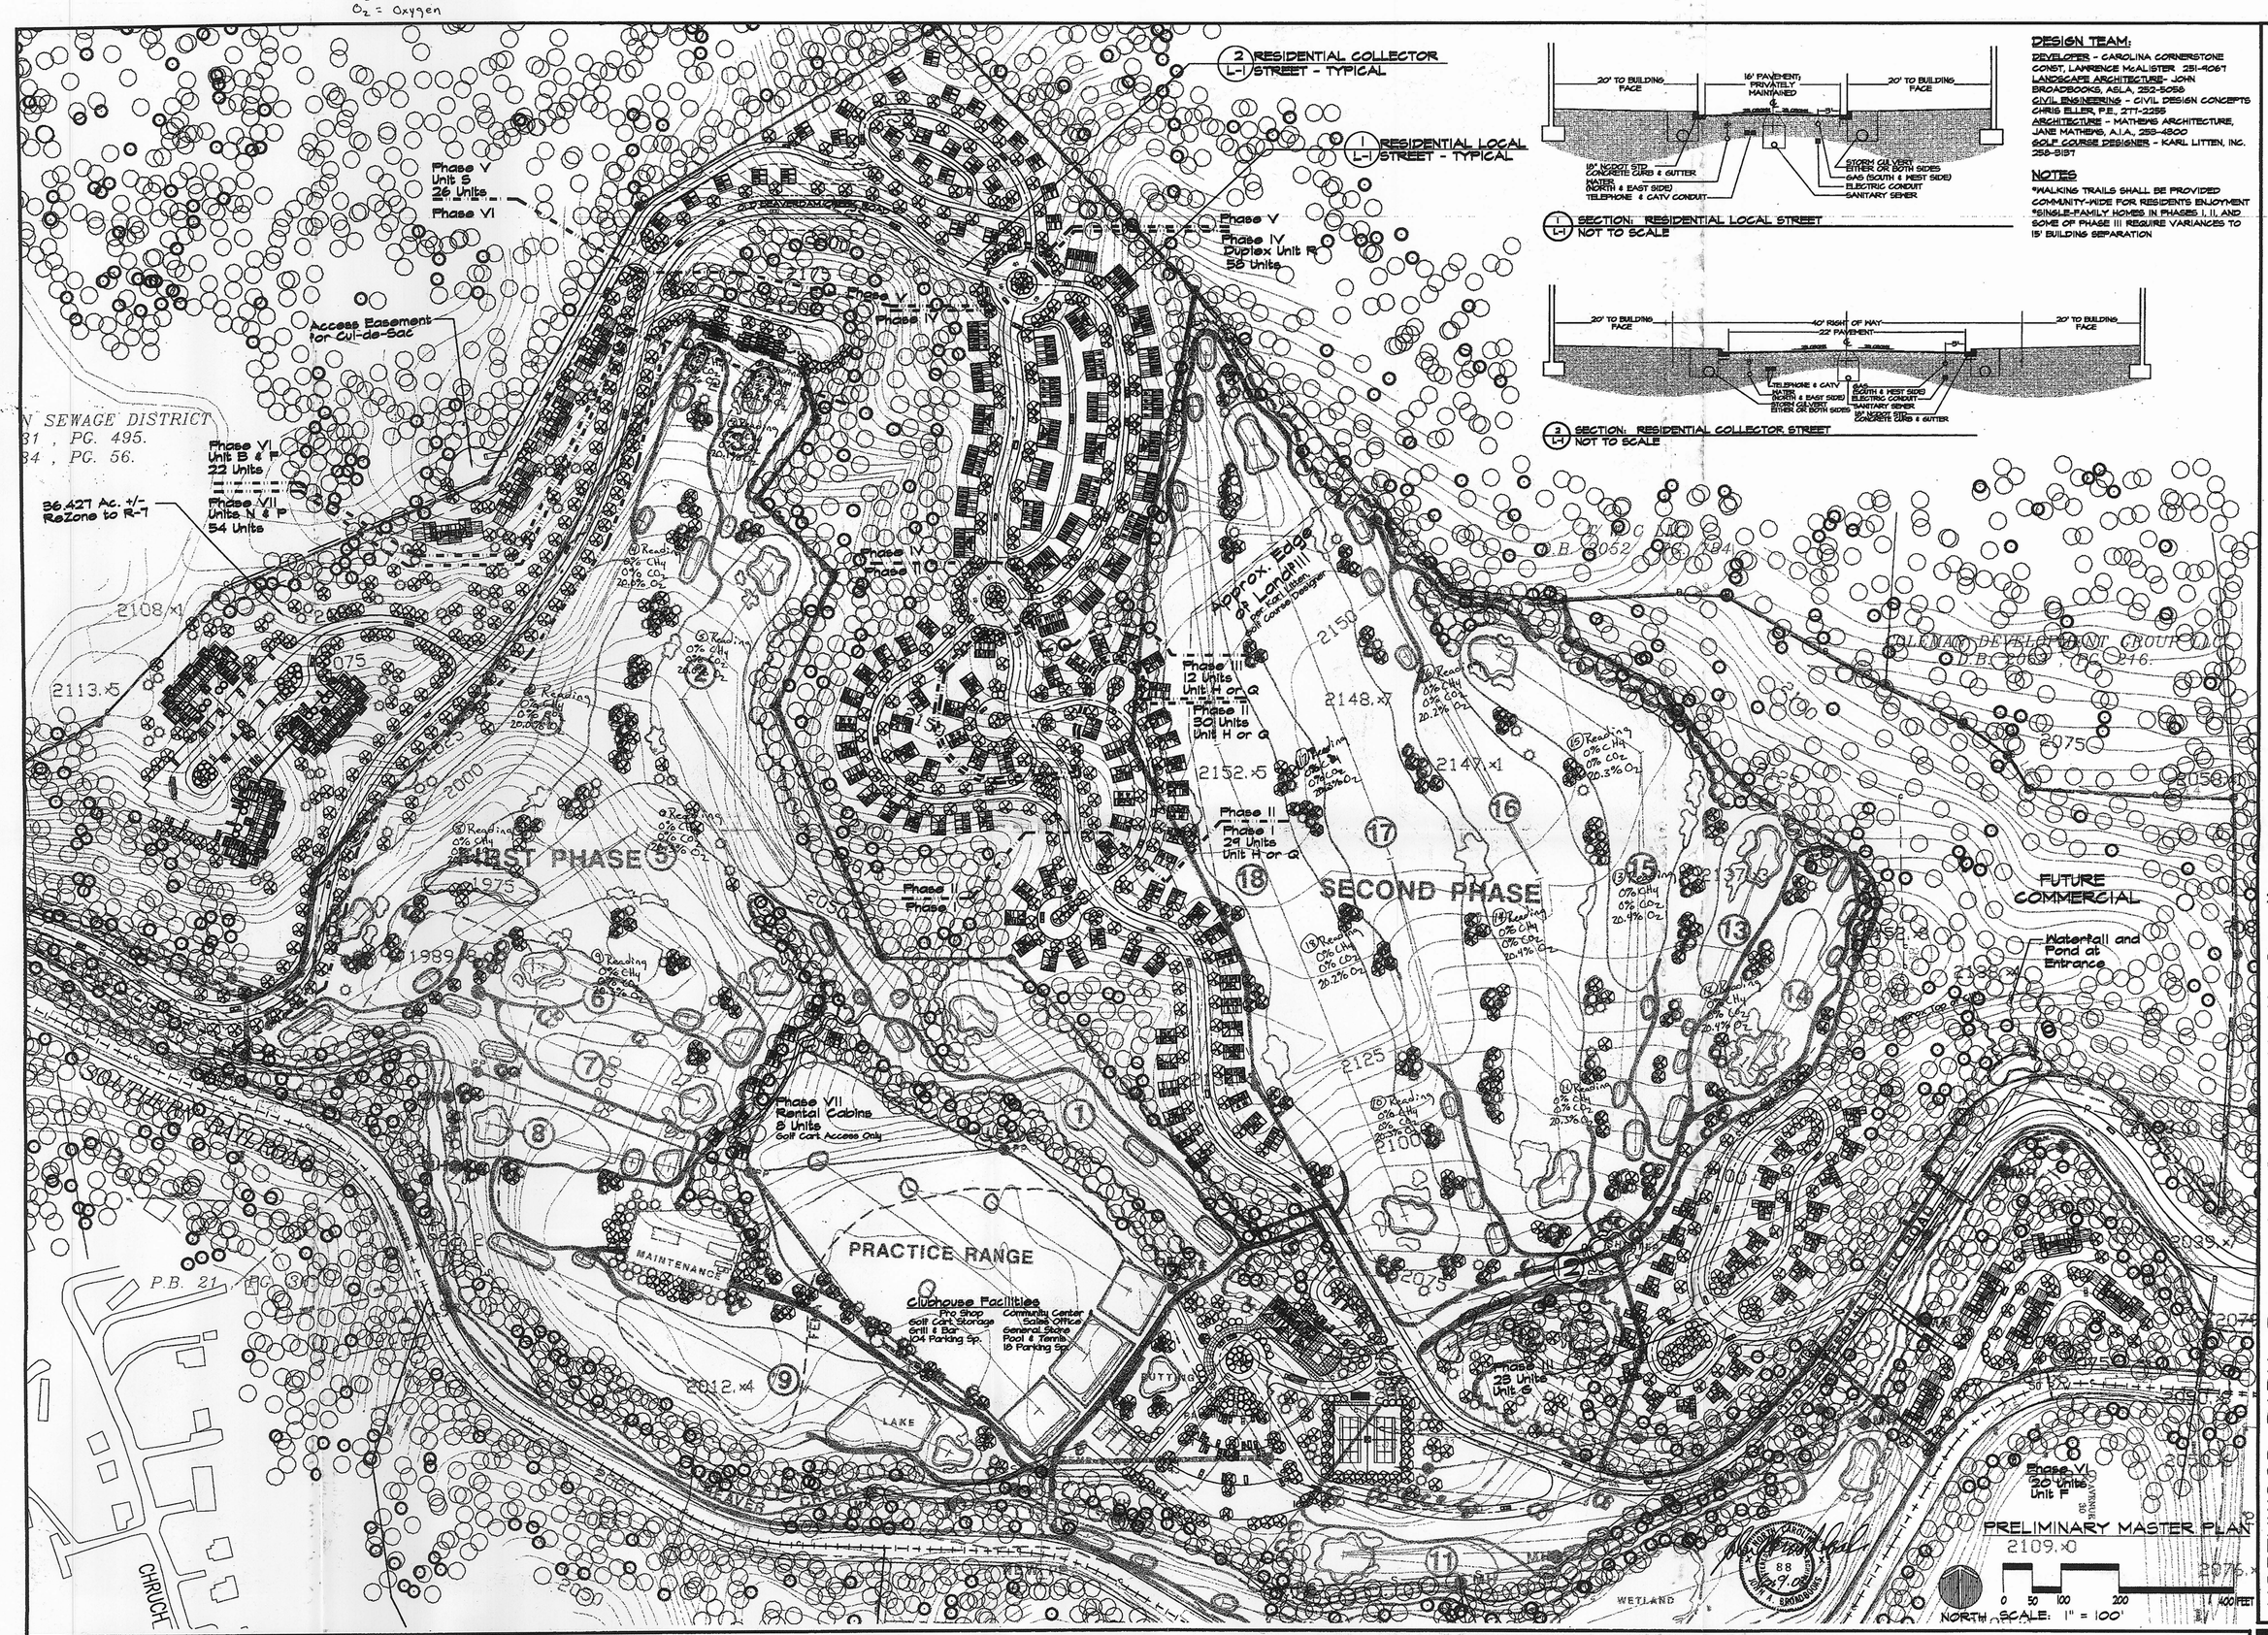

1 SECTION: RESIDENTIAL LOCAL STREET
L-1 NOT TO SCALE

2 SECTION: RESIDENTIAL COLLECTOR STREET
L-1 NOT TO SCALE

DESIGN TEAM:

DEVELOPER - CAROLINA CORNERSTONE CONST, LAWRENCE McALISTER 251-9067
LANDSCAPE ARCHITECTURE- JOHN BROADBOOKS, ASLA, 252-5058
CIVIL ENGINEERING - CIVIL DESIGN CONCEPTS CHRIS ELLER, P.E., 277-2255
ARCHITECTURE - MATHEWS ARCHITECTURE, JANE MATHEWS, A.I.A., 253-4300
GOLF COURSE DESIGNER - KARL LITTEN, INC. 258-3137

NOTES

*WALKING TRAILS SHALL BE PROVIDED COMMUNITY-WIDE FOR RESIDENTS ENJOYMENT
*SINGLE-FAMILY HOMES IN PHASES I, II, AND SOME OF PHASE III REQUIRE VARIANCES TO 15' BUILDING SEPARATION

NORTHWOOD PARK, Buncombe County, North Carolina

JOHN A. BROADBOOKS, ASLA - LANDSCAPE ARCHITECT / PLANNER • 46 HAYWOOD STREET, SUITE 201 • ASHEVILLE, NORTH CAROLINA 28801 • PHONE: (828) 252-5058 • FAX: (828) 255-0140

Copyright 2003 by JOHN A. BROADBOOKS, ASLA

FILE NAME: PRE-MP-b.dwg / PROJECT NO. 03CarolinaCornerstone DATE: June 9, 2003 SHEET L-1 OF 1