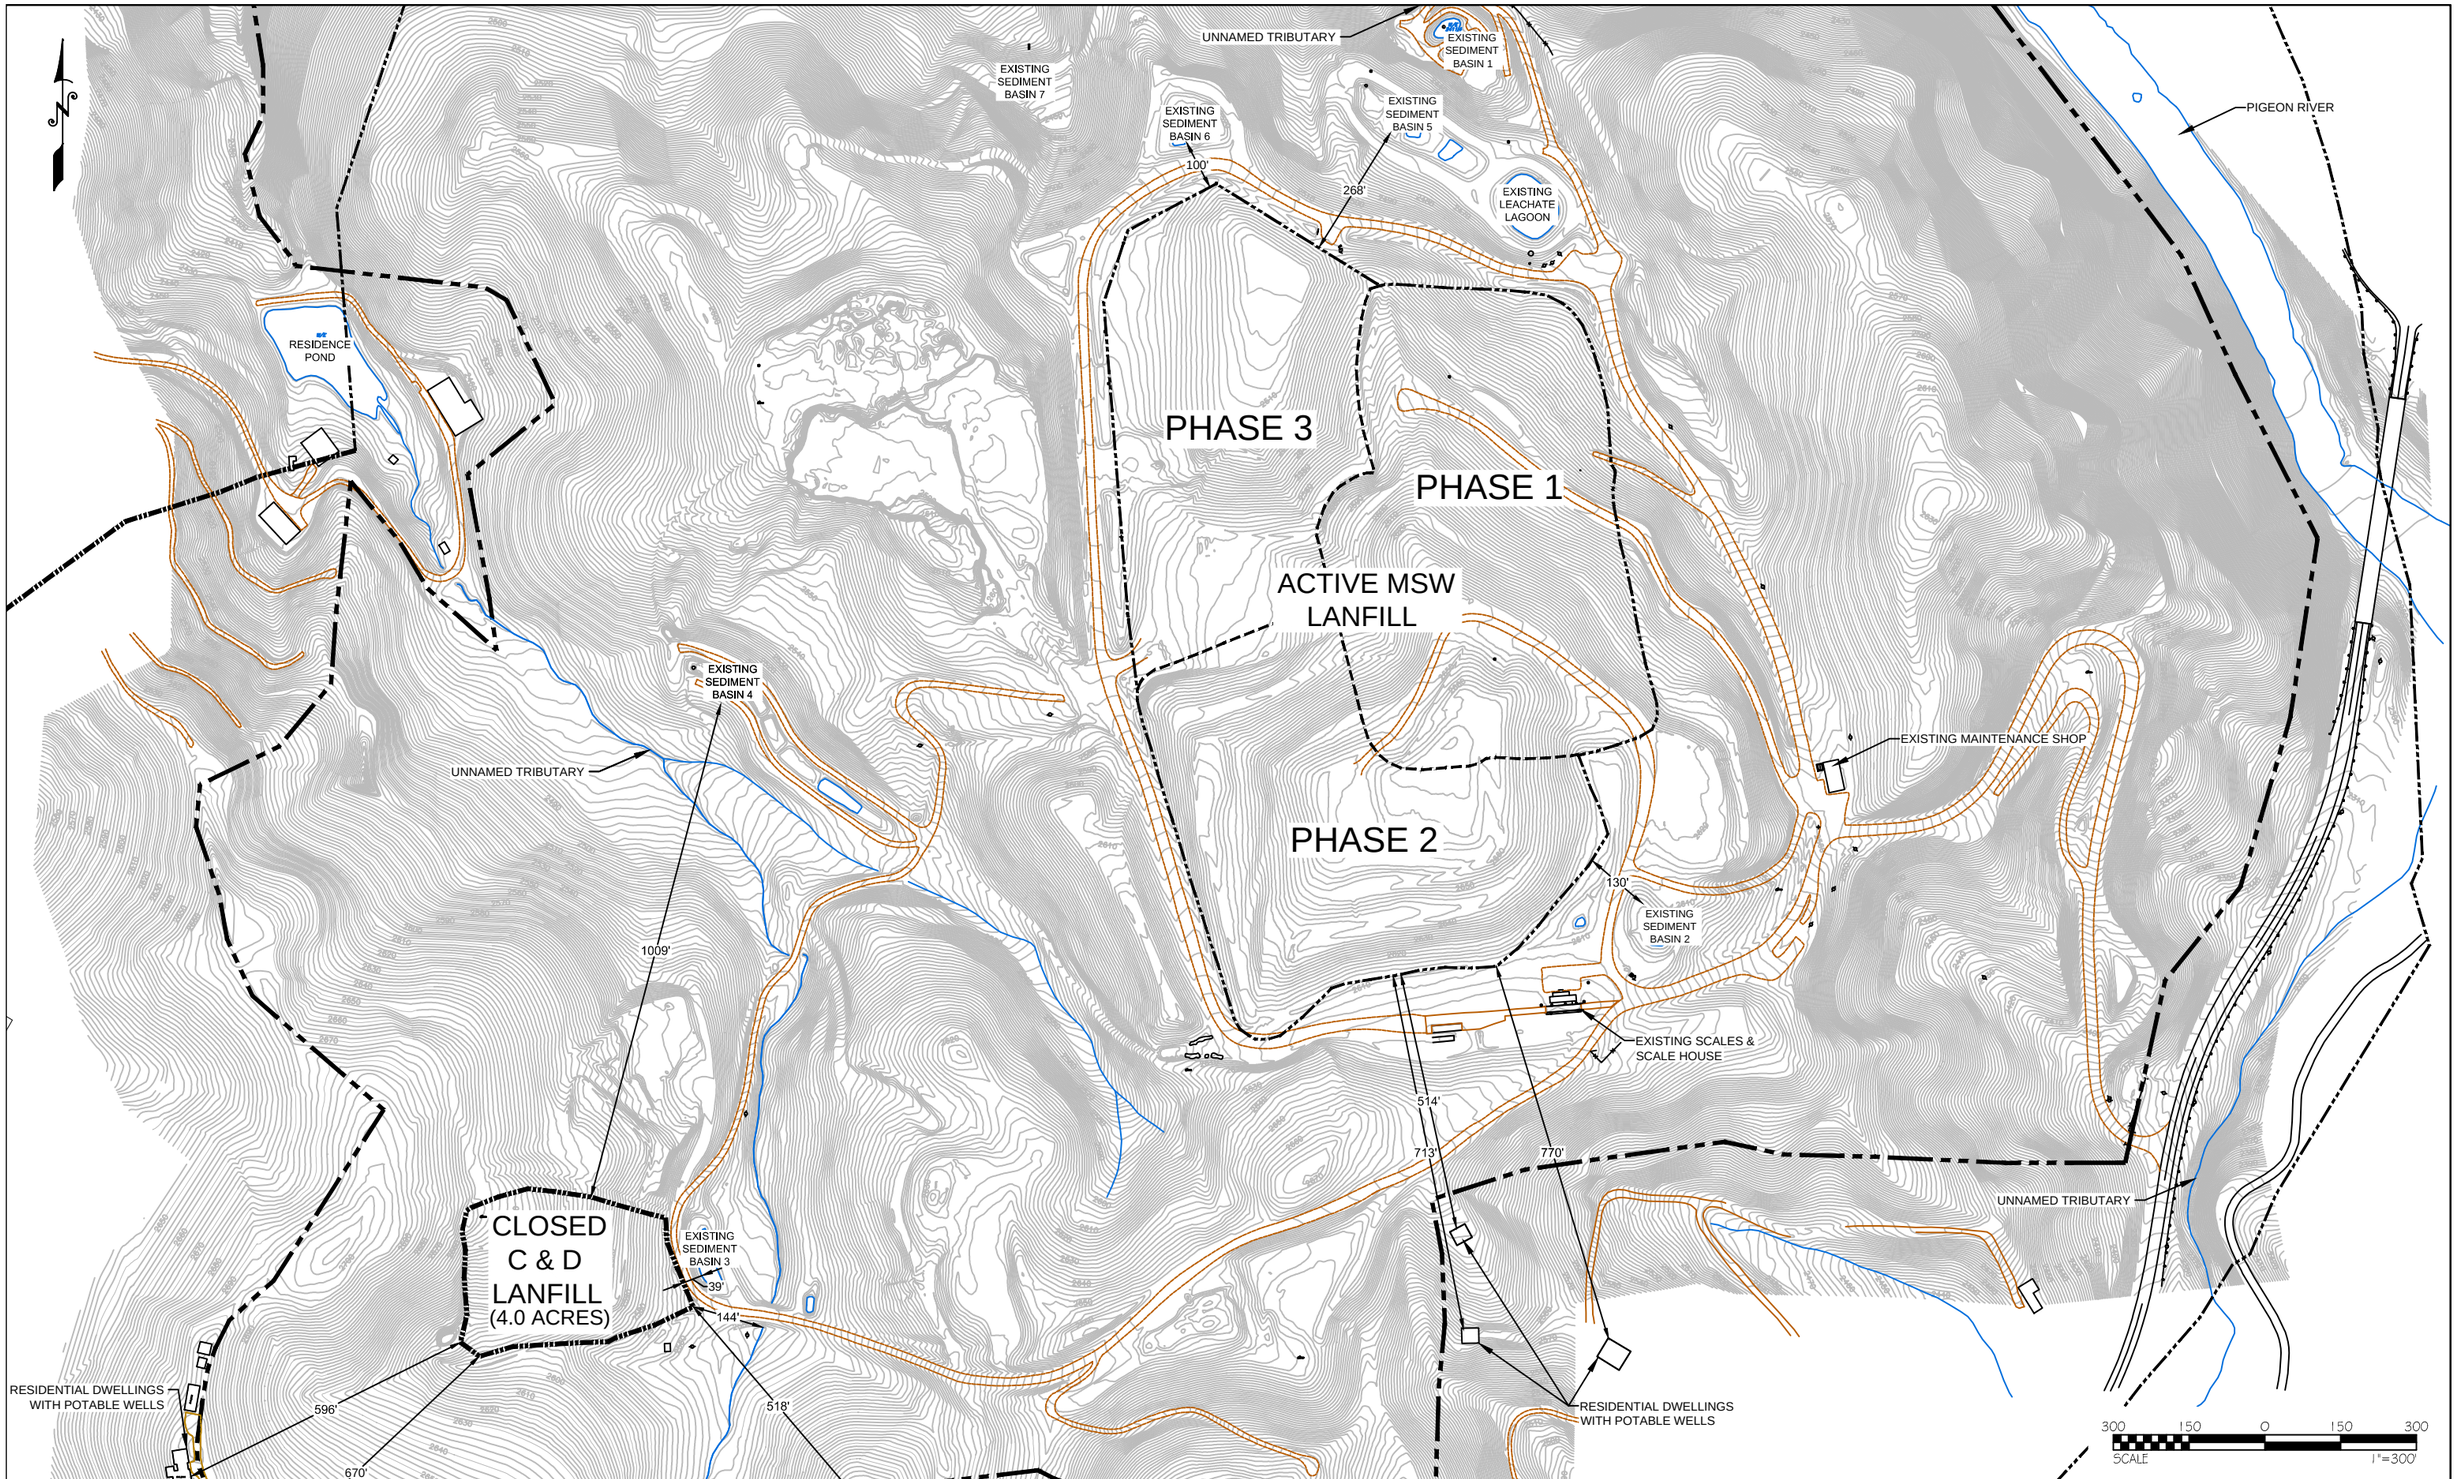

DATE	DRWN	CHKD	REVISION

RESIDENTIAL DWELLINGS, WELLS & WATER BODIES LOCATION MAP

WHITE OAK MUNICIPAL LANDFILL
HAYWOOD COUNTY, NORTH CAROLINA

SANTEK ENVIRONMENTAL OF NORTH CAROLINA, LLC
650 25TH STREET NW
SUITE 100
CLEVELAND, TENNESSEE

SCALE: 1"=300'
DATE: 7/15/14
DRAWN BY: JW
CHECKED BY: RV
APPROVED BY: RV
FILE: NC10-1416
JOB NO: ANNUAL REPORT MAP

1
sheet number

G:\WORK\HAYWOOD COUNTY, NC\NC10-1416\ANNUAL REPORT MAP.dwg, 7/30/2014 2:20:44 PM,
DWG To PDF.pc3