Plat Book 13, Page 142

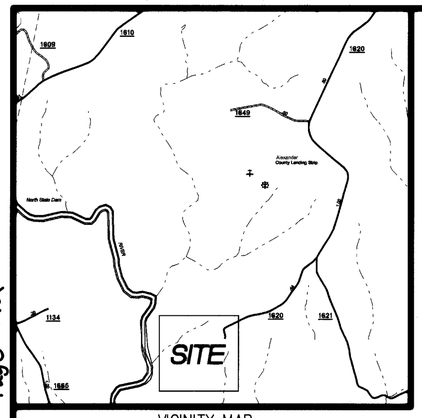

VICINITY MAP

PLAT NORTH (P.B. 5, P. 93)

LEGEND

———	PROPERTY LINE
— — —	LINES NOT SURVEYED
- - - -	WASTE BOUNDARY
—·—·—	RESTRICTED COMPLIANCE BOUNDARY
— — —	DRAINAGE FEATURE
- - - -	LIMITS OF CONTAMINATION
○ EIP	EXISTING IRON PIN
• CP	COMPUTED POINT
(W) MW-7	EXISTING MONITORING WELL
● MP11	EXISTING METHANE PROBE
△ *MEP-1*	EXISTING METHANE EXTRACTION PROBE
▲ SW-4R	SURFACE WATER SAMPLING POINT

North Carolina
Wake County

I, D. Wayne Sullivan, certify that this plat was drawn under my supervision from an actual survey made under my supervision, deed description recorded in Book ____ page ____, that the boundaries not surveyed are clearly indicated as drawn from information found in Book ____ page ____; that the ratio of precision as calculated is 1: 10,000 ; that this plat was prepared in accordance with G.S. 47-30 as amended. Witness my original signature, registration number and seal this 9th day of Nov., A.D., 2012.

SEAL OR STAMP

NORTH CAROLINA PROFESSIONAL SEAL L-2525 LAND SURVEYOR D. WAYNE SULLIVAN

D. Wayne Sullivan
Professional Land Surveyor

L-2525
Registration Number

TYPE OF PLAT

I, D. Wayne Sullivan, a Professional Land Surveyor, Reg. No. L-2525 certify to one or more of the following as checked below:

- [ ] A. That this plat is of a survey that creates a subdivision of land within an area of a county or municipality that has an ordinance that regulates parcels of land.
- [ ] B. That this plat is of a survey that is located in such portion of a county or municipality that is unregulated as to an ordinance that regulates parcels of land.
- [ ] C. That this plat is of a survey of an existing parcel or parcels of land.
- [X] D. That this plat is of a survey of another category, such as the recombination of existing parcels, a court-ordered survey or other exception to the definition of a subdivision.
- [ ] E. That the information available to this surveyor is such that I am unable to make a determination to the best of my professional ability as to provisions contained in (A) through (D) above.

D. Wayne Sullivan
D. Wayne Sullivan, Professional Land Surveyor, Reg. No. L-2525

State of North Carolina
County of Alexander

I, Doug Fox, Review Officer of Alexander County, certify that the map or plat to which this certification is affixed meets all statutory requirements for recording.

11/13/12
Date

by Doug Fox
Review Officer

Recorded in Book of Maps _____ Vol. _____ Pg. _____

PB 13 PG 142

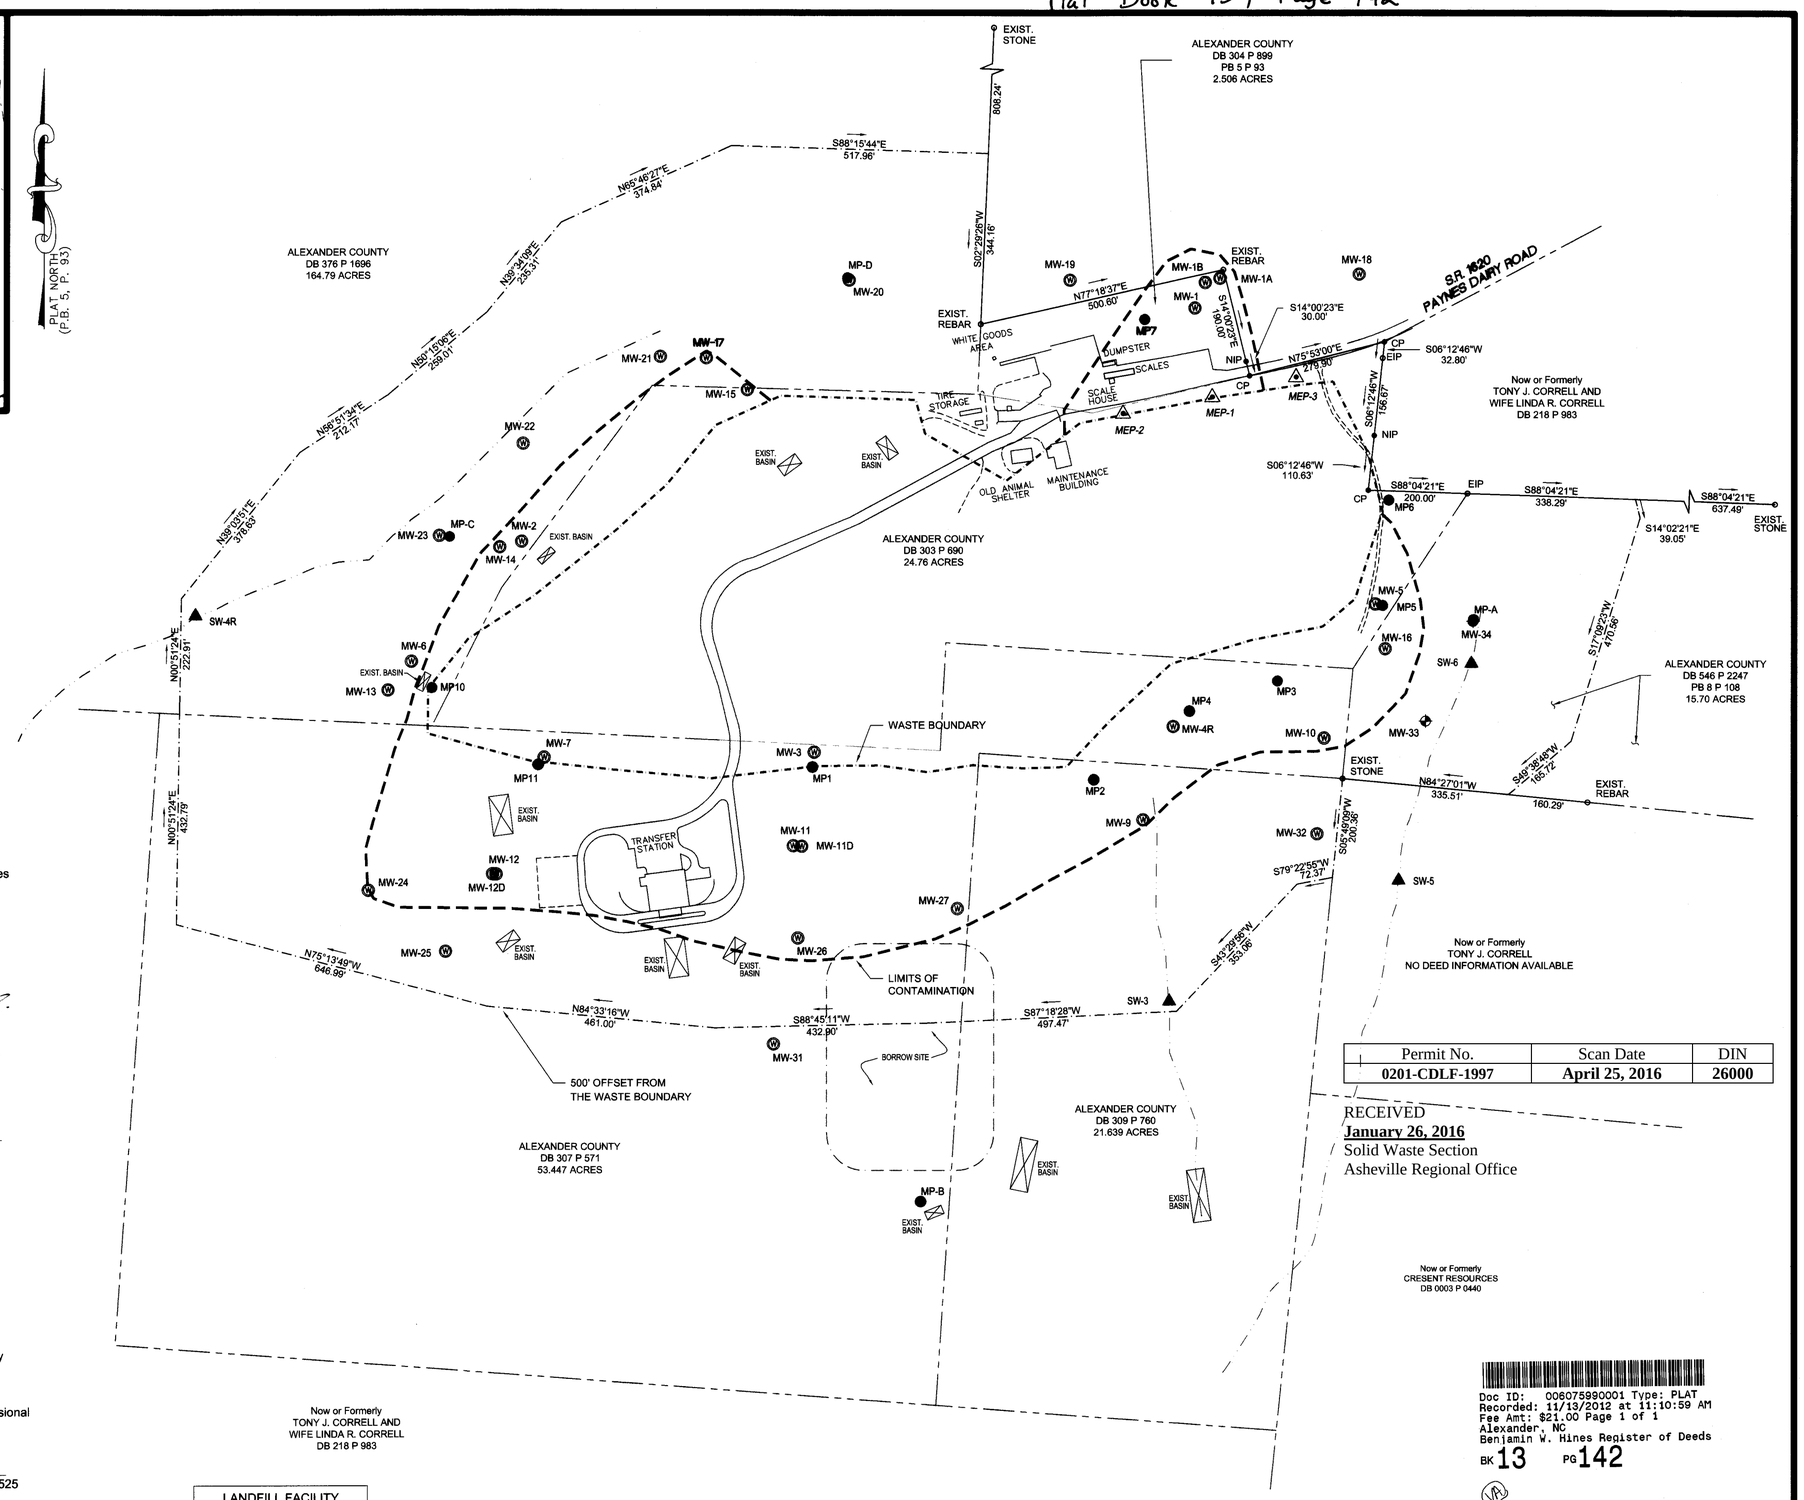

Permit No.	Scan Date	DIN
0201-CDLF-1997	April 25, 2016	26000

RECEIVED
January 26, 2016
Solid Waste Section
Asheville Regional Office

Doc ID: 006075990001 Type: PLAT
Recorded: 11/13/2012 at 11:10:59 AM
Fee Amt: $21.00 Page 1 of 1
Alexander, NC
Benjamin W. Hines Register of Deeds
BK 13 PG 142

LANDFILL FACILITY
AREA = 282.84 ACRES

RESTRICTED COMPLIANCE
AREA = 83.35 ACRES

NOTICE:
THIS PLAT IS NOT FOR SUBDIVISION PURPOSES, AND IS RECORDED TO PROVIDE NOTICE OF LANDFILL WASTE DISPOSAL AREAS, AREAS OF CONTAMINATION AND RESTRICTED LANDFILL BUFFER PROPERTIES.

REVISIONS

200' 100' 0 200'
SCALE

SURVEY FOR
NOTICE OF CONTAMINATED SITE
ALEXANDER COUNTY LANDFILL

LICENSE NUMBER: C-0281
Municipal Services
P.O. BOX 97 GARNER, N.C. 27529 (919) 772-5393
Engineering Company, P.A.
P.O. BOX 349 BOONE, N.C. 28607 (828) 262-1767

TOWNSHIP: MILLER'S	COUNTY: ALEXANDER	DATE: 5/22/2012	SURVEYED BY: T. IAGER	FIELD BOOK ----
TOWN: --------	STATE: NORTH CAROLINA	SCALE: 1" = 200'	DRAWN BY: L. CRAWFORD	DRAWING NO.
PARCEL I.D. #'S: 0022121, 0022035, 0010639, 0023200, 0010609 AND 0062694		CHECKED & CLOSURE BY: W. SULLIVAN		G10059-NOC

\SolidWaste\G10059 - Alexander Co Landfill CAP\dwg\G10059-pl-small.dwg, 11/9/2012 2:13:03 PM, lhc,lhc

December 14, 2015

Ms. Jaclynne Drummond
Solid Waste Section (SWS)
Division of Waste Management
North Carolina Department of Environmental Quality
2090 US Highway 70
Swannanoa, NC 28778

Re: ***Annual Confirmation of Perpetual Land Use Declaration Recordation and Compliance***
Alexander County Active C&D and Closed MSWLF
Permit No. 02-01
Deed Book: 560 pages 1792-1797
Plat Book: 13 page 142
Recordation Date: 11/13/12

Dear Ms. Drummond:

In fulfillment of the *Notice and Declaration of Perpetual Land Use Restrictions* line item 17 Alexander County provides this letter confirming that the Declaration is still recorded in the Office of the Alexander County Register of Deeds and that activities and conditions at the property remain in compliance with the land use restrictions.

If you have any questions or need any additional information regarding this letter, please ~~contact us~~ at (828) 632-1101.

Josh Mitchell Alexander County Public Works Director

NORTH CAROLINA
ALEXANDER COUNTY

I, Cheryl A Ziegler A Notary Public for said County and State, do certify that Josh Mitchell, personally appeared before me this day and acknowledged the due execution of the foregoing "*Annual Confirmation of Perpetual Land Use Declaration Recordation and Compliance.*"

Witness my hand and official seal, this the 15, day of December 2015.

{OFFICIAL SEAL}
Cheryl A Ziegler
My Commission Expires
Notary
Public
07-01-17
Caldwell County, NC

Notary Public

My Commission Expires 07/01/17