L:\Coble Sandrock\dwg\TASK 20 PHASE 3 CONSTRUCTION PLAN\FINAL PLOTS\05-FINAL GRADING PLAN.dwg

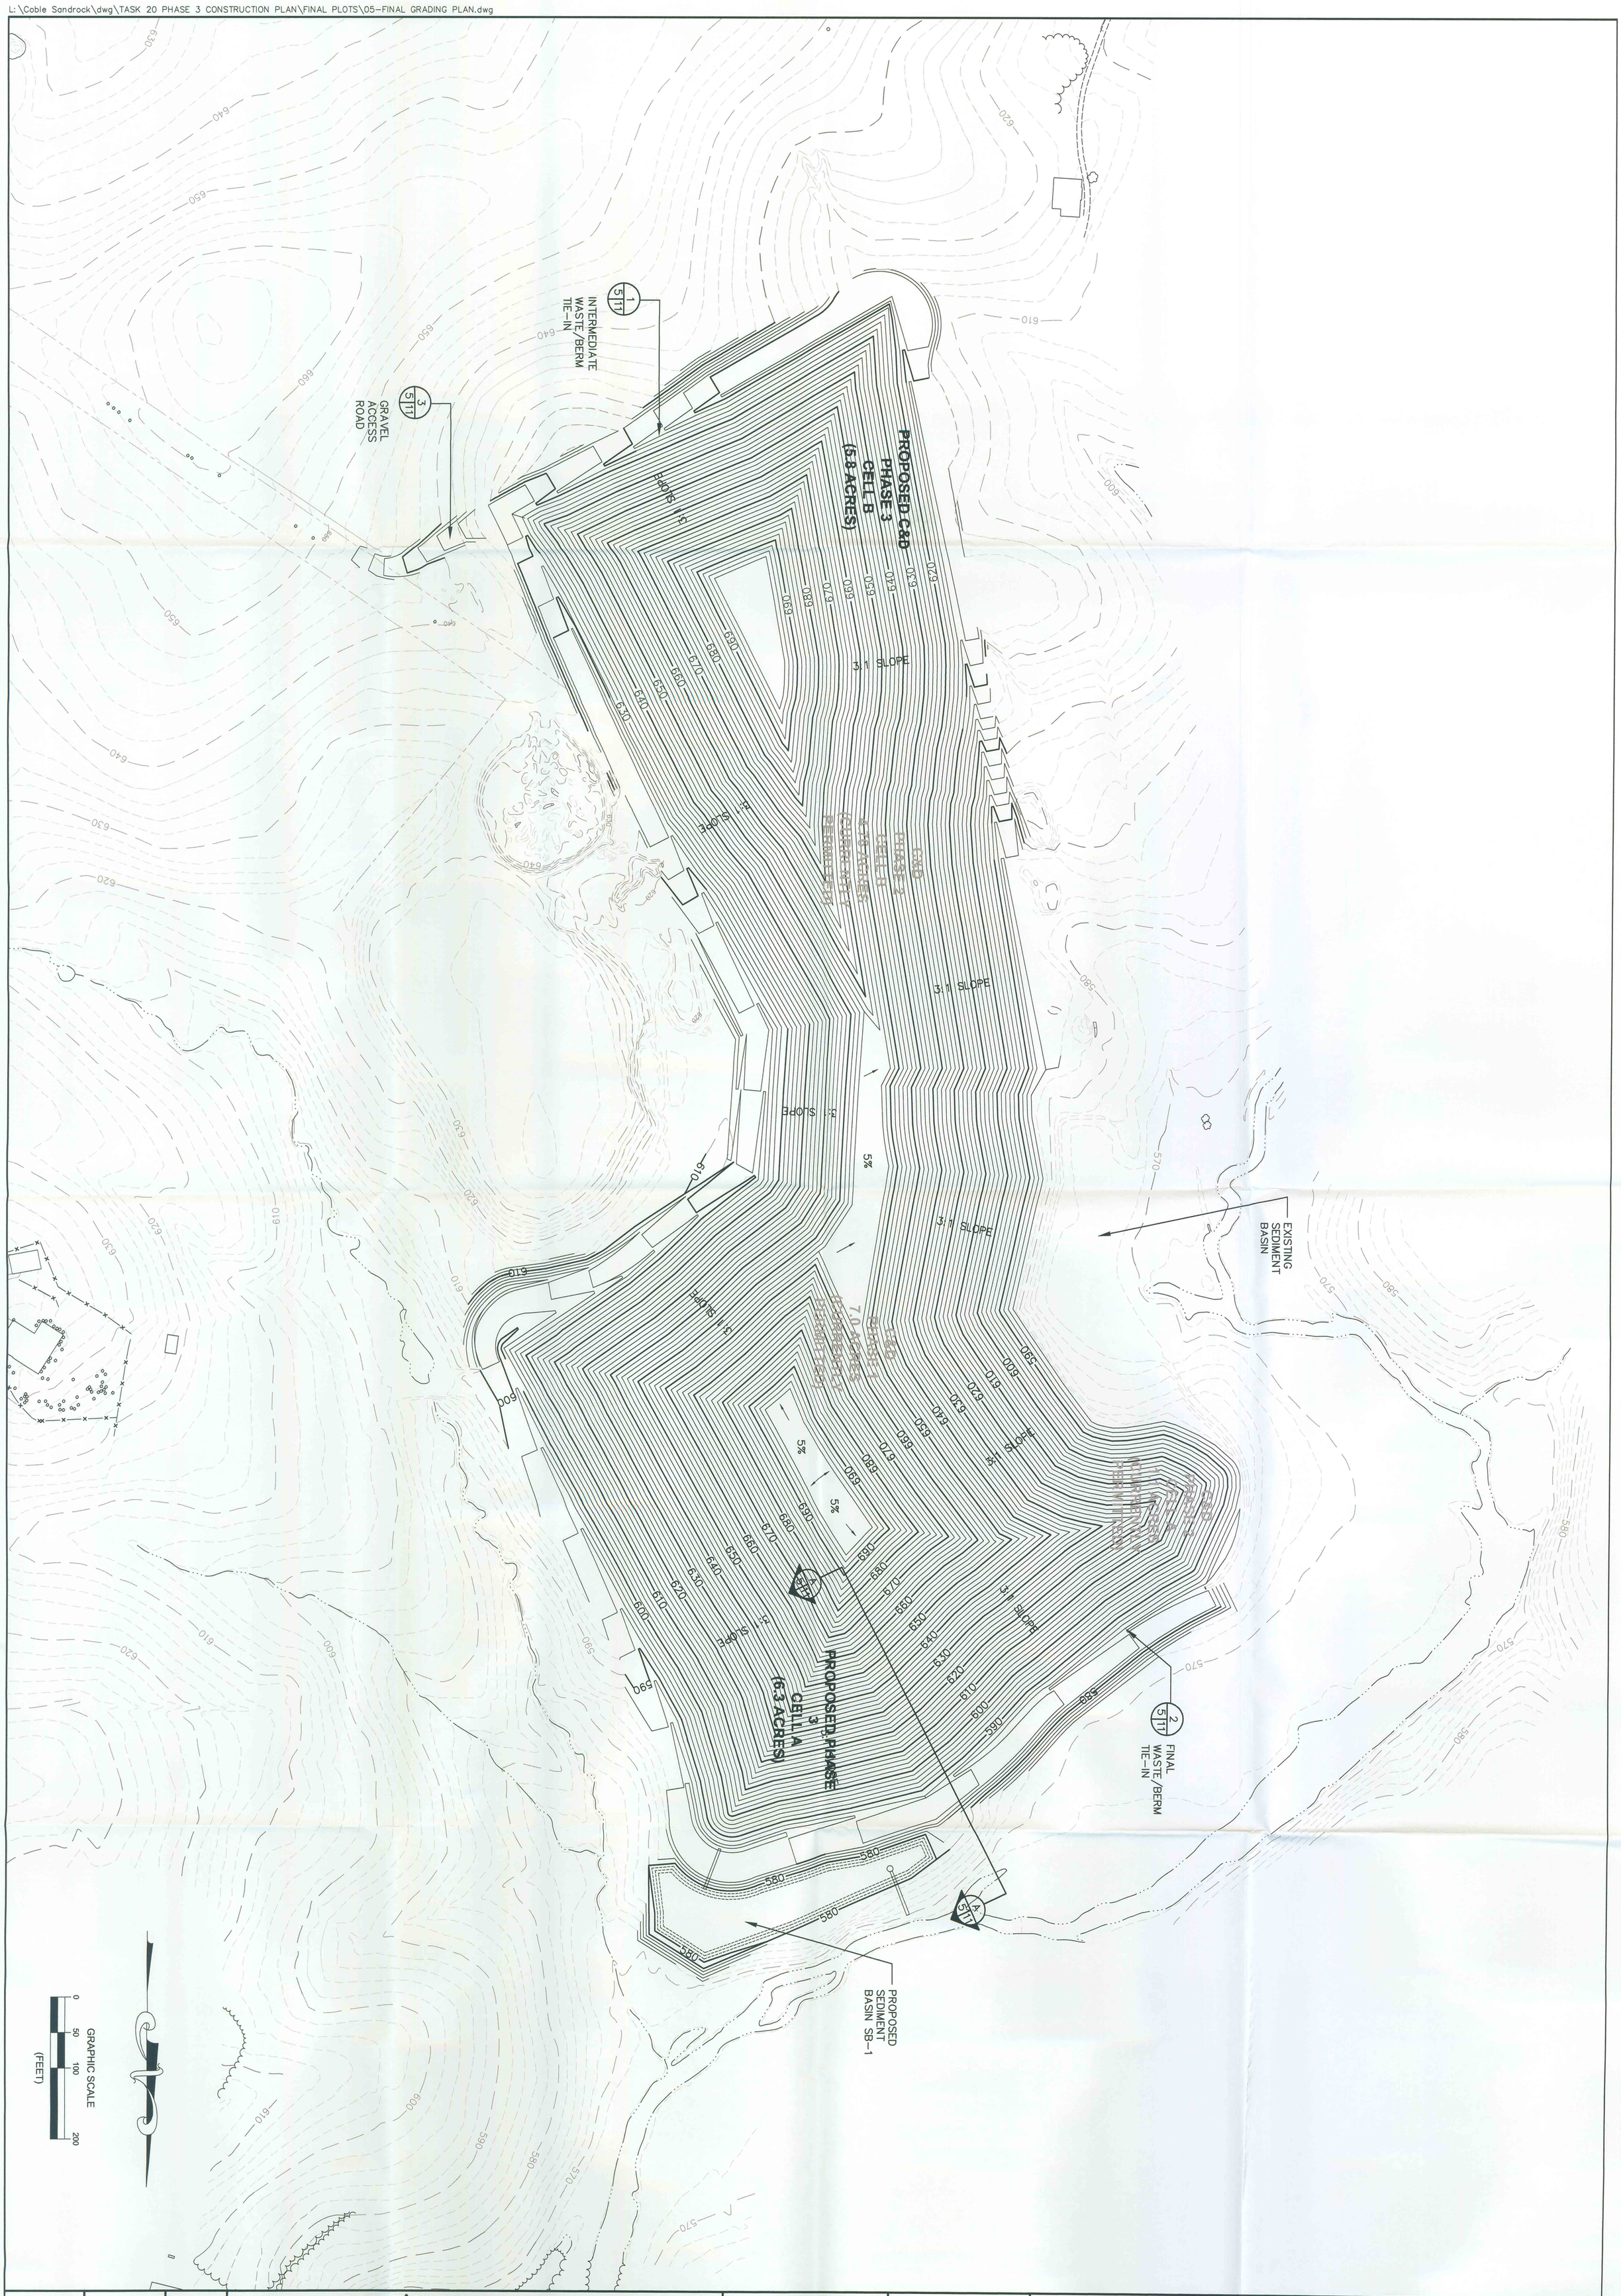


COBLE'S SANDROCK, INC.
KIMESVILLE, NORTH CAROLINA

FINAL GRADING PLAN

PROJECT NO. 419.20

SCALE 1"=100'

DRAWING NO. 05

JOYCE ENGINEERING, INC.
2301 WEST MEADOWVIEW ROAD
GREENSBORO, NC 27407
PHONE: (336) 323-0092

DESIGNED SC
DRAWN RB
CHECKED EA
APPROVED EA
DATE 03/30/06

© 2006 Joyce Engineering, Inc.
All rights reserved.

NORTH CAROLINA PROFESSIONAL SEAL 27446 ENGINEER EVAN E ANDREWS

| DATE | REVISIONS AND RECORD OF ISSUE | NO | BY | CK | APP |
|---|---|---|---|---|---|