PT INSIDE SWERS. FIRE DIST. 33

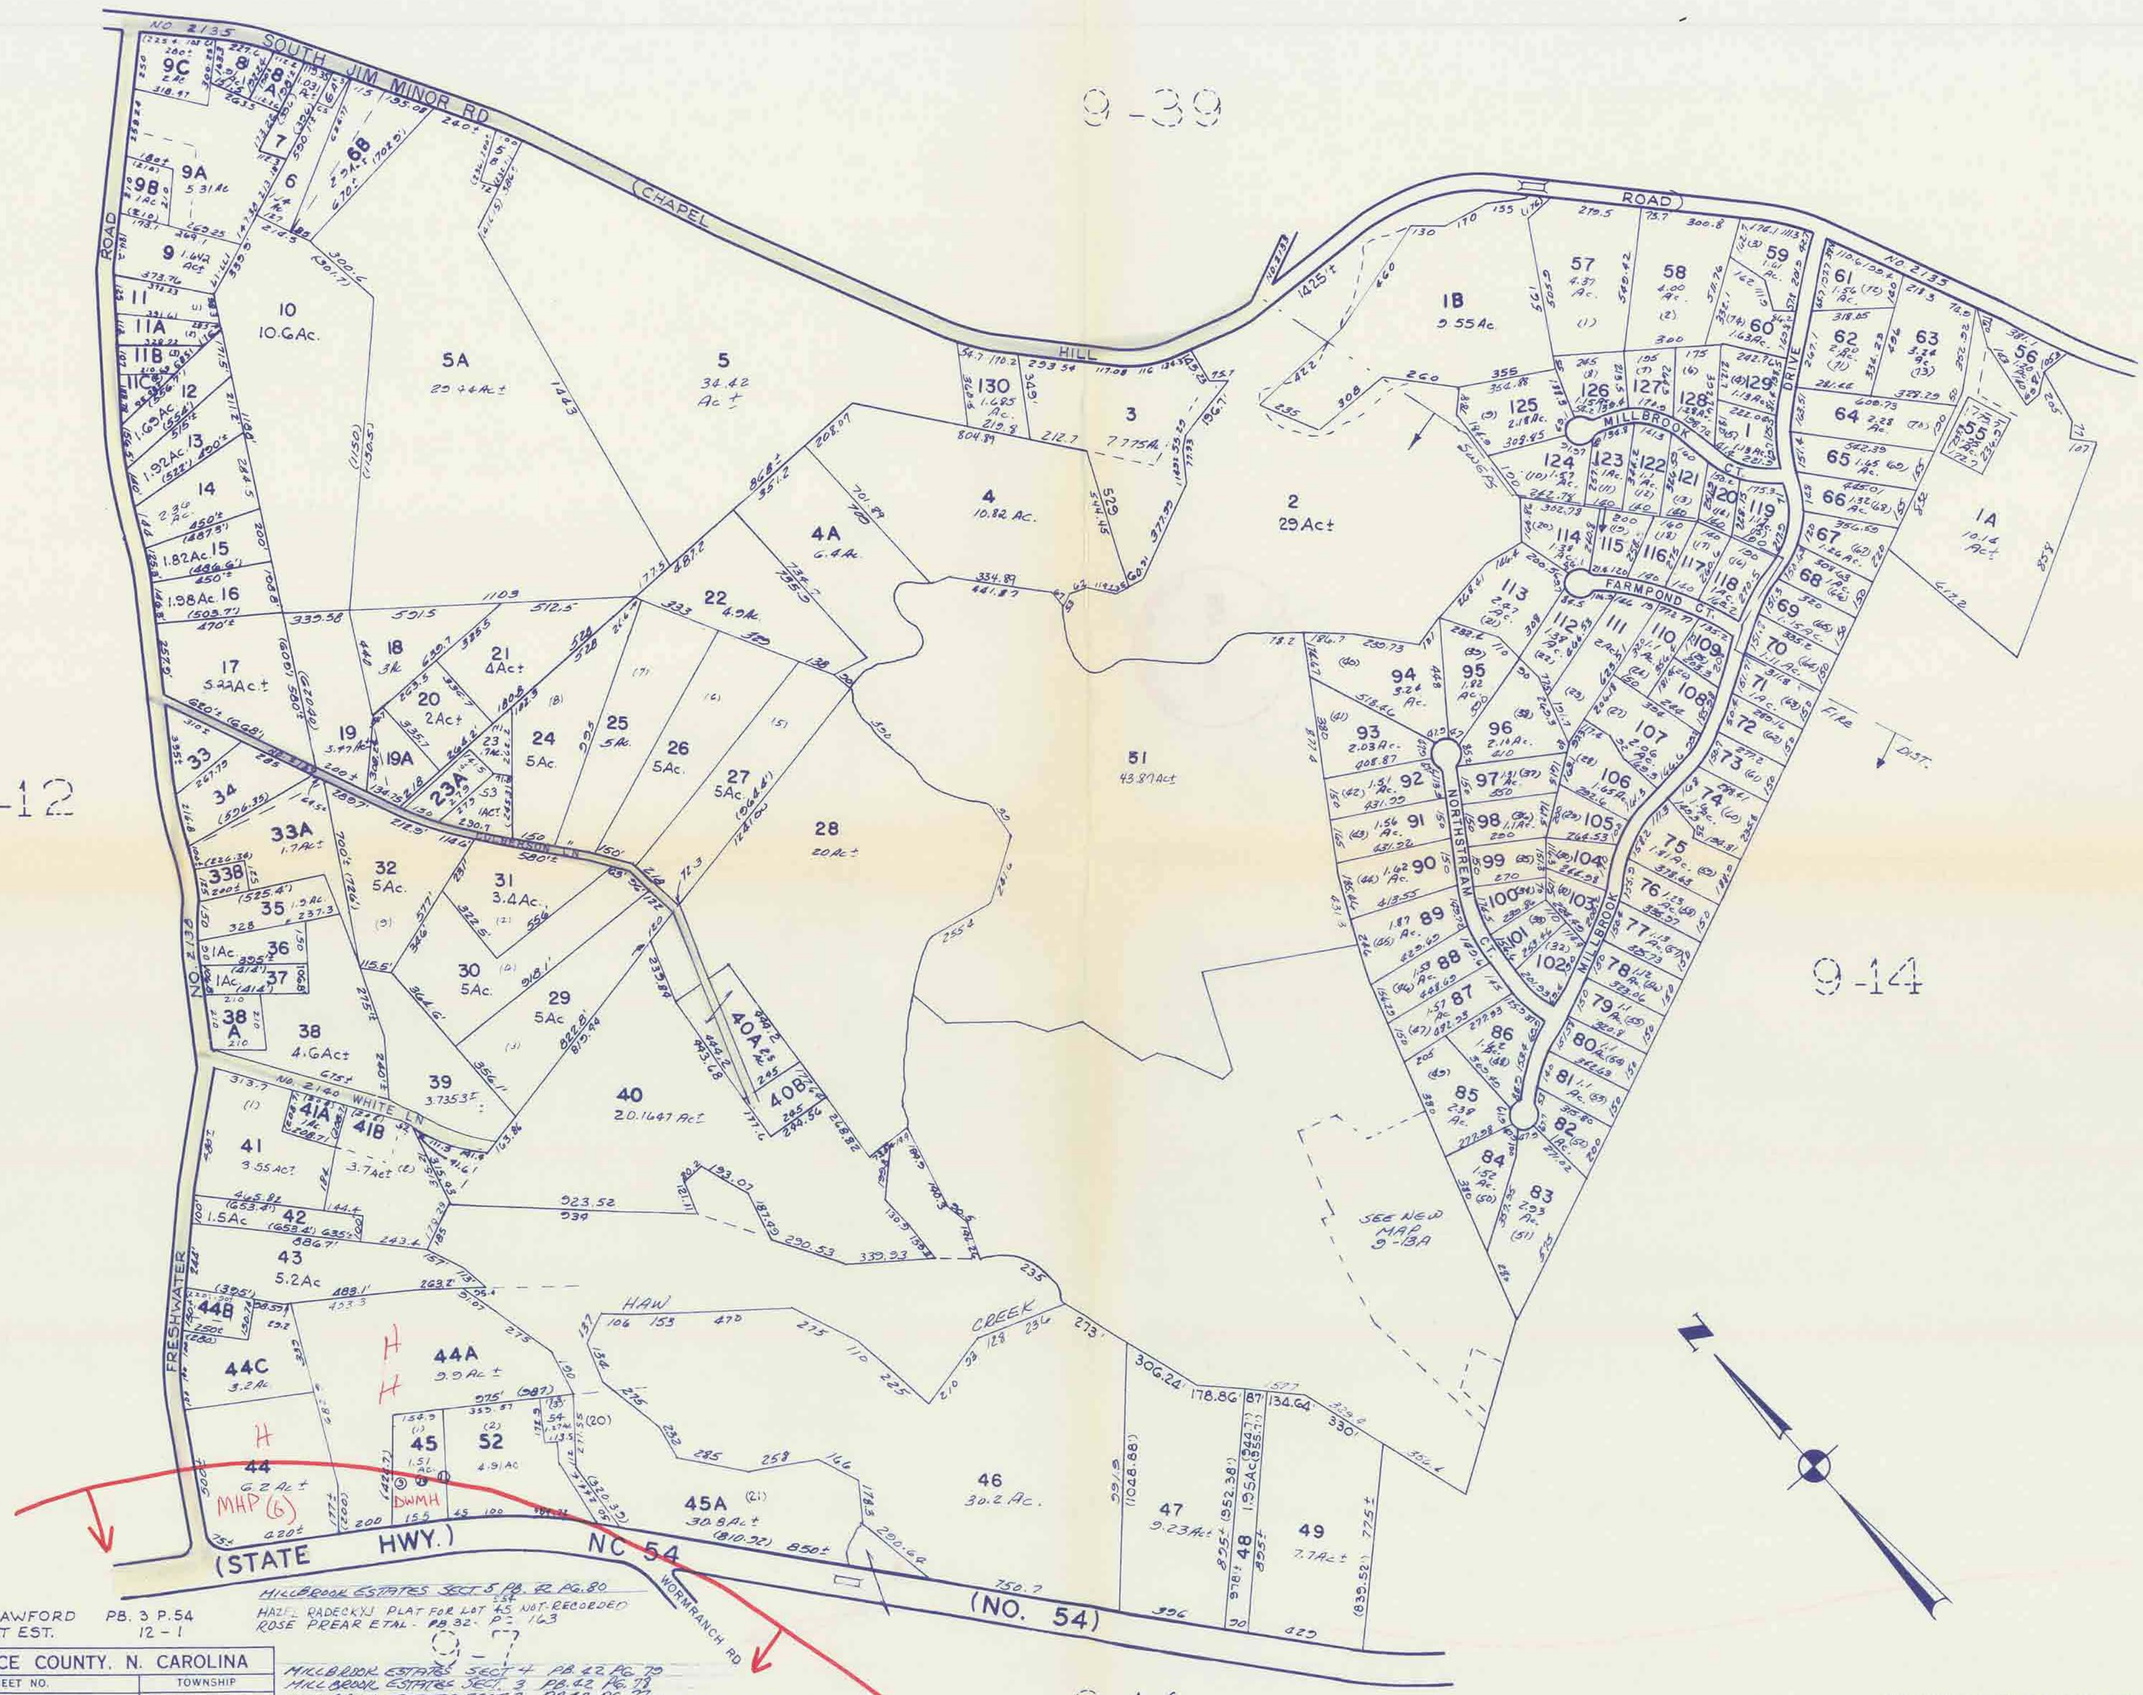


GEO. W. CRAWFORD PB. 3 P. 54
D. M. FOUST EST. 12 - 1

MILLBROOK ESTATES SECT. 5 PB. 82 PG. 80
HAZEL RADECKY PLAT FOR LOT 45 NOT RECORDED
ROSE PREAR ETAL - PB. 32 - P. 163

MILLBROOK ESTATES SECT. 4 PB. 42 PG. 79
MILLBROOK ESTATES SECT. 3 PB. 42 PG. 73
MILLBROOK ESTATES SECT. 2 PB. 42 PG. 77
MILLBROOK ESTATES SECT. 1 REDIV. LOTS 33, 72 PB. 42 PG. 76
MILLBROOK ESTATES SECT. 1 PB. 40 PG. 77
JOHN F. HUTCHINS PB. 41 PG. 112
A. H. (JIM) SCOTT PB. 25 P. 149

| ALAMANCE COUNTY, N. CAROLINA | |
|---|---|
| SHEET NO. | TOWNSHIP |
| 9-13 | THOMPSON |
| | DATE: 1959 |
| | SCALE: 1" = 400' |

ALEXANDER JOHNSON & ASSOCIATES — DECATUR, GA.

THIS MAP WAS COMPILED FROM AN AERIAL SURVEY. IT IS TO BE USED FOR TAX PURPOSES ONLY. THE COUNTY AND/OR THE COMPANY ASSUMES NO RESPONSIBILITY FOR THE ACCURACY OF INFORMATION CONTAINED HEREIN.