C-12,201-1

100' GRID PATTERN

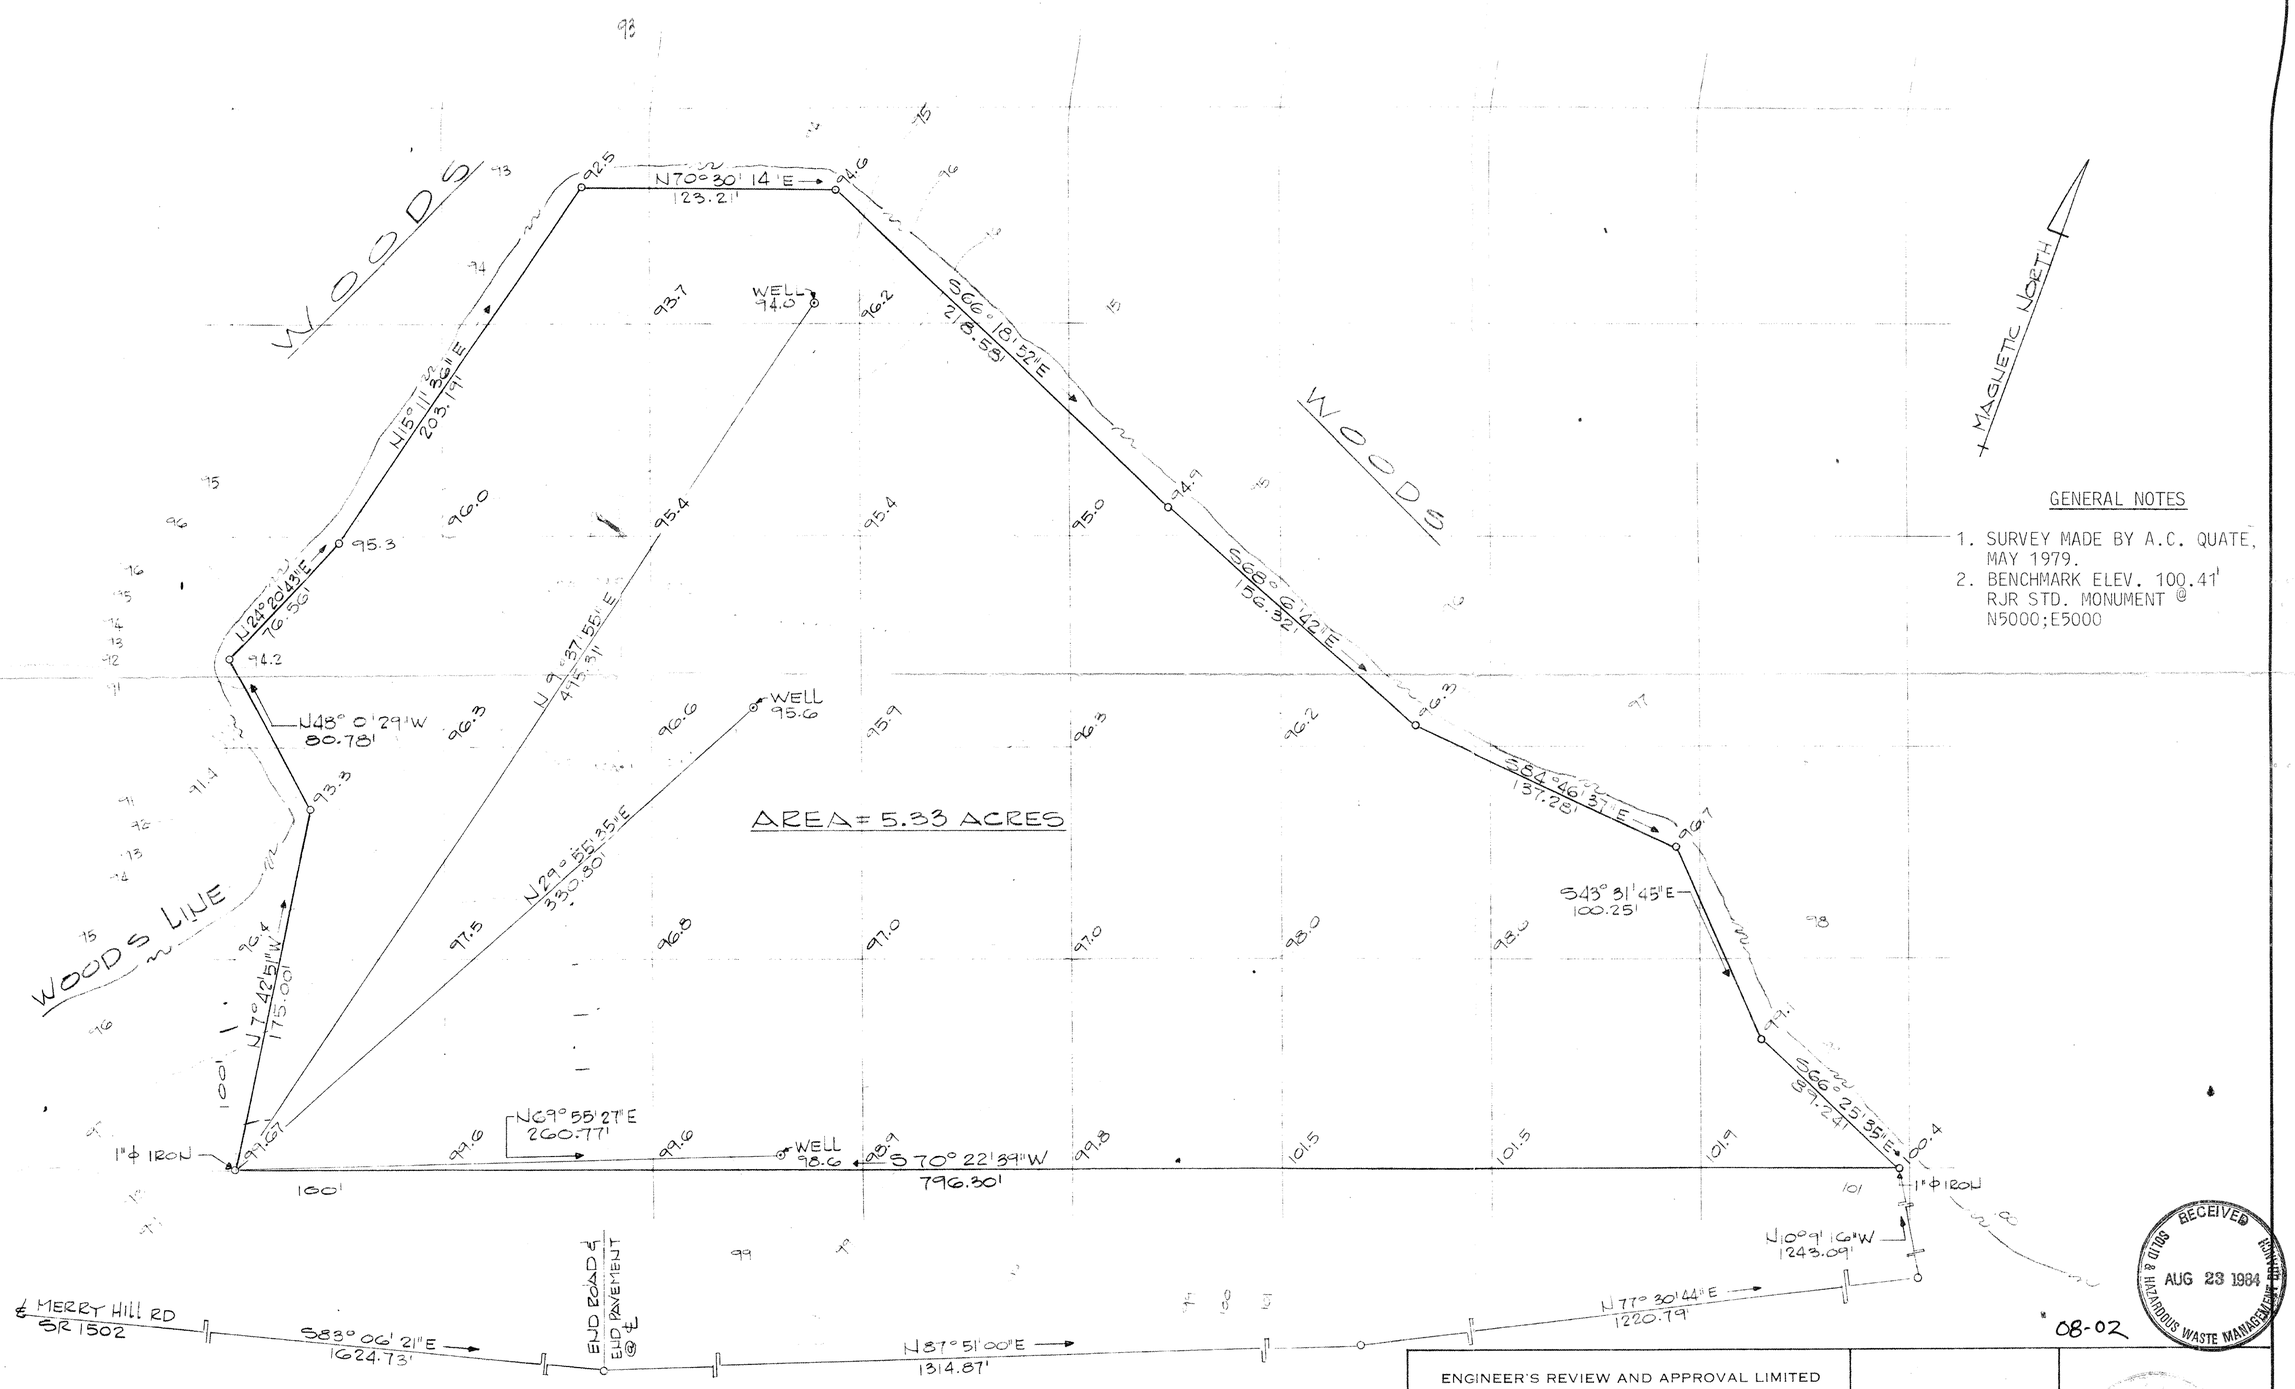

GENERAL NOTES

1. SURVEY MADE BY A.C. QUATE, MAY 1979.
2. BENCHMARK ELEV. 100.41' RJR STD. MONUMENT @ N5000;E5000

08-02

RECEIVED AUG 23 1984 SOLID & HAZARDOUS WASTE MANAGEMENT BRANCH

PLAT

I, A.C. QUATE, CERTIFY THAT UNDER MY DIRECTION AND SUPERVISON THIS MAP WAS DRAWN FROM AN ACTUAL FIELD LAND SURVEY; THAT THE ERROR OF CLOSURE, CALCULATED BY LATITUDES AND DEPARTURES IS 1:14,500.

WITNESS MY HAND AND SEAL THIS 18 DAY OF MAY A.D.1979

A. C. Quate

LAND SURVEYOR
REGISTRATION NUMBER N.C. L-928

ENGINEER'S REVIEW AND APPROVAL LIMITED TO REVISIONS WHICH HE HAS CHECKED OR APPROVED AS INDICATED BY HIS INITIALS.

PROJECT	REVISIONS	DRAWN BY	CHECKED BY	DATE	APPROVED BY	DATE
	9					
	8					
	7					
	6					
	5					
	4					
	3					
	2					
	1					
2253	M 0	GPB	DPB	5/17/79	[illegible]	5/17/79
					[illegible]	5/21/79

ENGINEER'S SEAL

SURVEYOR'S SEAL

R. J. REYNOLDS TOBACCO CO.
WINSTON-SALEM, N. C.

RJRT AVOCA DIVISION
PROPOSED WASTE DISPOSAL FIELD
BOUNDARY SURVEY
BERTIE COUNTY, N.C. YARD MAP

SCALE 1" = 50'
DRAWING NO. C-12,201-1