2402Map1971 - Batch No.___

Columbus Co. 24-02

1971

1971

2402 1971
Map

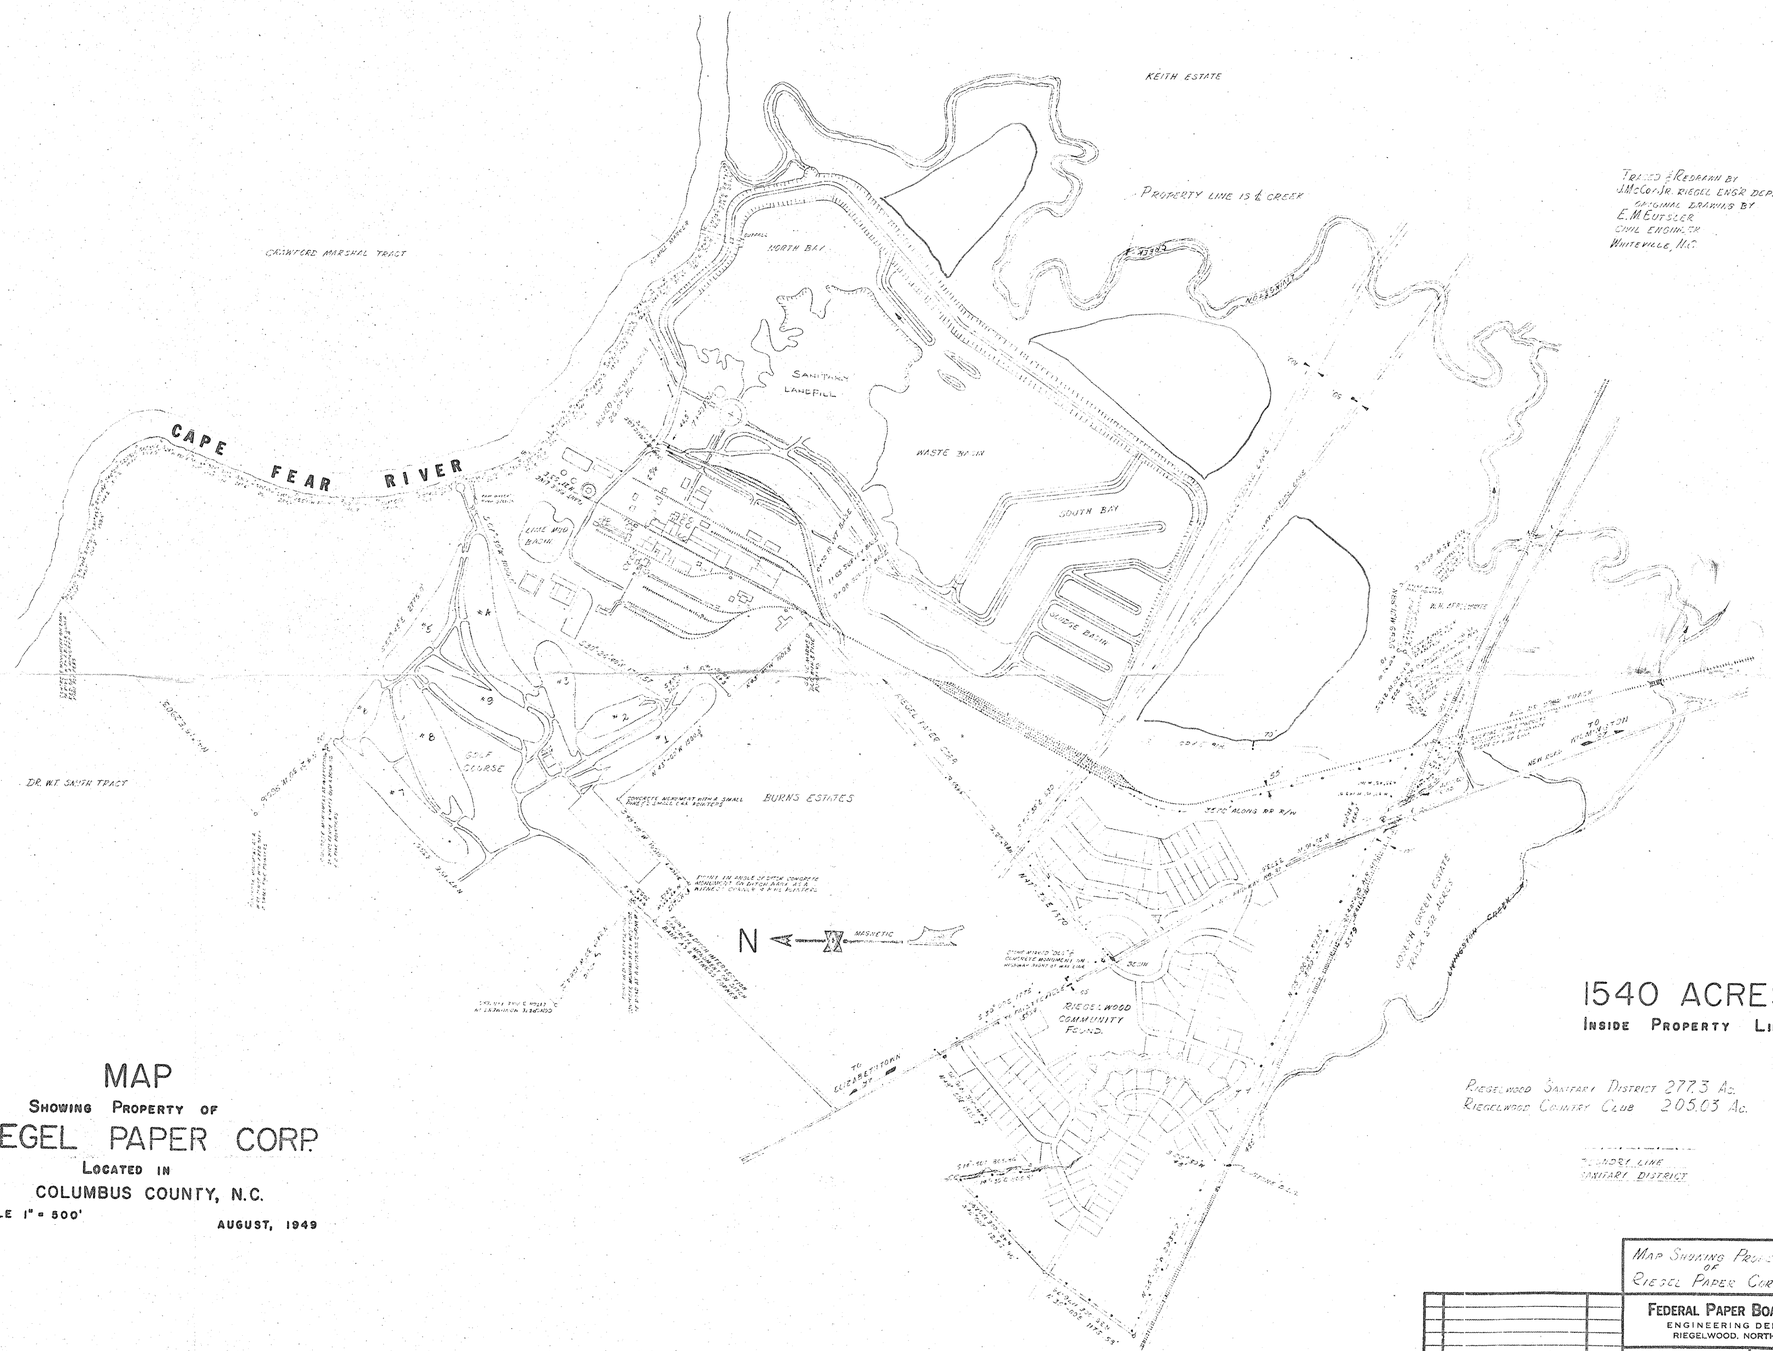

Traced & Redrawn by
J. McCoy Jr. Riegel Engr. Dept
Original drawing by
E. M. Eutsler
Civil Engineer
Whiteville, N.C.

MAP

Showing Property of

RIEGEL PAPER CORP.

Located in

COLUMBUS COUNTY, N.C.

SCALE 1" = 500'

AUGUST, 1949

1540 ACRES

Inside Property Line

Riegelwood Sanitary District 277.3 Ac.
Riegelwood Country Club 205.03 Ac.

Boundary Line
Sanitary District

Map Showing Property
of
Riegel Paper Corporation

Federal Paper Board Co. Inc.
Engineering Department
Riegelwood, North Carolina

Proj. Engr.	Scale 1" = 500'
Drawn by J. McCoy Jr.	Date 1-21-71
Checked by	
Approved by	A-45
Plant Order	

Rev. 3

No.	Revisions	Date
3	Redrawn	1-21-71

30 x 42