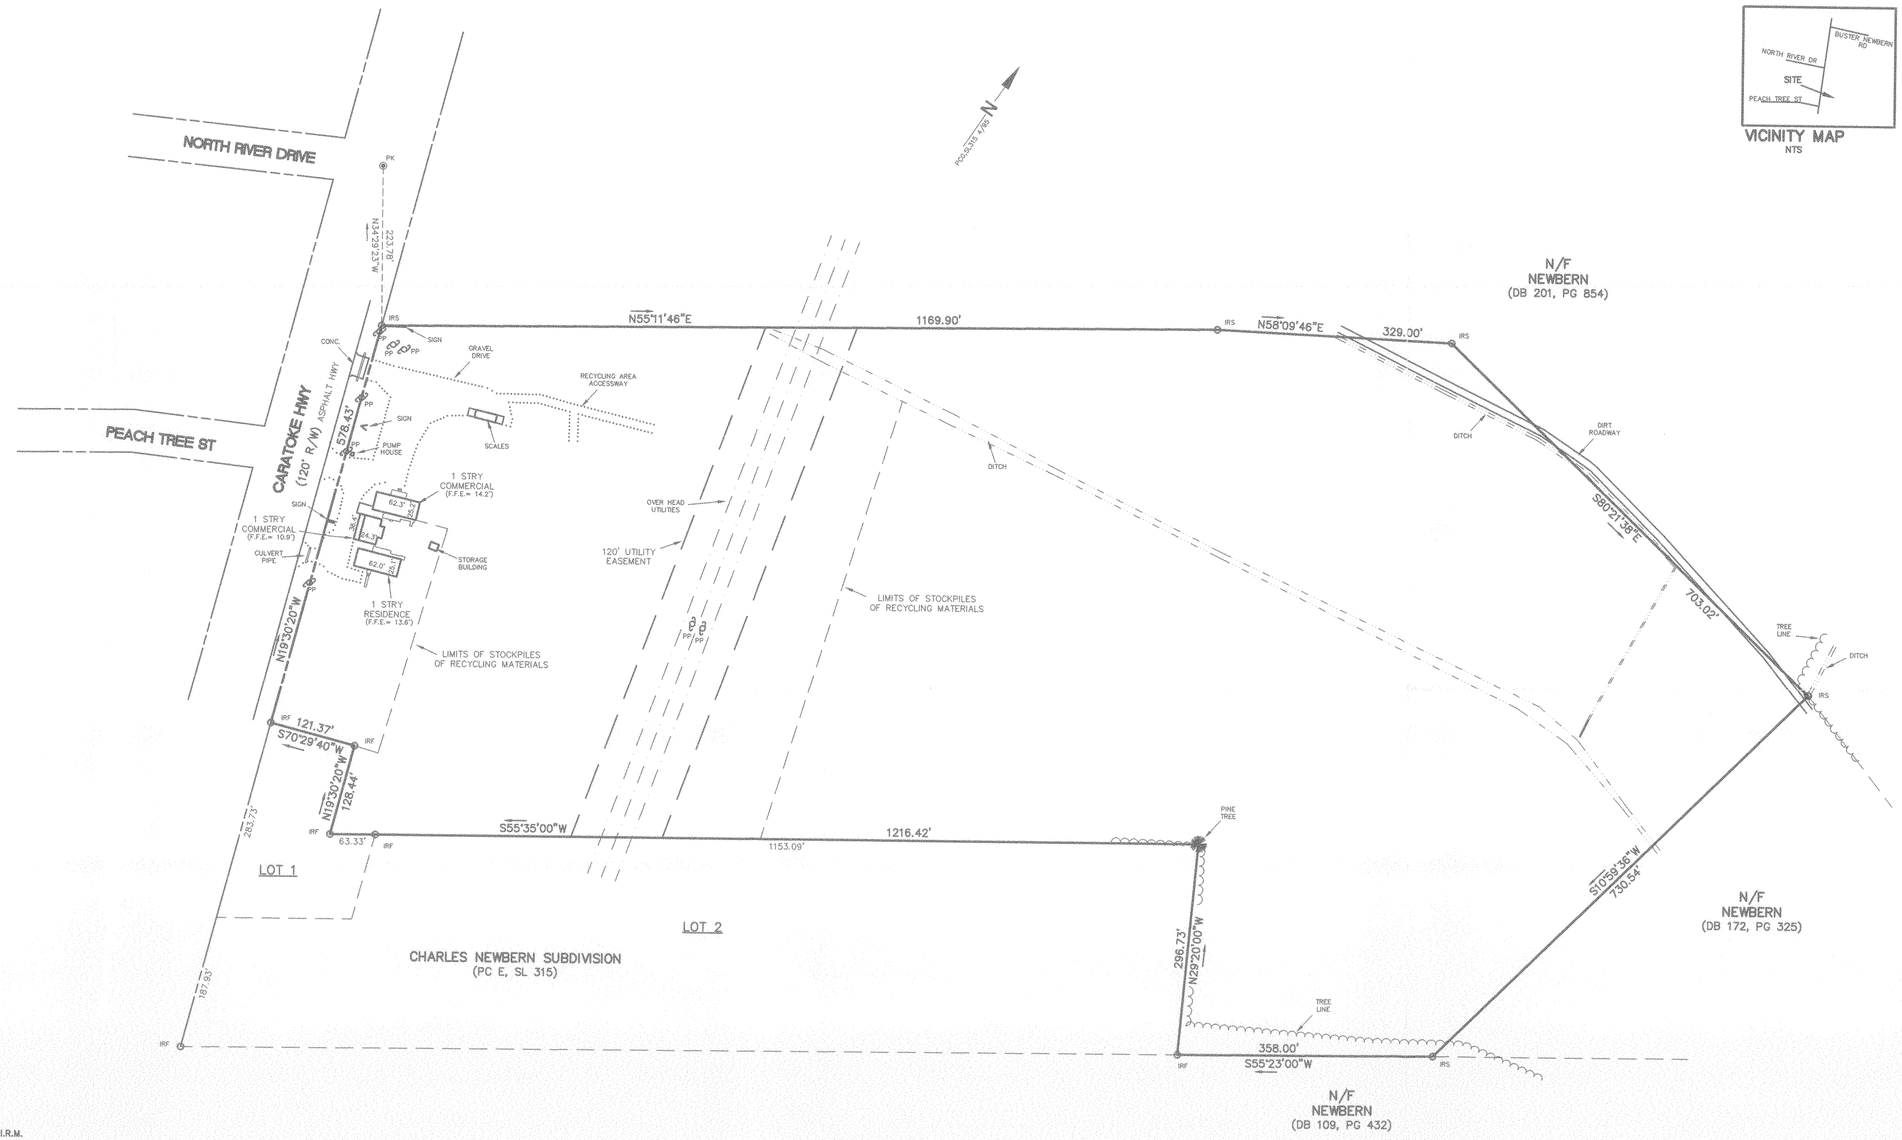

VICINITY MAP
NTS

LEGEND

- IRON ROD/PIPE
- CONC. MON.
- PK NAIL
- LIGHT POLE
- UTIL. POLE
- UTILS. PED.
- WATER METER

NOTES

—PROPERTY IS LOCATED IN A F.I.R.M. ZONE X (SUBJECT TO CHANGE BY F.E.M.A.)

—AREA —1,480,892sq.ft.(COORD)

—CURR. CO. PIN# 0110—000—0038—0000

GRAPHIC SCALE

0 50 100 200

1 inch = 100ft.

I, MARTIN BARNETTE CERTIFY THAT UNDER MY SUPERVISION THIS PLAT WAS DRAWN FROM AN ACTUAL FIELD LAND SURVEY; THAT THE RATIO OF PRECISION AS CALCULATED IS 1:10,000; THAT THIS PLAT WAS PREPARED IN ACCORDANCE WITH NCAC TITLE 21, CHAPTER 56, SECTION .1600. WITNESS MY ORIGINAL SIGNATURE, REGISTRATION NO. AND SEAL THIS 23rd DAY OF APRIL, 20 06.

MARTIN BARNETTE, PLS L-3740

THE SURVEYOR MAKES NO CERTIFICATION AS TO ZONING AND/OR OTHER DEVELOPMENT RESTRICTIONS THAT MAY DETERMINE BINDING LINES. THIS SURVEY IS SUBJECT TO ANY FACTS THAT MAY BE DISCLOSED BY A FULL AND ACCURATE TITLE SEARCH.

PRELIMINARY SURVEY FOR:

H.D. NEWBERN

LOTS 3–12
J.E. RAPER PROPERTY SUBDIVISION

AS REC.: DB 172, PG 325/ MB 1, PG 89

POPLAR BRANCH TWSP. CURRITUCK CO. N. CAROLINA

SCALE 1"=100'	FILE NO. 2789	CADD FILE 2789A	DATE 4/23/6

B.I.L.D.
BARNETTE INTEGRATED LAND DEVELOPMENT
POB 7159 KDH, NC 27948 (252)441-5154