5102Map1993 - Batch No.___

1

Transition Co.

5102 1993
Map

LINE DATA TABLE		
LINE #	DIRECTION	DISTANCE
1	S33°46'29"E	105.44
2	S29°57'21"E	121.18
3	S13°55'17"W	180.08
4	S18°26'57"E	90.78
5	N67°20'04"E	293.64
6	N07°14'57"E	120.46
7	S63°09'27"E	86.80
8	S44°21'33"E	95.16
9	N49°01'34"E	100.19
10	S40°01'10"E	182.17
11	S71°39'25"E	243.52
12	S68°26'10"W	69.17
13	S04°06'59"W	339.80
14	S54°39'25"W	227.97
15	S22°48'55"W	182.69
16	S63°09'04"W	207.79
17	S33°45'25"W	83.73
18	S02°21'32"W	110.69
19	N49°04'49"E	41.39
20	N27°22'56"W	211.02
21	N59°44'42"W	80.20
22	N20°36'36"W	114.28
23	N58°26'04"W	70.43
24	N40°01'27"W	134.03
25	N03°14'38"E	163.05
26	N72°44'06"W	173.08
27	N35°47'38"W	88.68
28	S26°32'32"E	119.19
29	S63°20'52"W	82.43
30	S34°49'10"E	251.39
31	S31°01'33"E	397.31
32	S84°58'08"W	163.47
33	S08°13'05"W	145.50
34	S44°09'07"E	191.54
35	S11°41'49"W	303.65
36	S39°59'23"W	64.63
37	N32°13'50"W	159.22
38	S73°25'11"W	116.31
39	S31°44'03"E	114.38
40	S08°15'41"E	152.71
41	N04°42'52"E	56.14
42	S36°57'36"W	536.46
43	S13°04'14"W	152.07
44	S81°56'27"W	117.79
45	S35°08'30"W	174.20
46	S30°13'40"E	72.79
47	S11°25'47"W	229.05
48	S38°16'39"W	428.86
49	S55°37'34"W	54.97
50	N13°14'02"W	177.10

LINE DATA TABLE		
LINE #	DIRECTION	DISTANCE
51	N11°41'00"E	78.82
52	N12°13'59"W	191.19
53	N05°09'50"E	335.86
54	N21°04'53"E	284.01
55	N50°45'44"W	223.20
56	N51°26'31"E	732.17
57	N55°20'35"W	129.55
58	S77°19'08"W	148.65
59	S64°16'33"W	355.39
60	S42°34'23"W	182.43
61	S23°48'04"W	138.68
62	N69°34'56"W	84.41
63	N06°10'39"W	195.48
64	N37°45'26"E	280.50
65	N33°53'27"W	147.03
66	N62°35'21"W	136.69
67	S68°52'41"W	174.68
68	N47°48'42"W	125.38
69	N29°24'26"E	181.89
70	N74°42'38"E	44.21
71	S79°53'43"E	109.94
72	S64°29'55"E	157.86
73	N47°49'13"E	253.90
74	N71°35'02"E	117.89
75	S72°25'28"E	240.97
76	N25°58'46"E	171.16
77	N42°49'01"E	122.57
78	N31°11'26"W	347.36
79	N71°51'43"W	261.52
80	S84°02'11"W	101.91
81	N48°20'09"W	245.99
82	N08°09'35"W	145.55
83	N33°43'44"E	148.51
84	N15°21'55"E	286.77
85	S83°42'36"W	684.07
86	S30°55'03"E	231.00
87	N24°55'03"W	801.90
88	N30°08'24"E	865.90
89	S64°51'36"E	99.00
90	S39°06'00"W	1263.21
91	N47°23'20"W	234.25
92	N47°23'20"W	522.01
93	N63°02'04"W	1905.38
94	N01°30'21"W	129.53
95	N82°41'56"E	44.83
96	N04°19'15"E	208.58
97	N16°14'05"W	208.21
98	N06°18'48"W	485.29
99	S64°51'36"E	719.41
100	S64°51'36"E	1983.59

NOTE:

1. BEARINGS & DISTANCES FOR LINES 1 – 88 ARE AN APPROXIMATE BOUNDARY.
2. BEARINGS & DISTANCES FOR LINES 89 – 100 ARE FROM SURVEY BY L. DENNIS LEE, R.L.S., 807-C S. THIRD ST., SMITHFIELD, NC. DATED AUG. 10, 1991.

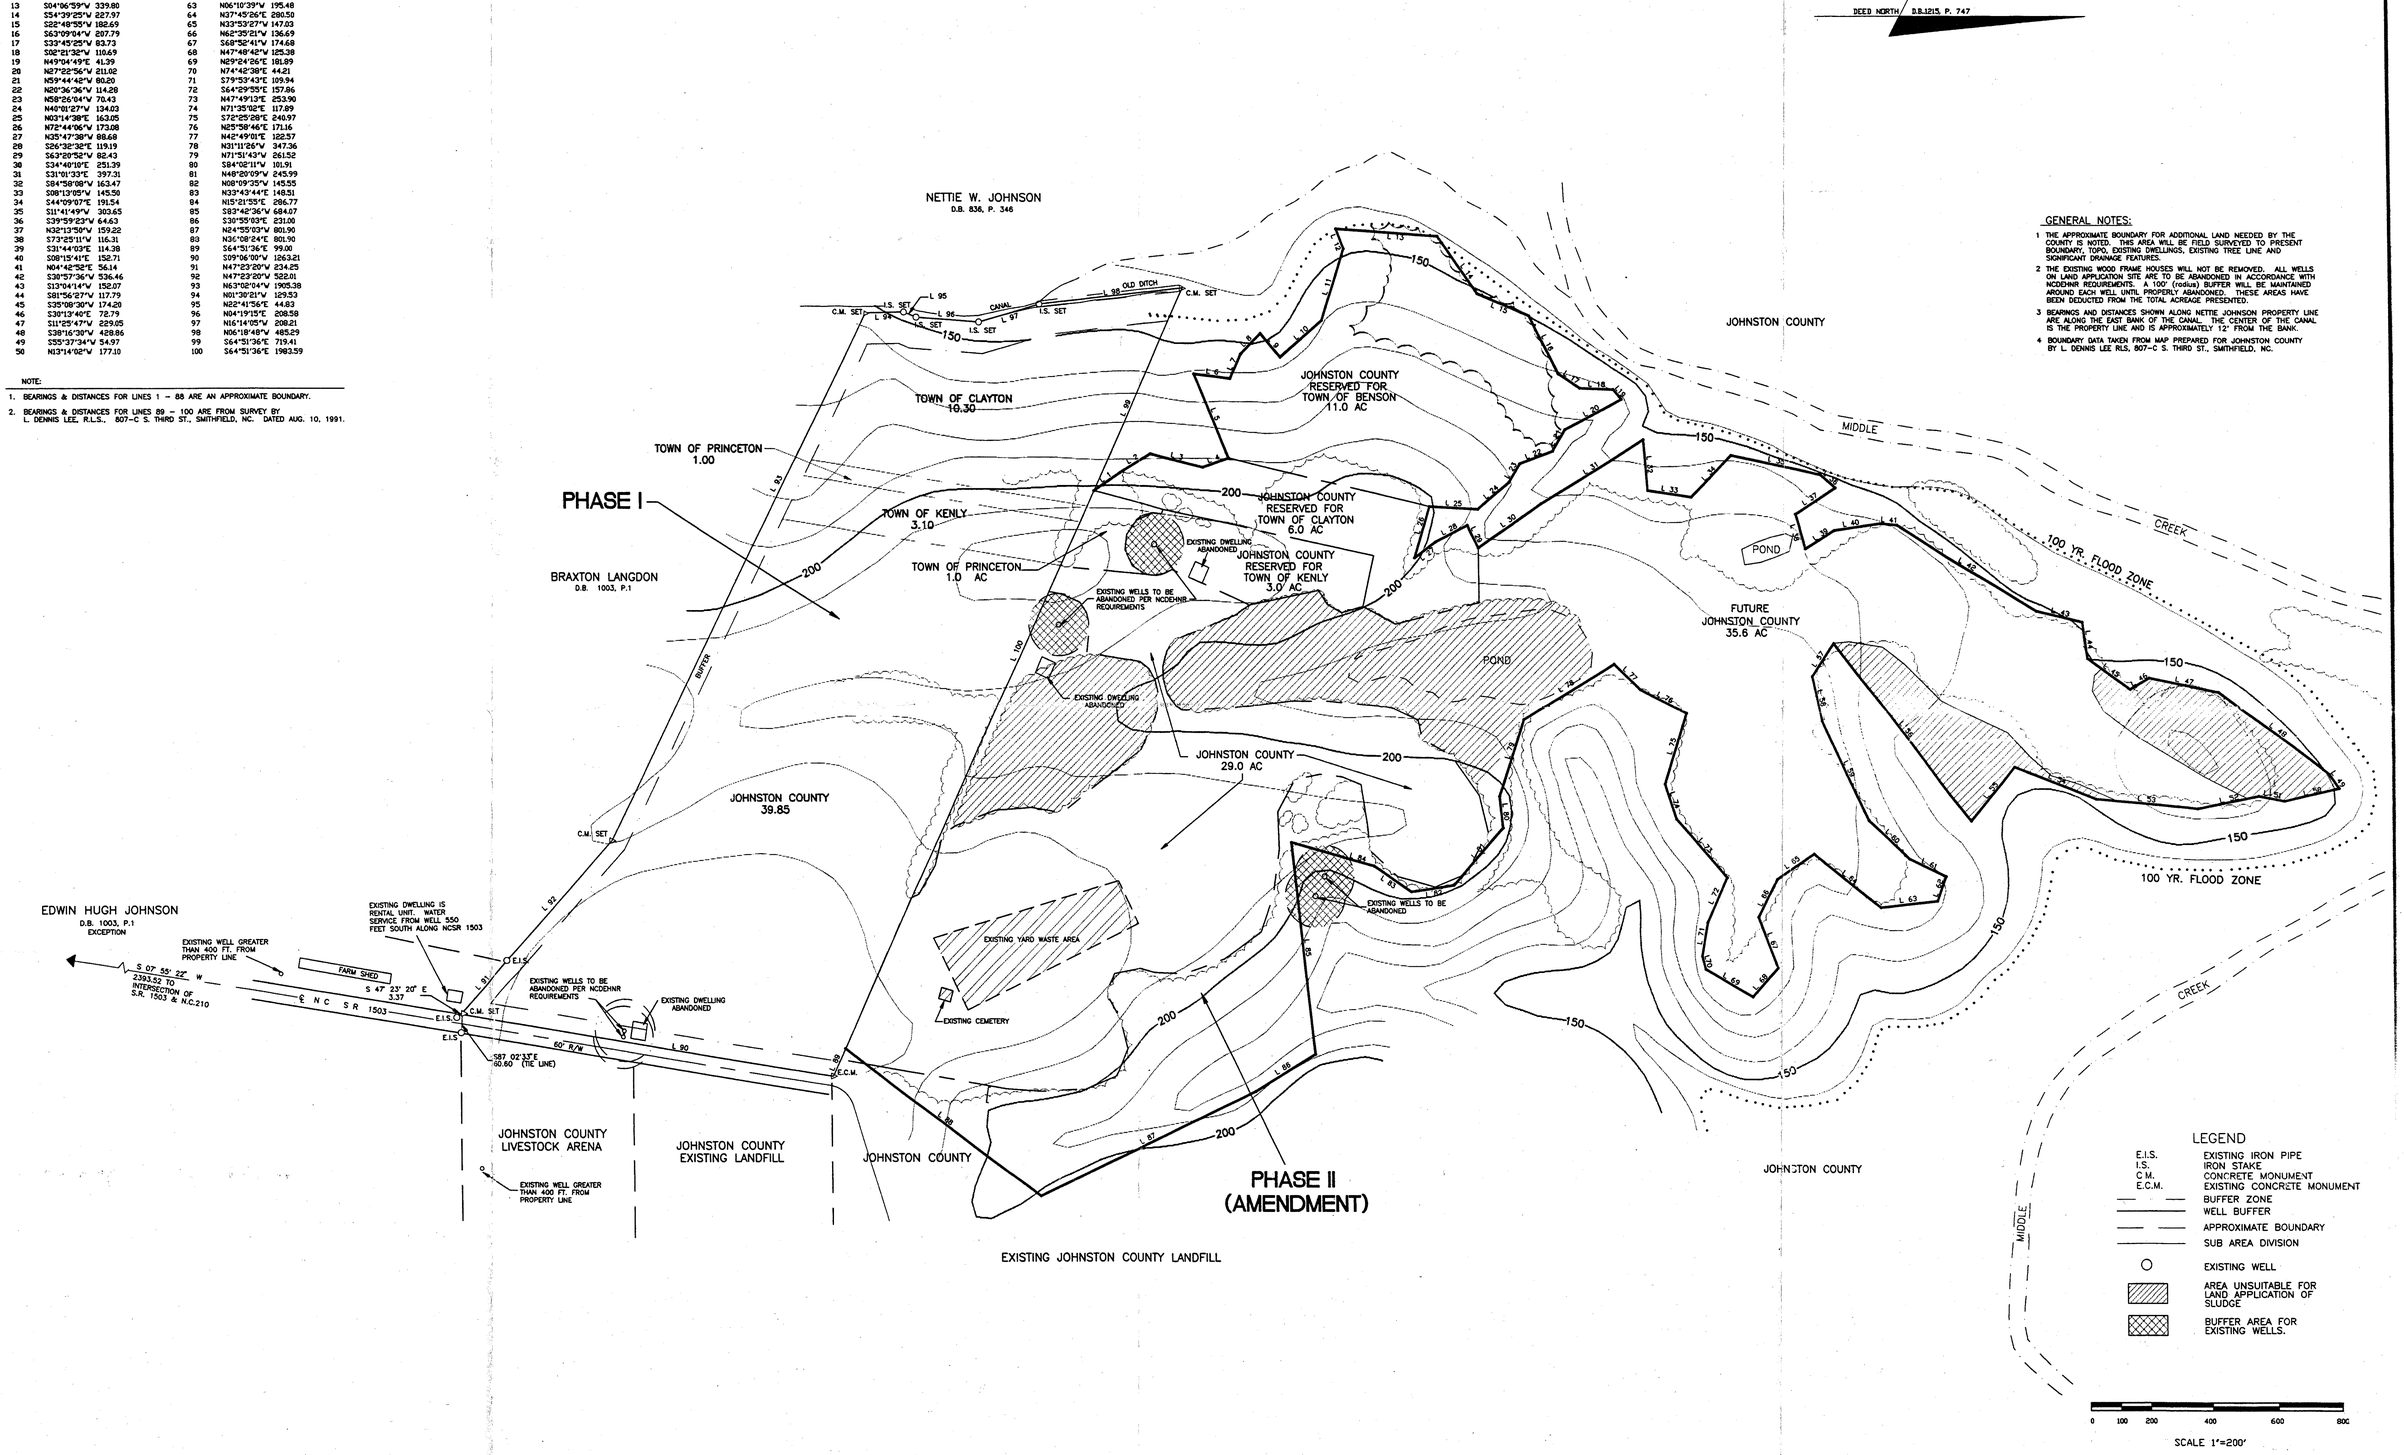

GENERAL NOTES:

1. THE APPROXIMATE BOUNDARY FOR ADDITIONAL LAND NEEDED BY THE COUNTY IS NOTED. THIS AREA WILL BE FIELD SURVEYED TO PRESENT BOUNDARY, TOPO, EXISTING DWELLINGS, EXISTING TREE LINE AND SIGNIFICANT DRAINAGE FEATURES.
2. THE EXISTING WOOD FRAME HOUSES WILL NOT BE REMOVED. ALL WELLS ON LAND APPLICATION SITE ARE TO BE ABANDONED IN ACCORDANCE WITH NCDEHNR REQUIREMENTS. A 100' (radius) BUFFER WILL BE MAINTAINED AROUND EACH WELL UNTIL PROPERLY ABANDONED. THESE AREAS HAVE BEEN DEDUCTED FROM THE TOTAL ACREAGE PRESENTED.
3. BEARINGS AND DISTANCES SHOWN ALONG NETTIE JOHNSON PROPERTY LINE ARE ALONG THE EAST BANK OF THE CANAL. THE CENTER OF THE CANAL IS THE PROPERTY LINE AND IS APPROXIMATELY 12' FROM THE BANK.
4. BOUNDARY DATA TAKEN FROM MAP PREPARED FOR JOHNSTON COUNTY BY L. DENNIS LEE RLS, 807-C S. THIRD ST., SMITHFIELD, NC.

REV.NO.	DESCRIPTIONS	DATE
	REVISIONS	

NORTH CAROLINA PROFESSIONAL SEAL 14110 ENGINEER EMMETT H. KNIGHT

Emmett H. Knight P.E.
7/5/94
DATE

DESIGNED	EHK
DRAWN	WHD
CHECKED	EHK
PRCL ENG.	EHK

McKIM & CREED
ENGINEERS • PLANNERS • SURVEYORS
WILMINGTON, NORTH CAROLINA RALEIGH, NORTH CAROLINA
SMITHFIELD, NORTH CAROLINA

JOHNSTION COUNTY
NORTH CAROLINA

LAND APPLICATION OF RESIDUAL SOLIDS PHASE II (AMENDMENT)

DATE: SEPT. 1993
MCE PROJ. # 358-0024.OR
DWG FILE MCLOGS010

SCALE
HORIZONTAL: 1"=200'
VERTICAL:

SHEET NO. 1
OF: 1