NOTE:
1. PROPERTY LINES, TOPOGRAPHY, AND OTHER PLANEMETRIC DATA IS FROM MECKELNBURG COUNTY GIS AND IS APPROXIMATE.
2. LOCATIONS FOR MONITORING WELLS AND SURFACE WATER LOCATIONS WERE PROVIDED BY DUKE ENERGY.

SCALE:	AS SHOWN
CHECKED BY:	J.Whitehead
DRAWN BY:	W. Miller
DATE:	July 31, 2009

S&ME

44 Buck Shoals Road
Suite C-3
Arden, NC
PH. (828) 687-9080
FAX. (828) 687-8003

McGUIRE LANDFILL #2 - Permit #60-04
SITE MAP
DUKE ENERGY MCGUIRE NUCLEAR STATION

JOB NO: 1411-09-047

FIGURE NO: 1

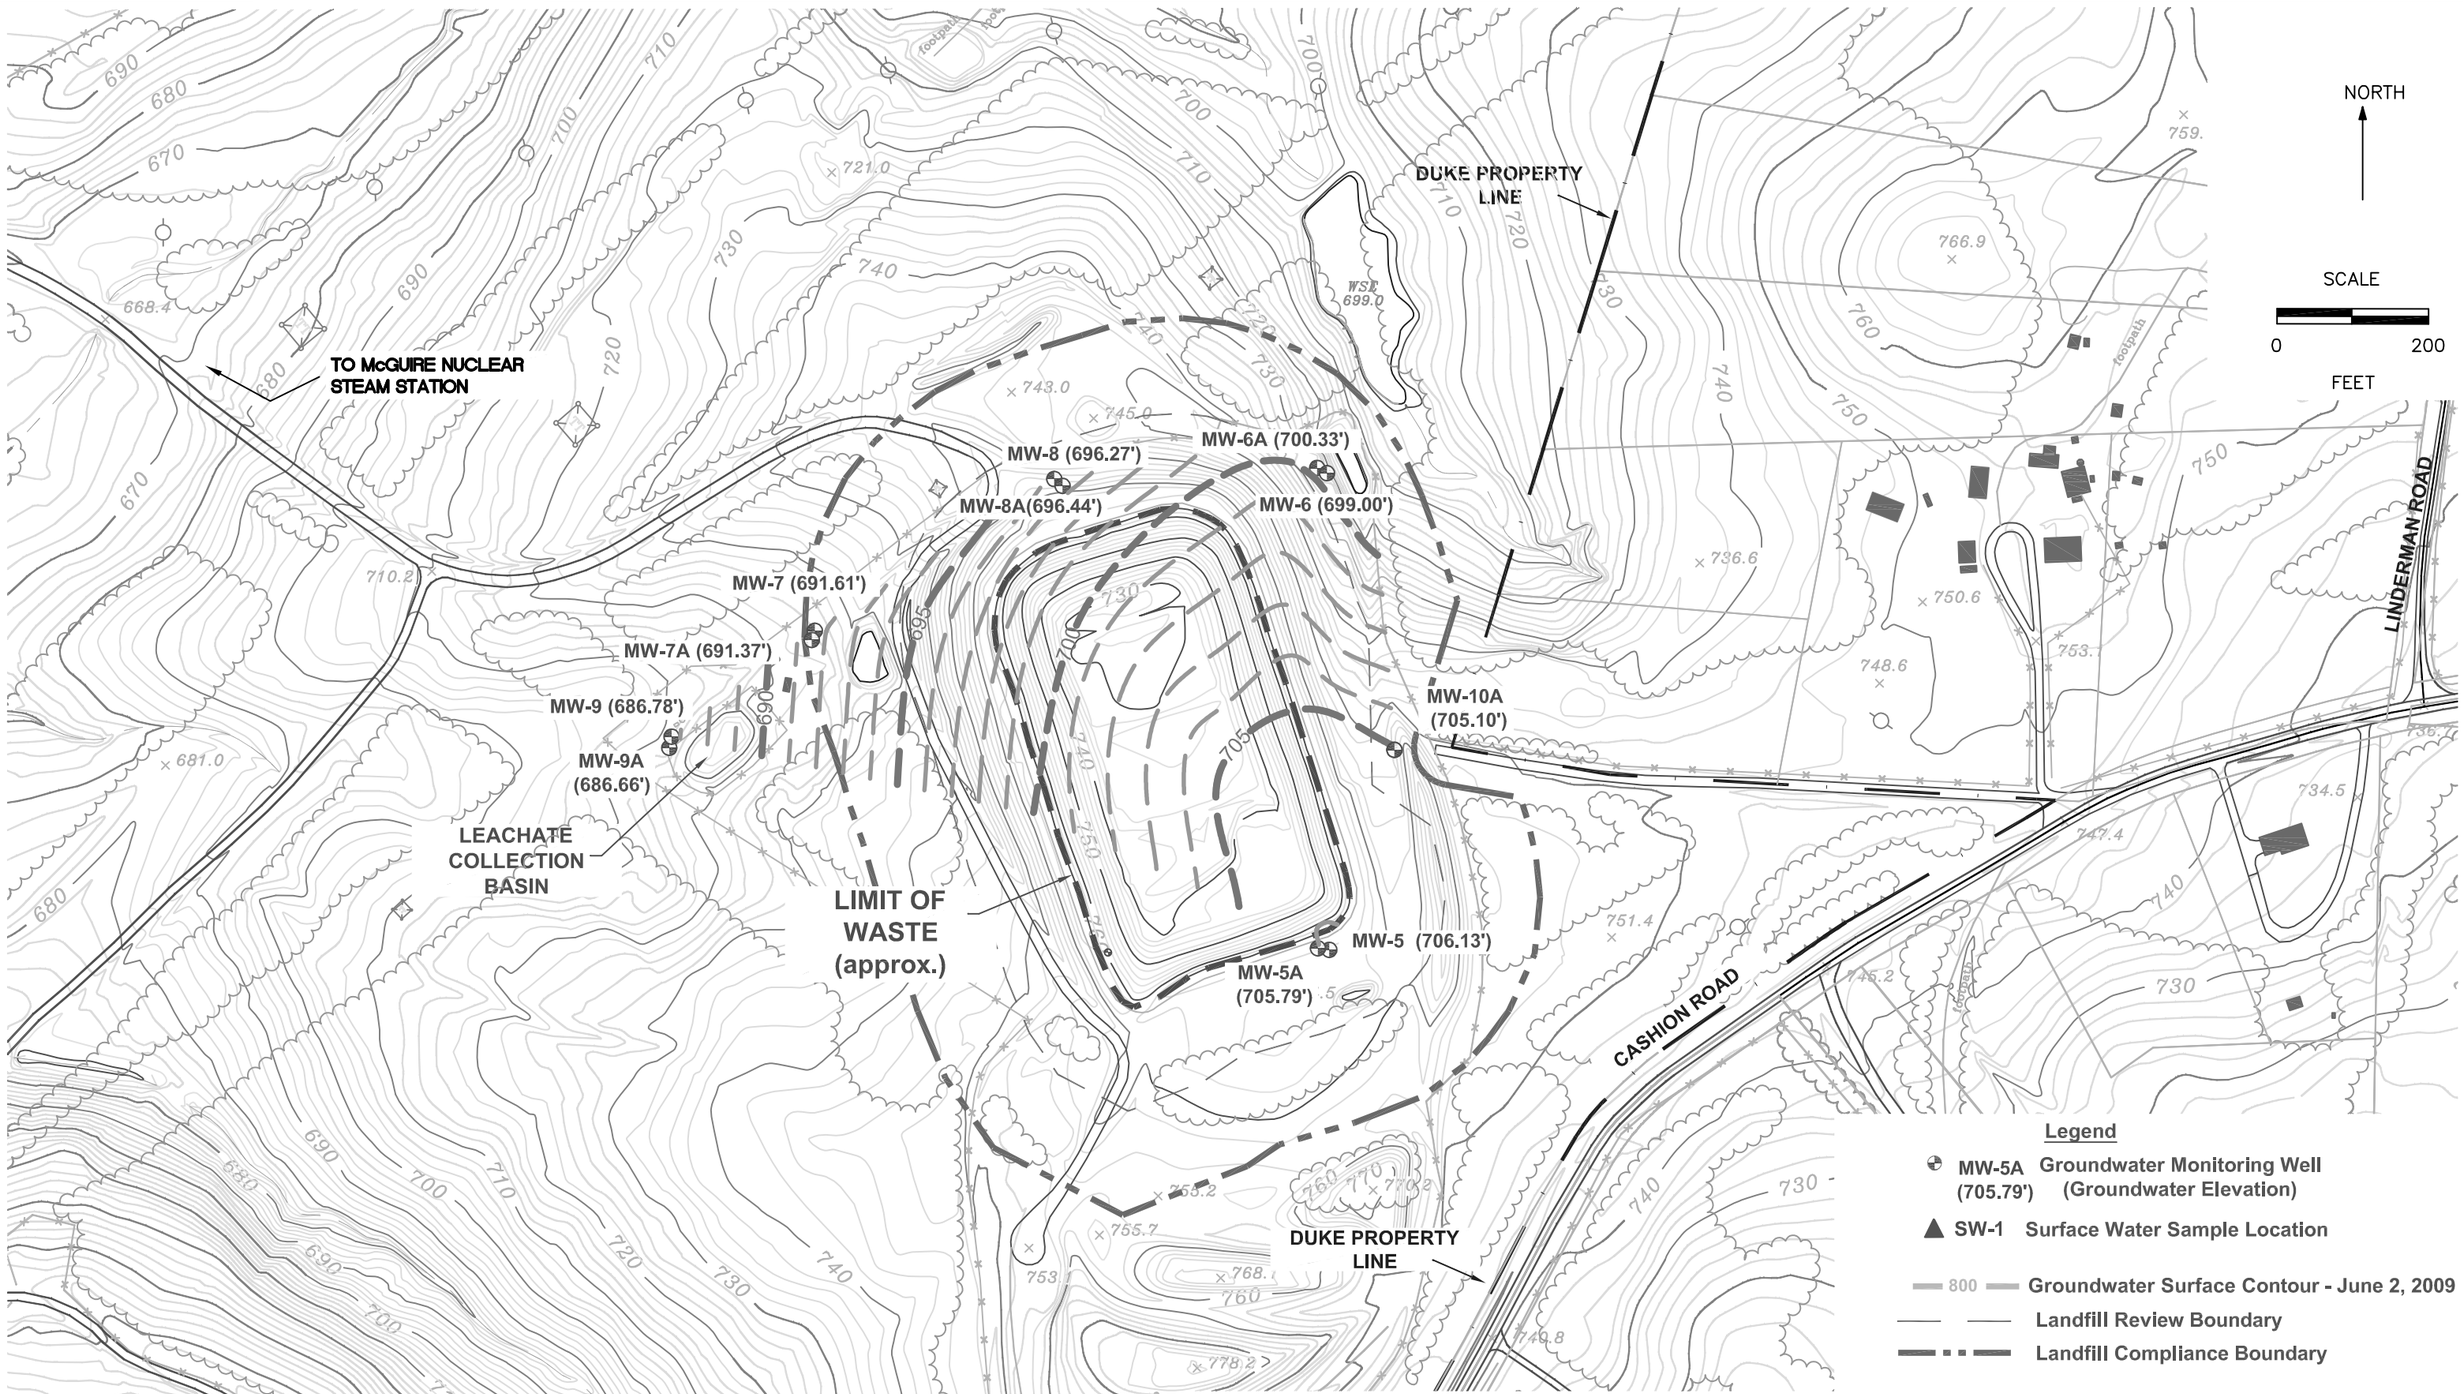

NOTE:
1. PROPERTY LINES, TOPOGRAPHY, AND OTHER PLANEMETRIC DATA IS FROM MECKELNBURG COUNTY GIS AND IS APPROXIMATE.
2. LOCATIONS FOR MONITORING WELLS AND SURFACE WATER LOCATIONS WERE PROVIDED BY DUKE ENERGY.

SCALE:	AS SHOWN
CHECKED BY:	J.Whitehead
DRAWN BY:	W. Miller
DATE:	July 31, 2009

S&ME

44 Buck Shoals Road
Suite C-3
Arden, NC
PH. (828) 687-9080
FAX. (828) 687-8003

GROUNDWATER SURFACE CONTOURS
JUNE 2009
McGUIRE LANDFILL #2 - Permit #60-04
DUKE ENERGY MCGUIRE NUCLEAR STATION

JOB NO: 1411-09-047

FIGURE NO: 2