NOTE:
1. PROPERTY LINES, TOPOGRAPHY, AND OTHER PLANEMETRIC DATA IS FROM MECKELNBURG COUNTY GIS AND IS APPROXIMATE.
2. LOCATIONS FOR MONITORING WELLS AND SURFACE WATER LOCATIONS WERE PROVIDED BY DUKE ENERGY.

SCALE:	AS SHOWN
CHECKED BY:	L. Armstrong
DRAWN BY:	W. Miller
DATE:	Feb 18, 2010

S&ME

44 Buck Shoals Road
Suite C-3
Arden, NC
PH. (828) 687-9080
FAX. (828) 687-8003

McGUIRE LANDFILL #2 - Permit #60-04
SITE MAP
DUKE ENERGY MCGUIRE NUCLEAR STATION

JOB NO: 1411-09-047

FIGURE NO: 1

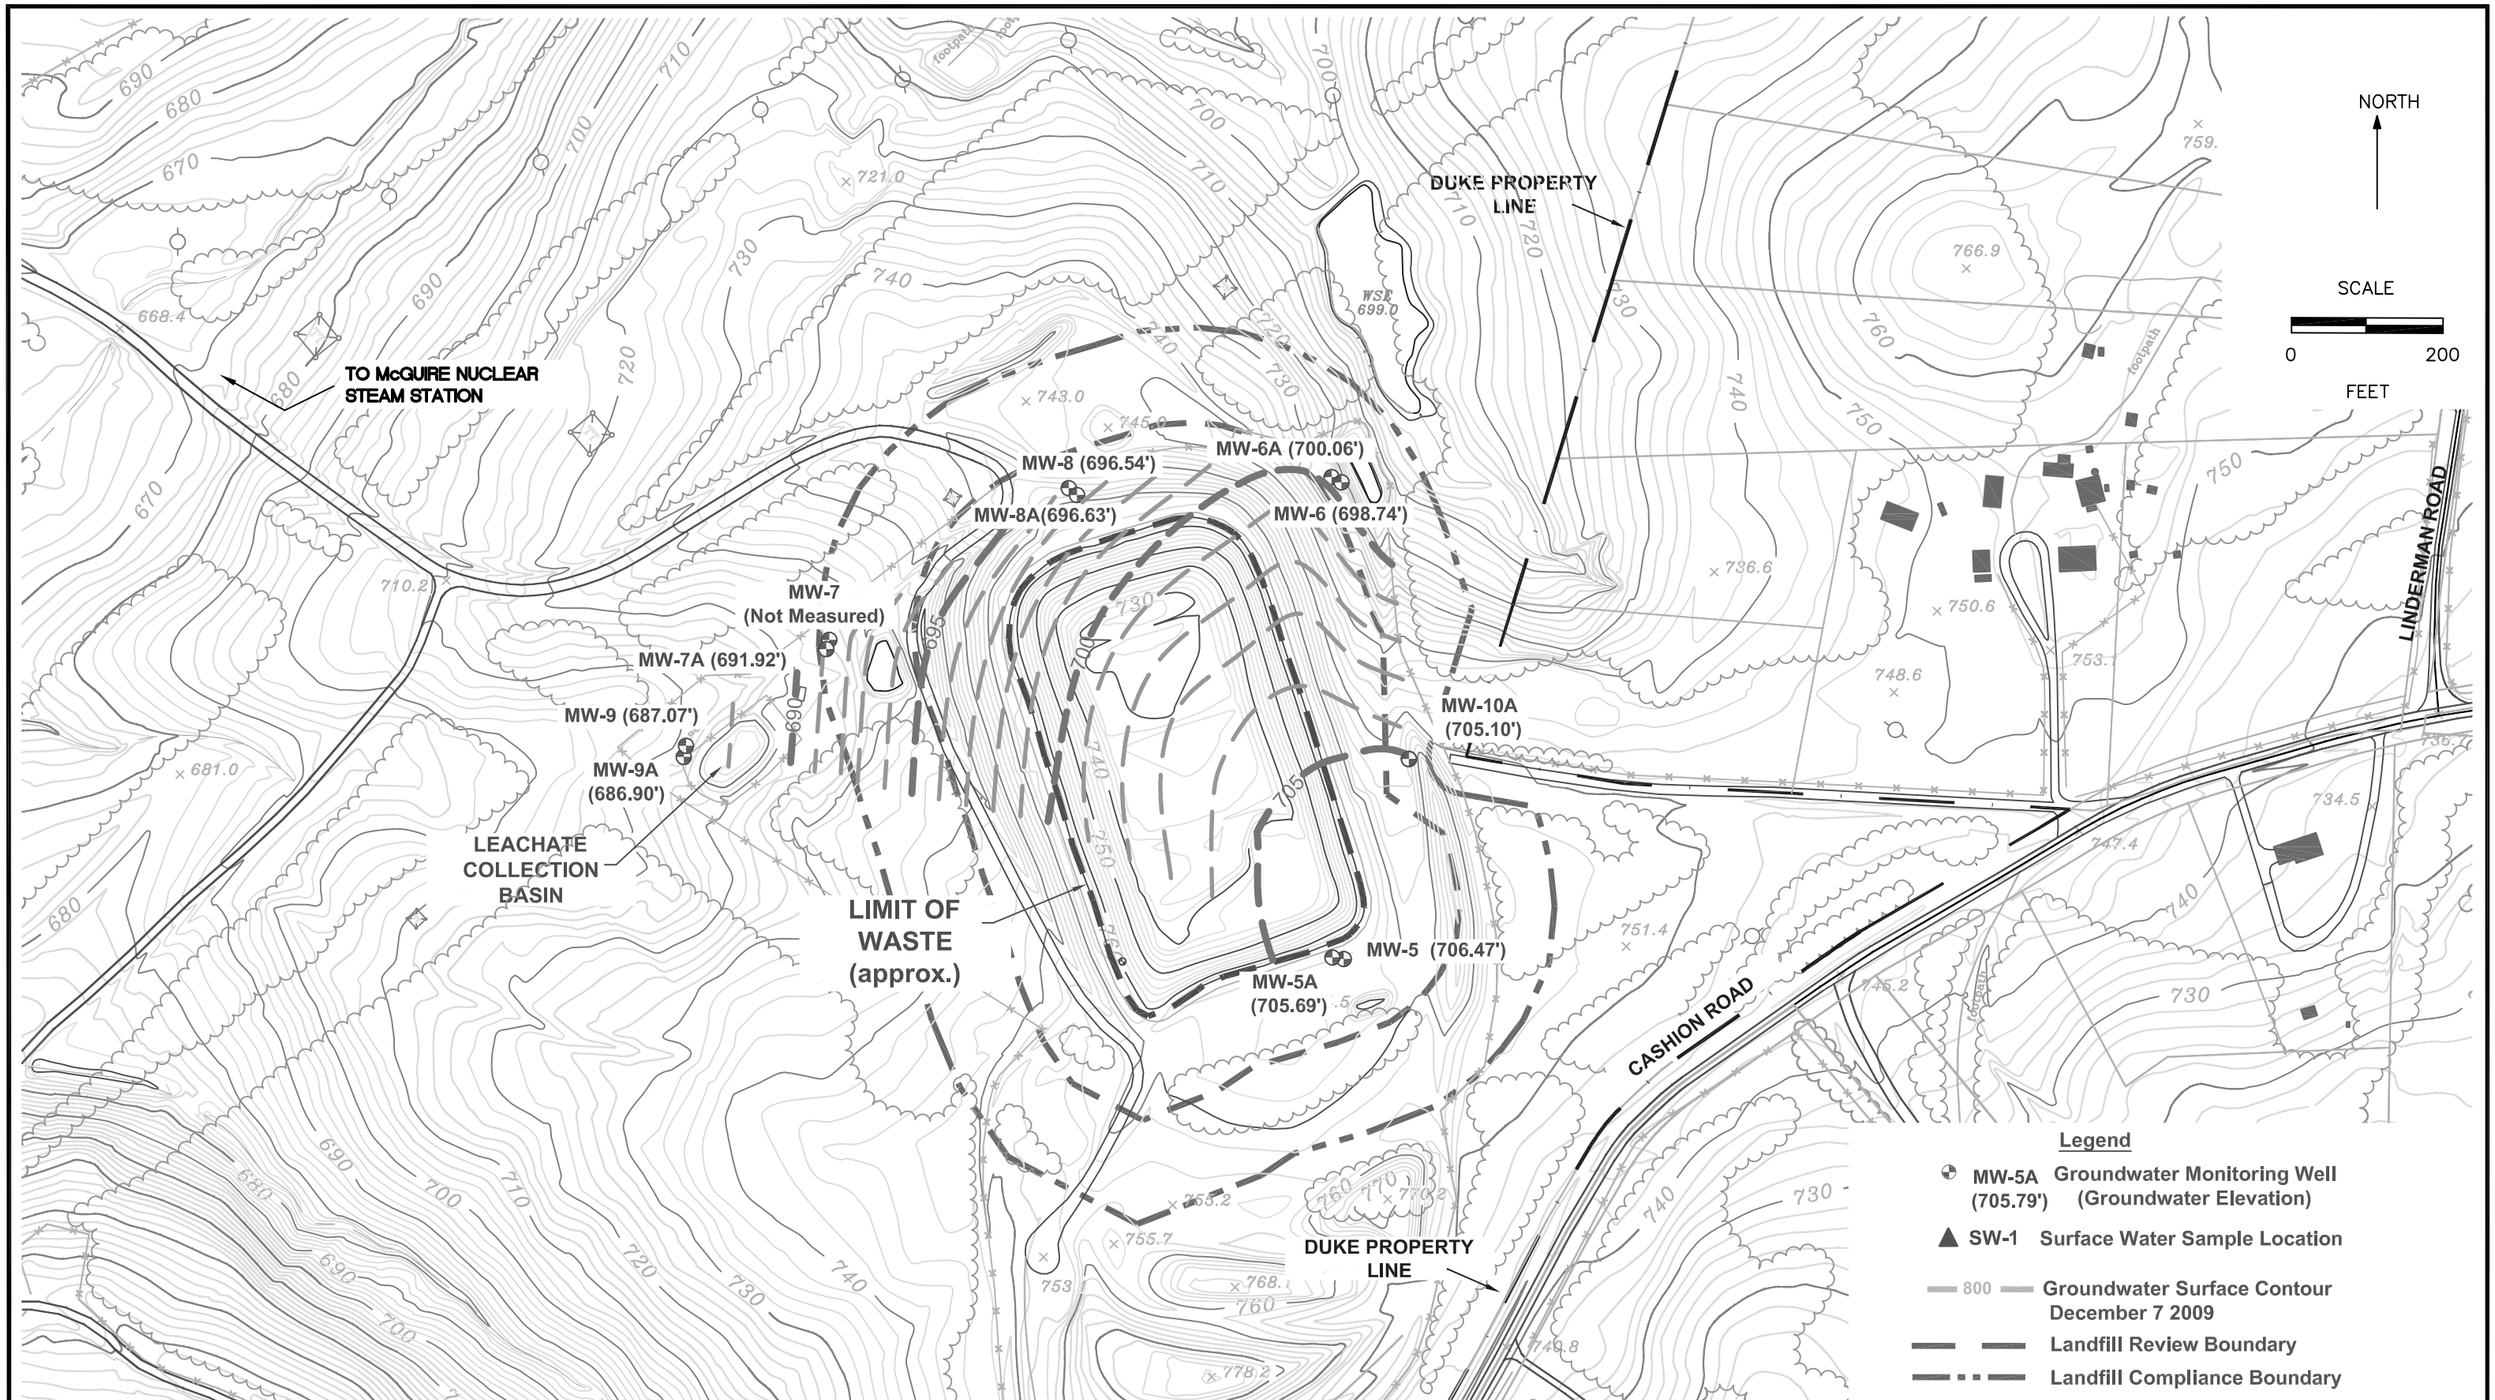

NOTE:
1. PROPERTY LINES, TOPOGRAPHY, AND OTHER PLANEMETRIC DATA IS FROM MECKELNBURG COUNTY GIS AND IS APPROXIMATE.
2. LOCATIONS FOR MONITORING WELLS AND SURFACE WATER SAMPLE LOCATIONS WERE PROVIDED BY DUKE ENERGY.

SCALE:	AS SHOWN
CHECKED BY:	L. Armstrong
DRAWN BY:	W. Miller
DATE:	February 18, 2010

S&ME

44 Buck Shoals Road
Suite C-3
Arden, NC
PH. (828) 687-9080
FAX. (828) 687-8003

GROUNDWATER SURFACE CONTOURS
DECEMBER 2009
McGUIRE LANDFILL #2 - Permit #60-04
DUKE ENERGY MCGUIRE NUCLEAR STATION

JOB NO: 1411-09-047

FIGURE NO: 2