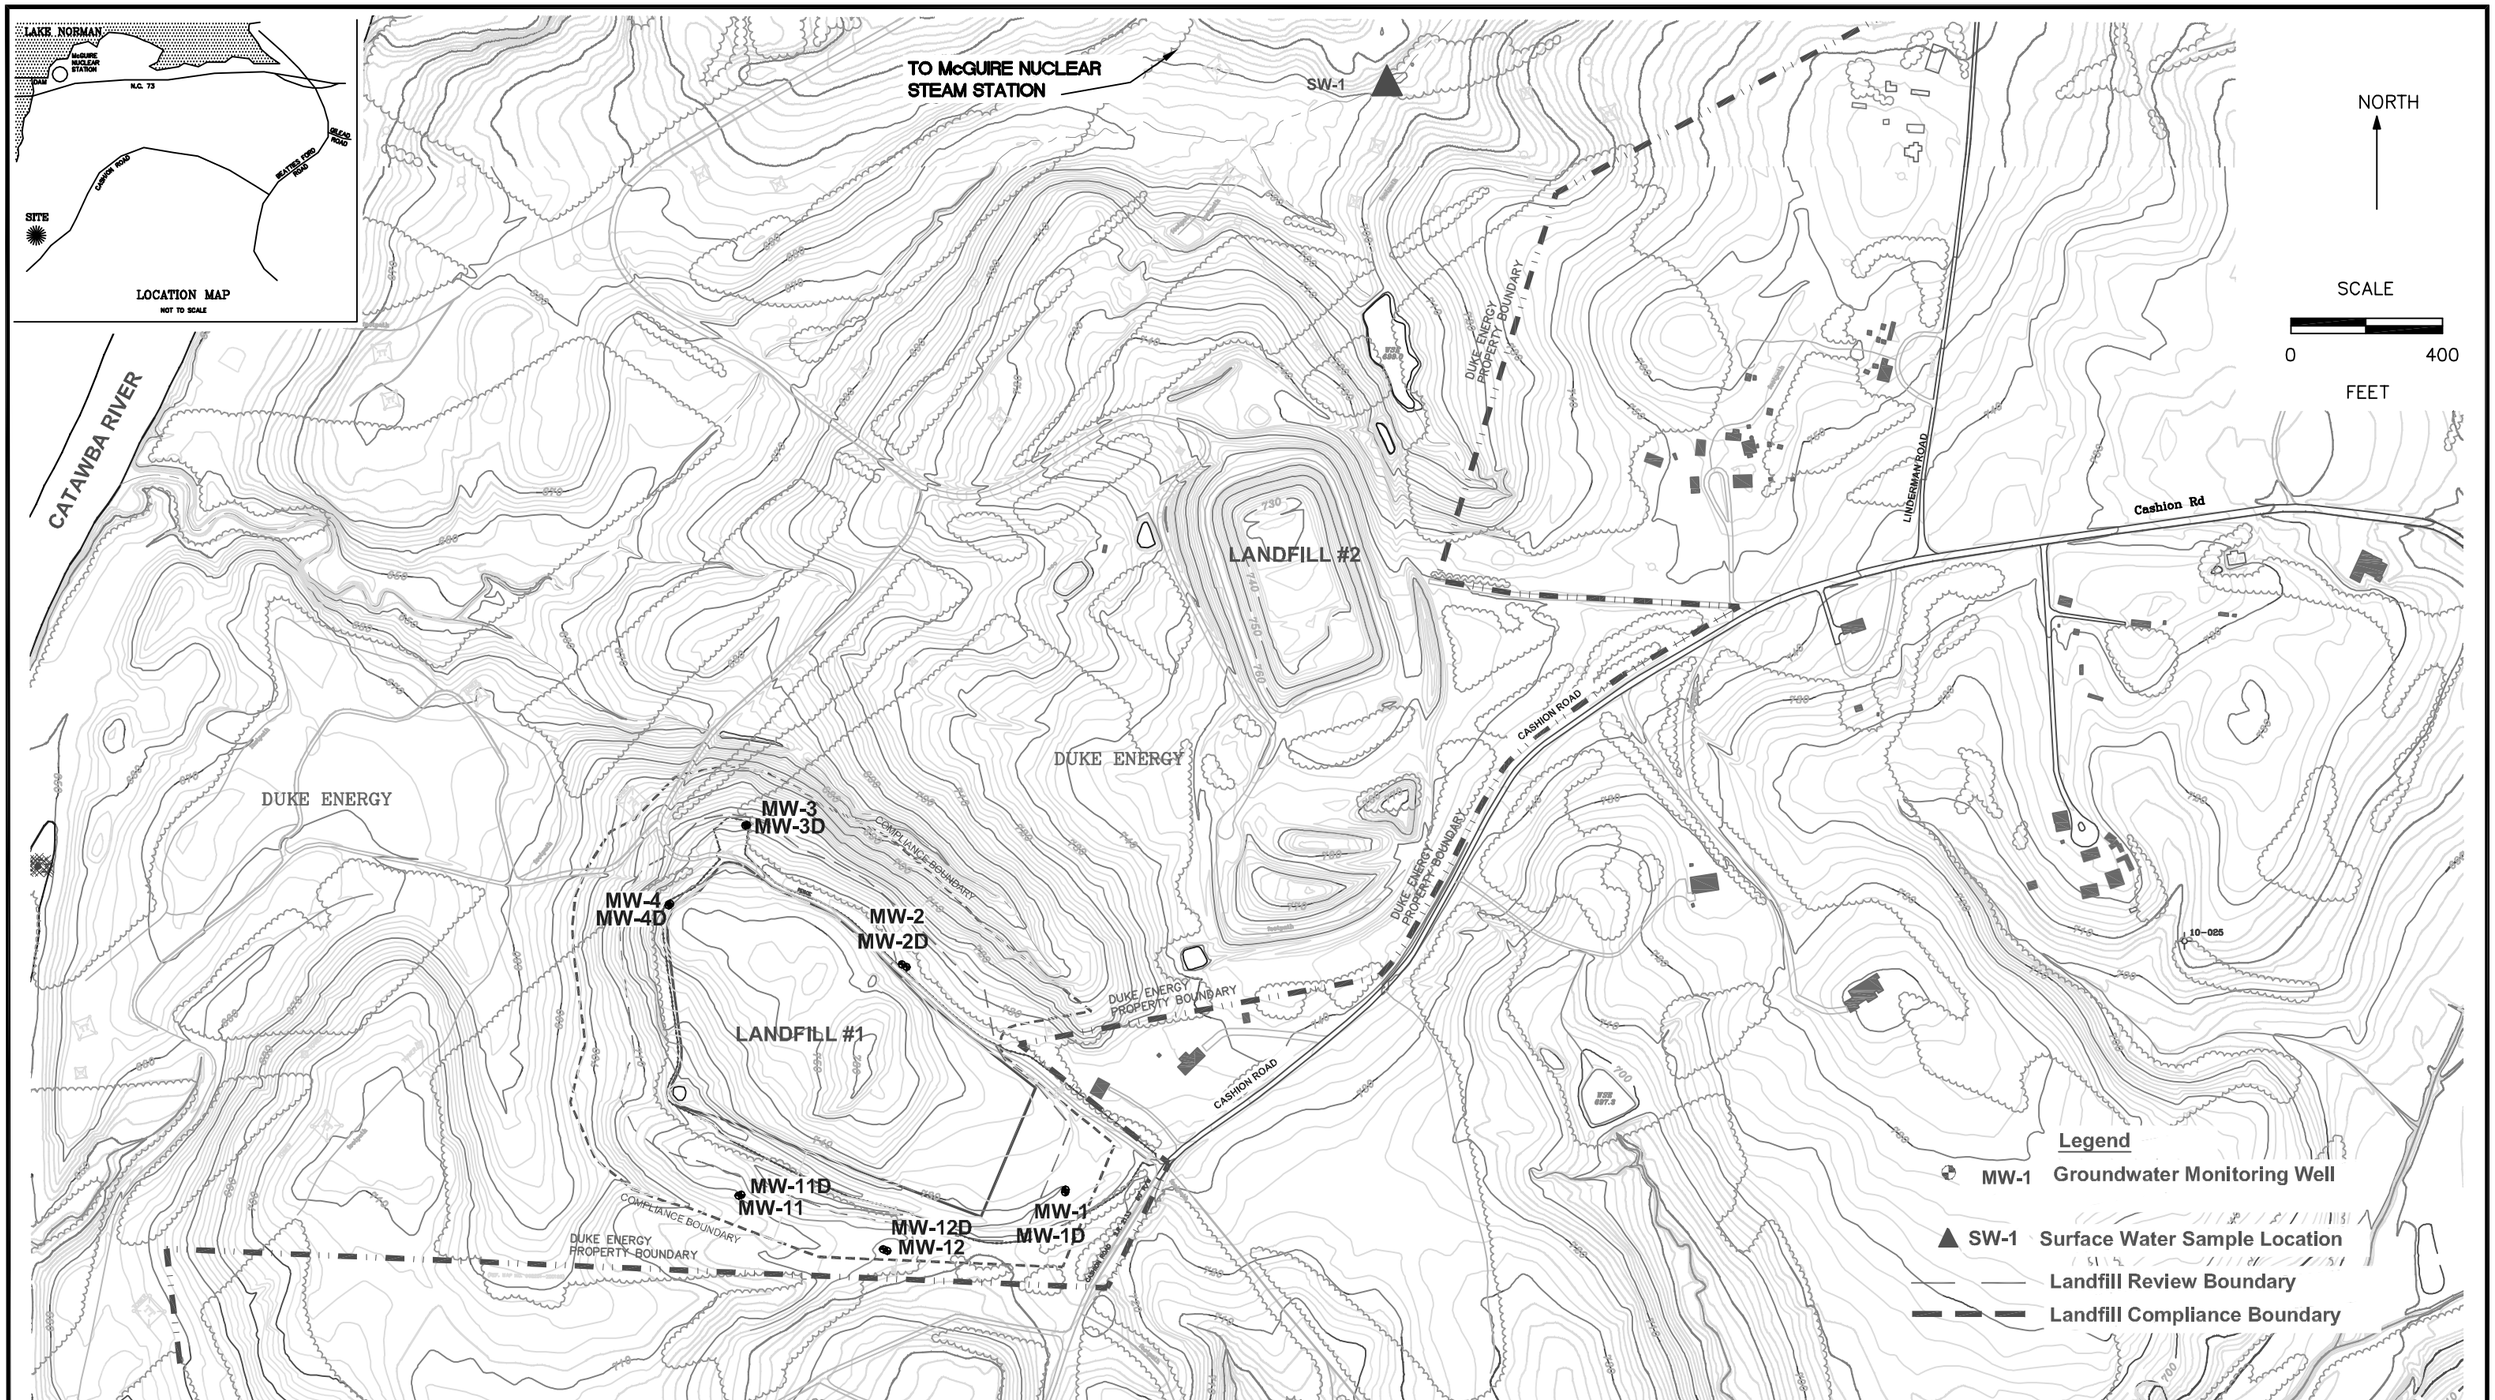

NOTE:
1. PROPERTY LINES, TOPOGRAPHY, AND OTHER PLANEMETRIC DATA OBTAINED FROM MECKELNBURG COUNTY GIS AND ARE APPROXIMATE.
2. LOCATIONS FOR MONITORING WELLS AND SURFACE WATER LOCATIONS WERE PROVIDED BY DUKE ENERGY.

SCALE:	AS SHOWN
CHECKED BY:	L.Armstrong
DRAWN BY:	W. Miller
DATE:	April 14, 2010

S&ME

44 Buck Shoals Road
Suite C-3
Arden, NC
PH. (828) 687-9080
FAX. (828) 687-8003

McGUIRE LANDFILL #1 - Permit #60-04
SITE LOCATION
DUKE ENERGY MCGUIRE NUCLEAR STATION
HUNTERSVILLE, NC

JOB NO: 1411-09-047

FIGURE NO: 1