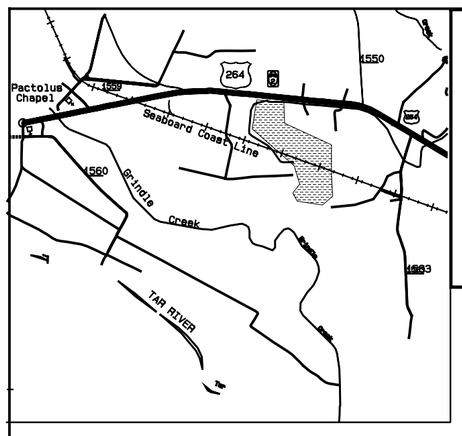

VICINITY MAP
NOT TO SCALE

SOURCE OF TITLE

THIS IS TO CERTIFY THAT THE LAST INSTRUMENT(S) IN THE CHAIN OF TITLES(S) OF THIS PROPERTY AS RECORDED IN THE PITT COUNTY REGISTRY AT GREENVILLLE, NORTH CAROLINA IS:

DEED BOOK	1588	PAGE	108
DEED BOOK	1637	PAGE	314
DEED BOOK	922	PAGE	161
DEED BOOK	P36	PAGE	563

NC REGISTRATION NO. L-3960

LEGEND

EIP = EXISTING IRON PIPE
ERRI = EXISTING RAILROAD IRON
SIP = SET IRON PIPE
EIA = EXISTING IRON AXLE
NTS = NOT TO SCALE
SIR=SET IRON ROD
NPS= NO POINT SET

NOTES

TOTAL AREA BY THE COORDINATE METHOD = 138.96 ACRES.
OR 6,053,161.15SQFT

REVISIONS

12-19-00	DITCH LOCATION SW CORNER ACREAGE, OWNER
04-29-02	DITCH LOCATION AREA DESIGNATED R2
04-30-02	DITCH LOCATION AREA DESIGNATED R3
06-22-2008	RECOMBINED AREA 14.91 ACRES, WEST ADJOINER
02-01-2009	PHASE 1 AND PHASE 2 RECOMBINED RAILROAD RIGHT OF WAY REMOVED. AREA "A" REMOVED. OWNER.

CERTIFICATION

I, JAMES A. BURGESS II CERTIFY THAT THIS MAP WAS DRAWN UNDER MY SUPERVISION FROM AN ACTUAL SURVEY MADE BY ME JABII DEED DESCRIPTIONS RECORDED IN BOOK 1588 PAGE 108 ; RECORDED IN BOOK 1637 PAGE 314 ; MAP BOOK 54 , PAGE 150 ; THAT THE RATIO OF PRECISION AS CALCULATED BY LATITUDES AND DEPARTURES IS 1: 10,000 + ; THAT BOUNDARIES NOT SURVEYED ARE SHOWN AS BROKEN LINES PLOTTED FROM INFORMATION FOUND IN BOOKS REFERENCED HEREON; THAT THIS MAP WAS PREPARED IN ACCORDANCE WITH G.S. 47-30 AS AMENDED.

WITNESS MY ORIGINAL SIGNATURE, REGISTRATION NUMBER, AND SEAL THIS 1ST DAY OF FEBRUARY 20 09

SIGNED _____
PROFESSIONAL LAND SURVEYOR
REGISTRATION NUMBER L-3960

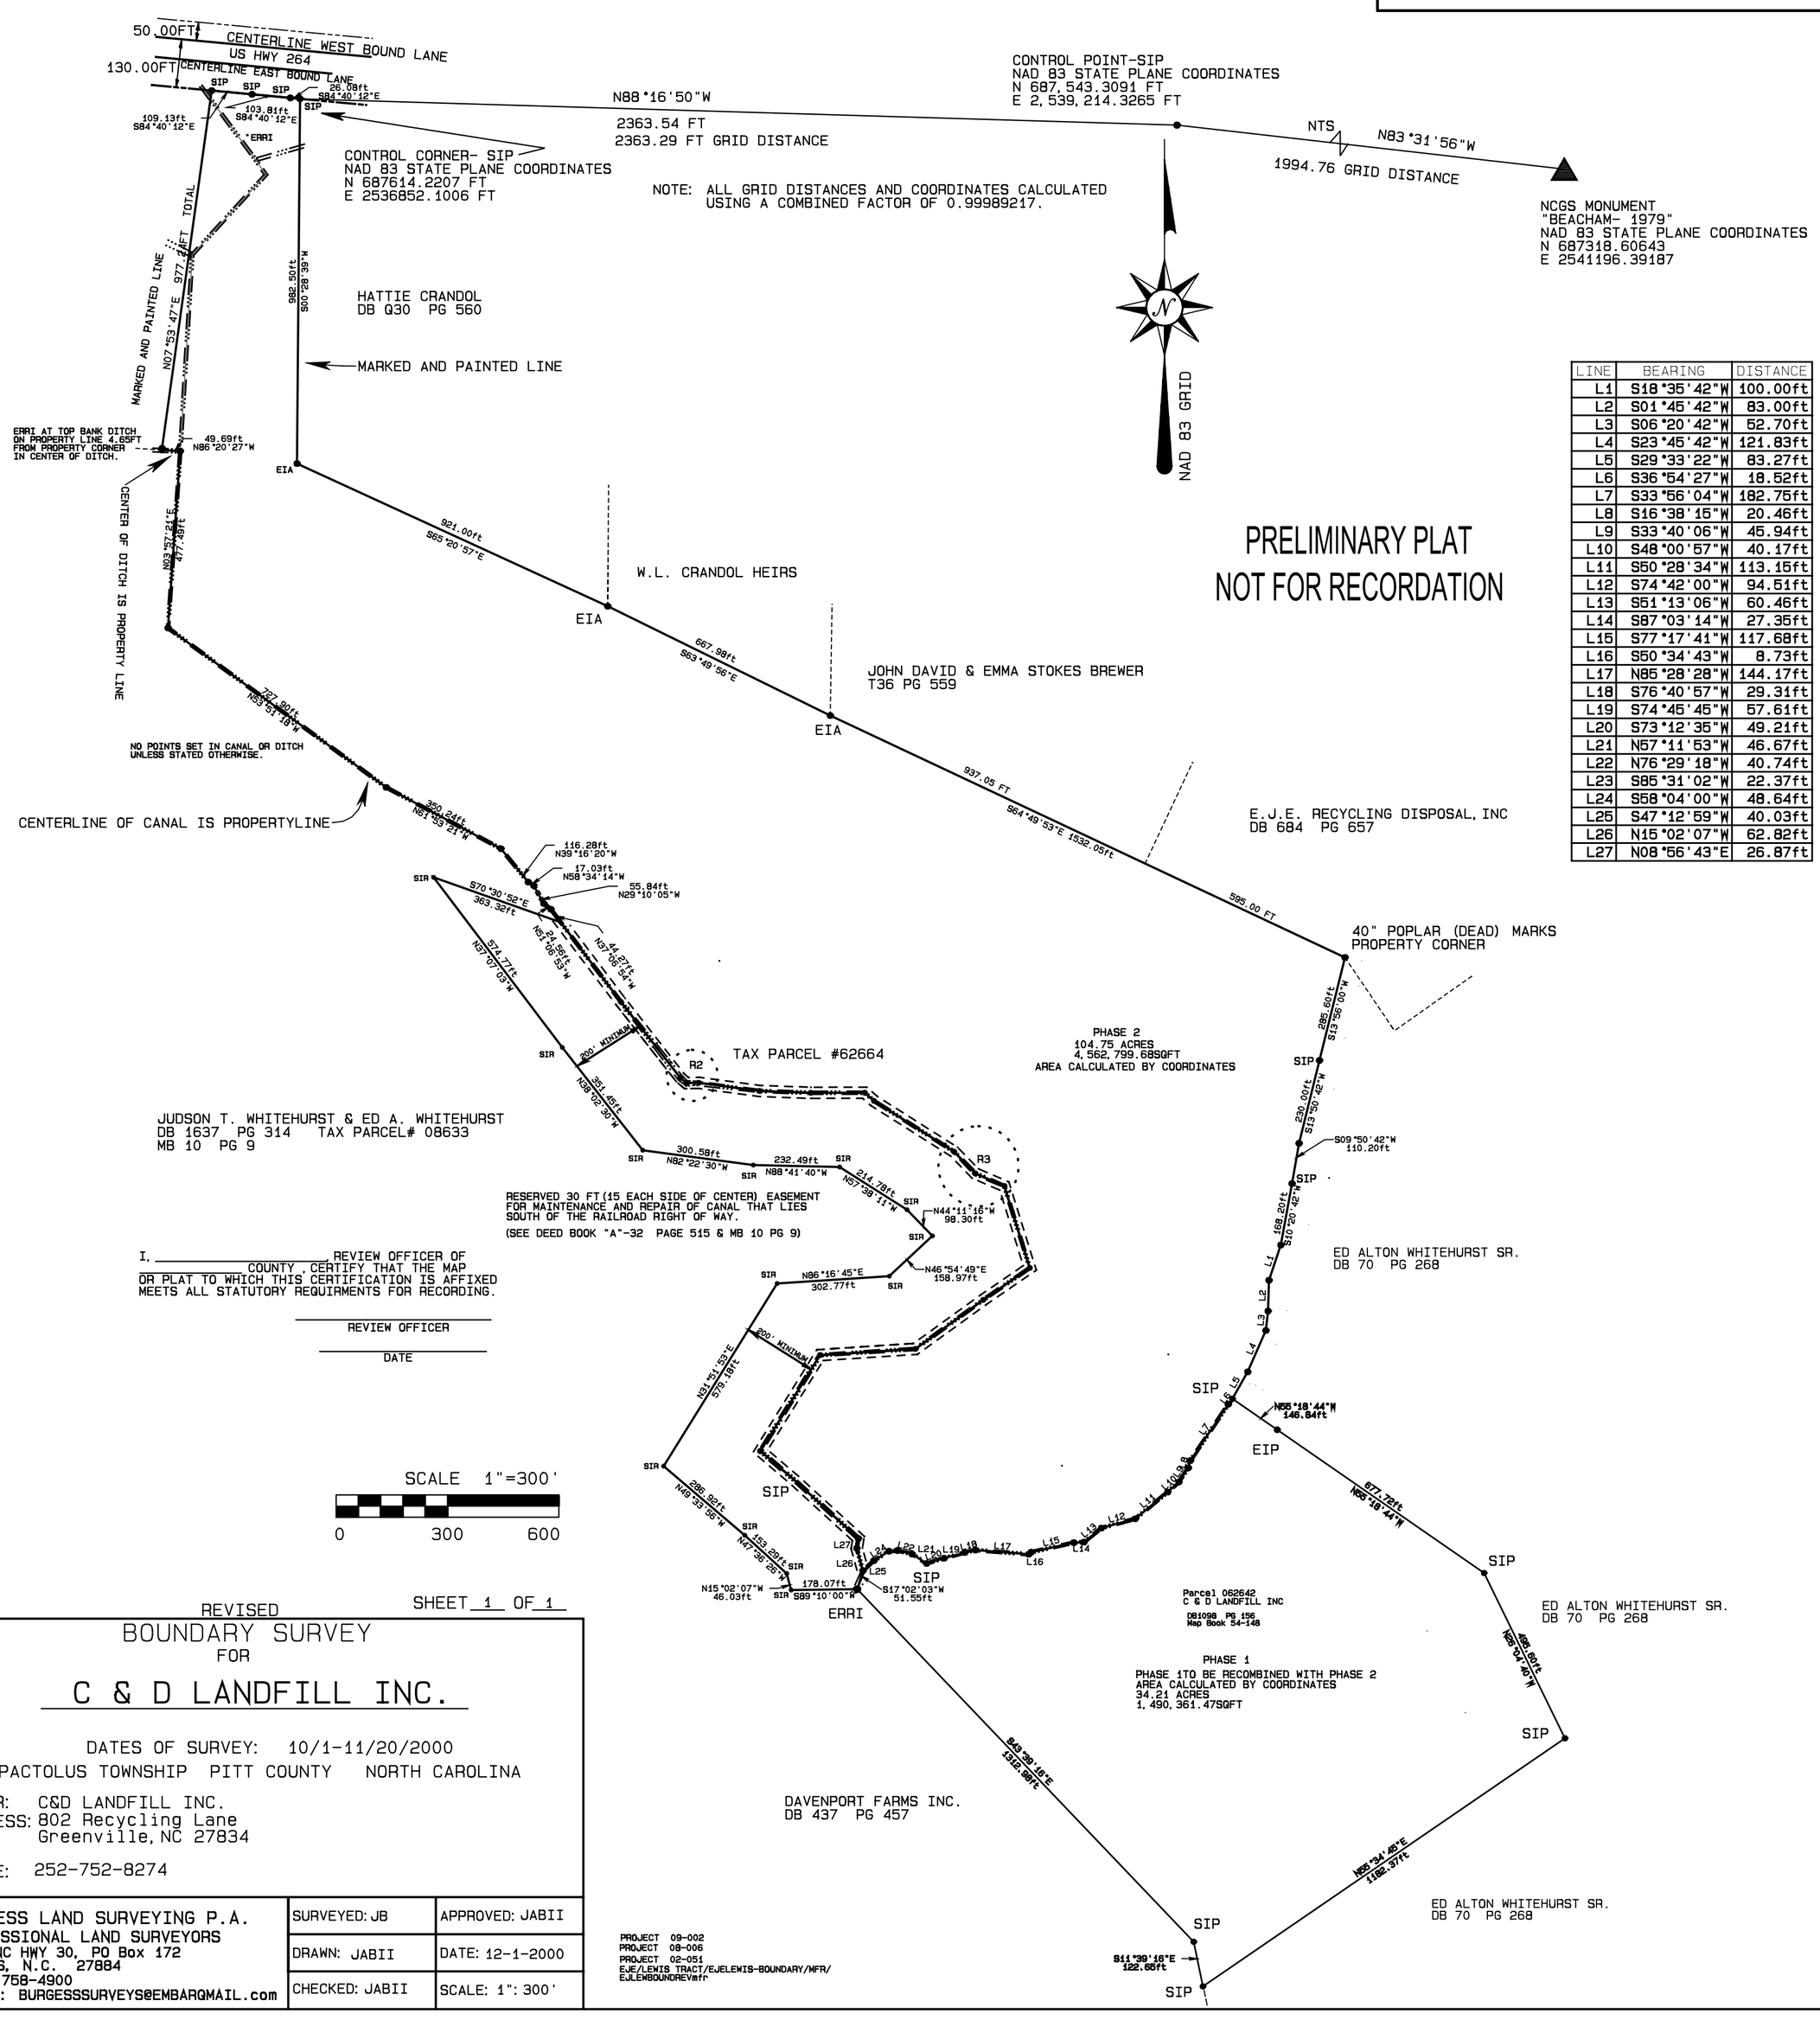

LINE	BEARING	DISTANCE
L1	S18°35'42"W	100.00ft
L2	S01°45'42"W	83.00ft
L3	S06°20'42"W	52.70ft
L4	S23°45'42"W	121.83ft
L5	S29°33'22"W	83.27ft
L6	S36°54'27"W	18.52ft
L7	S33°56'04"W	182.75ft
L8	S16°38'15"W	20.46ft
L9	S33°40'06"W	45.94ft
L10	S48°00'57"W	40.17ft
L11	S50°28'34"W	113.15ft
L12	S74°42'00"W	94.51ft
L13	S51°13'06"W	60.46ft
L14	S87°03'14"W	27.35ft
L15	S77°17'41"W	117.68ft
L16	S50°34'43"W	8.73ft
L17	N85°28'28"W	144.17ft
L18	S76°40'57"W	29.31ft
L19	S74°45'45"W	57.61ft
L20	S73°12'35"W	49.21ft
L21	N57°11'53"W	46.67ft
L22	N76°29'18"W	40.74ft
L23	S85°31'02"W	22.37ft
L24	S58°04'00"W	48.64ft
L25	S47°12'59"W	40.03ft
L26	N15°02'07"W	62.82ft
L27	N08°56'43"E	26.87ft

I. _____ REVIEW OFFICER OF _____ COUNTY, CERTIFY THAT THE MAP OR PLAT TO WHICH THIS CERTIFICATION IS AFFIXED MEETS ALL STATUTORY REQUIRMENTS FOR RECORDING.

REVIEW OFFICER

DATE

SCALE 1"=300'
0 300 600

PROJECT #09-002/08-006/02-051REV2

REVISED

SHEET 1 OF 1

BOUNDARY SURVEY
FOR
C & D LANDFILL INC.

DATES OF SURVEY: 10/1-11/20/2000
PACTOLUS TOWNSHIP PITT COUNTY NORTH CAROLINA

OWNER: C&D LANDFILL INC.
ADDRESS: 802 Recycling Lane
Greenville, NC 27834

PHONE: 252-752-8274

BURGESS LAND SURVEYING P.A.
PROFESSIONAL LAND SURVEYORS
3931 NC HWY 30, PO Box 172
STOKES, N.C. 27884
(252) 758-4900
e-mail: BURGESSSURVEYS@EMBARQMAIL.com

SURVEYED: JB	APPROVED: JABII
DRAWN: JABII	DATE: 12-1-2000
CHECKED: JABII	SCALE: 1": 300'

PROJECT 09-002
PROJECT 08-006
PROJECT 02-051
EJE/LEWIS TRACT/EJELEWIS-BOUNDARY/MFR/
EJLEWBOUNDREVmfr