Doc ID: 008680160001 Type: CRP
Recorded: 03/18/2009 at 03:54:07 PM
Fee Amt: $21.00 Page 1 of 1
Pitt County, NC
Judy J. Tart Register of Deeds
BK 71 PG 178

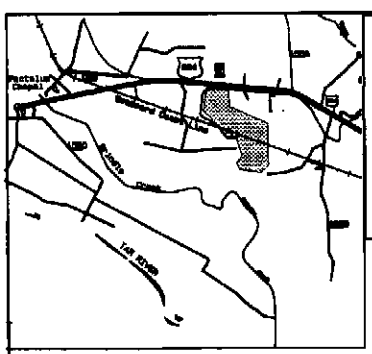

VICINITY MAP
NOT TO SCALE

SOURCE OF TITLE

THIS IS TO CERTIFY THAT THE LAST INSTRUMENT(S) IN THE CHAIN OF TITLES(S) OF THIS PROPERTY AS RECORDED IN THE PITT COUNTY REGISTRY AT GREENVILLE, NORTH CAROLINA IS:

DEED BOOK	1588	PAGE	108
DEED BOOK	1637	PAGE	314
DEED BOOK	922	PAGE	161
DEED BOOK	P36	PAGE	583

NC REGISTRATION NO. L-3960

LEGEND

EIP = EXISTING IRON PIPE
ERRI = EXISTING RAILROAD IRON
SIP = SET IRON PIPE
EIA = EXISTING IRON AXLE
NTS = NOT TO SCALE
SIR=SET IRON ROD
NPS= NO POINT SET

NOTES

TOTAL AREA BY THE COORDINATE METHOD = 138.96 ACRES.
OR 6,053,161.15SQFT

REVISIONS

12-19-00	DITCH LOCATION SW CORNER ACREASE. OWNER
04-26-02	DITCH LOCATION AREA DESIGNATED R2
04-30-02	DITCH LOCATION AREA DESIGNATED R3
06-22-2008	RECOMBINED AREA 14.91 ACRES, WEST ADJOINER
02-01-2009	PHASE 1 AND PHASE 2 RECOMBINED RAILROAD RIGHT OF WAY REMOVED. AREA "A" REMOVED. OWNER.

CERTIFICATION

I, JAMES A. BURGESS II CERTIFY THAT THIS MAP WAS DRAWN UNDER MY SUPERVISION FROM AN ACTUAL SURVEY MADE BY ME OR UNDER MY SUPERVISION (DEED DESCRIPTIONS RECORDED IN BOOK 1588 PAGE 108; RECORDED IN BOOK 1637 PAGE 314; MAP BOOK 54 PAGE 150; THAT THE RATIO OF PRECISION AS CALCULATED BY LATITUDES AND DEPARTURES IS 1: 10,000 +; THAT BOUNDARIES NOT SURVEYED ARE SHOWN AS BROKEN LINES PLOTTED FROM INFORMATION FOUND IN BOOKS REFERENCED HEREON; THAT THIS MAP WAS PREPARED IN ACCORDANCE WITH G.S. 47-30 AS AMENDED.

WITNESS MY ORIGINAL SIGNATURE, REGISTRATION NUMBER, AND SEAL THIS 24TH DAY OF FEBRUARY, 2009.

SIGNED
PROFESSIONAL LAND SURVEYOR
REGISTRATION NUMBER L-3960

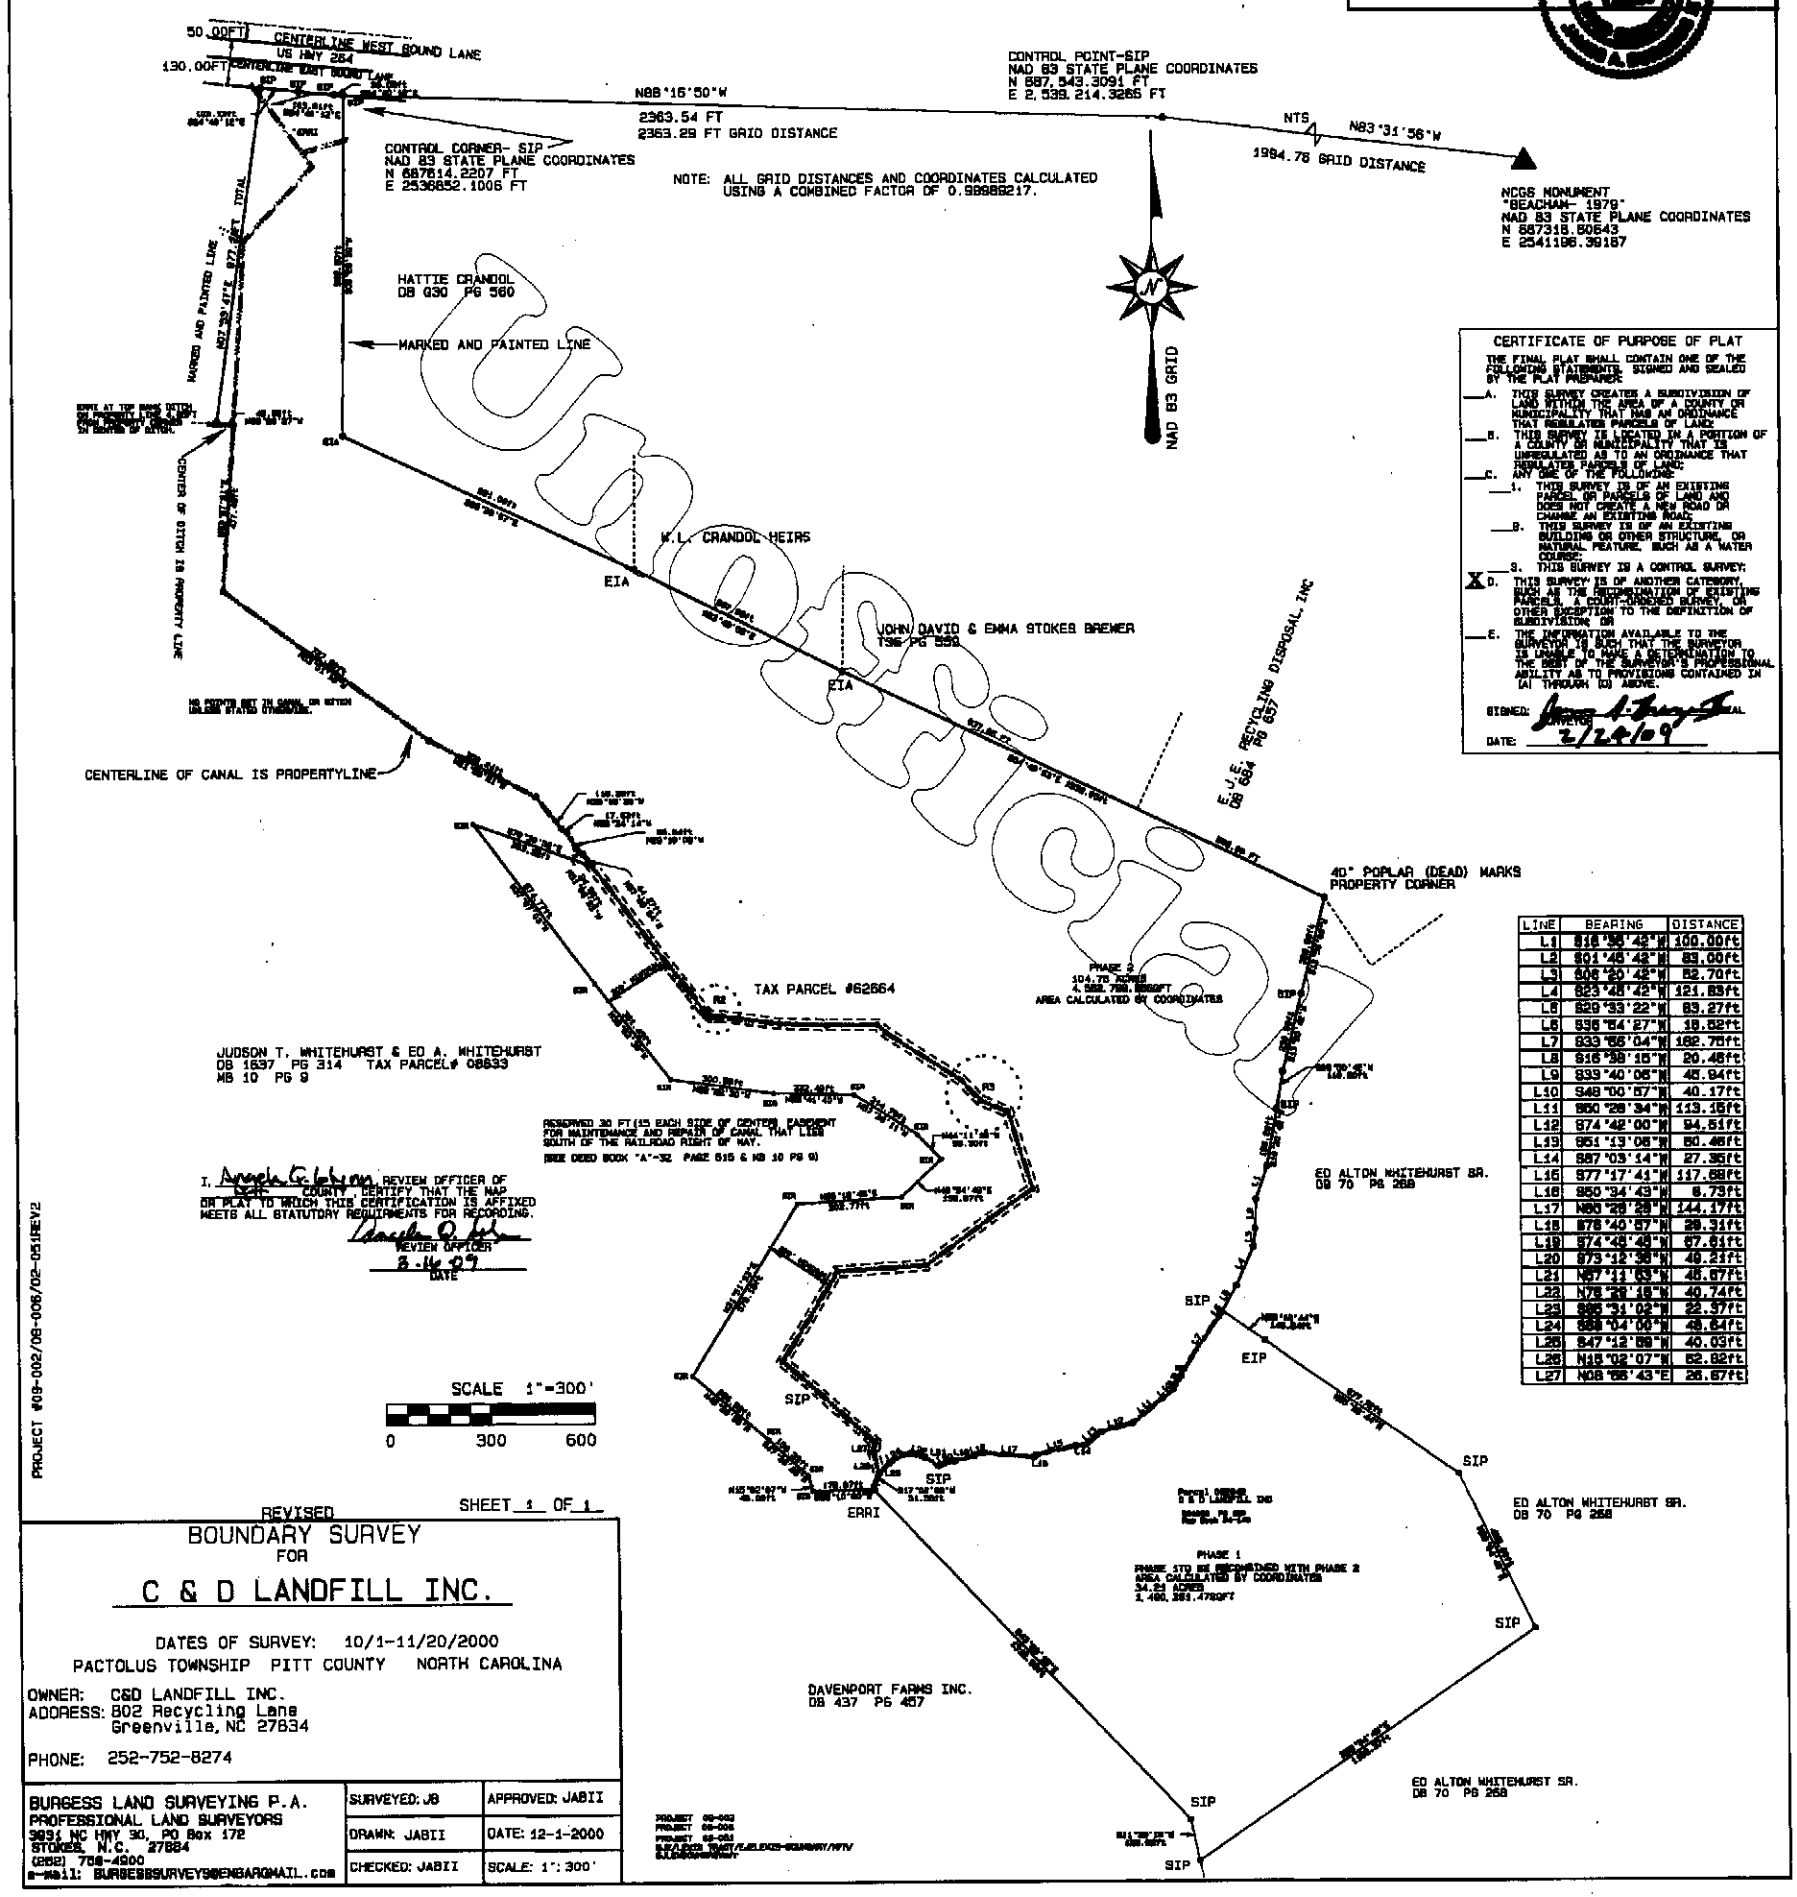

LINE	BEARING	DISTANCE
L1	S16°58'42"W	100.00ft
L2	S01°48'42"W	89.00ft
L3	S06°20'42"W	52.70ft
L4	S23°48'42"W	121.83ft
L5	S29°33'22"W	83.27ft
L6	S36°54'27"W	19.52ft
L7	S33°56'04"W	162.76ft
L8	S16°58'15"W	20.46ft
L9	S33°40'06"W	46.94ft
L10	S49°00'57"W	40.17ft
L11	S60°28'34"W	113.15ft
L12	S74°42'00"W	94.51ft
L13	S51°13'06"W	50.46ft
L14	S87°03'14"W	27.35ft
L15	S77°17'41"W	117.68ft
L16	S50°34'43"W	8.73ft
L17	N80°28'28"W	144.17ft
L18	S78°40'57"W	29.31ft
L19	S74°48'48"W	67.61ft
L20	S73°12'38"W	49.21ft
L21	N87°11'53"W	46.67ft
L22	N78°29'15"W	40.74ft
L23	S85°31'02"W	22.37ft
L24	S88°04'00"W	48.64ft
L25	S47°12'09"W	40.03ft
L26	N15°02'07"W	52.82ft
L27	N08°58'43"E	26.67ft

CERTIFICATE OF PURPOSE OF PLAT

THE FINAL PLAT SHALL CONTAIN ONE OF THE FOLLOWING STATEMENTS, SIGNED AND SEALED BY THE PLAT PREPARER:

___A. THIS SURVEY CREATES A SUBDIVISION OF LAND WITHIN THE AREA OF A COUNTY OR MUNICIPALITY THAT HAS AN ORDINANCE THAT REGULATES PARCELS OF LAND.
___B. THIS SURVEY IS LOCATED IN A PORTION OF A COUNTY OR MUNICIPALITY THAT IS UNREGULATED AS TO AN ORDINANCE THAT REGULATES PARCELS OF LAND.
___C. ANY ONE OF THE FOLLOWING:
___1. THIS SURVEY IS OF AN EXISTING PARCEL OR PARCELS OF LAND AND DOES NOT CREATE A NEW ROAD OR CHANGE AN EXISTING ROAD.
___B. THIS SURVEY IS OF AN EXISTING BUILDING OR OTHER STRUCTURE, OR NATURAL FEATURE, SUCH AS A WATER COURSE.
___3. THIS SURVEY IS A CONTROL SURVEY.
X D. THIS SURVEY IS OF ANOTHER CATEGORY, SUCH AS THE RECOMBINATION OF EXISTING PARCELS, A COURT-ORDERED SURVEY, OR OTHER EXCEPTION TO THE DEFINITION OF SUBDIVISION. OR
___E. THE INFORMATION AVAILABLE TO THE SURVEYOR IS SUCH THAT THE SURVEYOR IS UNABLE TO MAKE A DETERMINATION TO THE BEST OF THE SURVEYOR'S PROFESSIONAL ABILITY AS TO PROVISIONS CONTAINED IN (A) THROUGH (D) ABOVE.

SIGNED: PROFESSIONAL SURVEYOR SEAL
DATE: 2/24/09

I, Angela G. Johnson REVIEW OFFICER OF Pitt COUNTY, CERTIFY THAT THE MAP OR PLAT TO WHICH THIS CERTIFICATION IS AFFIXED MEETS ALL STATUTORY REQUIREMENTS FOR RECORDING.
REVIEW OFFICER
3-16-09
DATE

UNOFFICIAL

PROJECT #09-002/08-006/02-051REV2

REVISED
SHEET 1 OF 1

BOUNDARY SURVEY
FOR
C & D LANDFILL INC.

DATES OF SURVEY: 10/1-11/20/2000
PACTOLUS TOWNSHIP PITT COUNTY NORTH CAROLINA

OWNER: C&D LANDFILL INC.
ADDRESS: 802 Recycling Lane
Greenville, NC 27834

PHONE: 252-752-8274

BURGESS LAND SURVEYING P.A.
PROFESSIONAL LAND SURVEYORS
3891 NC HWY 90, PO Box 172
STOKES, N.C. 27884
(252) 756-4900
e-mail: BURGESSSURVEYS@ENBARGMAIL.com

SURVEYED: JB	APPROVED: JABII
DRAWN: JABII	DATE: 12-1-2000
CHECKED: JABII	SCALE: 1":300'