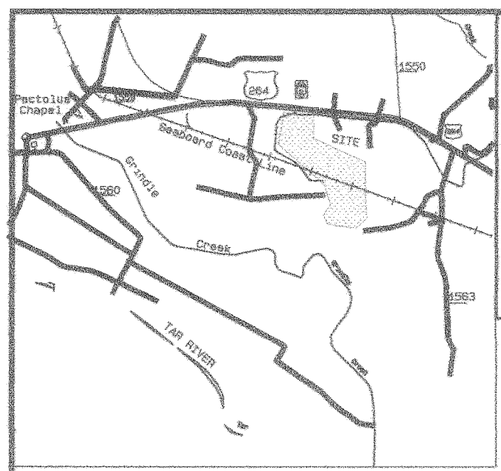

VICINITY MAP
NOT TO SCALE

SOURCE OF TITLE

THIS IS TO CERTIFY THAT THE LAST INSTRUMENT(S) IN THE CHAIN OF TITLES(S) OF THIS PROPERTY AS RECORDED IN THE PITT COUNTY REGISTRY AT GREENVILLLE, NORTH CAROLINA IS:

DEED BOOK	1588	PAGE	108
DEED BOOK	1637	PAGE	314
DEED BOOK	922	PAGE	151
DEED BOOK	P36	PAGE	563

NC REGISTRATION NO. L-3960

LEGEND

EIP = EXISTING IRON PIPE
ERRI = EXISTING RAILROAD IRON
SIP = SET IRON PIPE
EIA = EXISTING IRON AXLE
NTS = NOT TO SCALE
SIR=SET IRON ROD
NPS= NO POINT SET

NOTES

TOTAL AREA BY THE COORDINATE METHOD = 160.14 ACRES.
OR 6,975,922.24 SQFT

REVISIONS

12-19-00	DITCH LOCATION SW CORNER ACREAGE, OWNER
04-29-02	DITCH LOCATION AREA DESIGNATED R2
04-30-02	DITCH LOCATION AREA DESIGNATED R3
06-22-2008	RECOMBINED AREA 14.91 ACRES, WEST ADJOINER
02-01-2009	PHASE 1 AND PHASE 2 RECOMBINED RAILROAD RIGHT OF WAY REMOVED. AREA "A" REMOVED. OWNER.
03-23-2009	RECOMBINE PORTION OF TAX PARCEL #56923 AND TAX PARCEL #24561 WITH TAX PARCEL # 62664
05-08-2009	CHANGE LINEWORK AND RECOMBINED ACREAGE

CERTIFICATION

I, JAMES A. BURGESS II CERTIFY THAT THIS MAP WAS DRAWN UNDER MY SUPERVISION FROM AN ACTUAL SURVEY MADE BY ME JABII DEED DESCRIPTIONS RECORDED IN BOOK 1588 PAGE 108; RECORDED IN BOOK 1637 PAGE 314; MAP BOOK 54, PAGE 150; THAT THE RATIO OF PRECISION AS CALCULATED BY LATITUDES AND DEPARTURES IS 1: 10,000 +; THAT BOUNDARIES NOT SURVEYED ARE SHOWN AS BROKEN LINES PLOTTED FROM INFORMATION FOUND IN BOOKS REFERENCED HEREON; THAT THIS MAP WAS PREPARED IN ACCORDANCE WITH G.S. 47-30 AS AMENDED.

WITNESS MY ORIGINAL SIGNATURE, REGISTRATION NUMBER, AND SEAL THIS 8TH DAY OF MAY, 2009

SIGNED _____
PROFESSIONAL LAND SURVEYOR
REGISTRATION NUMBER L-3960

SEE ALSO MAP BY BURGESS LAND SURVEYING P.A. ENTITLED "BOUNDARY SURVEY FOR C & D LANDFILL" REVISED 02-01-09

TRACT A	104.75 ACRES OR	4,562,799.68SQFT
TRACT B	6.27 ACRES OR	273,215.50SQFT
TRACT C	34.21 ACRES OR	1,490,361.47SQFT
TRACT D	14.91 ACRES OR	649,545.59SQFT
	160.14 ACRES OR	6,975,922.24SQFT

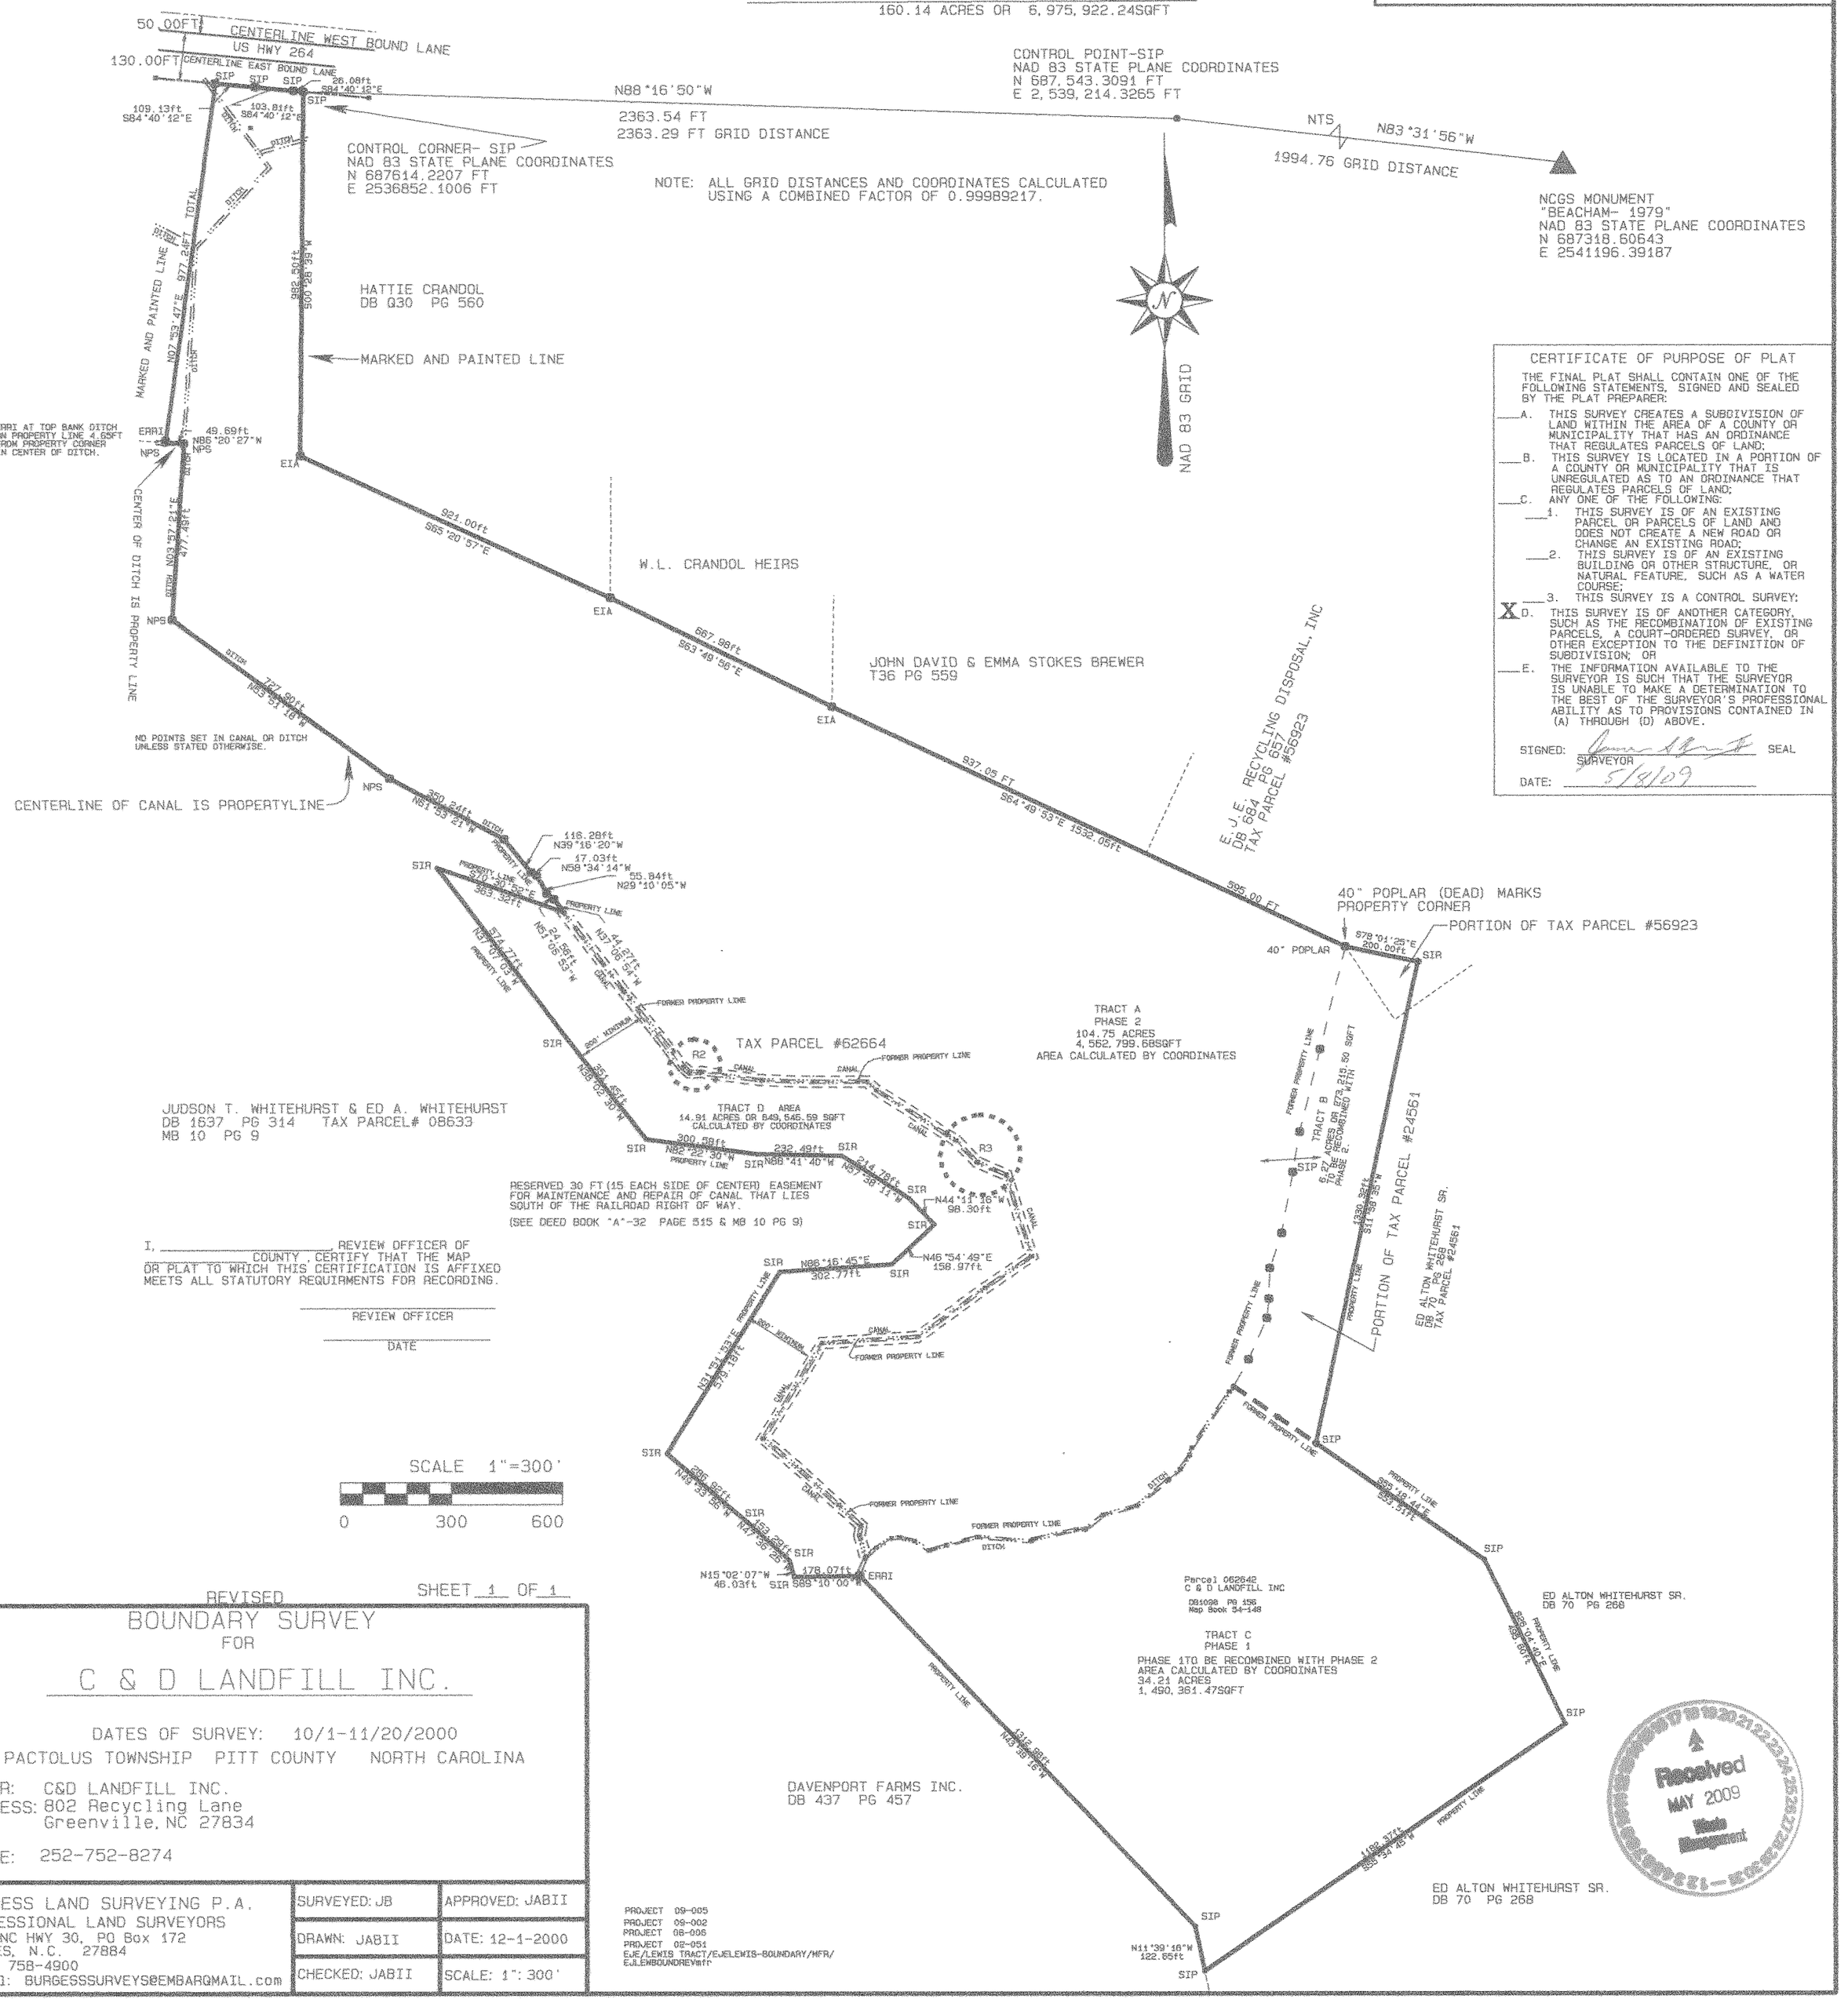

CERTIFICATE OF PURPOSE OF PLAT

THE FINAL PLAT SHALL CONTAIN ONE OF THE FOLLOWING STATEMENTS, SIGNED AND SEALED BY THE PLAT PREPARER:

___A. THIS SURVEY CREATES A SUBDIVISION OF LAND WITHIN THE AREA OF A COUNTY OR MUNICIPALITY THAT HAS AN ORDINANCE THAT REGULATES PARCELS OF LAND;
___B. THIS SURVEY IS LOCATED IN A PORTION OF A COUNTY OR MUNICIPALITY THAT IS UNREGULATED AS TO AN ORDINANCE THAT REGULATES PARCELS OF LAND;
___C. ANY ONE OF THE FOLLOWING:
___1. THIS SURVEY IS OF AN EXISTING PARCEL OR PARCELS OF LAND AND DOES NOT CREATE A NEW ROAD OR CHANGE AN EXISTING ROAD;
___2. THIS SURVEY IS OF AN EXISTING BUILDING OR OTHER STRUCTURE, OR NATURAL FEATURE, SUCH AS A WATER COURSE;
___3. THIS SURVEY IS A CONTROL SURVEY;
X D. THIS SURVEY IS OF ANOTHER CATEGORY, SUCH AS THE RECOMBINATION OF EXISTING PARCELS, A COURT-ORDERED SURVEY, OR OTHER EXCEPTION TO THE DEFINITION OF SUBDIVISION; OR
___E. THE INFORMATION AVAILABLE TO THE SURVEYOR IS SUCH THAT THE SURVEYOR IS UNABLE TO MAKE A DETERMINATION TO THE BEST OF THE SURVEYOR'S PROFESSIONAL ABILITY AS TO PROVISIONS CONTAINED IN (A) THROUGH (D) ABOVE.

SIGNED: _____ SURVEYOR SEAL
DATE: 5/8/09

I, _____, REVIEW OFFICER OF _____ COUNTY, CERTIFY THAT THE MAP OR PLAT TO WHICH THIS CERTIFICATION IS AFFIXED MEETS ALL STATUTORY REQUIRMENTS FOR RECORDING.

REVIEW OFFICER

DATE

PROJECT #09-005R4/09-002/08-006/02-051REV2

REVISED SHEET 1 OF 1

BOUNDARY SURVEY
FOR
C & D LANDFILL INC.

DATES OF SURVEY: 10/1-11/20/2000
PACTOLUS TOWNSHIP PITT COUNTY NORTH CAROLINA

OWNER: C&D LANDFILL INC.
ADDRESS: 802 Recycling Lane
Greenville, NC 27834

PHONE: 252-752-8274

BURGESS LAND SURVEYING P.A.
PROFESSIONAL LAND SURVEYORS
3931 NC HWY 30, PO Box 172
STOKES, N.C. 27884
(252) 758-4900
e-mail: BURGESSSURVEYS@EMBARQMAIL.com

SURVEYED: JB	APPROVED: JABII
DRAWN: JABII	DATE: 12-1-2000
CHECKED: JABII	SCALE: 1": 300'

PROJECT 09-005
PROJECT 09-002
PROJECT 08-006
PROJECT 02-051
EJE/LEWIS TRACT/EJELEWIS-BOUNDARY/MFR/
EJLEWBOUNDREV.mfr

Received
MAY 2009
Water Management